

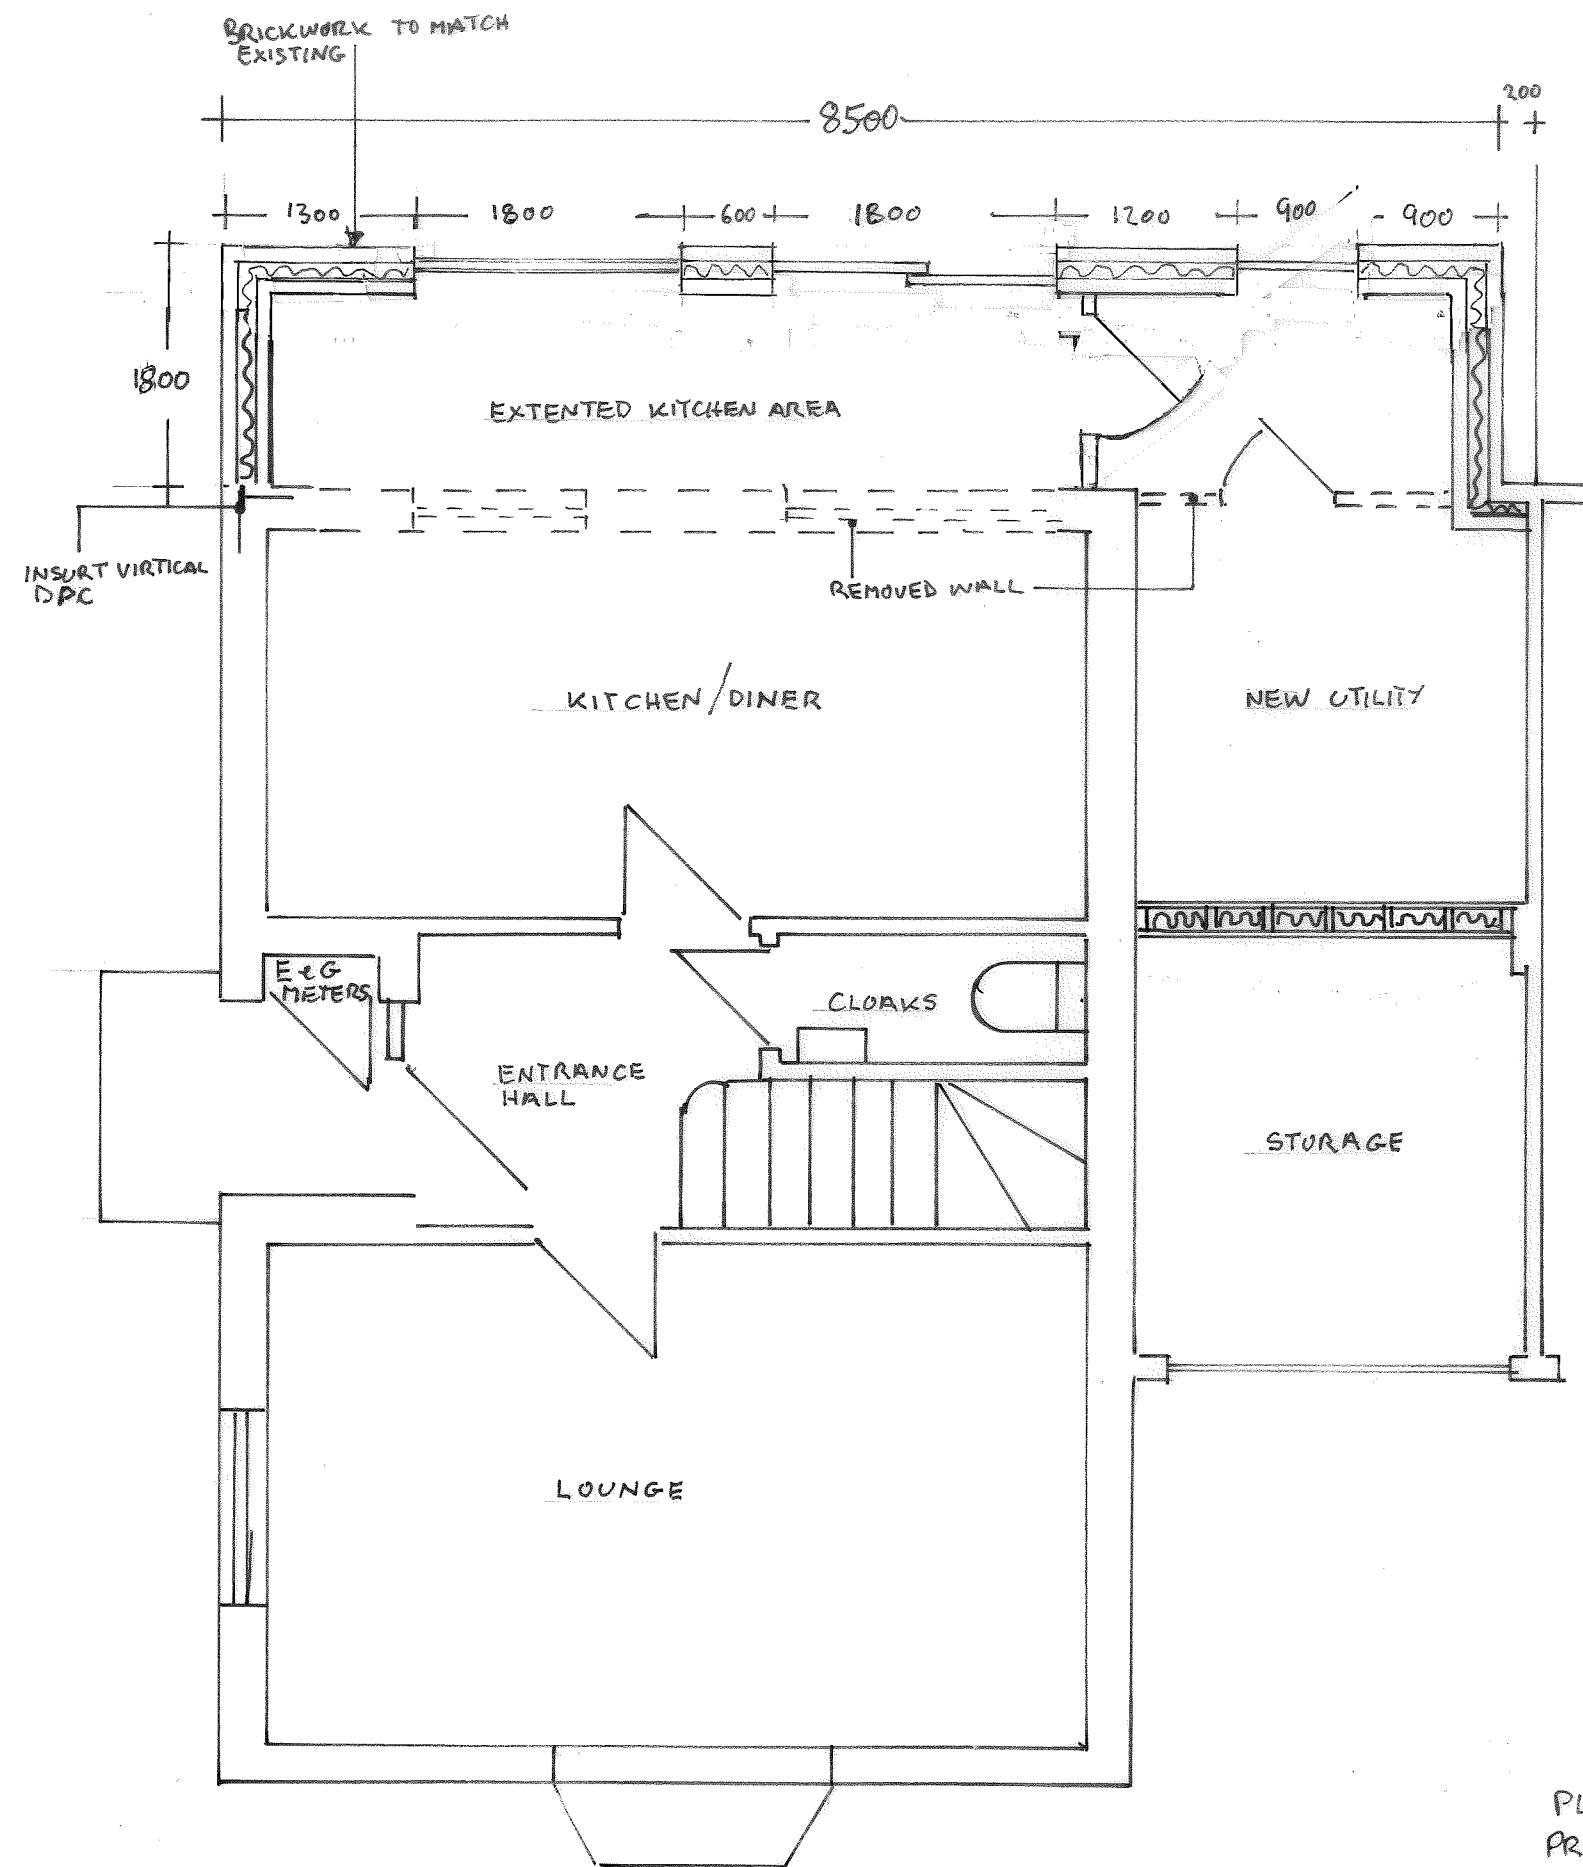


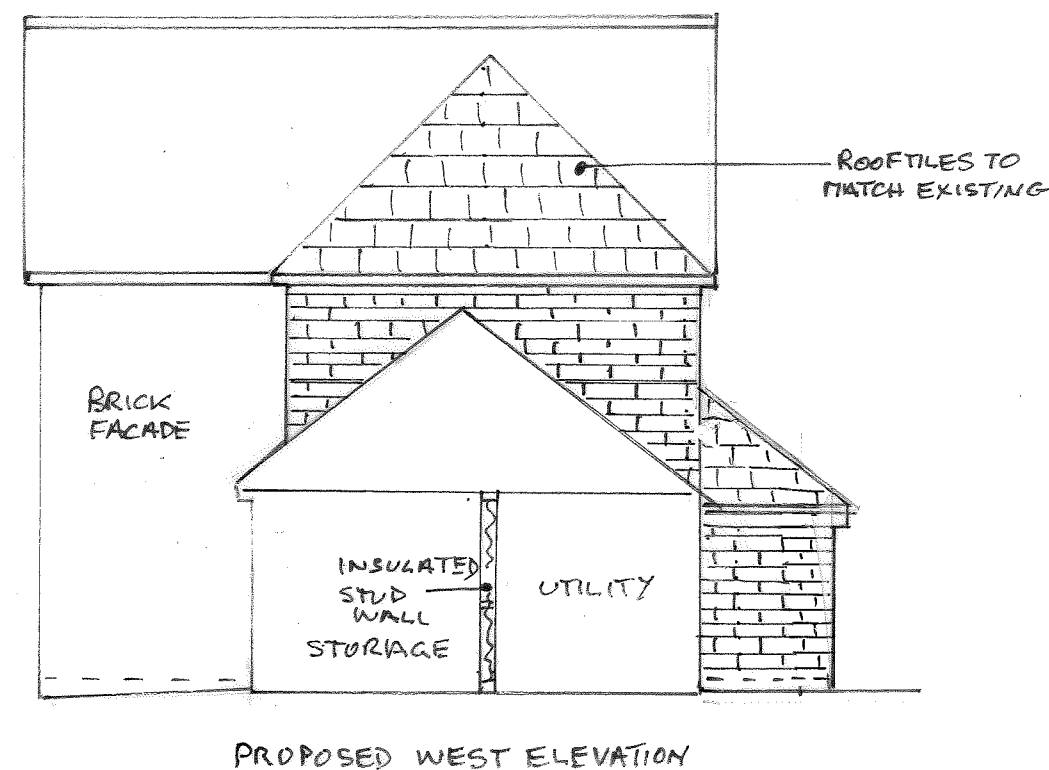

GROUND FLOOR PLAN SHOWING REAR EXTENSION AND UTILITY

1000

SCALE 1-50

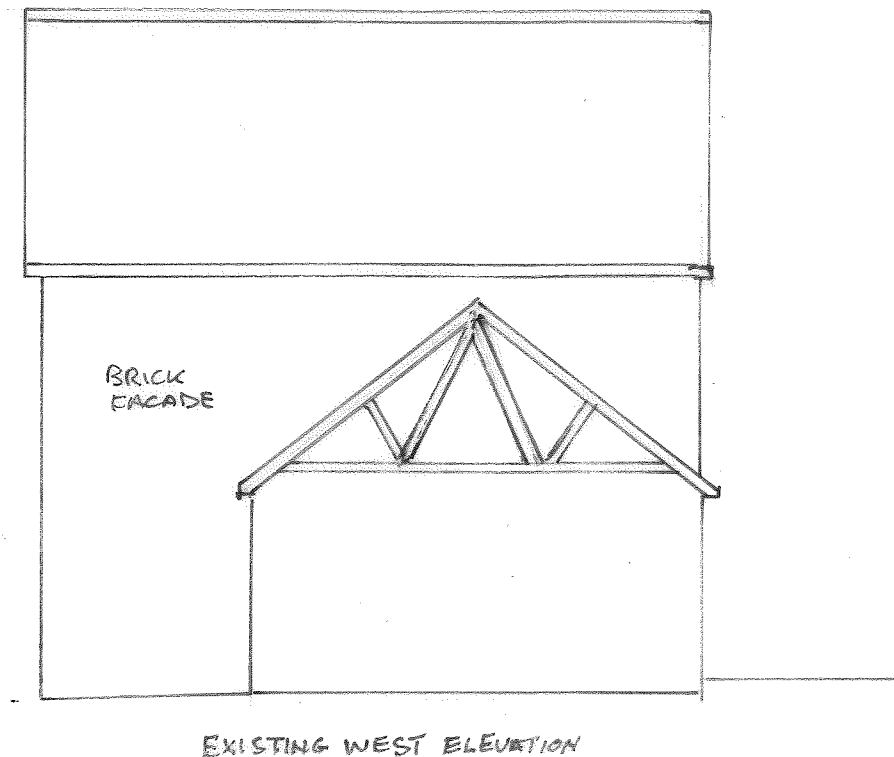

1m SCALE 1-100

PLAN SCALE 1-50 || ELEVATIONS SCALE 1-100
 PROPOSED REAR & SIDE EXTENSION
 MR & MRS H. COCKBURN
 5 LOXWOOD CLOSE, THREE MILE CROSS,
 READING, BERKS. RG7 1BX
 DRAWING 17-1-25-001

