




01856 898 022
www.UKPlanningMaps.com



Produced on 14 July 2025 from the Ordnance Survey National Geographic Database and incorporating surveyed revision available at this date.
This map shows the area bounded by 482609 169024, 482709 169024, 482709 169124, 482609 169124, 482609 169024.
Crown copyright and database rights 2025 OS 100054135. Supplied by copla ltd trading as UKPlanningMaps.com a licensed Ordnance Survey partner (OS 100054135).
Data licence expires 14 July 2026. Unique plan reference: v16/1263658/1721511

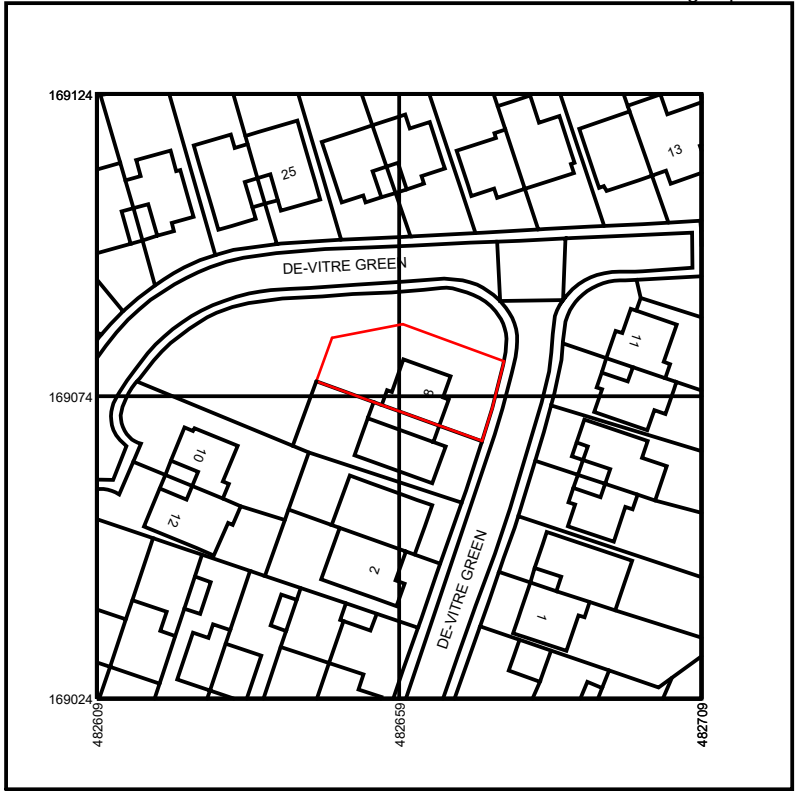


Location Plan

1

1 : 1250

1:1250


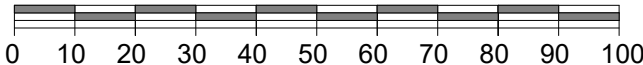


Block Plan

2

1 : 500

1:500

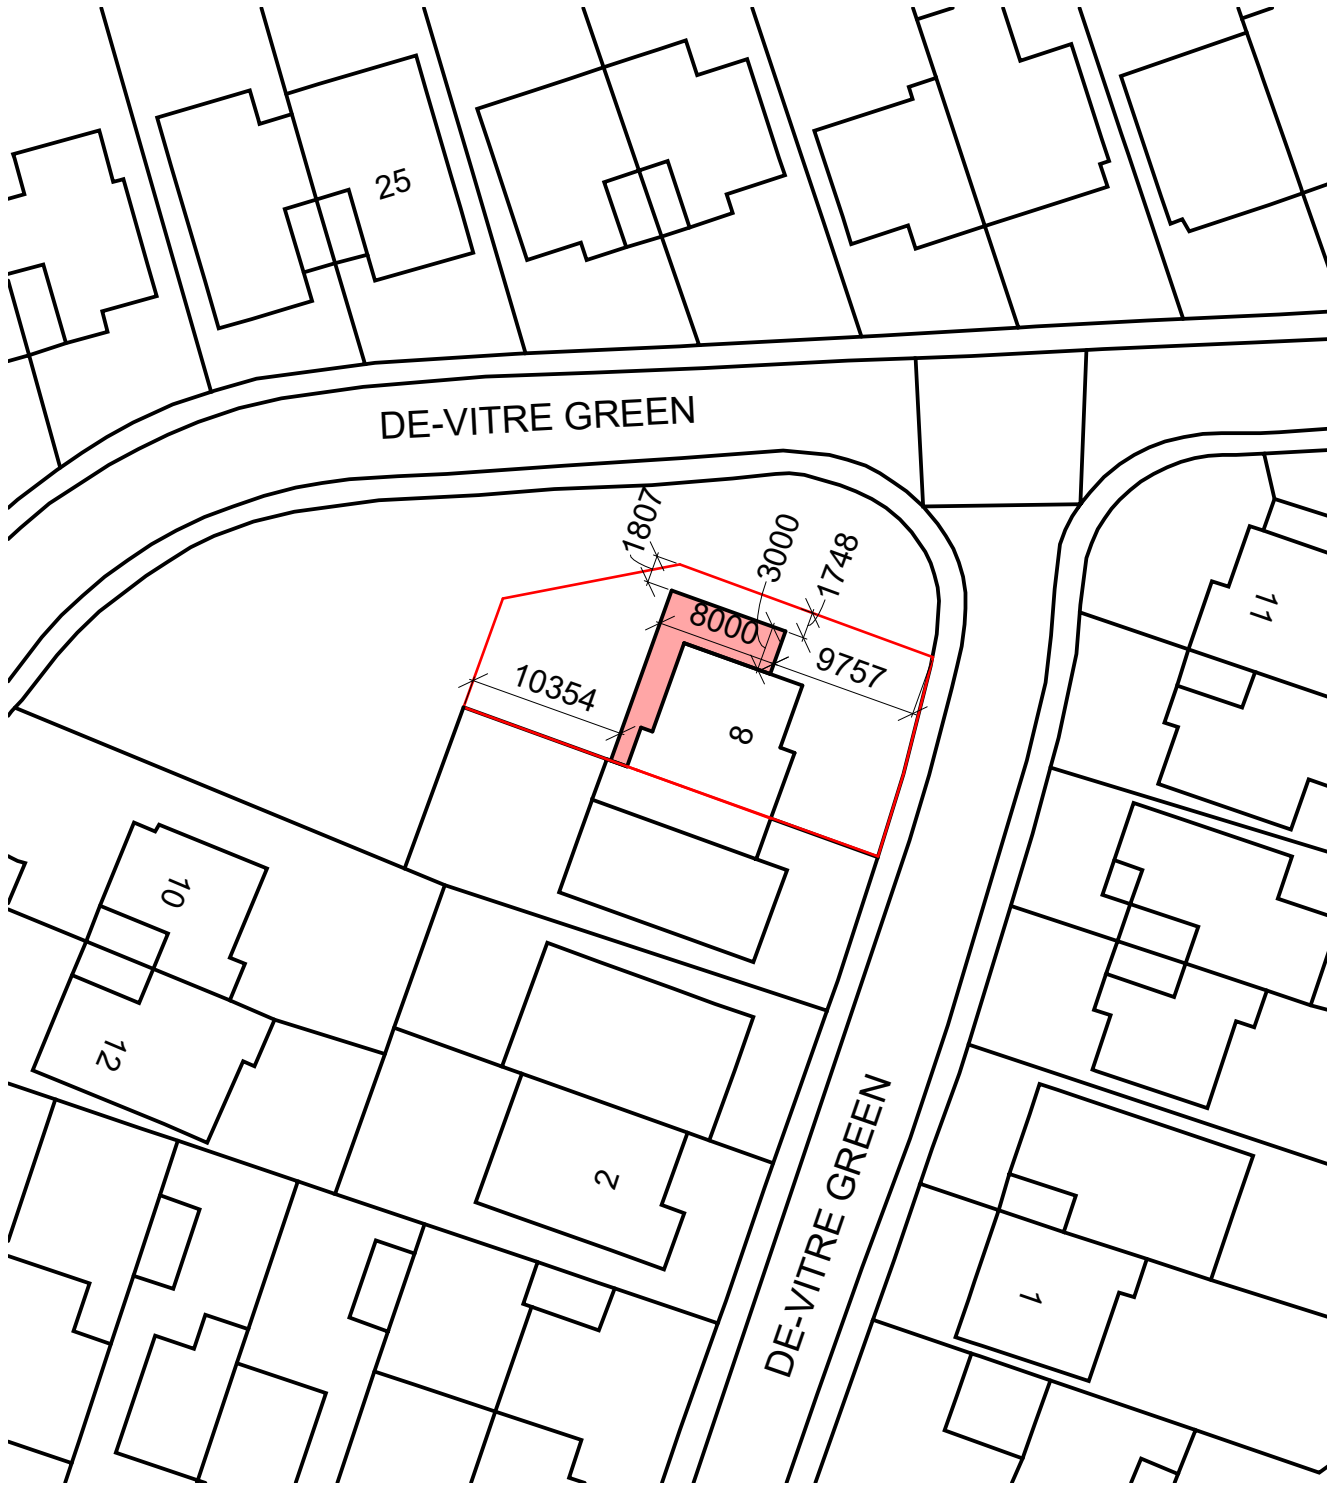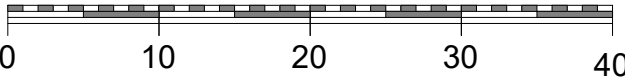

Do not scale from this drawing except for planning purpose.
Contractor to verify all dimensions before setting out,
commencing work or placing order



Project

8 De-Vitre Green
Wokingham RG40 1SE

Client John & Maranda

Drawing Title
Location and Block Plan

Project Ref Layout Id Rev.

4057 GA.03

Date: 14/07/2025 Scale @A3: As indicated

M3 Architectural Design Ltd
Basepoint Centres Limited
377-399 London Road
Camberley GU15 3HL

t: 01276 300024
e: info@m3architecturaldesign.co.uk
w: www.m3architecturaldesign.co.uk

© 2025 M3 Architectural Design Ltd