

Job Title: 17 Holmewood Close

Job No:

Date:

Member/Location: Ground floor Existing Plan 1:50


Sheet No: SK3

Engineer:

Checked/Approved:

Revision:

A

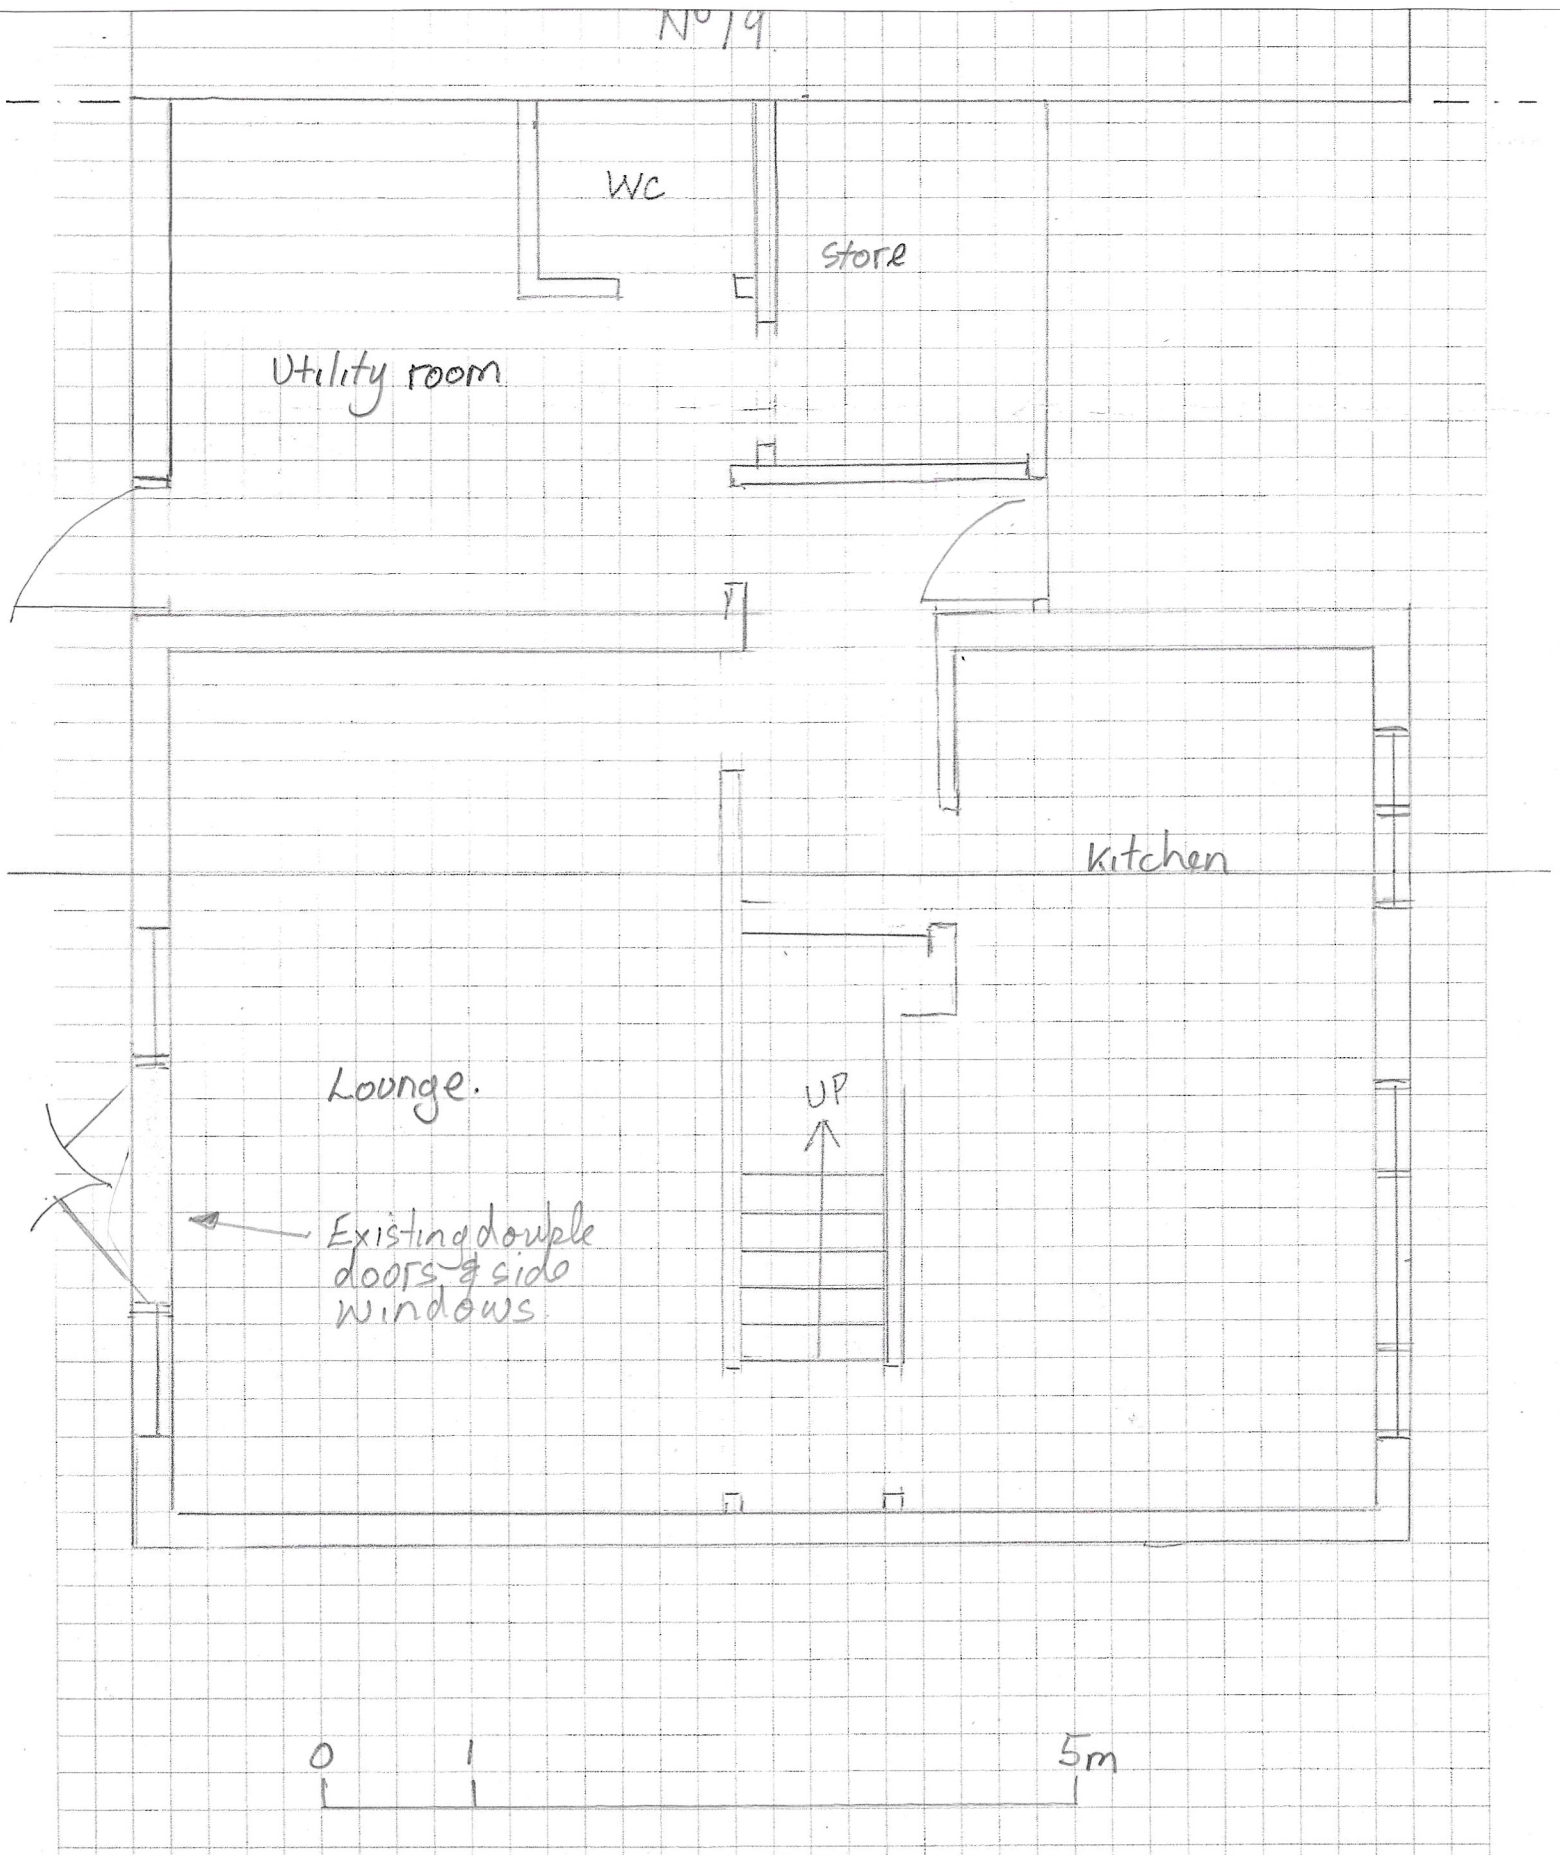

reVA more detail added to windows