


Job Title: <u>17 Holmewood Close</u>	Job Title: <u></u>	Date: <u>May 25</u>
Member/Location: <u>Proposed Elevations 11/00</u>	Sheet No: <u>SK4</u>	
Engineer: <u></u>	Checked/Approved: <u></u>	Revision: <u>A</u>

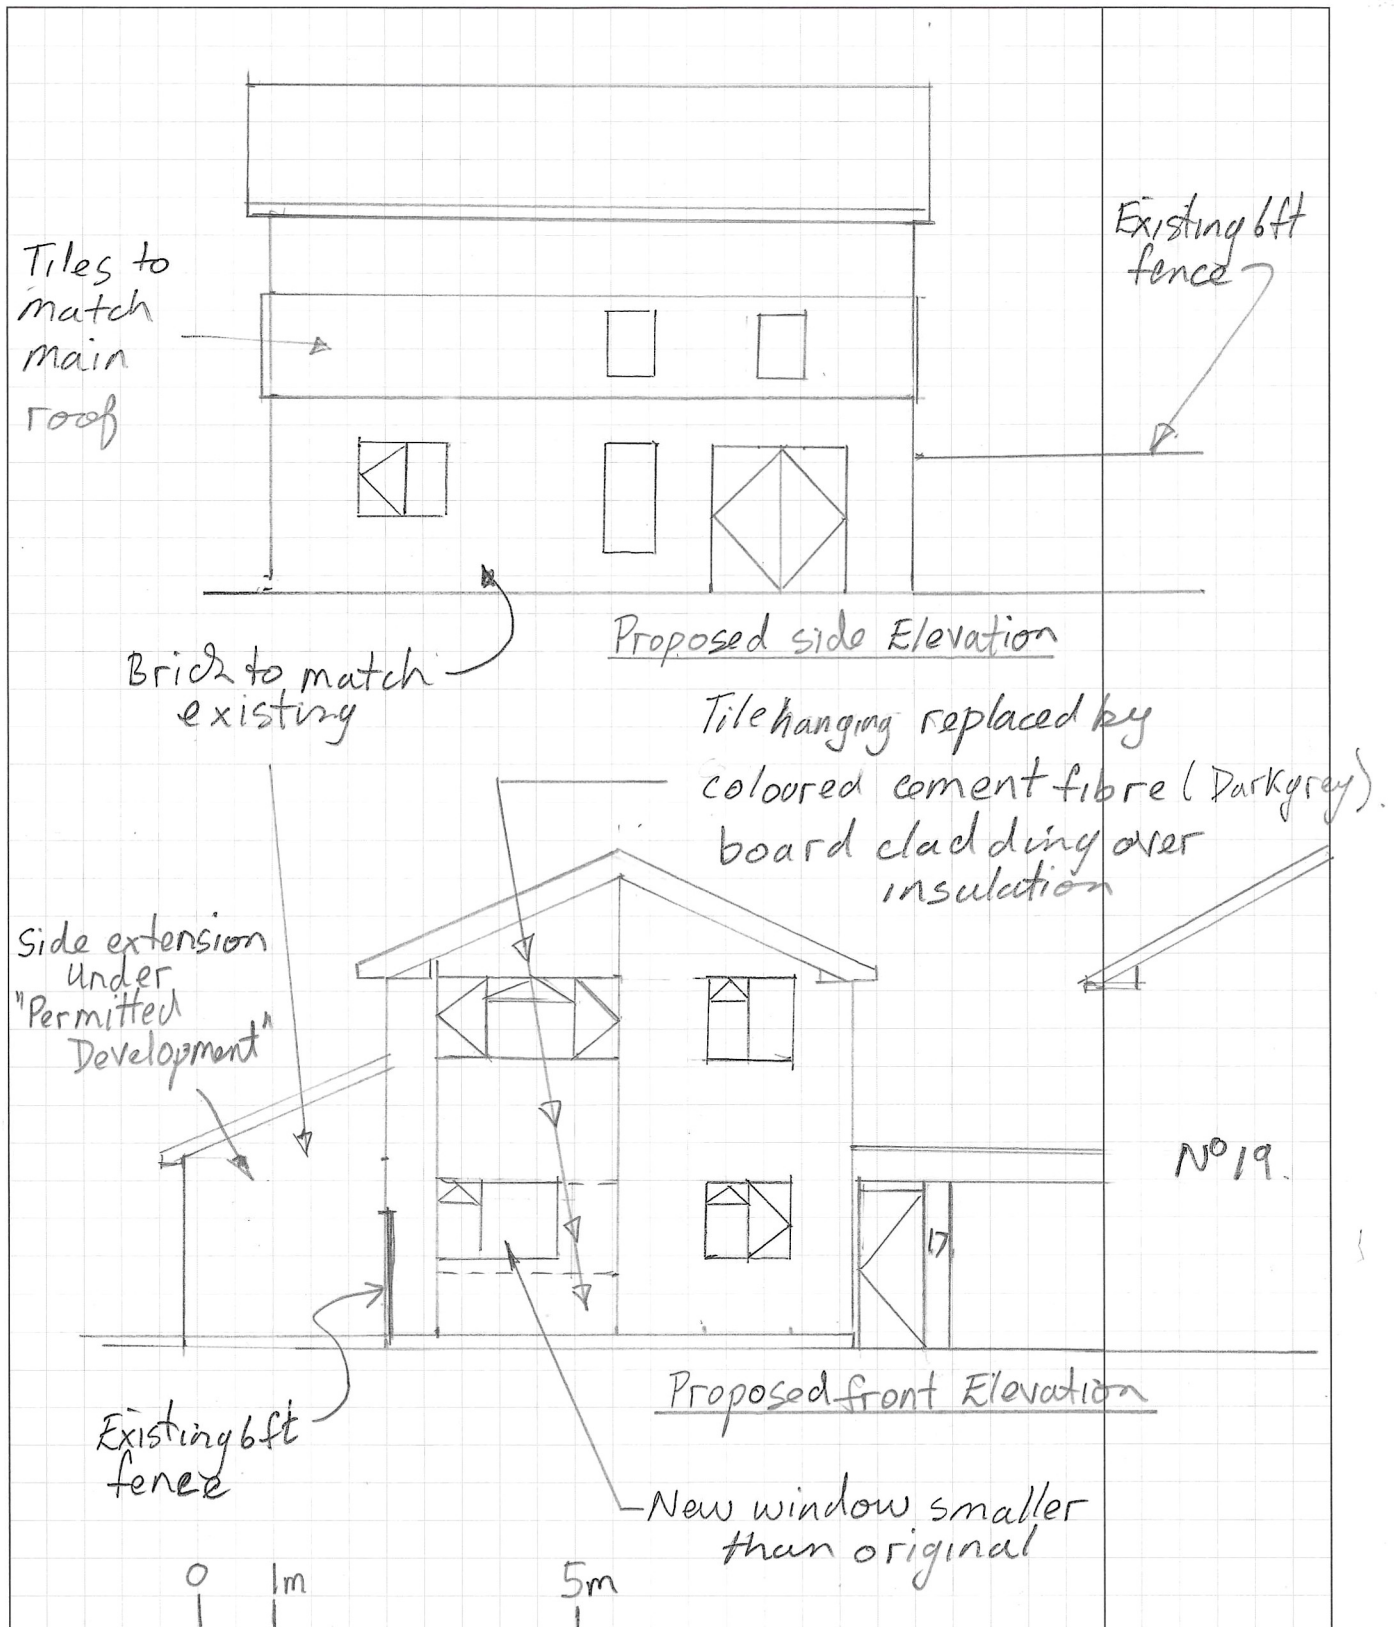

rev A

openers added.