


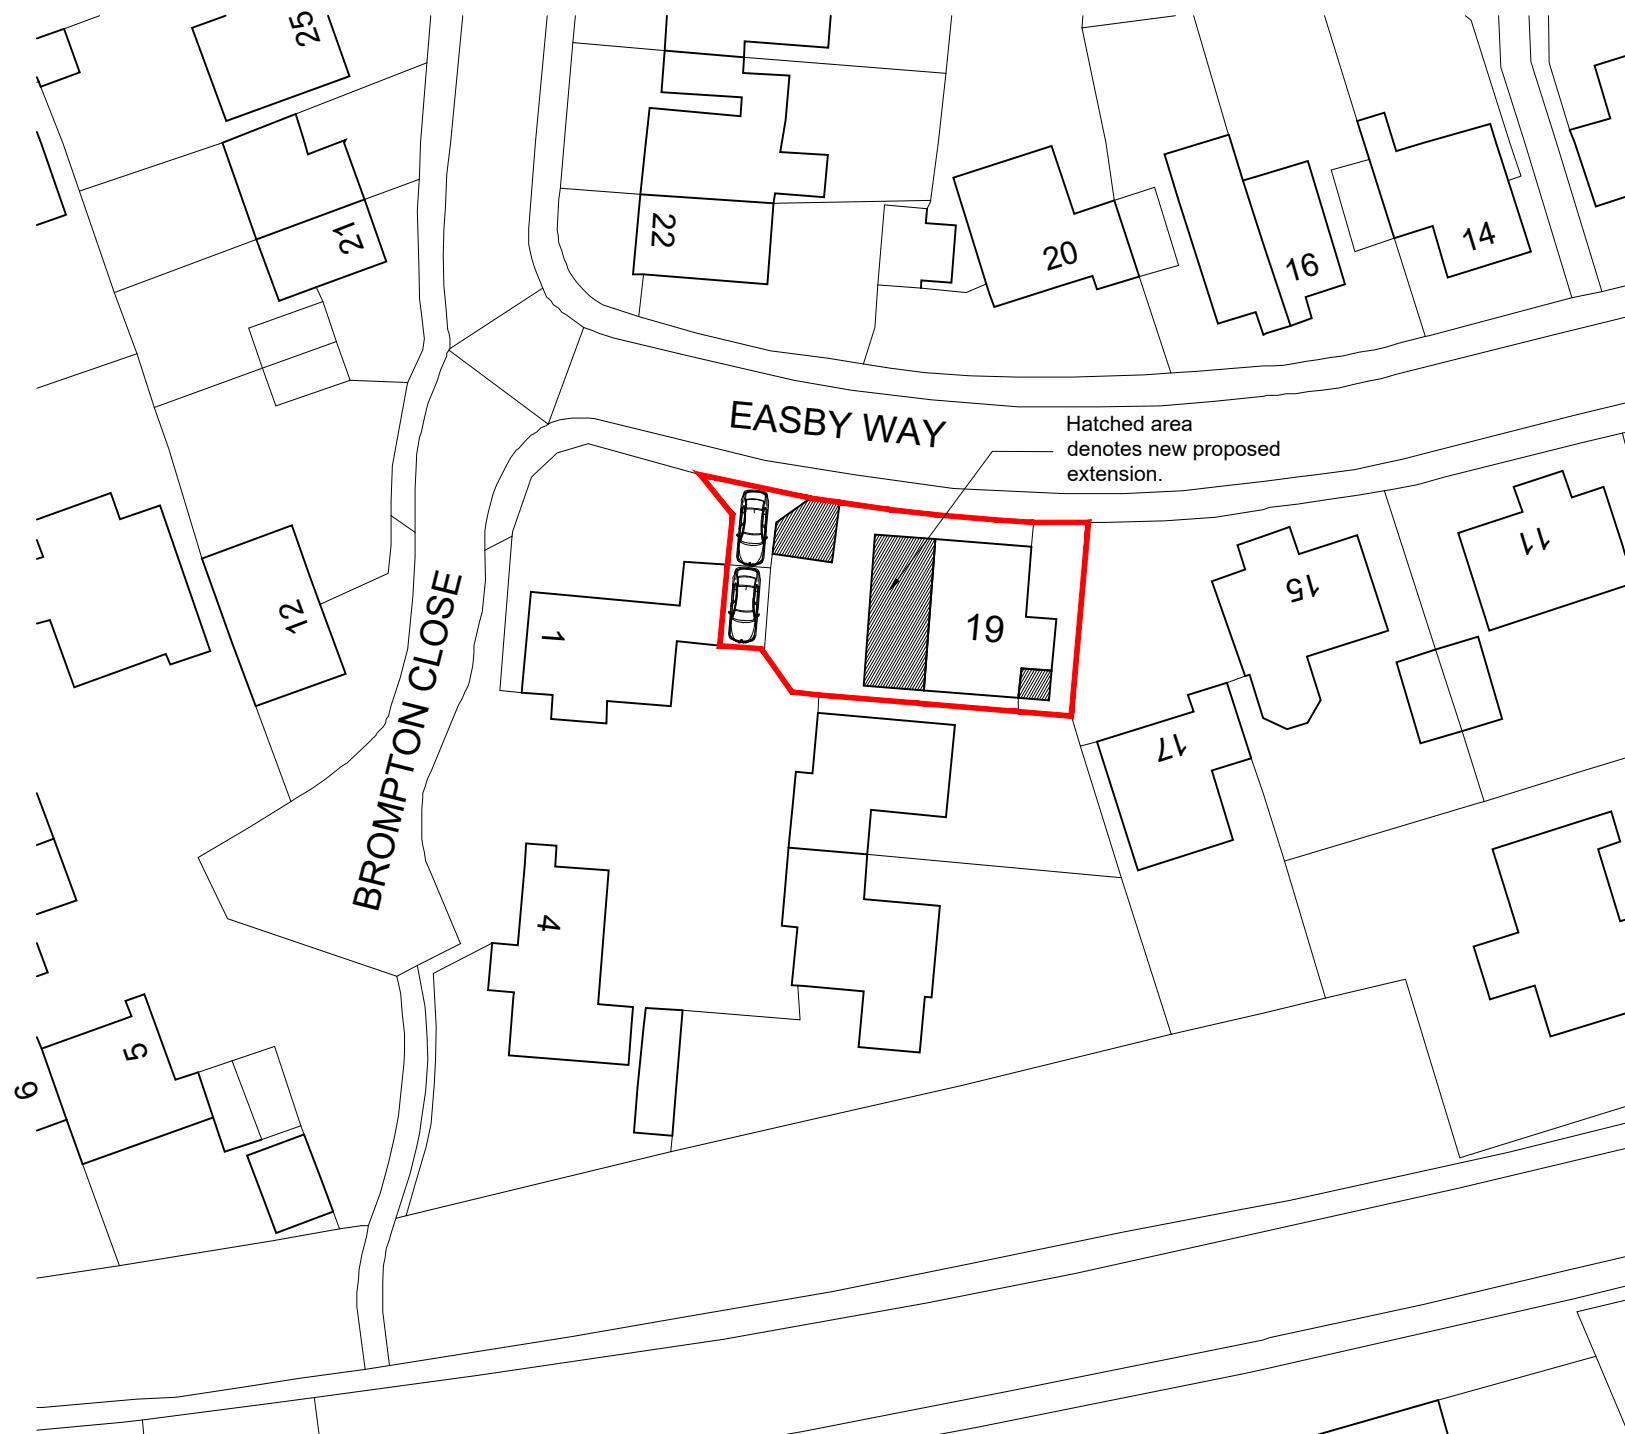

Ordnance Survey, (c) Crown Copyright 2022. All rights reserved. Licence number 100019080

## BLOCK PLAN


SCALE 1 : 500



### NOTES


© SK Design consultants - THIS DRAWING AND DESIGN REMAINS THE COPYRIGHT AND INTELLECTUAL PROPERTY OF SK CONSULTANTS AND SHALL NOT BE COPIED IN ANY FORMAT WITHOUT APPROVAL.

THIS DRAWING IS TO BE READ IN CONJUNCTION WITH ALL OTHER DRAWINGS AND DOCUMENTS PROVIDED. THE CONTRACTOR MUST CHECK ALL DIMENSIONS ON SITE BEFORE PLACING ORDERS FOR MATERIALS OR SHOP FABRICATIONS OR COMMENCING WORKS ON SITE. ANY DISCREPANCIES SHOULD BE NOTIFIED BEFORE PROCEEDING.

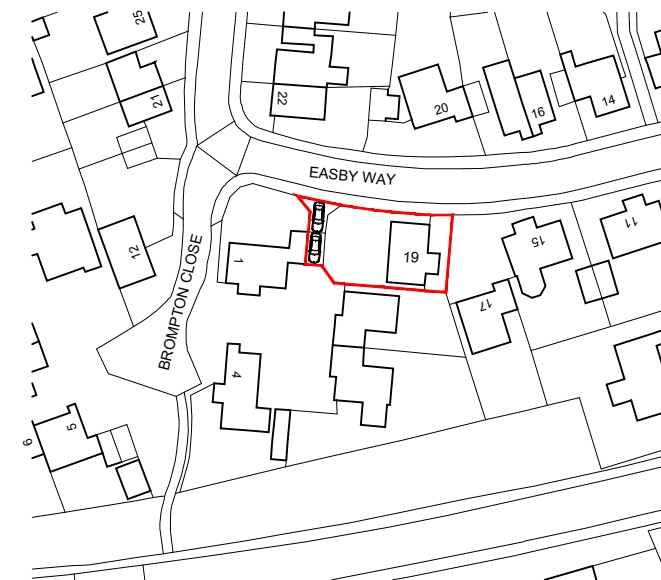

## LOCATION PLAN

SCALE 1 : 1250

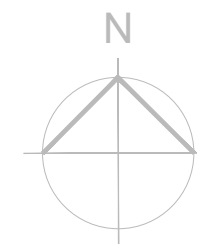

Client:  
Mr RAVI MISHRA

Project:  
Two storey rear & a part front porch extension.  
and an Outbuilding.

Location:  
19, EASBY WAY, LOWER EARLEY RG6 3XA

Drawing Title:  
LOCATION & BLOCK PLAN

Date:  
JAN 2024

Sheet Size:  
A3

Drawn:  
SK

Drawing No:  
**P1350-01**

Revision:  
.

SK Design Consultants  
22 Netley close  
Caversham  
Reading RG4 6SR  
Tel : 07821111602