
1b Molly Millars

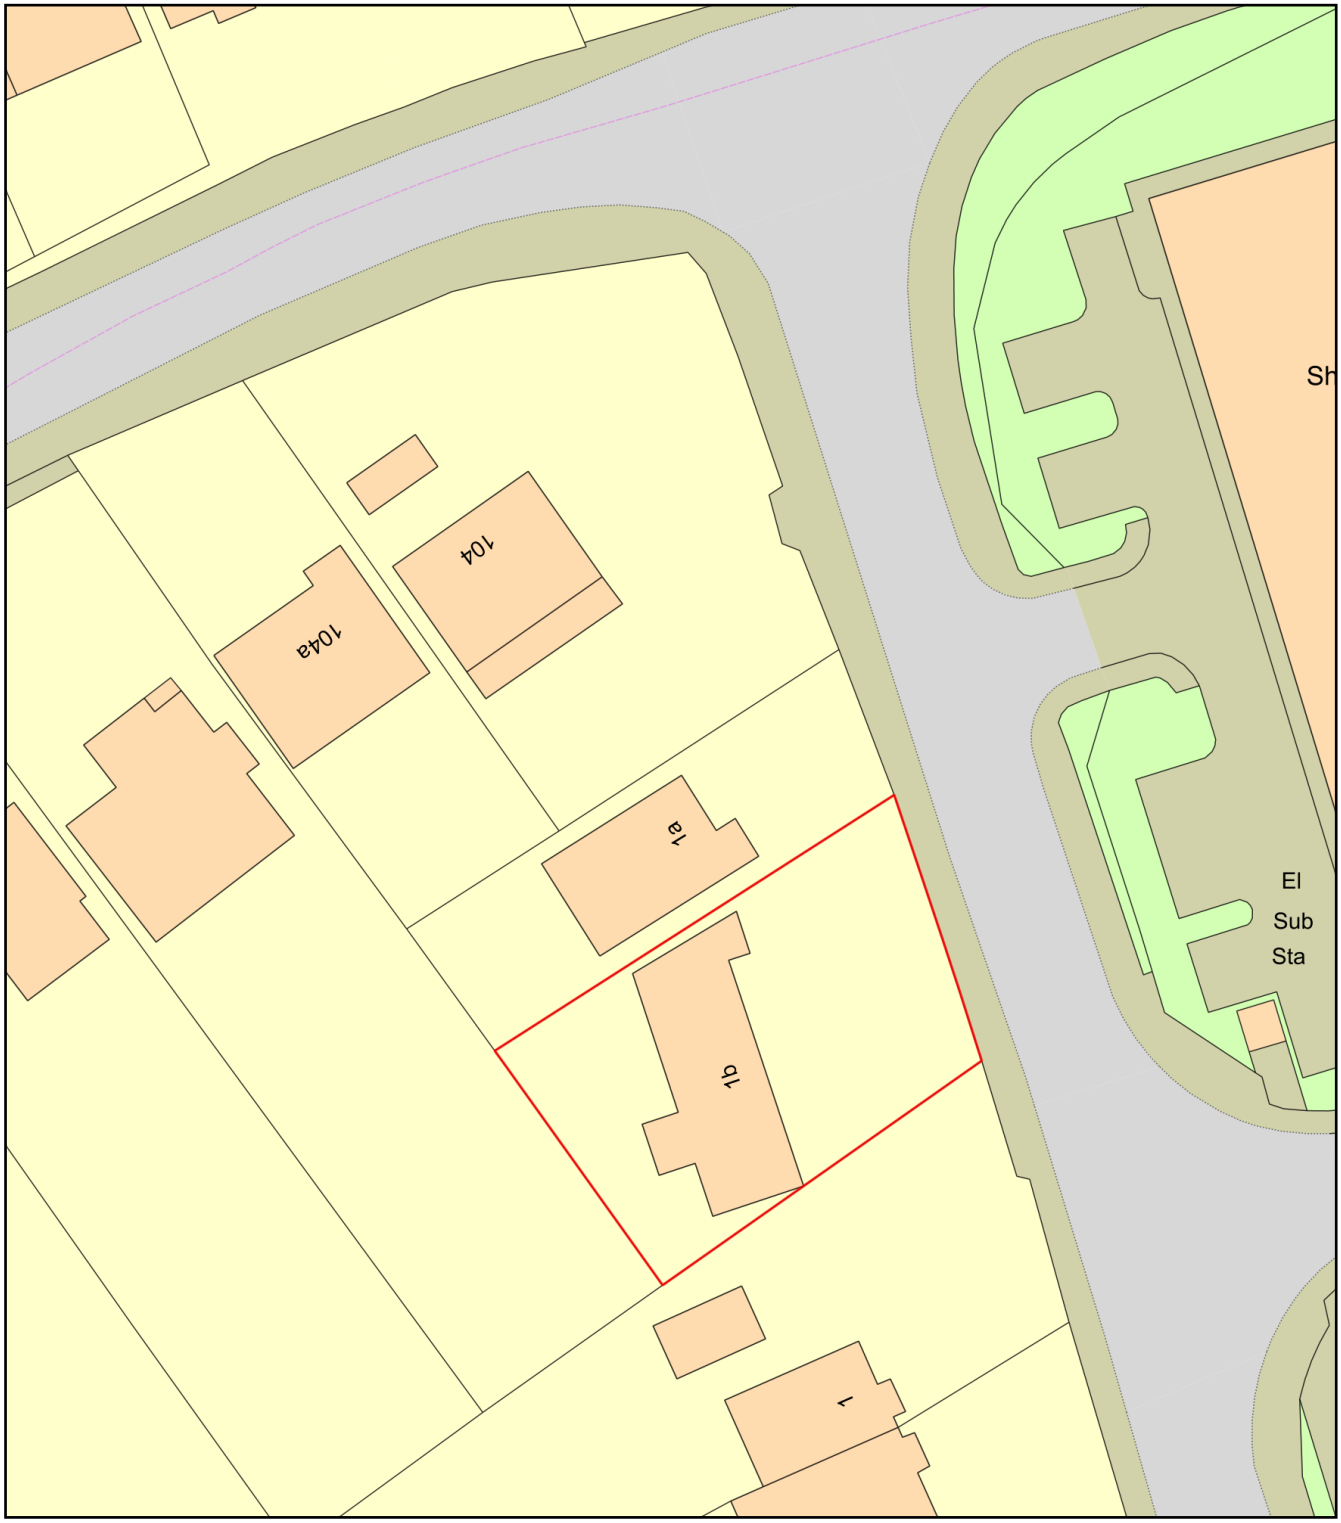

0 20

Metres

N

ReQuestaPlan

Plan Produced for:	1b Molly Millars
Date Produced:	18 Oct 2026
Plan Reference Number:	TQRQM26291233709294
Scale:	1:500 @ A4

© Crown copyright and database rights 2025 OS 100042766