

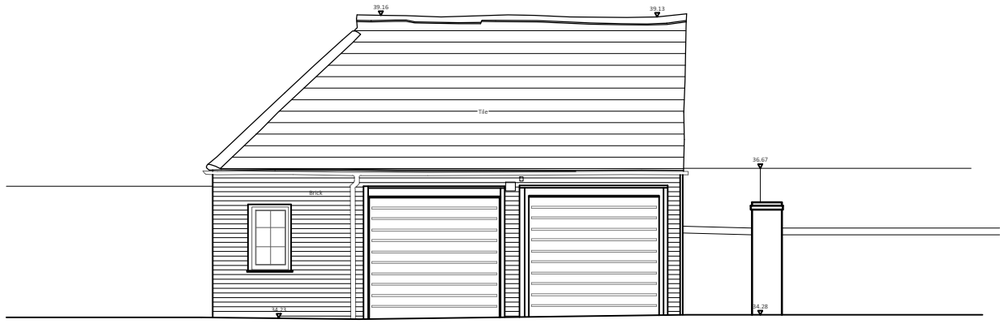



Existing North Elevation

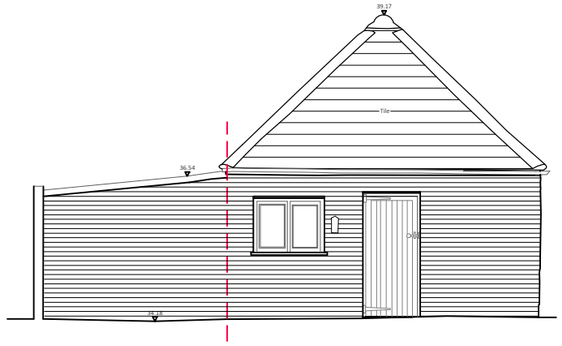

Existing East Elevation

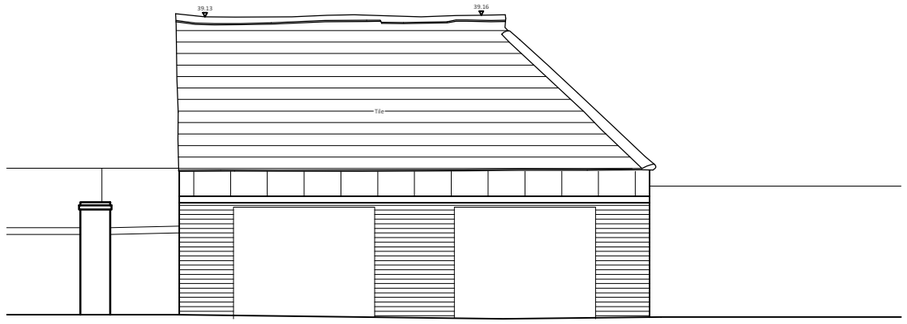


Existing South Elevation (Wargrave Ct)

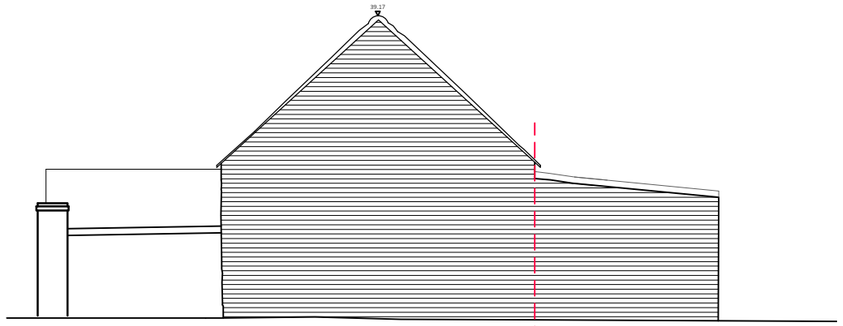

Existing West Elevation (Wargrave Ct)



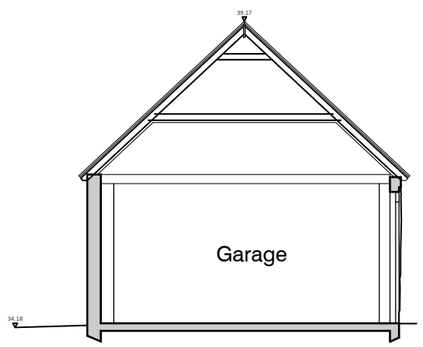

Existing Section

0m 1m 2m 3m 4m 5m

Scale 1:100

Project.	Herons Creek Station Road Wargrave RG10 8EU
Drawing Title.	Existing Garage Elevations
Issue.	Planning Application
Scale.	1:100@ A3
Date.	Sept 2026
Job No.	243
Drwg No.	21
Rev.	

Jason Holt Design
jason@jasonholtdesign.co.uk

This drawing has been prepared for planning application purposes only.
Not to be used for any on site construction.
All dimensions to be checked and confirmed on site