

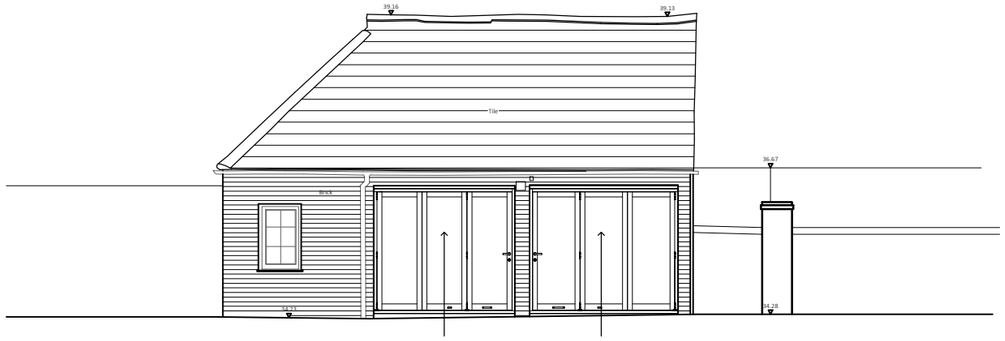


Proposed North Elevation

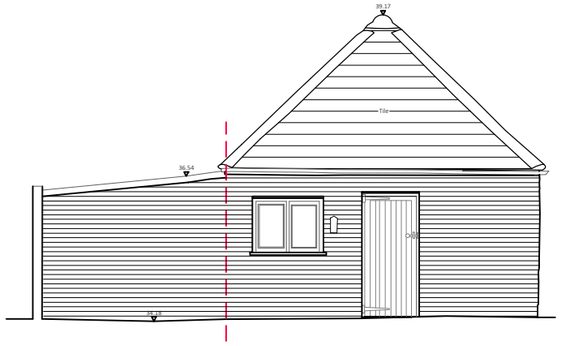


Proposed East Elevation

No Change

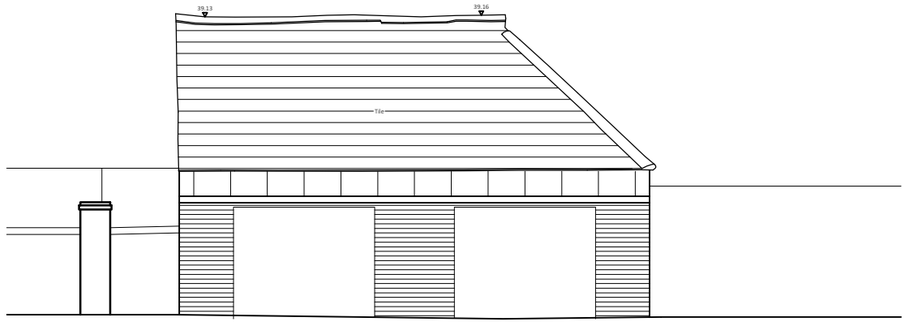

Proposed South Elevation (Wargrave Ct)


No Change

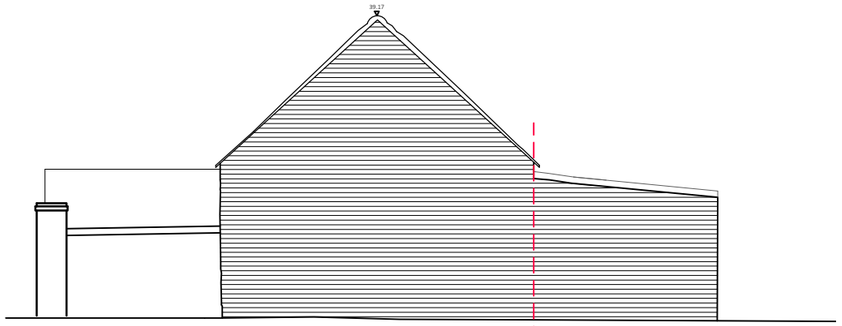

Existing West Elevation (Wargrave Ct)

No Change



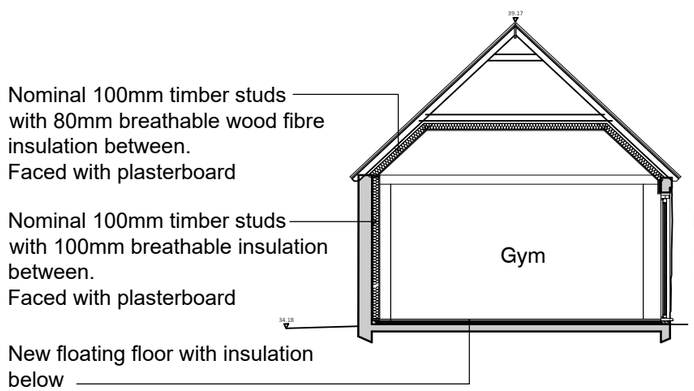

Proposed Section

0m 1m 2m 3m 4m 5m

Scale 1:100

Project.	Herons Creek Station Road Wargrave RG10 8EU
Drawing Title.	Proposed Garage Elevations
Issue.	Planning Application
Scale.	1:100@ A3
Date.	Sept 2026
Job No.	243
Drwg No.	23
Rev.	

Jason Holt Design
jason@jasonholtdesign.co.uk

This drawing has been prepared for planning application purposes only.
Not to be used for any on site construction.
All dimensions to be checked and confirmed on site