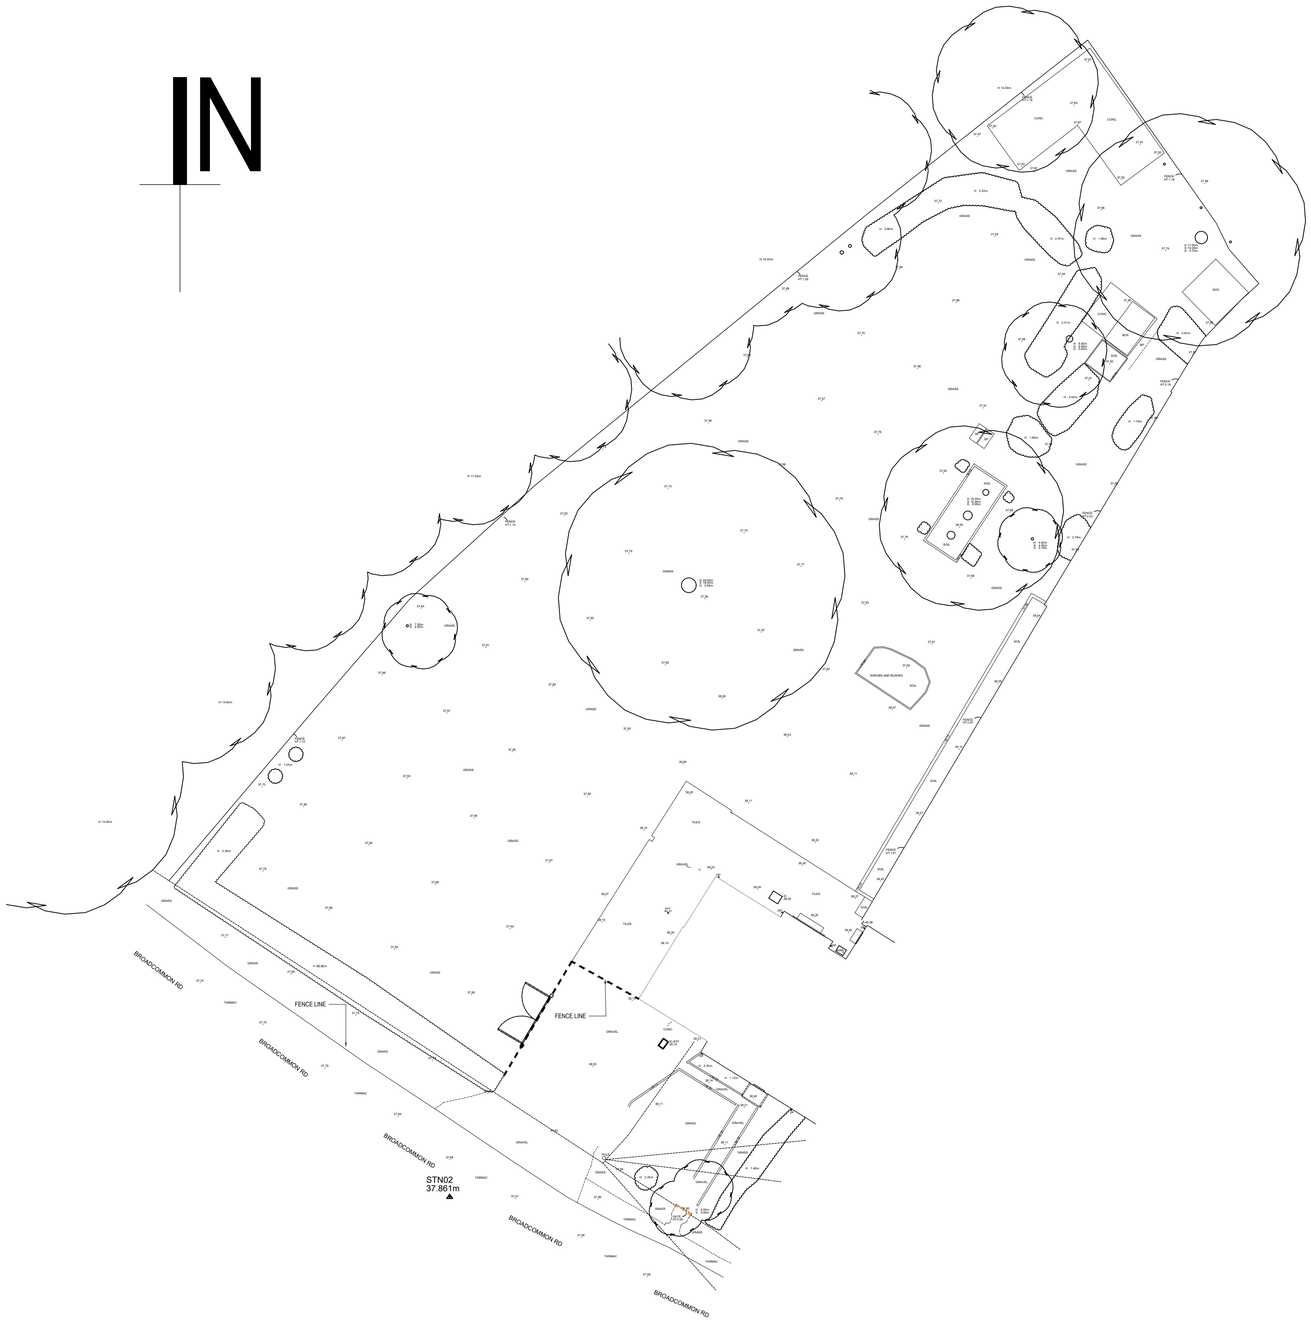

EXISTING TOPO PLAN

SCALE 1:200

0 2000 4000 6000 10000 16000mm

WORK STAGE	PLANNING APPLICATION
CLIENT	MR & MRS HINDMARSH
PROJECT	1 GRANGE COTTAGES, BROADCOMMON ROAD HURST RG10 0RD
SHEET TITLE	EXISTING TOPOLOGICAL PLAN
SCALE	AS SHOWN AT A1
DRAWN BY	RM
SHEET NO:	J001957 A0_02
REVISION:	-

INTERIOR ARCHITECTURE & DESIGN

QUADRANT DESIGN
OLD KILN YARD
WOKINGHAM

(+44)0118 9591 581
hello@quadrantdesign.co.uk
www.quadrantdesign.co.uk