


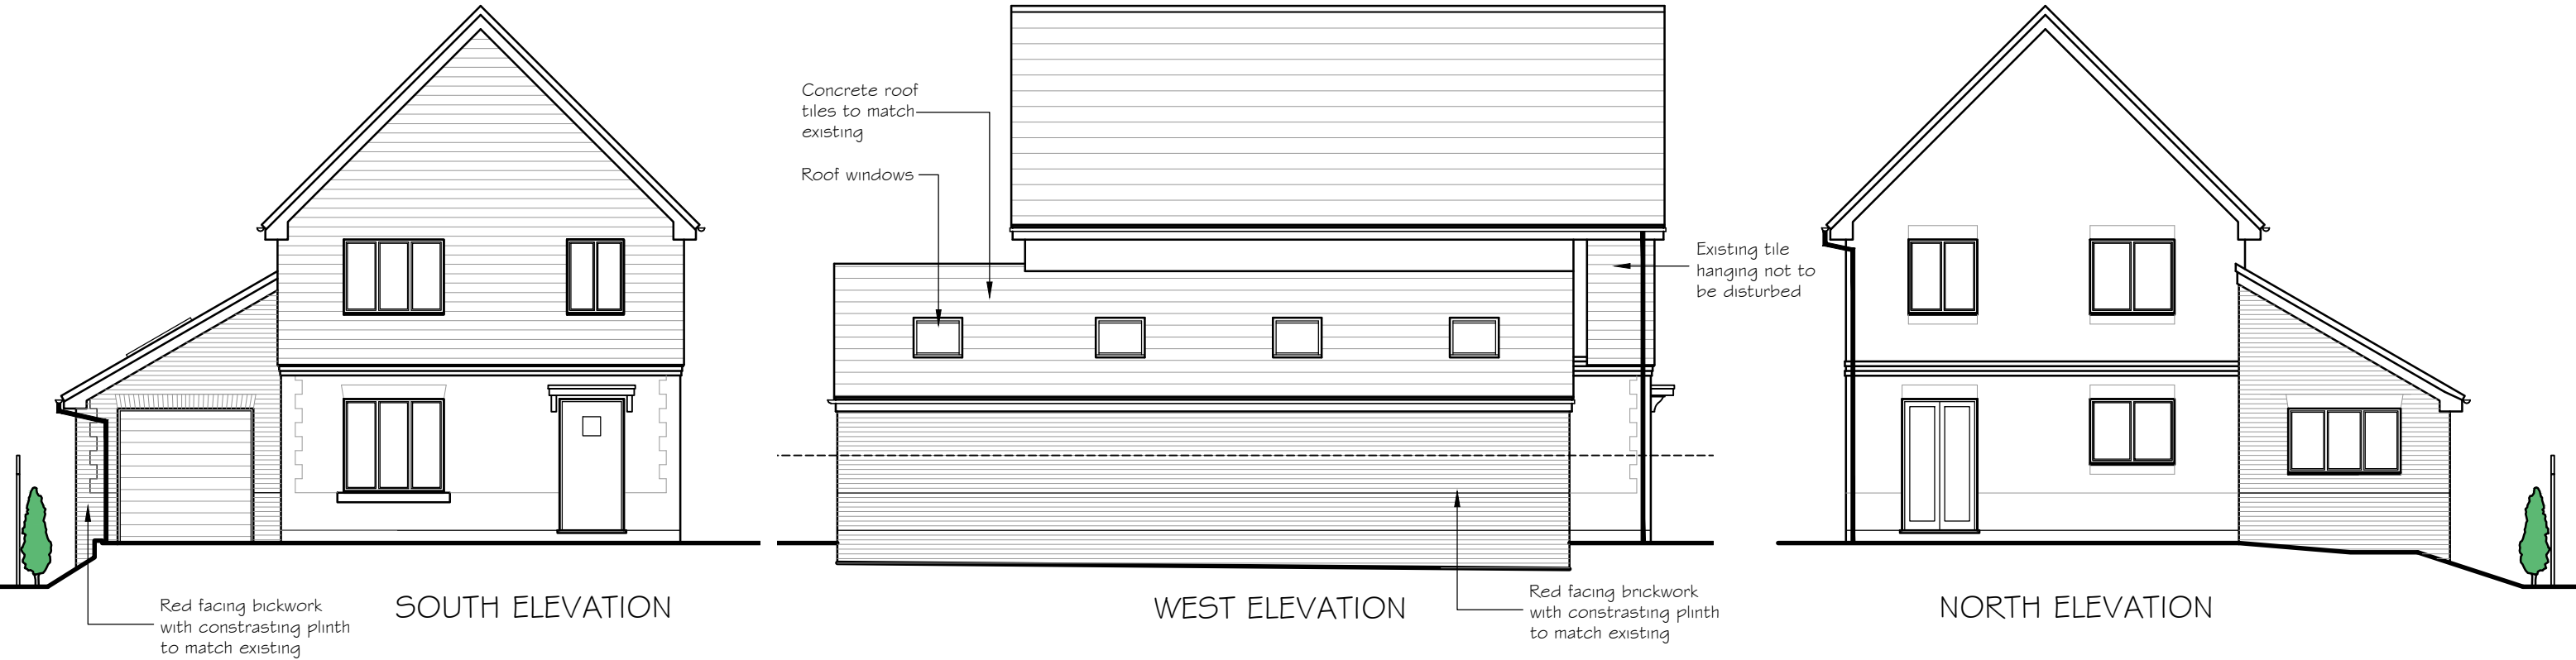

0 1 2 3 4m
Scale 1:100

C. New door and window amended		02.06.26	
B. Rainwater pipes amended		13.05.26	
A. Ground levels amended		30.01.26	
No.	Revision	Date	
Project		Project No	Drg No
Proposed single storey side extension		AL 01695	05
11, Mayflower Meadow, Spencers Wood, RG7 1YD		Scale	Drawn by
Drawing Title		1:100 @ A3	CG
Proposed Elevations		Date	Aug 2025
Rowan Lodge Φ Southend Road Φ Southend Bradfield Φ RG7 6ES			
tel: 0118 9745100 Φ e-mail: enquiries@archytas.co.uk			
Architectural Design Services Φ Planning Φ Building Design Φ Surveying			
New Build Φ Extensions Φ Residential and Commercial Φ Listed Buildings			

