


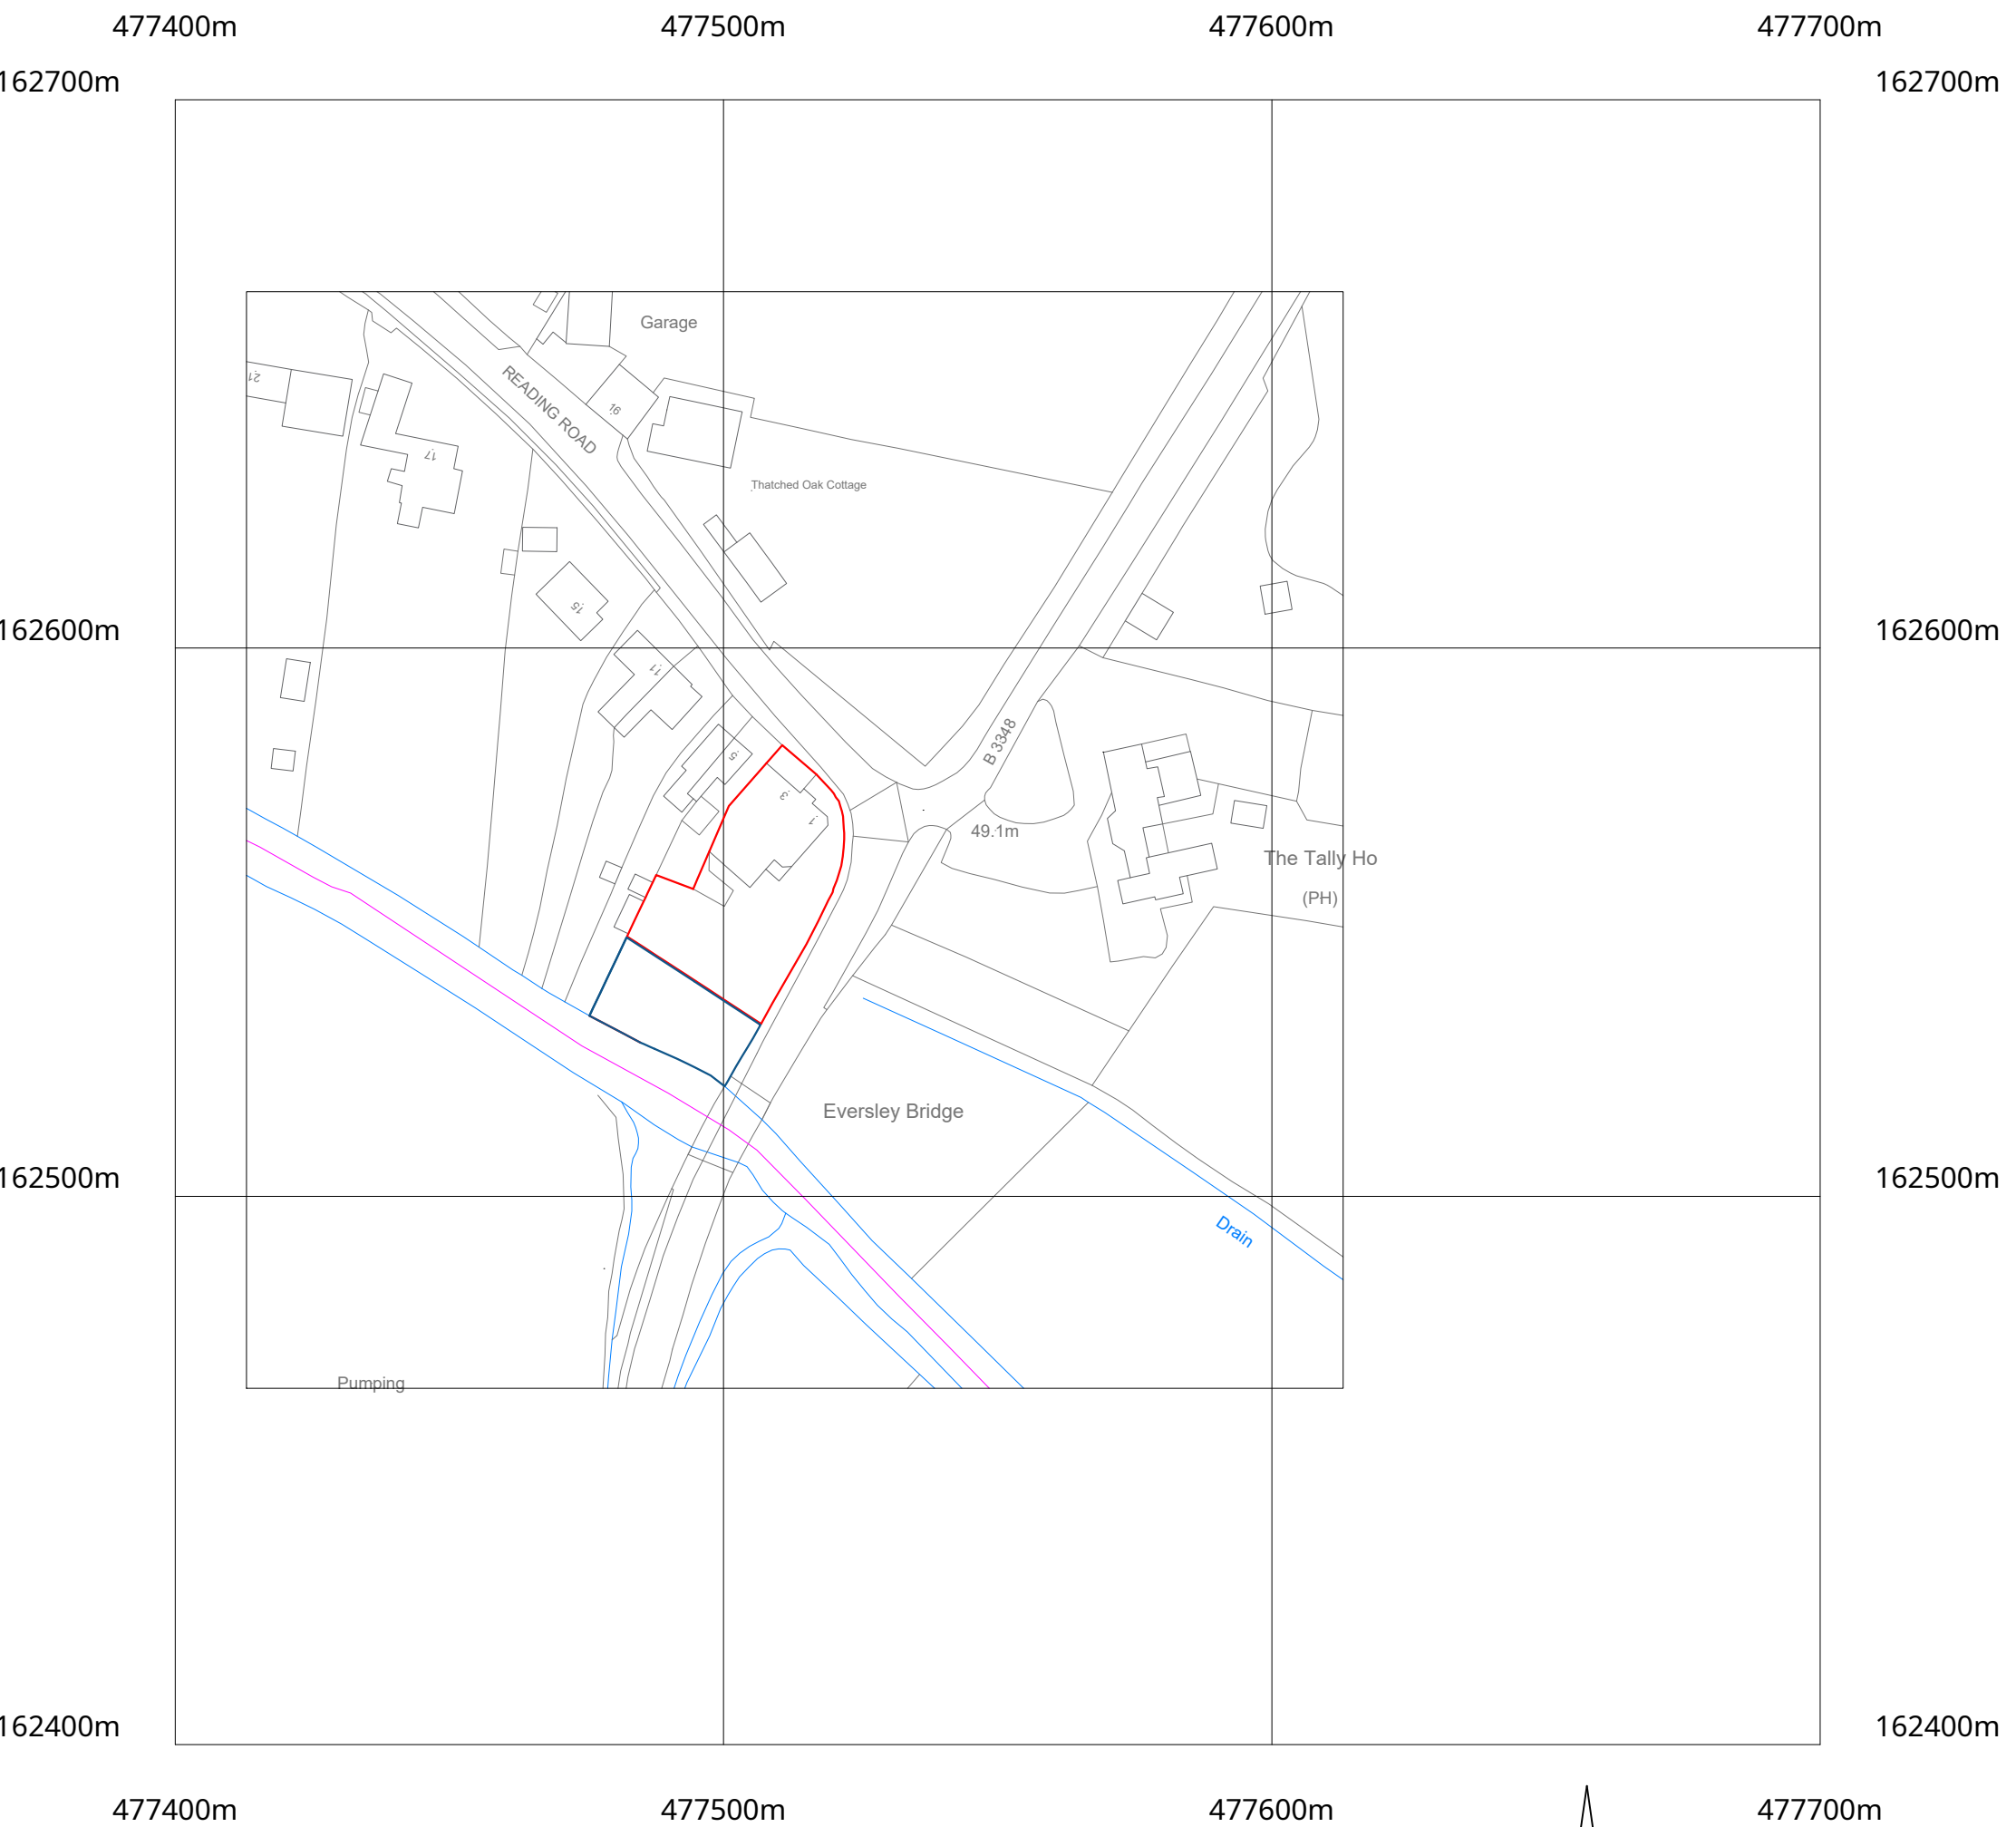

Location plan 1:1250
Licence no: AC0000806982
Drawing number GP/01/25 Rev C

