




GROUND FLOOR

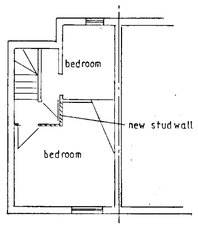

FIRST FLOOR

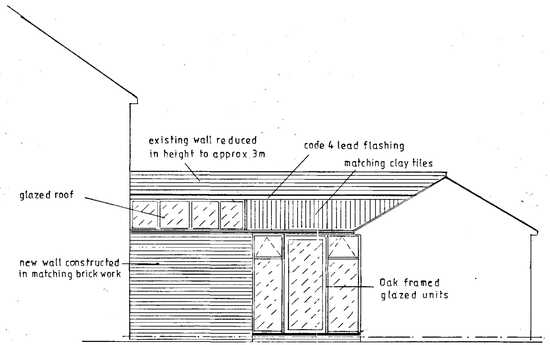

PROPOSED ELEVATION

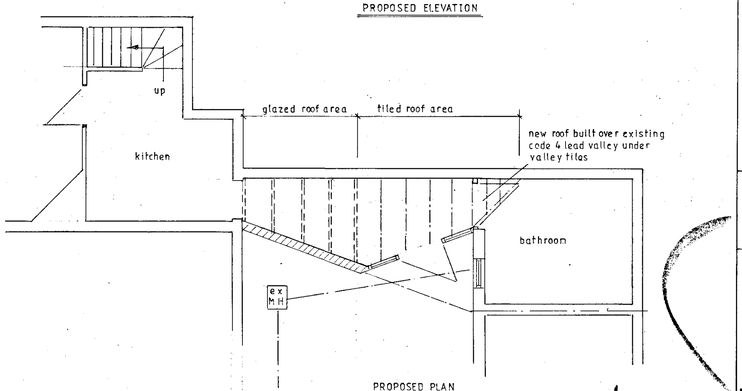

PROPOSED PLAN

30.MAR2001 3697

Notes:
~~All dimensions must be checked on site and not scaled from this drawing.~~

A		
	Date	Revisions

© copyright

Client

Job Title
proposed single storey rear extension

Drawing Title
Nº 30 BROAD STREET
WOKINGHAM
BERKS
RG

Scale 1:100 1:50

Date March 2001 | Drawn by

Drg. No. | Rev.

(ARCH.)

420 x 594mm A2