

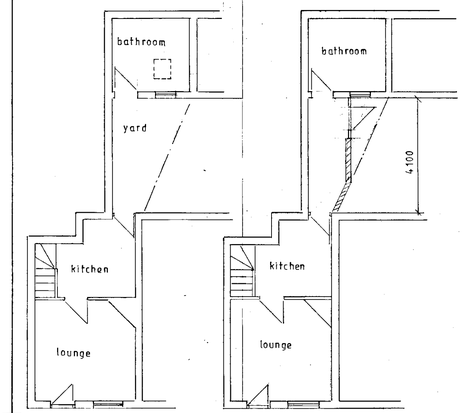


GROUND FLOOR
EXISTING


GROUND FLOOR
PROPOSED

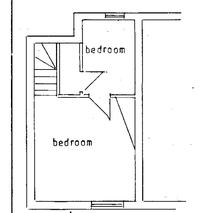


FIRST FLOOR
EXISTING

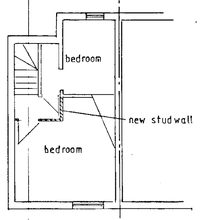


FIRST FLOOR
PROPOSED

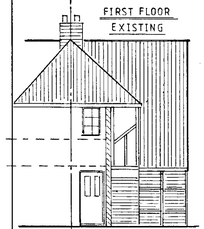


rear elevation from courtyard

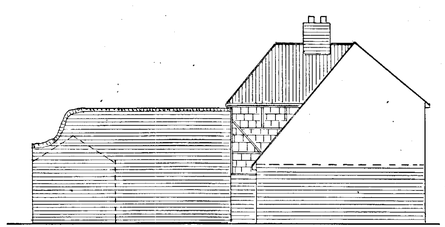


existing side elevation

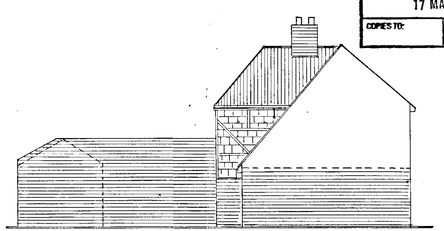

proposed side elevation

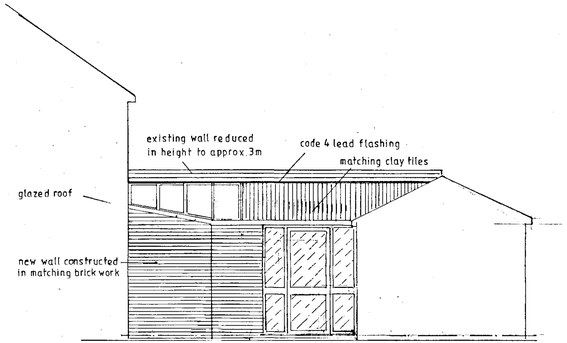

PROPOSED ELEVATION

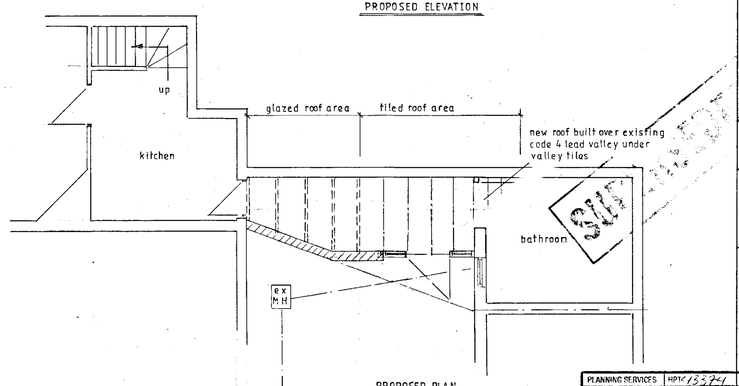

PROPOSED PLAN

PLANNING SERVICES	HPW/15374
POL	TLS
DC AT	ENF
APP	
CS	
17 MAY 2001	
COPIES TO:	ADC
	FILE

Notes:
~~All dimensions must be checked on site and not scaled from this drawing.~~

C	17/5/01	
A		
	Date	Revisions

© copyright

Client

Job Title
proposed single storey rear extension

Drawing Title
Nº 30 BROAD STREET
WOKINGHAM
BERKS
RG

Scale 1:100 1:50

Date March 2001 | Drawn by

Drg. No. | Rev. C

420 x 594mm A2

(ARCH)