




GROUND FLOOR

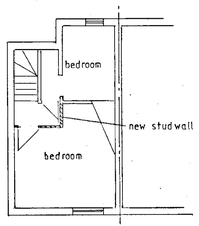


FIRST FLOOR

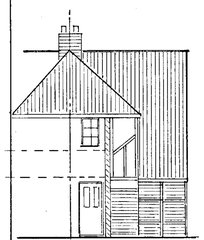


rear elevation from courtyard

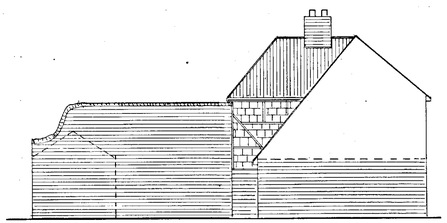


existing side elevation

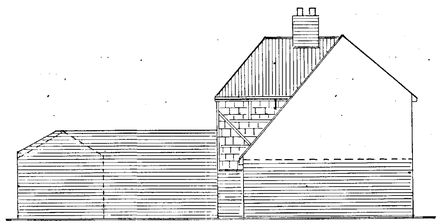

proposed side elevation

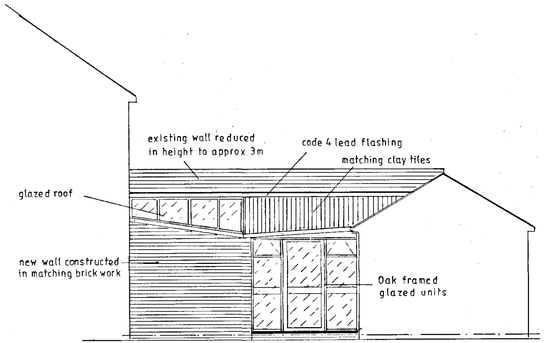

PROPOSED ELEVATION

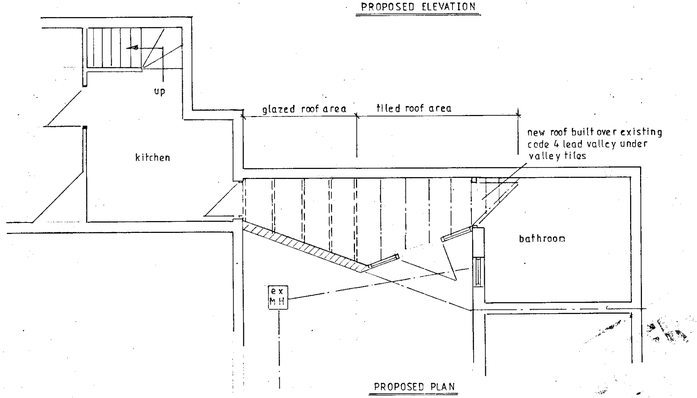

PROPOSED PLAN

Notes:
~~All dimensions must be checked on site and not scaled from this drawing.~~

A	25/4/01	2
	Date	Revisions

© copyright

Client

Job Title
proposed single storey rear extension

Drawing Title
Nº 30 BROAD STREET
WOKINGHAM
BERKS
RG

Scale 1:100 1:50

Date March 2001 | Drawn by

Drg. No. | Rev. 2

420 x 594mm A2

(ARCH.)