

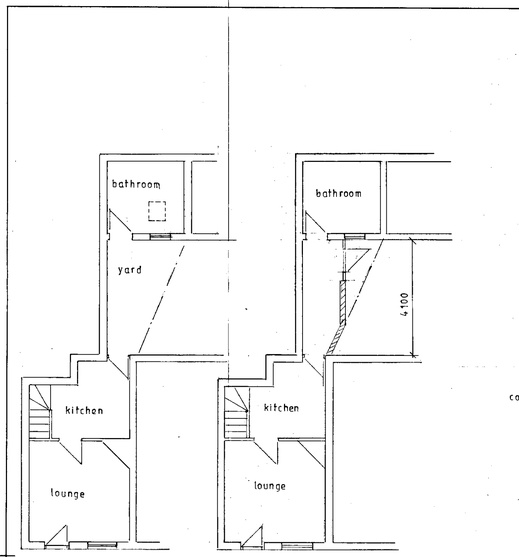


GROUND FLOOR
EXISTING


GROUND FLOOR
PROPOSED

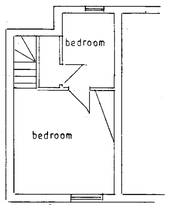


FIRST FLOOR
EXISTING

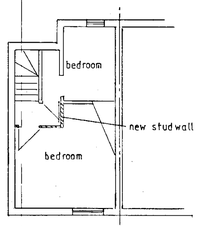

FIRST FLOOR
PROPOSED

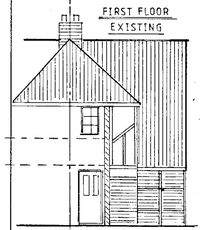


rear elevation from courtyard

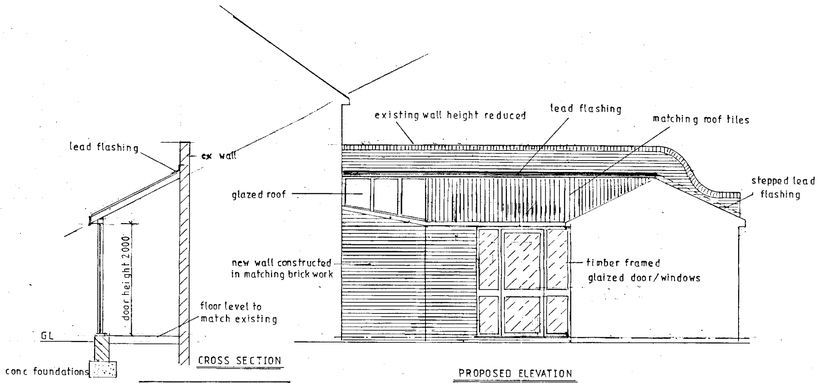


CROSS SECTION


PROPOSED ELEVATION

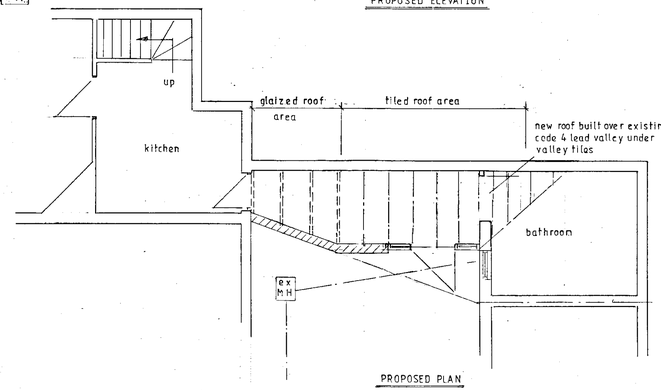

PROPOSED PLAN

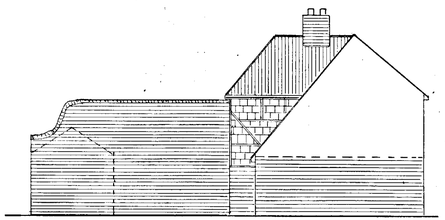

existing side elevation

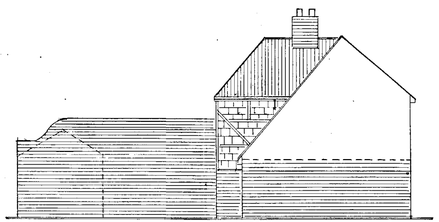

proposed side elevation

(ARCH.)

Notes:
~~All dimensions must be checked on site and not scaled from this drawing.~~

3697 · 1
3923

REVISED PLAN

D	May 2000	Details added/Elevations revised
	Date	Revisions

© copyright



APPROVED

Client

Job Title
proposed single storey rear extension

Drawing Title
Nº 30 BROAD STREET
WOKINGHAM
BERKS
RG

Scale 1:100 1:50

Date March 2001 | Drawn by

Org. No. | Rev.



420 x 594mm A2

17/5/01