


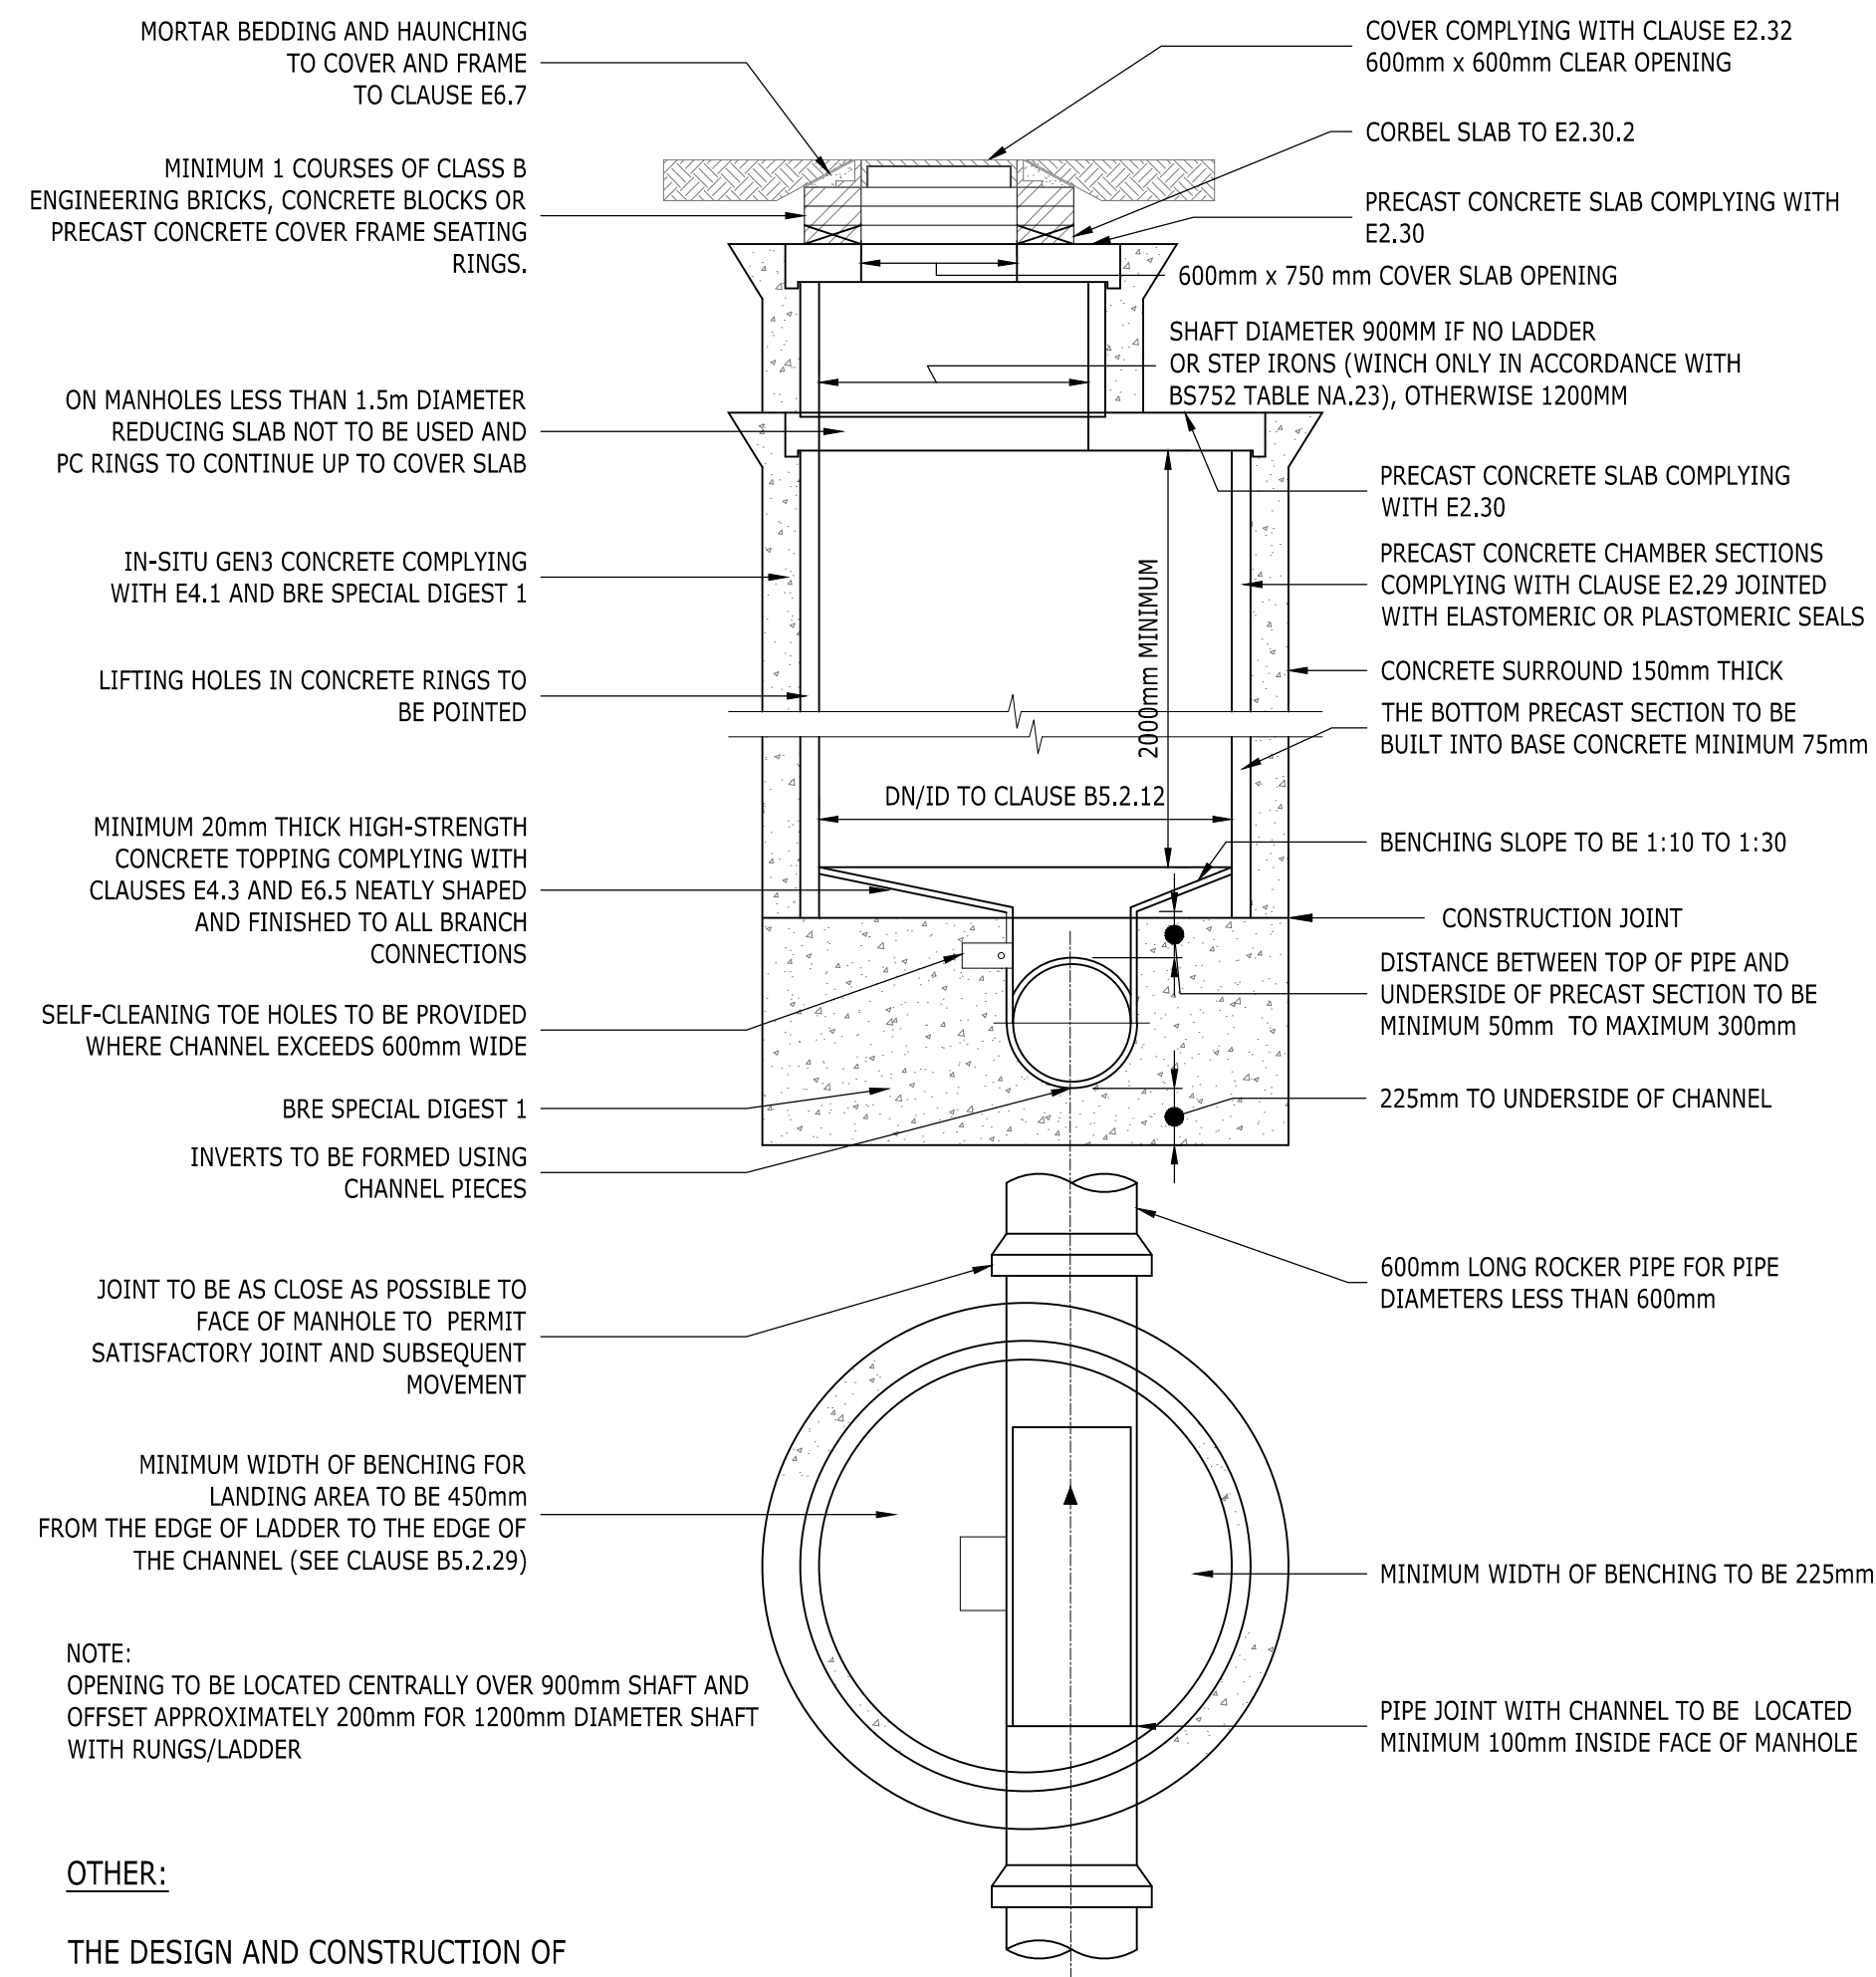

OTHER:


THE DESIGN AND CONSTRUCTION OF MANHOLES WILL NEED TO COMPLY WITH THE RELEVANT UNDERTAKER'S SAFETY POLICY.

DRAWN IN ACCORDANCE WITH SSG "THE CODE"

FOR MANHOLE ID REFER TO MH SCHEDULE

TYPICAL MANHOLE - TYPE A1 - SSG FIG.B5

(DEPTH FROM COVER LEVEL TO SOFFIT OF PIPE 3m TO 6m)

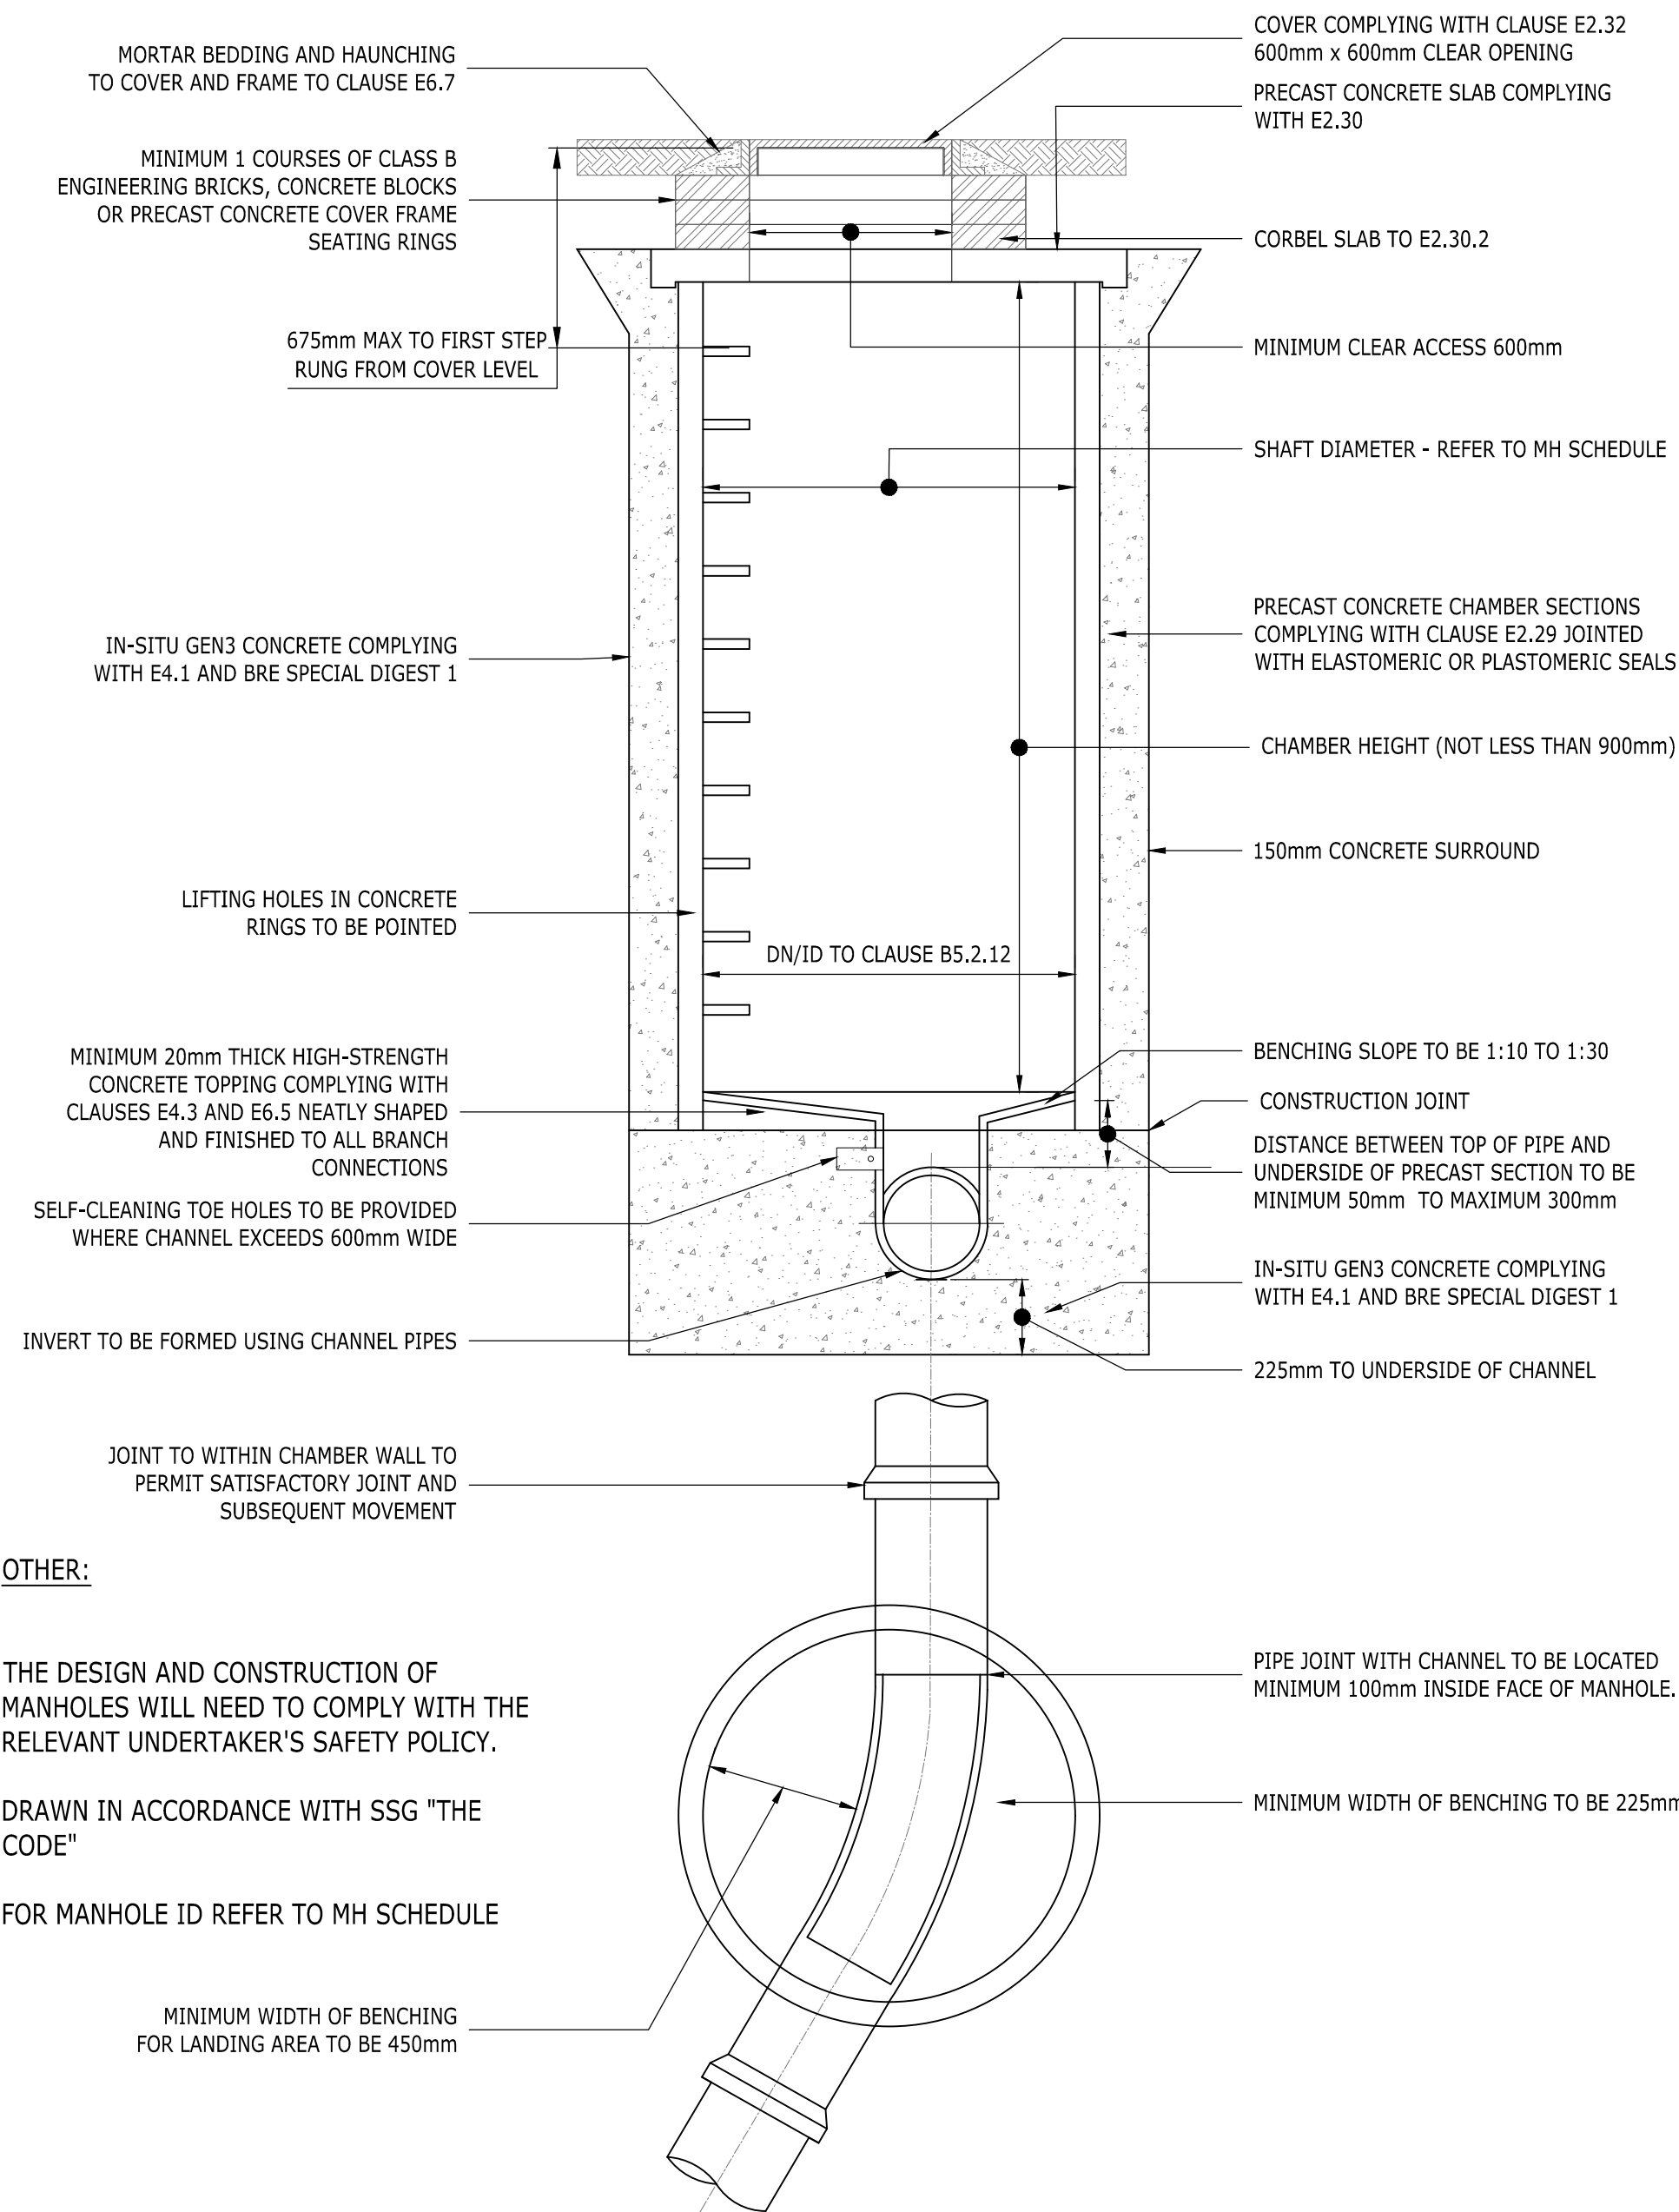

OTHER:


THE DESIGN AND CONSTRUCTION OF MANHOLES WILL NEED TO COMPLY WITH THE RELEVANT UNDERTAKER'S SAFETY POLICY.

DRAWN IN ACCORDANCE WITH SSG "THE CODE"


FOR MANHOLE ID REFER TO MH SCHEDULE

TYPICAL MANHOLE - TYPE B SSG FIG.B10

(MAXIMUM DEPTH FROM COVER LEVEL TO SOFFIT OF PIPE 3.0m)

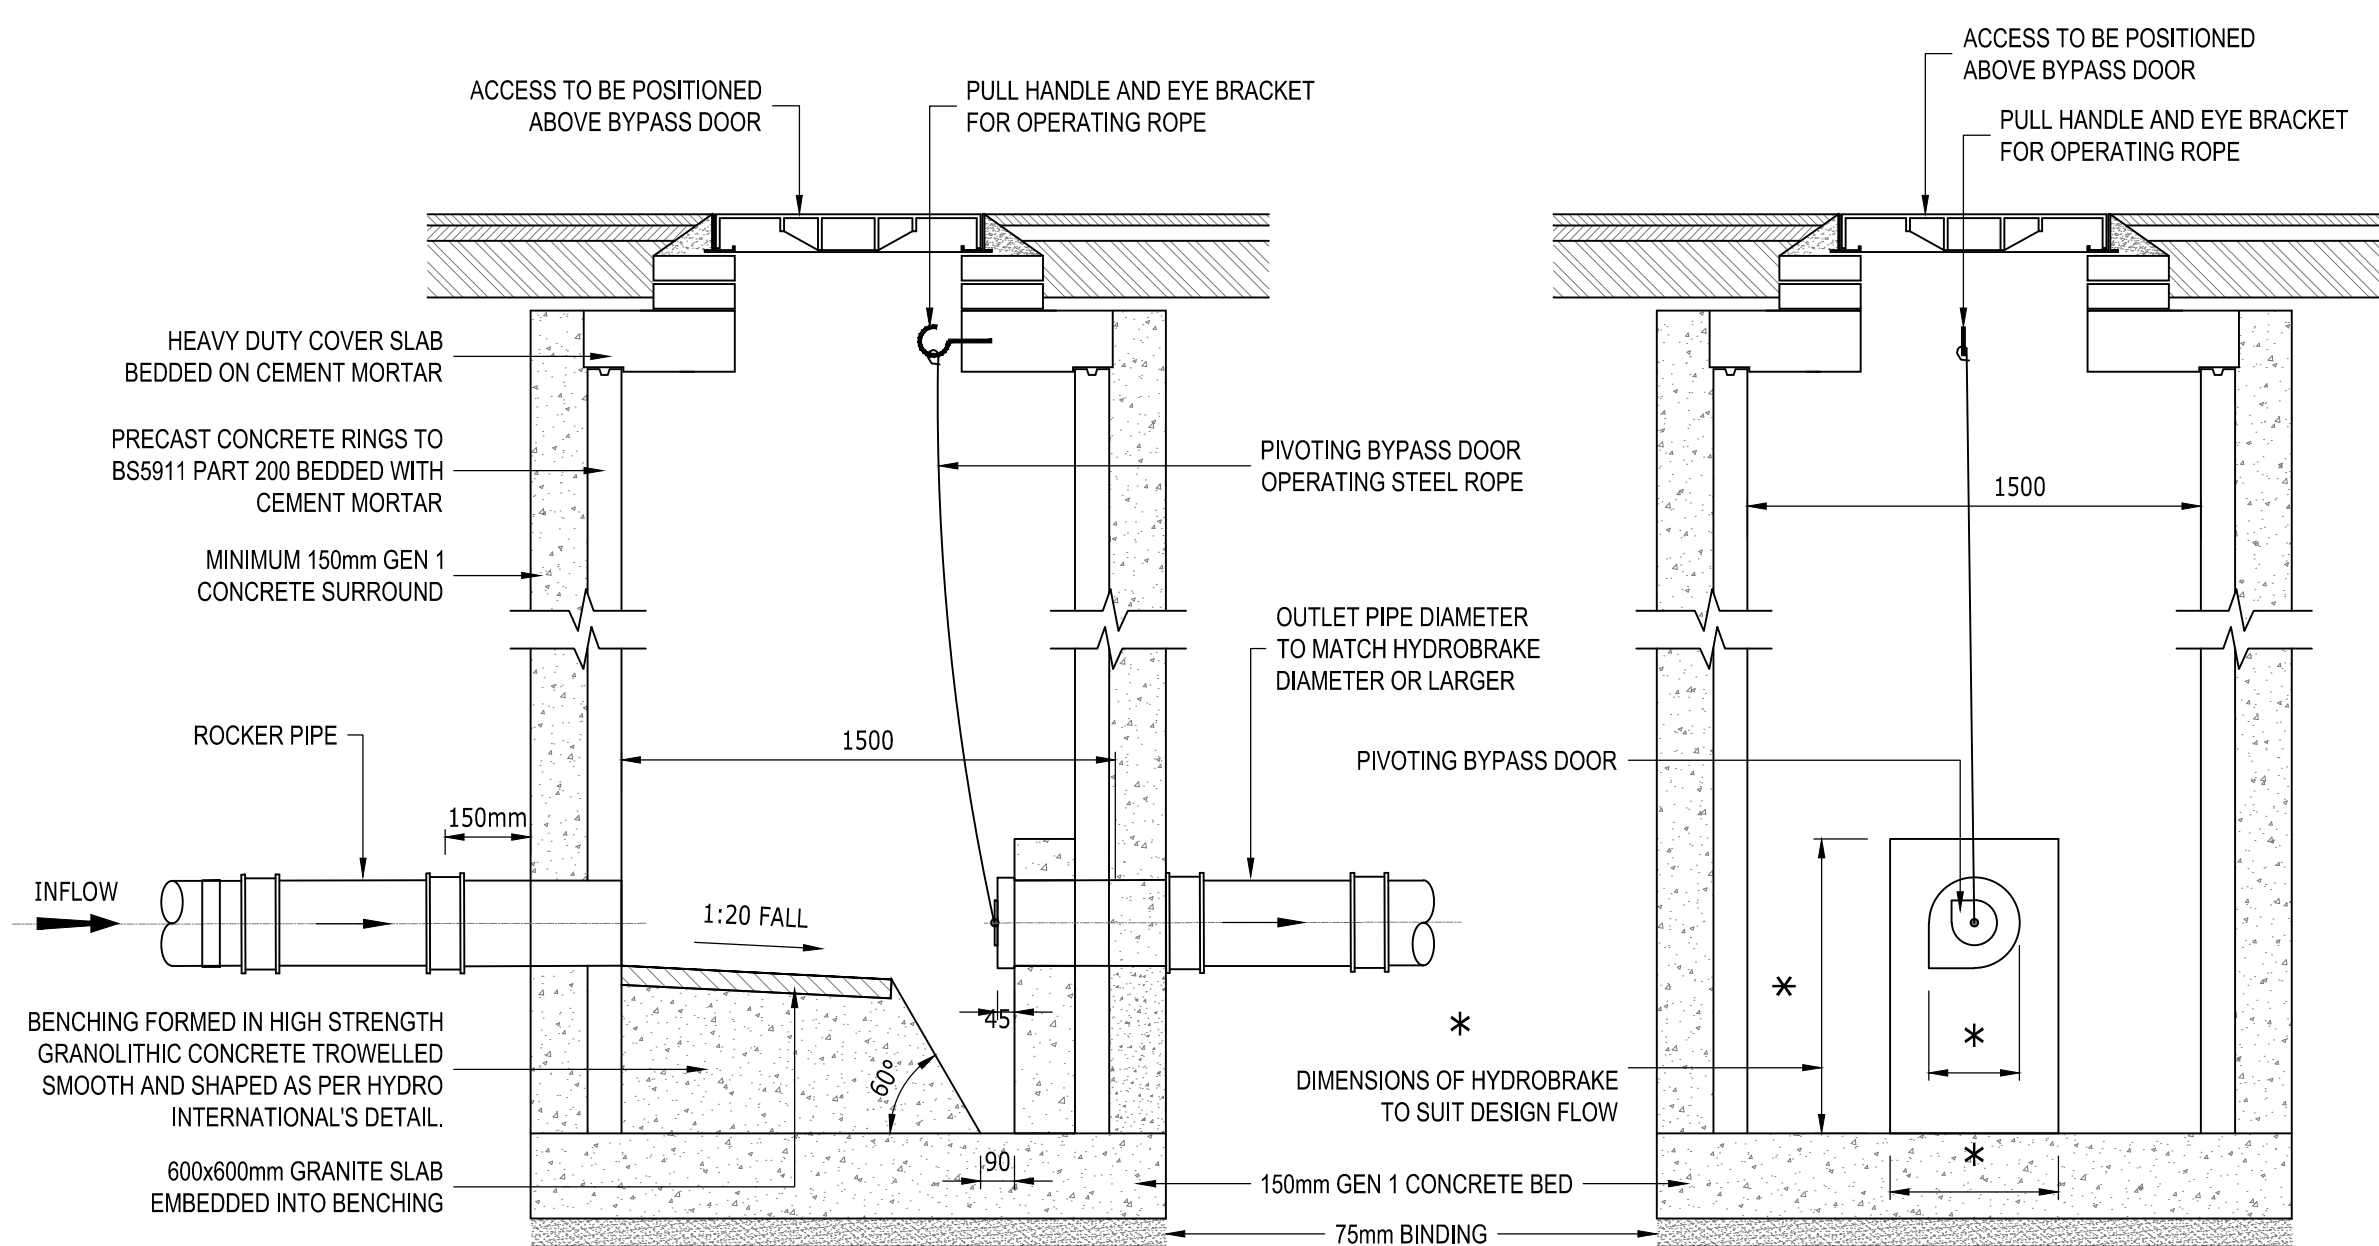

MANHOLE CHAMBER WITH FLOW CONTROL DEVICE (HYDROBRAKE)

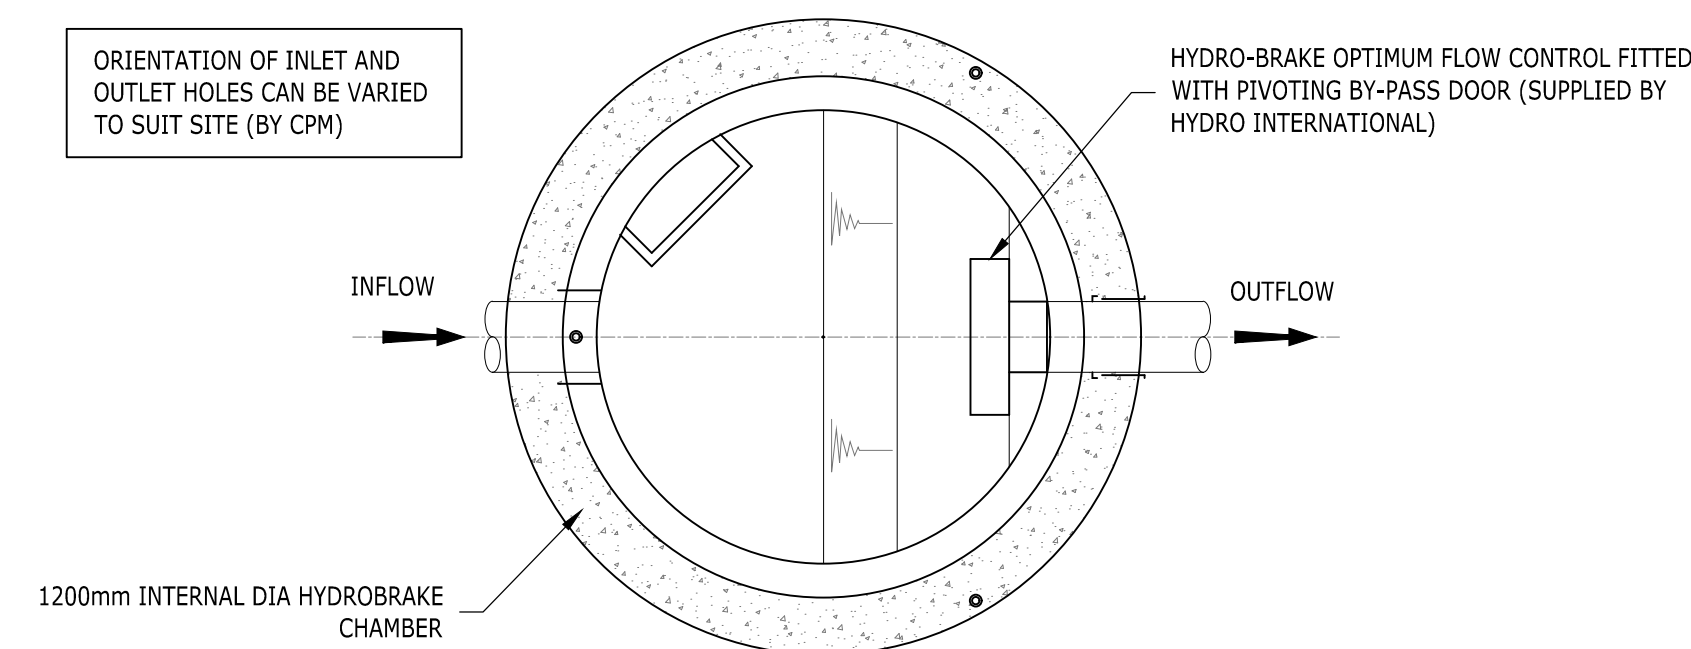

COPYRIGHT RAMBOLL UK LIMITED. ALL RIGHTS RESERVED. THIS DOCUMENT IS ISSUED FOR THE PARTY WHO COMMISSIONED IT AND FOR THE SPECIFIC PURPOSES CONNECTED WITH THE PROJECT ONLY. IT SHOULD NOT BE RELIED UPON BY ANY OTHER PARTY OR USED FOR ANY OTHER PURPOSE. RAMBOLL ACCEPTS NO RESPONSIBILITY OR LIABILITY WHICH MAY ARISE FROM RELIANCE OR USE OF THIS DOCUMENT OR THE DATA CONTAINED HEREIN BY ANY OTHER PARTY OR FOR ANY OTHER PURPOSE.

Notes

- DO NOT SCALE FROM THIS DRAWING.
- ALL DIMENSIONS ARE MILLIMETRES U.N.O.
- ALL LEVELS ARE IN METRES ABOVE ORDNANCE DATUM U.N.O.
- THIS DRAWING IS TO BE READ IN CONJUNCTION WITH ALL RELEVANT ARCHITECTS AND ENGINEERS DRAWINGS AND SPECIFICATIONS.
- THIS DRAWING IS TO BE READ IN RELATION TO THE SUBJECT OF THE TITLE. OTHER INFORMATION IS CONSIDERED INDICATIVE ONLY.

P04	TENDER ISSUE	29.01 2024	PC	DS
P03	STAGE 3	27.10 2023	RR AL	DS
P02	ISSUED FOR PLANNING	13.10 2023	RR AL	DS
P01	STAGE 3 ISSUE	28.09 2023	AL PC	DS
Rev	Description	Date	By Chk	App

STATUS - S3

NHM UNLOCKED

RAMBOLL

tel 020 7631 5291 london@ramboll.co.uk
www.ramboll.co.uk

TYPICAL DRAINAGE DETAILS - SHEET 1

Project No:	Scale (0A1):	Drawn:	Date:
1620012379	1:20	AAL	JAN 24
Drawing No:	Suitability:	Rev:	
RD001-RAM-XX-00-DR-C-0401	S3	P04	