



POLYPROPYLENE INSPECTION
CHAMBERS EXTERNAL LOCATION
(SW/FW)


REFER TO DRAWINGS, SCHEDULES AND SPECIFICATION FOR COVER AND FRAME TYPE. COVER AND FRAME TO BE BEDDED ON AND HAUNCHED WITH CEMENT MORTAR.

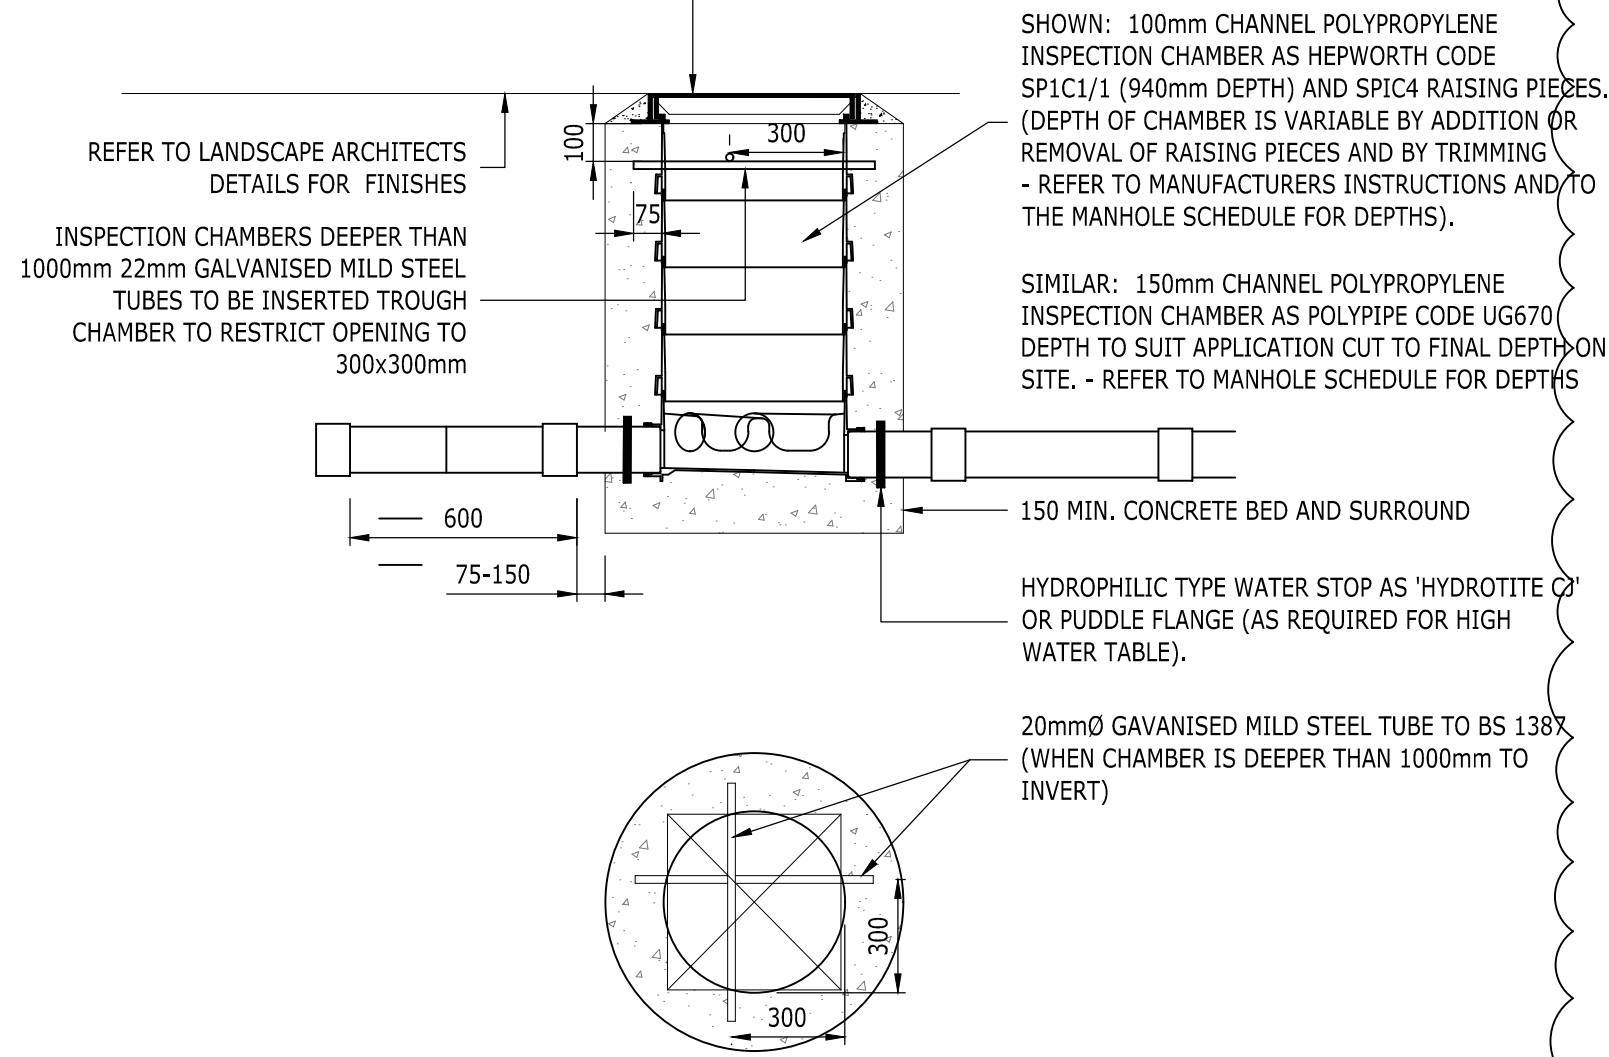

PLAN SHOWING RESTRICTED ACCESS
DEPTH IN EXCESS OF 1000mm

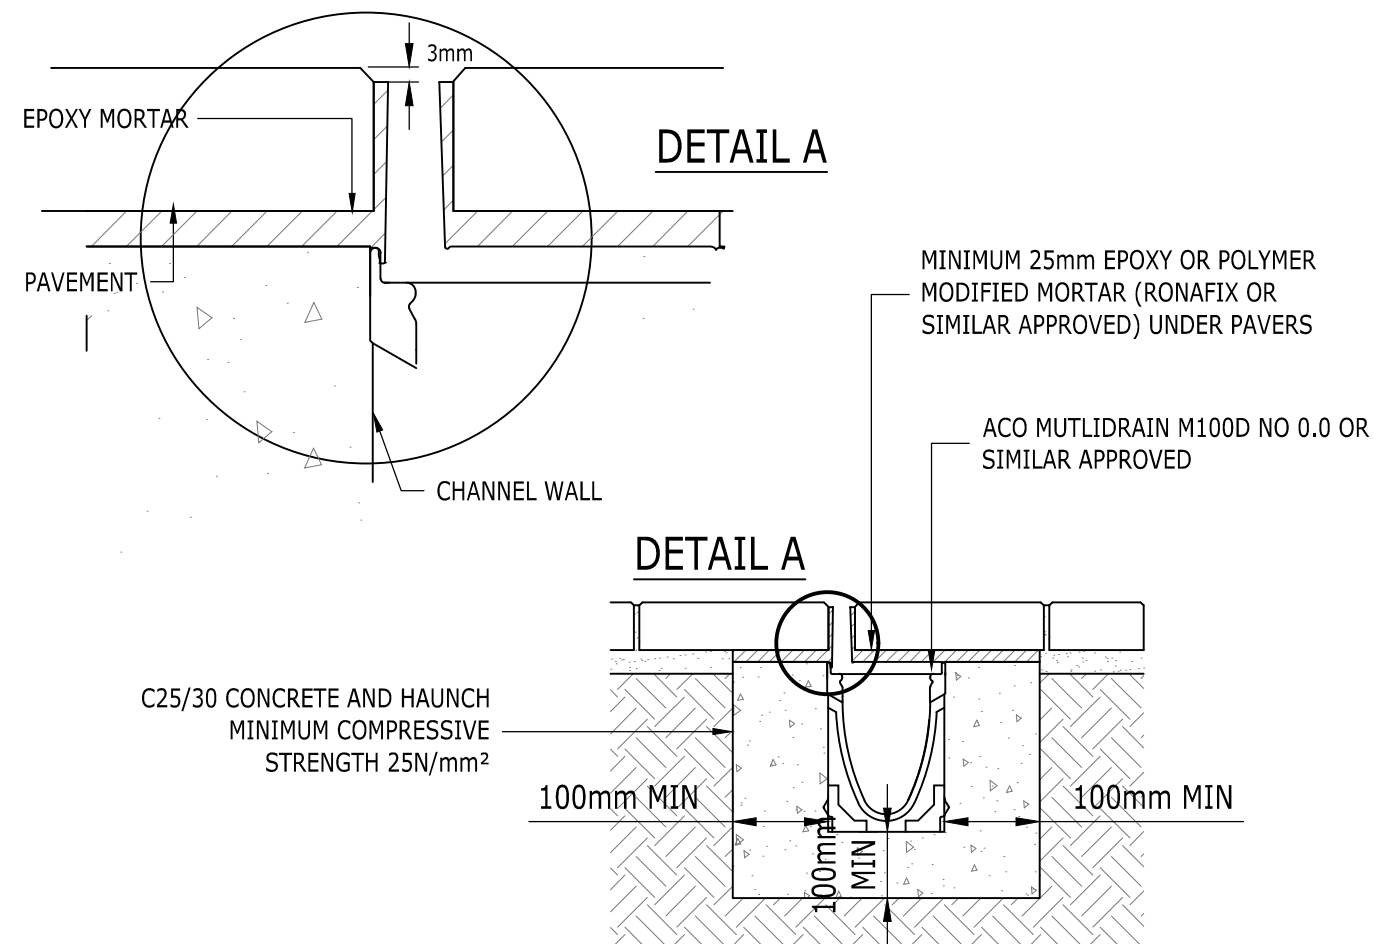


EXTERNAL SLOT-TYPE LINEAR CHANNEL DETAILS

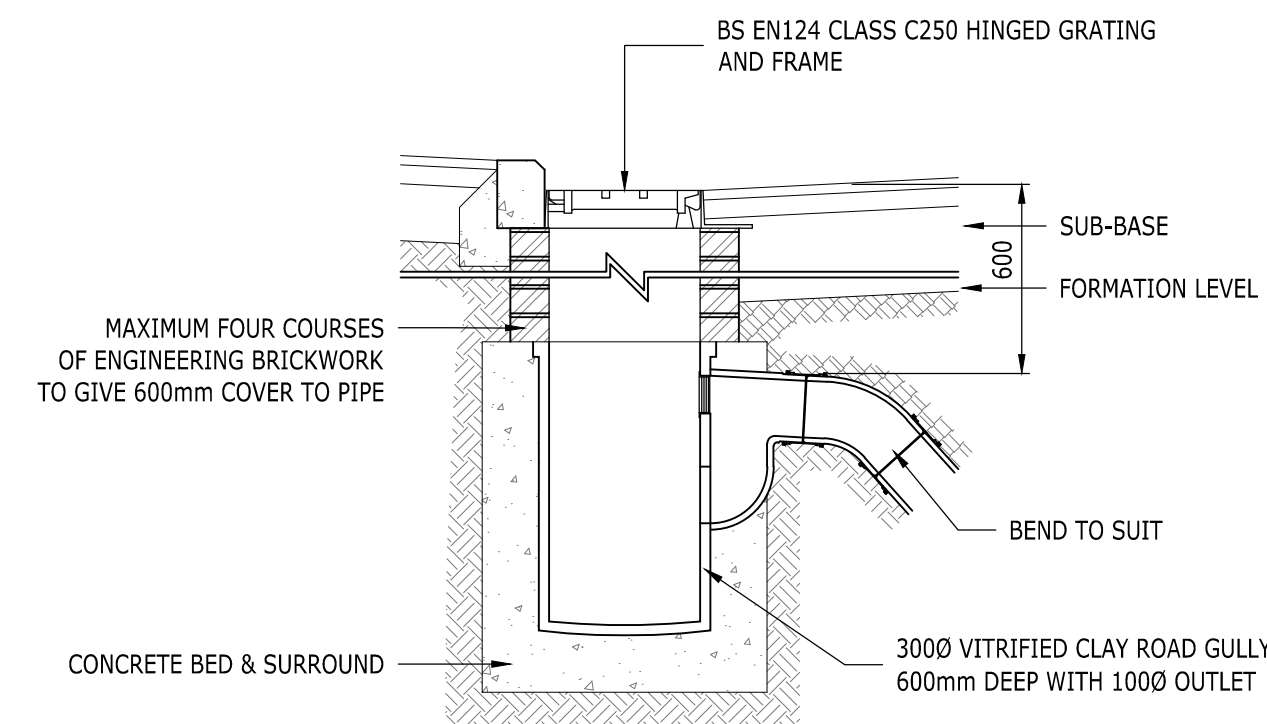


ROAD GULLY
CLAY FOR PRIVATE


SURFACE WATER POLYPROPYLENE CATCHPIT
(DEPTH GREATER THAN 1000 mm TO INVERT REQUIRES RESTRICTED ACCESS)

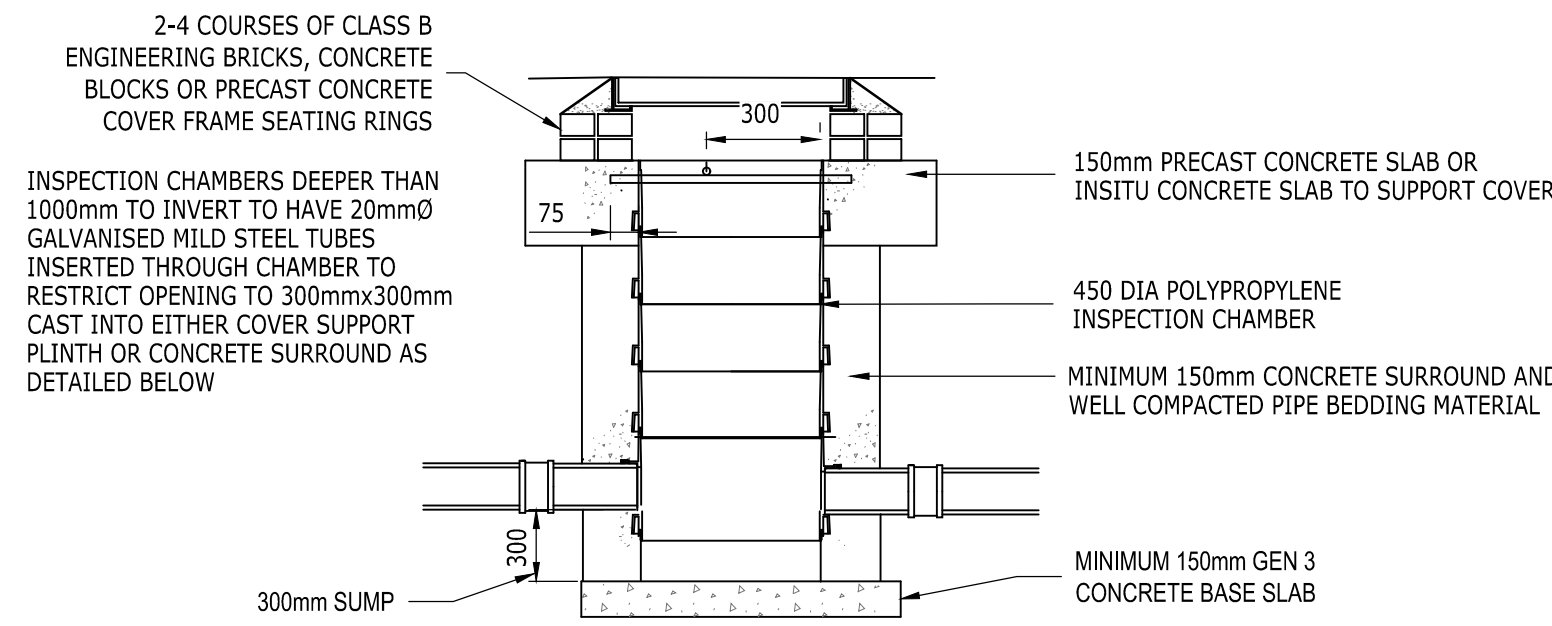


PERFORATED TO SOLID DRAIN
CONNECTION DETAIL

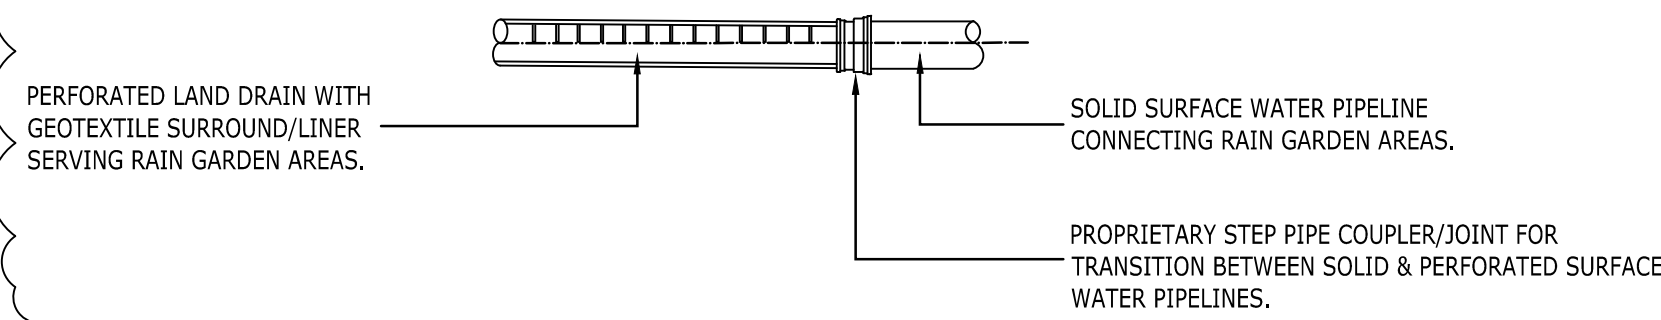



SOUTH SWALE SECTION DETAIL

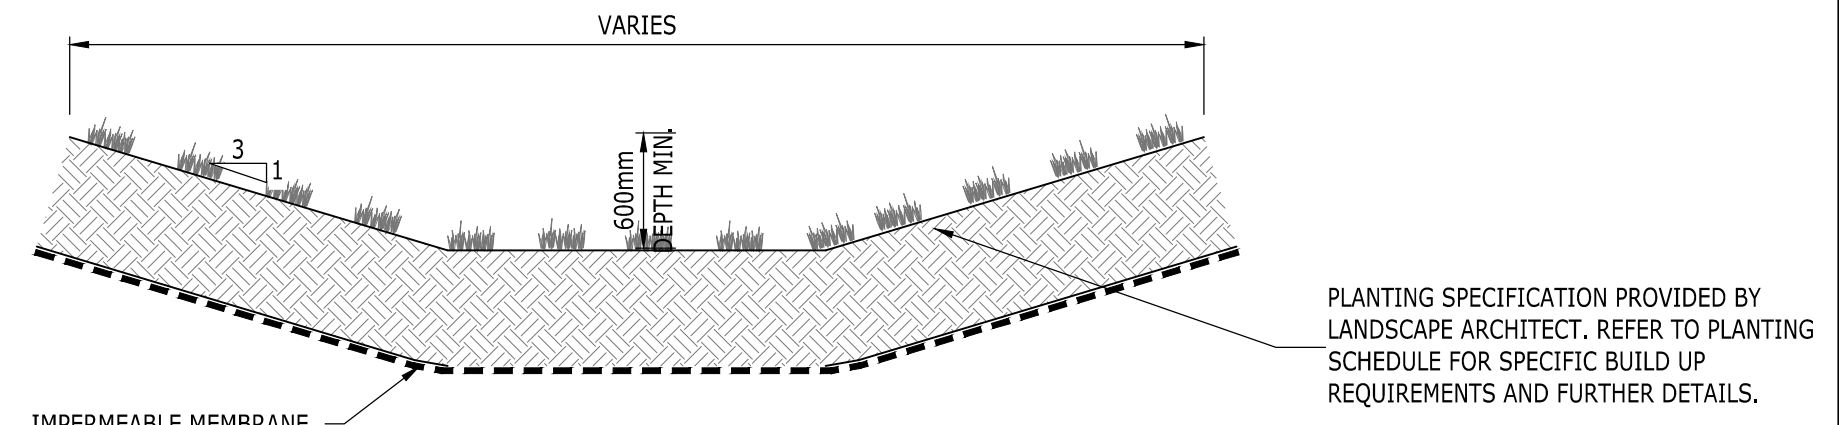





EAST SWALE SECTION DETAIL

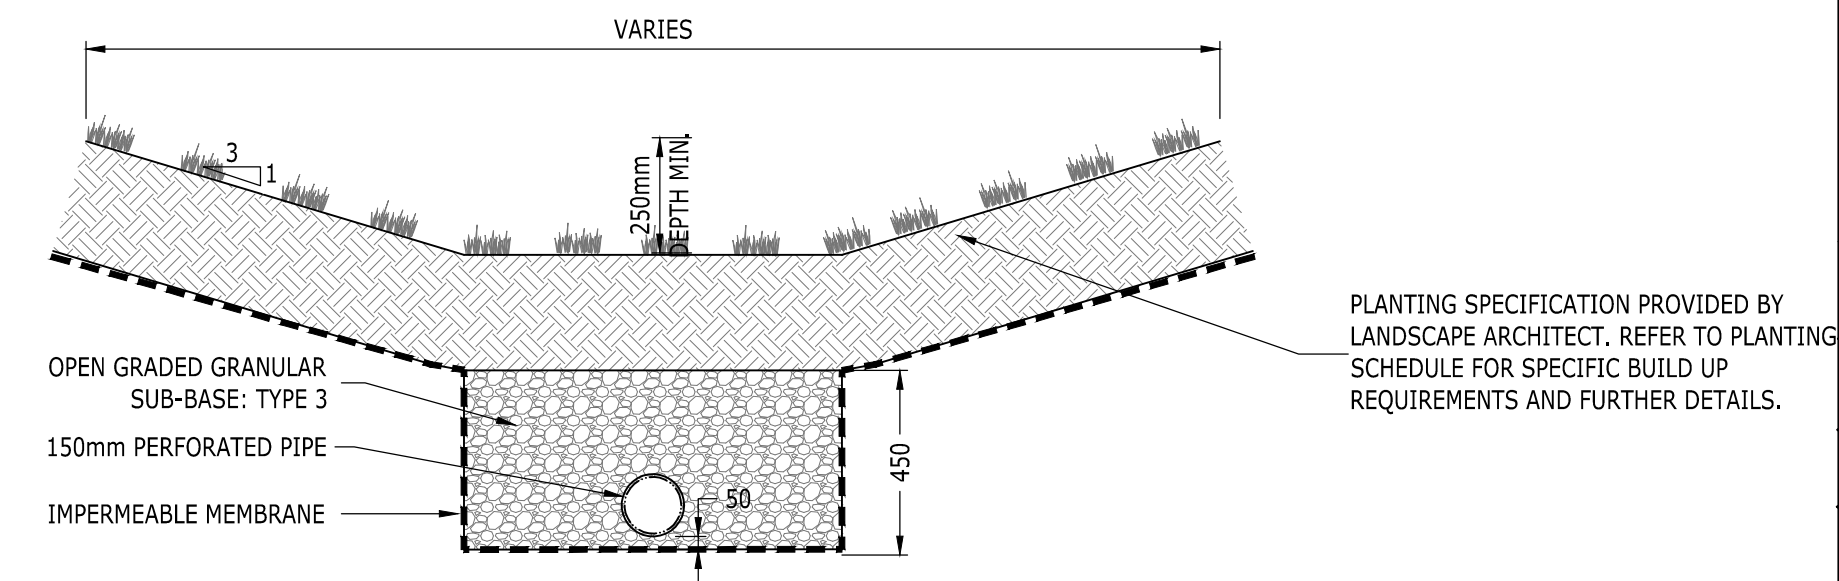

PIPE OUTLET ABOVE BASE OF SWALE

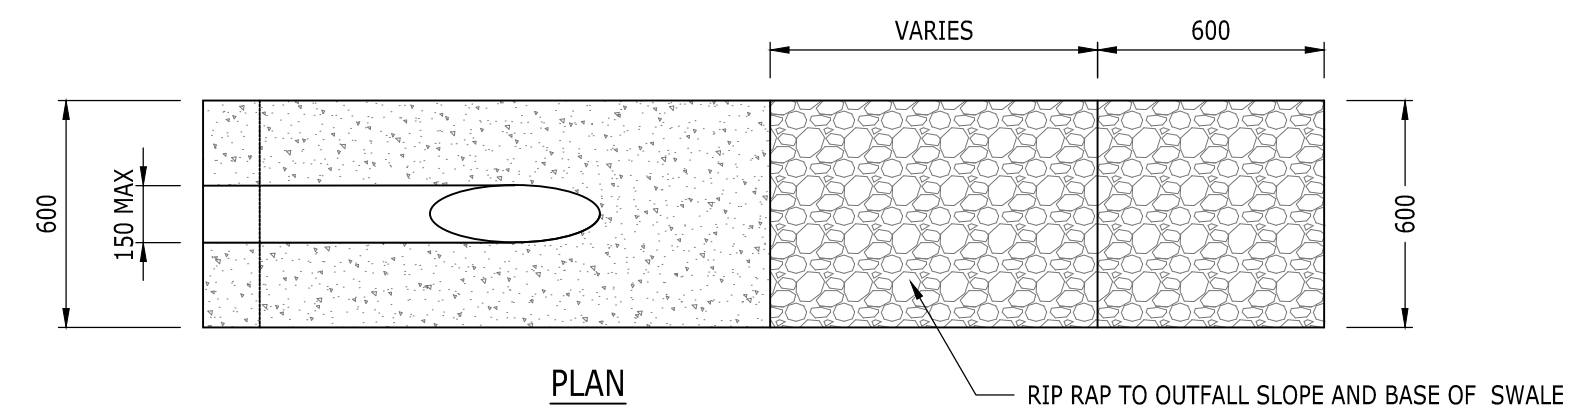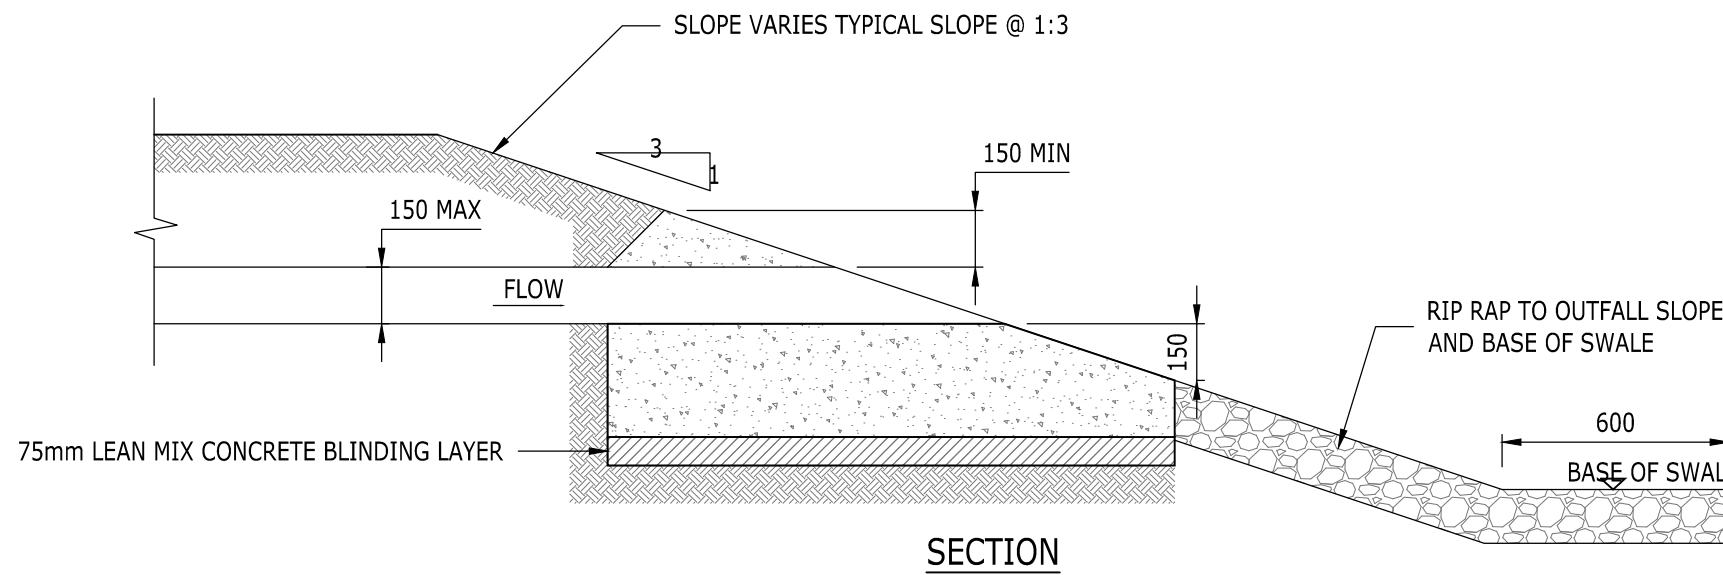

RAIN GARDEN CROSS SECTION

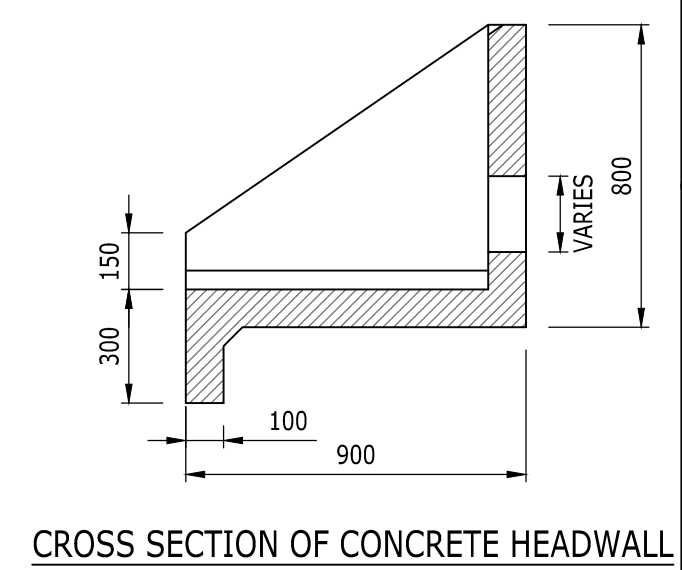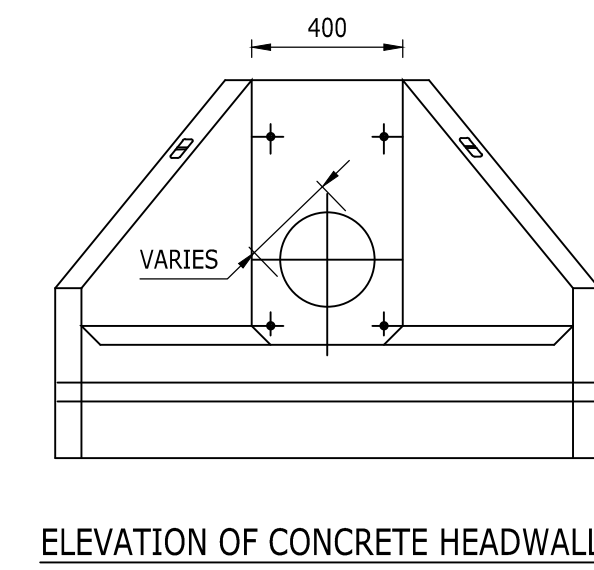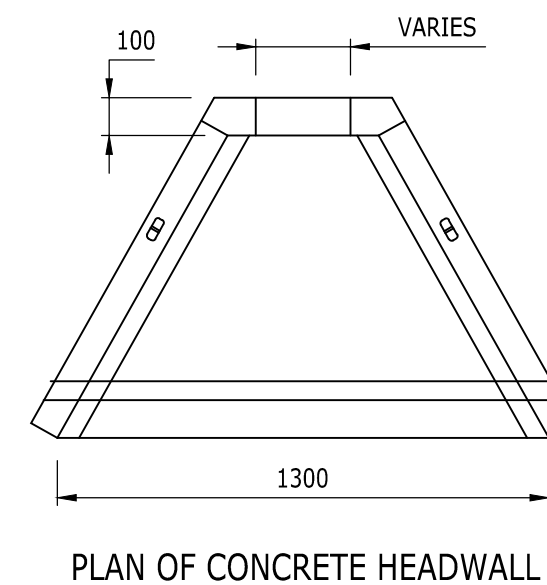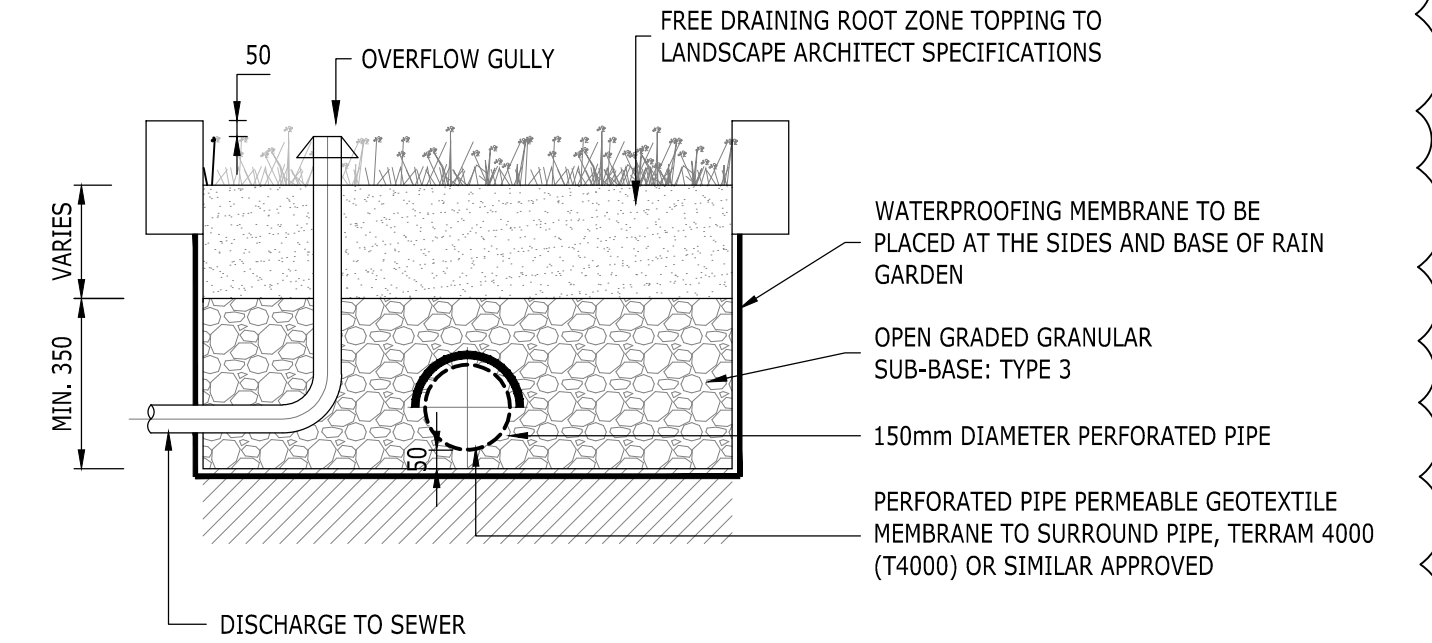

HEADWALL DETAIL FOR INLET & OUTLETS DN150-300
(ALTHON HEADWALL H3C)

COPYRIGHT RAMBOLL UK LIMITED. ALL RIGHTS RESERVED. THIS DOCUMENT IS ISSUED FOR THE PARTY WHO COMMISSIONED IT AND FOR THE SPECIFIC PURPOSES CONNECTED WITH THE PROJECT ONLY. IT SHOULD NOT BE RELIED UPON BY ANY OTHER PARTY OR USED FOR ANY OTHER PURPOSE. RAMBOLL ACCEPTS NO RESPONSIBILITY OR LIABILITY WHICH MAY ARISE FROM RELIANCE OR USE OF THIS DOCUMENT OR THE DATA CONTAINED HEREIN BY ANY OTHER PARTY OR FOR ANY OTHER PURPOSE.

- Notes
- DO NOT SCALE FROM THIS DRAWING.
 - ALL DIMENSIONS ARE MILLIMETRES U.N.O.
 - ALL LEVELS ARE IN METRES ABOVE ORDNANCE DATUM U.N.O.
 - THIS DRAWING IS TO BE READ IN CONJUNCTION WITH ALL RELEVANT ARCHITECTS AND ENGINEERS DRAWINGS AND SPECIFICATIONS.
 - THIS DRAWING IS TO READ IN RELATION TO THE SUBJECT OF THE TITLE. OTHER INFORMATION IS CONSIDERED INDICATIVE ONLY.

P06	STAGE 4 ISSUE	13.05 2024	PC	DS
P05	STAGE 4 ISSUE	28.03 2024	PC	DS
P04	TENDER ISSUE	29.01 2024	PC	DS
P03	STAGE 3	27.10 2023	RR	AL
P02	ISSUED FOR PLANNING	13.10 2023	RR	AL
P01	STAGE 3 ISSUE	28.09 2023	AL	PC
Rev	Description	Date	By	App

STATUS - S3

NHM UNLOCKED

RAMBOLL

tel 020 7631 5291 london@ramboll.co.uk
www.ramboll.co.uk

TYPICAL DRAINAGE
DETAILS - SHEET 2

Project No:	Scale (@A1):	Drawn:	Date:
1620012379	1:20	AAL	MAY 24
Drawing No:	Suitability:	Rev:	
RD001-RAM-XX-00-DR-C-0402	S3	P06	