## GENERAL NOTES

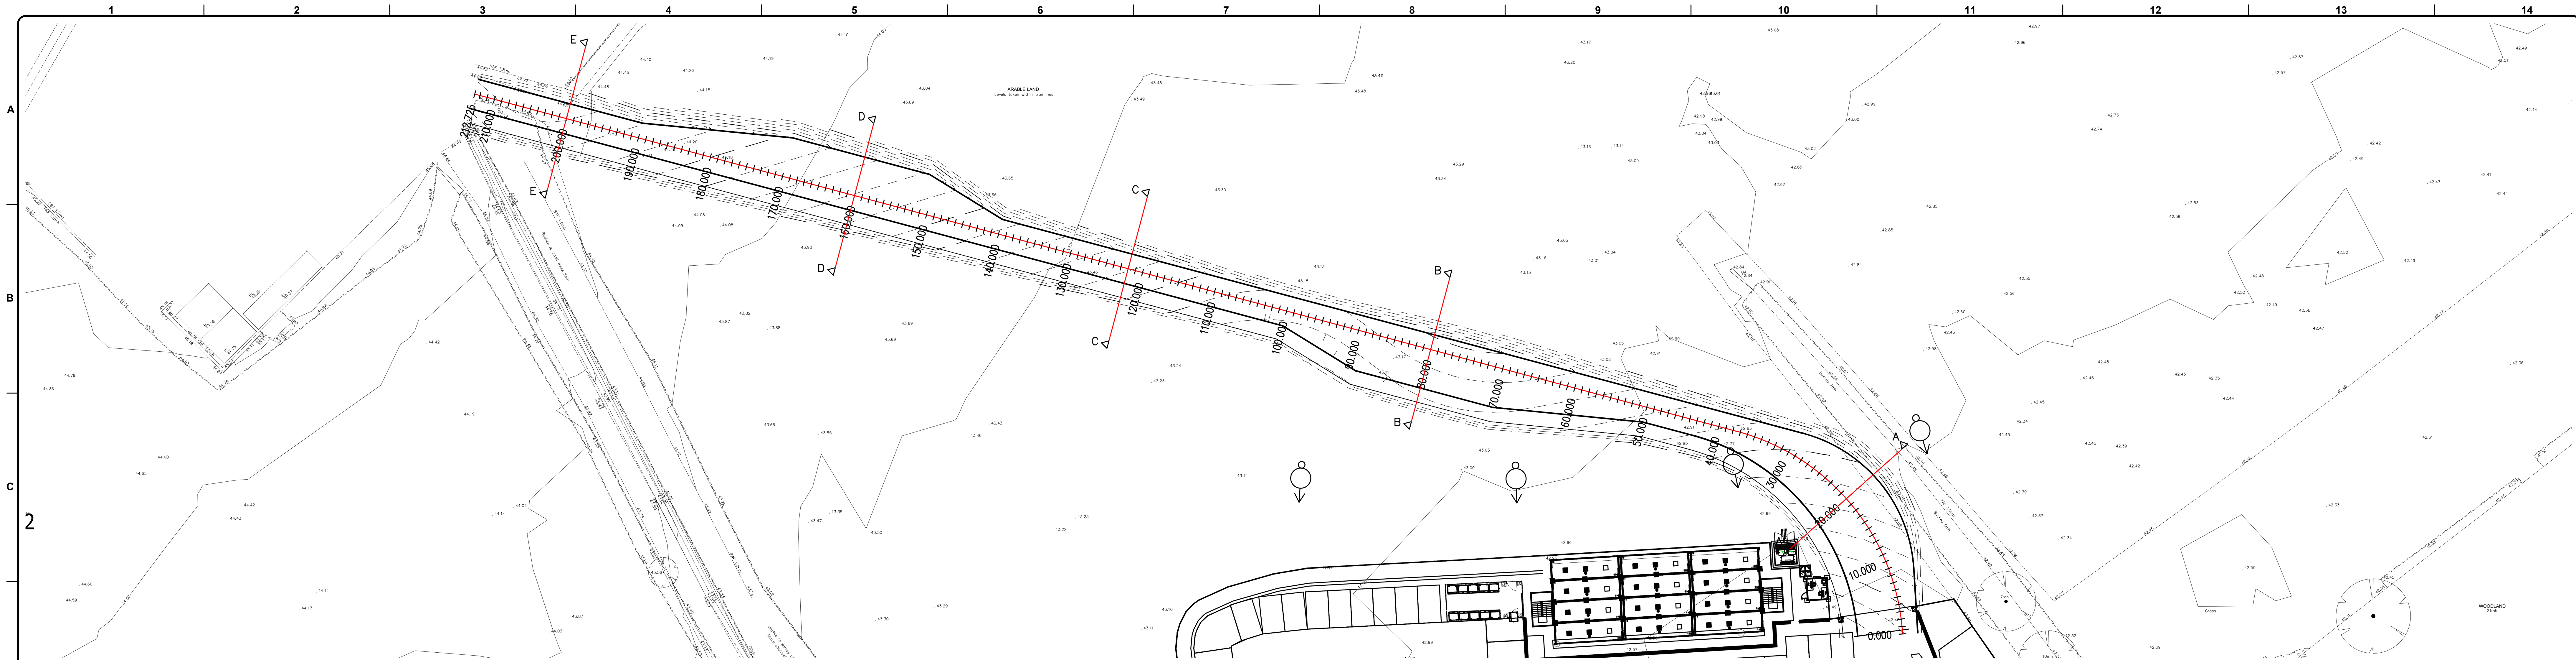


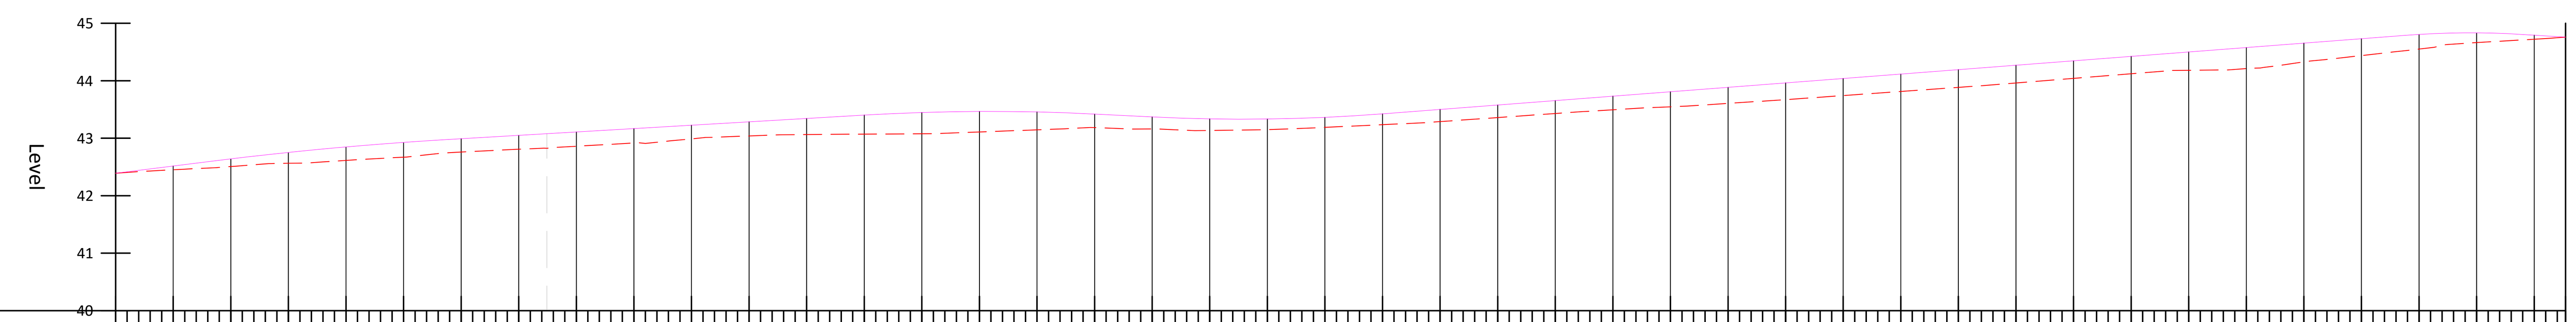


| Chainage | Existing Levels | Proposed Levels |
|---|---|---|
| 0.000 | 42.391 | 42.391 |
| 5.000 | 42.451 | 42.516 |
| 10.000 | 42.507 | 42.641 |
| 15.000 | 42.564 | 42.753 |
| 20.000 | 42.613 | 42.848 |
| 25.000 | 42.670 | 42.928 |
| 30.000 | 42.759 | 42.991 |
| 35.000 | 42.808 | 43.050 |
| 40.000 | 42.860 | 43.108 |
| 45.000 | 42.917 | 43.167 |
| 50.000 | 42.989 | 43.226 |
| 55.000 | 43.039 | 43.285 |
| 60.000 | 43.064 | 43.344 |
| 65.000 | 43.071 | 43.403 |
| 70.000 | 43.077 | 43.448 |
| 75.000 | 43.108 | 43.466 |
| 80.000 | 43.146 | 43.457 |
| 85.000 | 43.184 | 43.420 |
| 90.000 | 43.162 | 43.370 |
| 95.000 | 43.136 | 43.336 |
| 100.000 | 43.149 | 43.334 |
| 105.000 | 43.189 | 43.363 |
| 110.000 | 43.235 | 43.424 |
| 115.000 | 43.289 | 43.501 |
| 120.000 | 43.359 | 43.578 |
| 125.000 | 43.430 | 43.655 |
| 130.000 | 43.495 | 43.732 |
| 135.000 | 43.547 | 43.809 |
| 140.000 | 43.606 | 43.886 |
| 145.000 | 43.671 | 43.962 |
| 150.000 | 43.741 | 44.039 |
| 155.000 | 43.813 | 44.116 |
| 160.000 | 43.884 | 44.193 |
| 165.000 | 43.960 | 44.270 |
| 170.000 | 44.041 | 44.347 |
| 175.000 | 44.121 | 44.424 |
| 180.000 | 44.182 | 44.501 |
| 185.000 | 44.212 | 44.578 |
| 190.000 | 44.327 | 44.655 |
| 195.000 | 44.438 | 44.732 |
| 200.000 | 44.551 | 44.807 |
| 205.000 | 44.664 | 44.833 |
| 210.000 | 44.722 | 44.792 |
| 212.725 | 44.758 | 44.758 |

**Horizontal Geometry:** R: 30.000 L: 37.449 | L =175.276

**Vertical Geometry:** G =1:40.0 L =8.629 | R =1511.111 K =15.111 L =20.000 | G =1:85.0 L =36.371 | R =918.919 K =9.189 L =20.000 | G =-1:100.0 L =5.000 | R =787.879 K =7.879 L =20.000 | G =1:65.0 L =88.883 | R =358.621 K =3.586 L =10.000 | G =-1:80.0 L =3.842

**Haul Road**

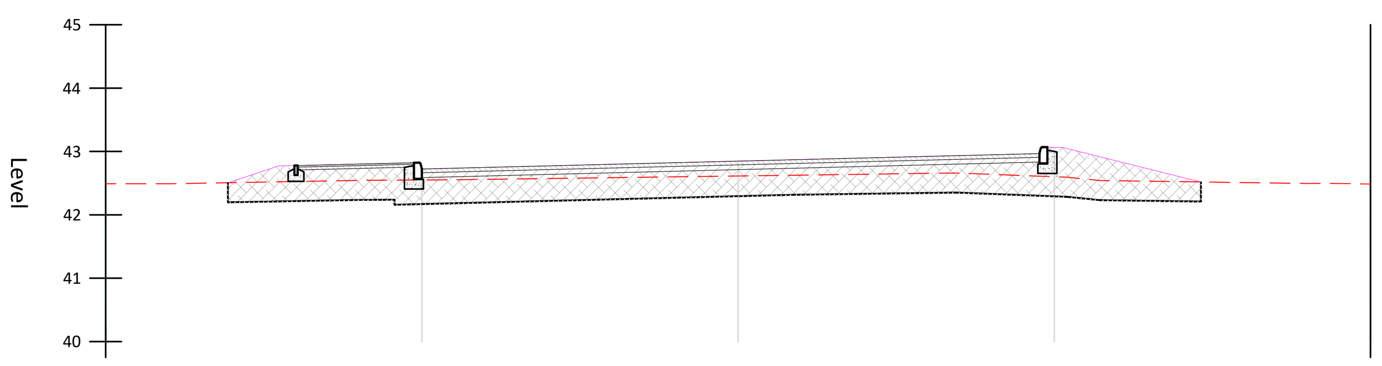

**Section A - A**

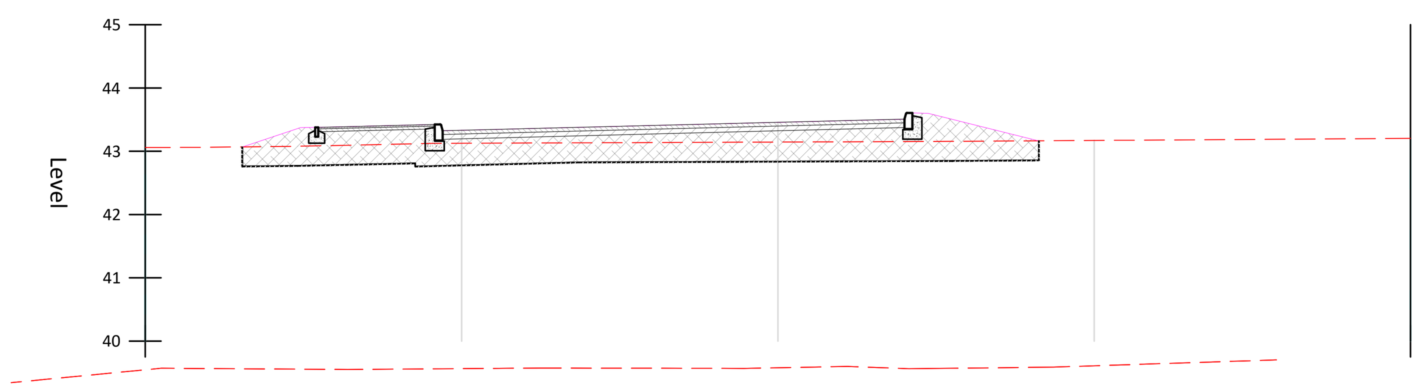

**Section B - B**

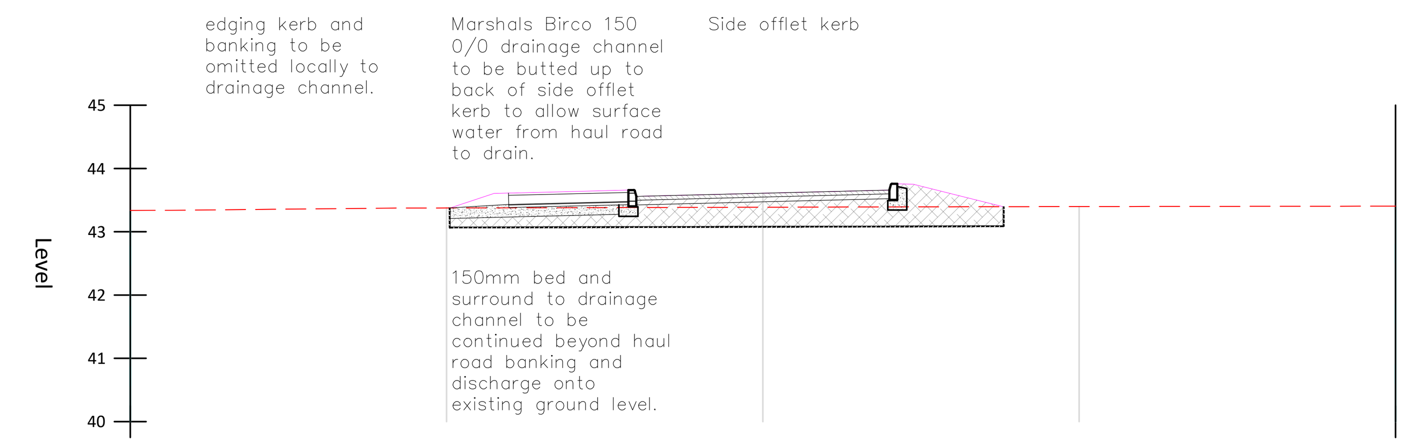


**Section C - C**

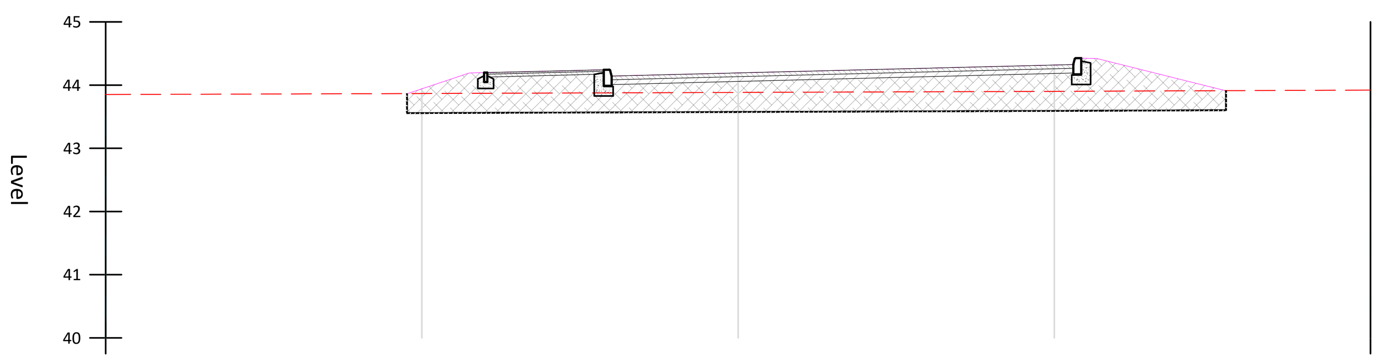

**Section D - D**

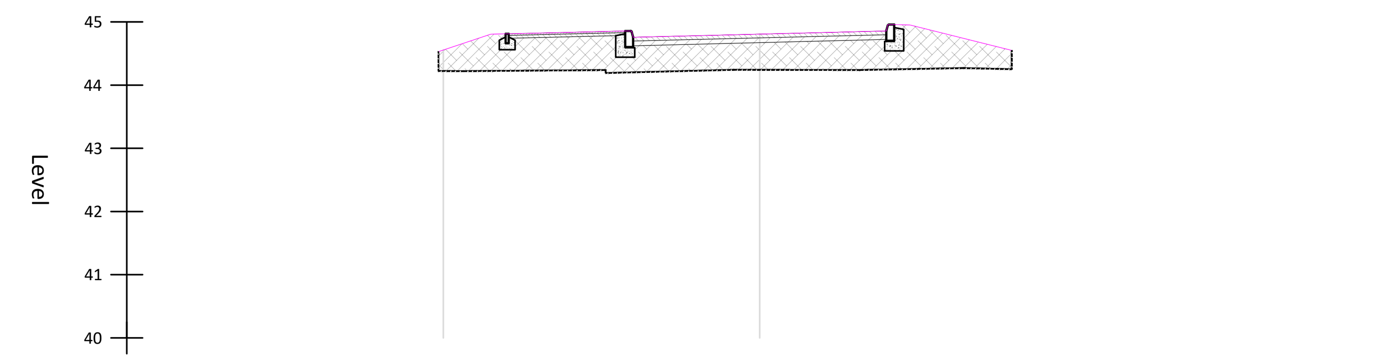

**Section E - E**

| Rev. | Description | By | Chkd. | Date |
|---|---|---|---|---|
| P1 | Initial Issue | CB | DJR | 28/03/24 |

© COPYRIGHT OF BRIDGES POUND LIMITED. THIS DRAWING MUST NOT BE COPIED, TRANSMITTED OR PASSED TO A THIRD PARTY, WITHOUT PRIOR WRITTEN CONSENT.

ISO 9001 REGISTERED FIRM

**BRIDGES POUND**
**CONSULTING ENGINEERS**

701 The Chandlery
50 Westminster Bridge Road
London SE1 7QY
Tel: 020 7953 7561

Bridge House
141 Albany Road
Coventry CV5 6ND
Tel: 02477 719547

**Pennyhole West Office 1**
**Wharfebank Mills**
**Ilkley Road, Otley**
**LS21 3JP**
**Tel: 0113 274 0721**

Email: general@bridgespound.co.uk

Client: MACE

Project: The Natural History Museum

Title: Haul Road
Long Section and Cross Sections

Drawing Status: Information

| Date: March 2024 | Drawn: CB | Chkd: DJR |
|---|---|---|
| Scale: 1:500 1:100 | A1 BPL Ref: TW1870 | |

Project - Originator - Zone - Level - Type - Discipline - Number | Rev

TW1870 - BPL - 00 - XX - DR - C - 0014 | P1