

Copyright in the design and this drawing is the property of RESI. Reproduction in whole or in part is forbidden without written sanction of RESI. This drawing must be read in conjunction with all other relevant documentation and drawings.

RESI accepts no liability for any expense, loss or damage of whatever nature and however arising from any variation which has not been referred to them and their approval obtained.

Print out to actual scale. Do not scale, except unless for Planning purposes. All dimensions to be cross-checked on-site prior to manufacture and construction. Any discrepancies to be reported to RESI immediately.

NOTES

KEY

- Neighbouring context
- Boundary line



Revision		
Rev	Notes	Date
A	Planning Issue	27/04/2026
B	Block Plan Alteration	25/06/2026
C	Parking spaces resolved	30/06/26



Job Title

Proposed Ground Floor side & rear extensions and associated works at 28 Byron Road, RG6 1EP

Drawing Status

Planning


Client

Natalie Boden


Drawing Title

Existing & Proposed Block Plan

Scale 1 : 200 @ A3	Drawn CC
Date April 2026	Checked OB
Drawing No. B351261-1000	REV C

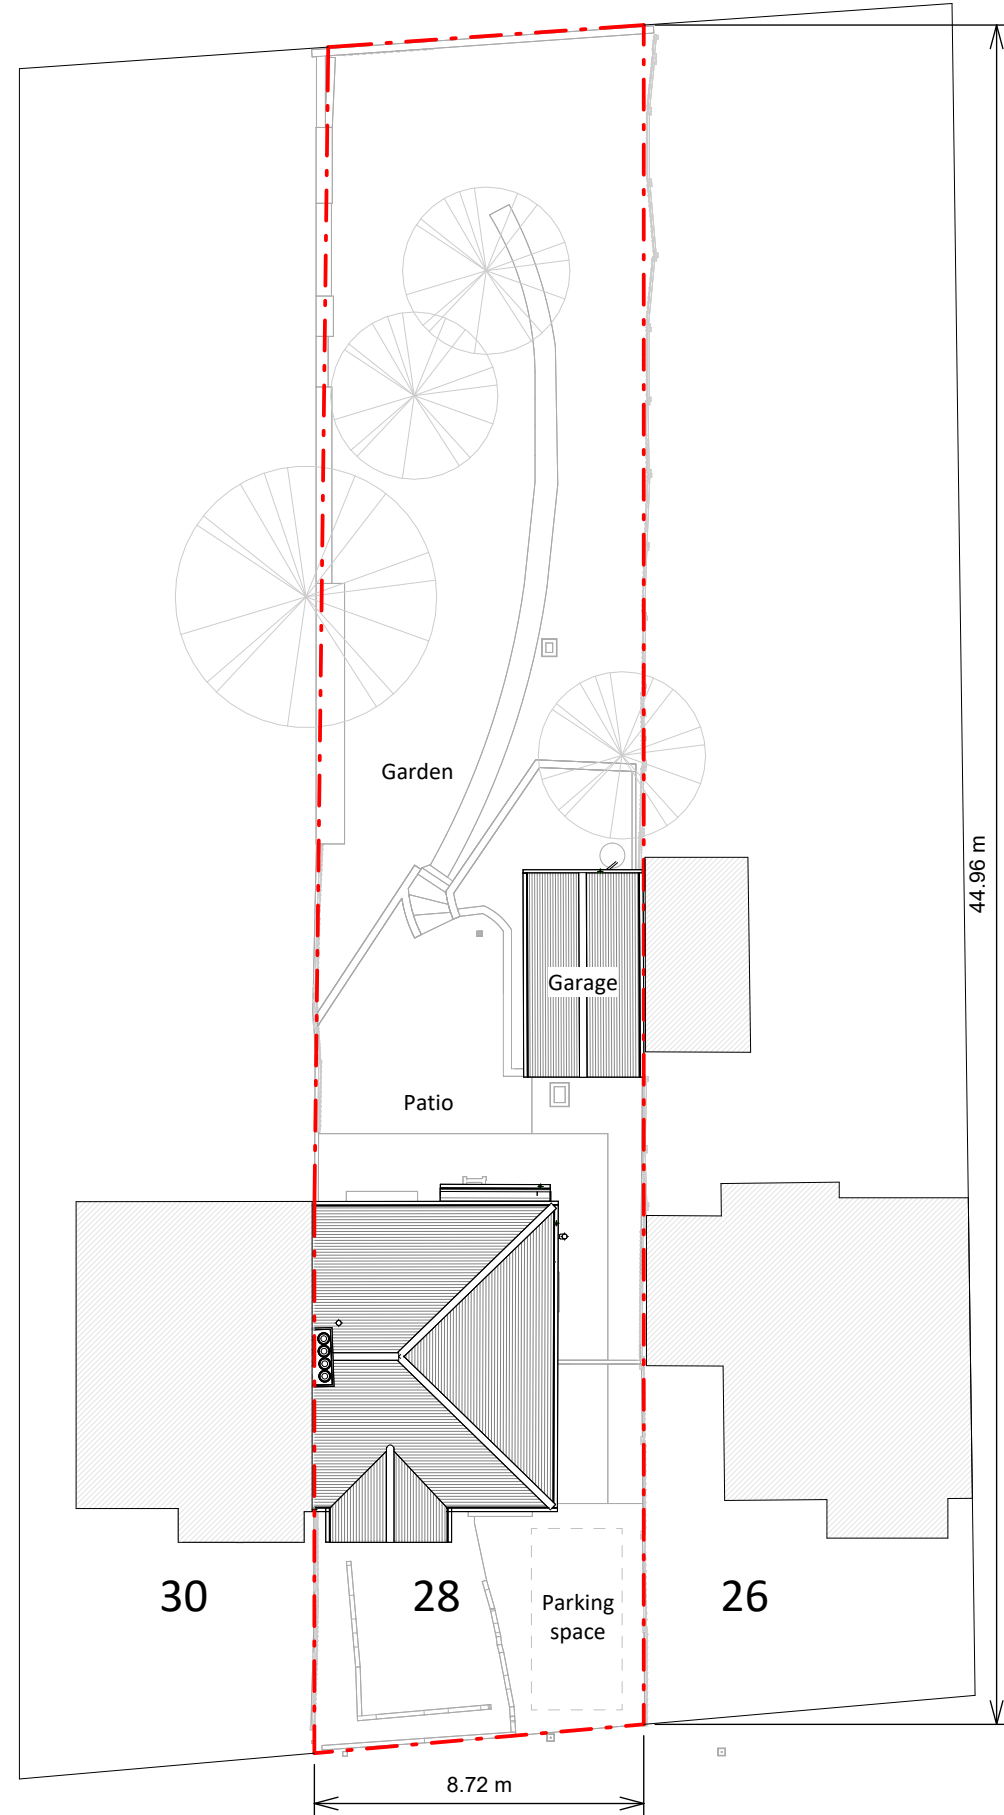

Existing Block Plan

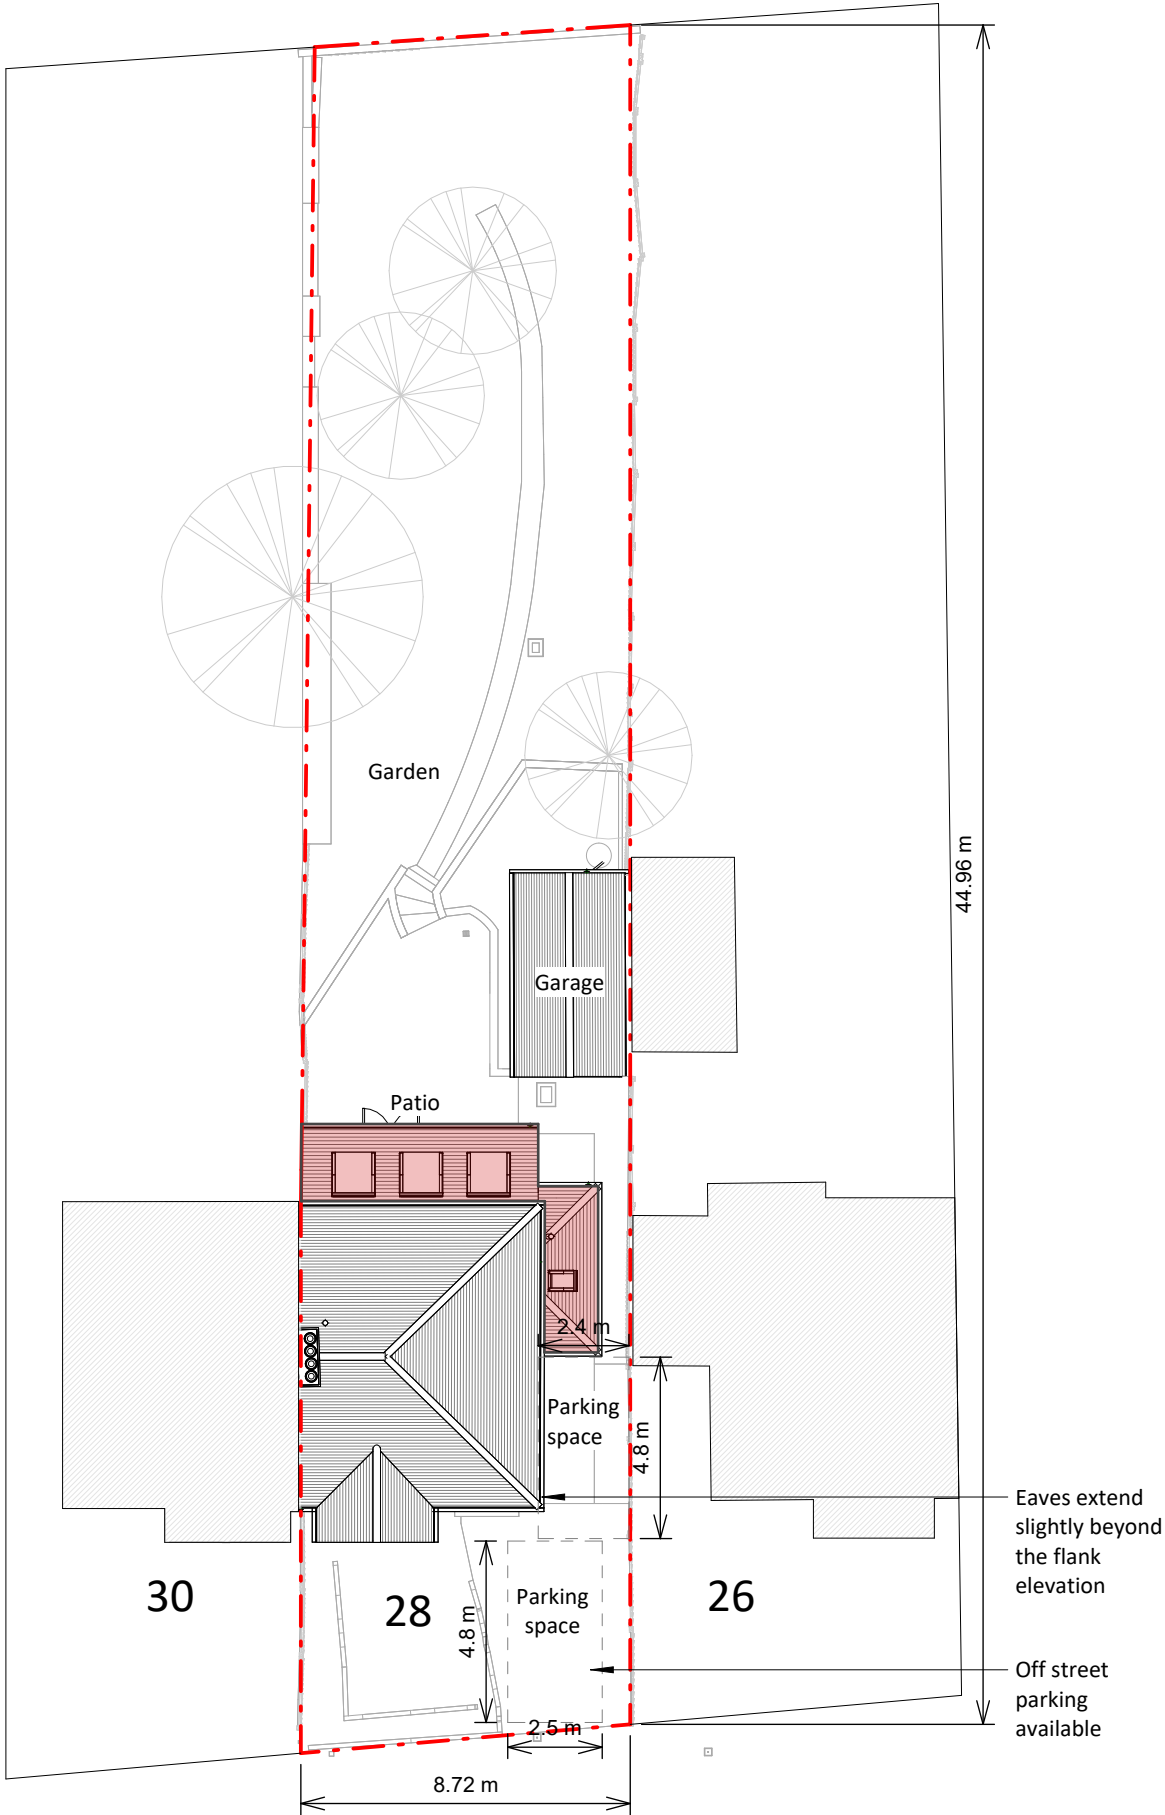

Proposed Block Plan

