

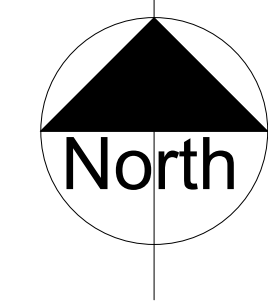


NOTES:
Copyright Chetwoods (Birmingham) Limited. No implied licence exists.
Contractors must verify all dimensions on site before commencing any work or shop drawings. This drawing is not to be scaled. Use figured dimensions only.
Subject to statutory approvals and survey.
Building areas are liable to adjustment over the course of the design process due to the ongoing construction detailing developments.
Please note the information contained within this drawing is solely for the benefit of the employer and should not be relied upon by third parties.
The CDM hazard management procedures for the Chetwoods aspects of the design of this project are to be found on the "Chetwoods - Hazard Analysis and Design Risk Assessment" and/or drawings. The full project design teams comprehensive set of hazard management procedures are available from the Principle Designer appointed for the project.

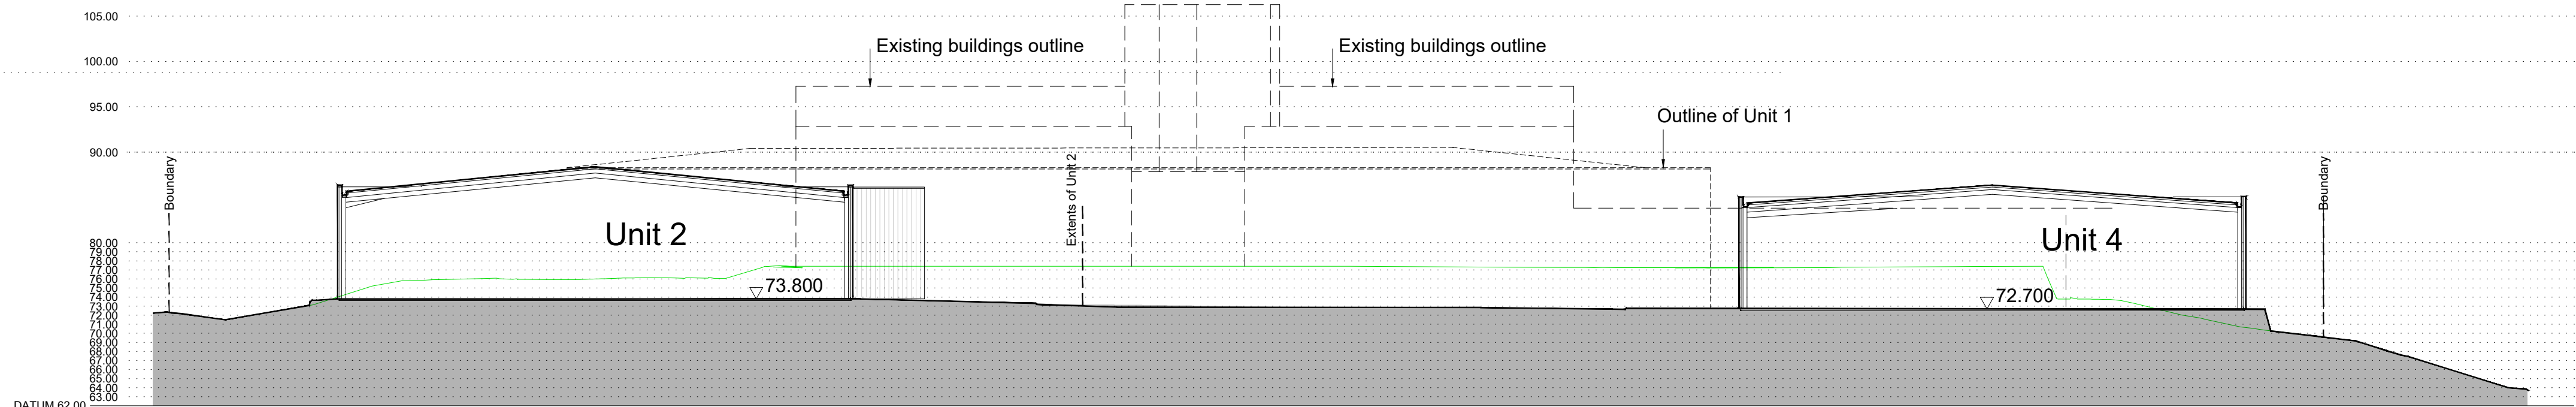


Drawing Scale 1:500


- SUBJECT TO SURVEYS, CONSTRAINTS & PLANNING.**
- LAYOUT TO BE TRACKED.
 - RED LINE BOUNDARY SHOWN INDICATIVELY ONLY & BASED ON MARKETING BROCHURE. BOUNDARY TO BE CONFIRMED BY CLIENT/VENDOR.
 - LOCATION SUBJECT TO DETAILED SURVEY INFORMATION.
 - ANY DIMENSIONS GIVEN ARE INDICATIVE ONLY AND TO BE CONFIRMED ON SITE.

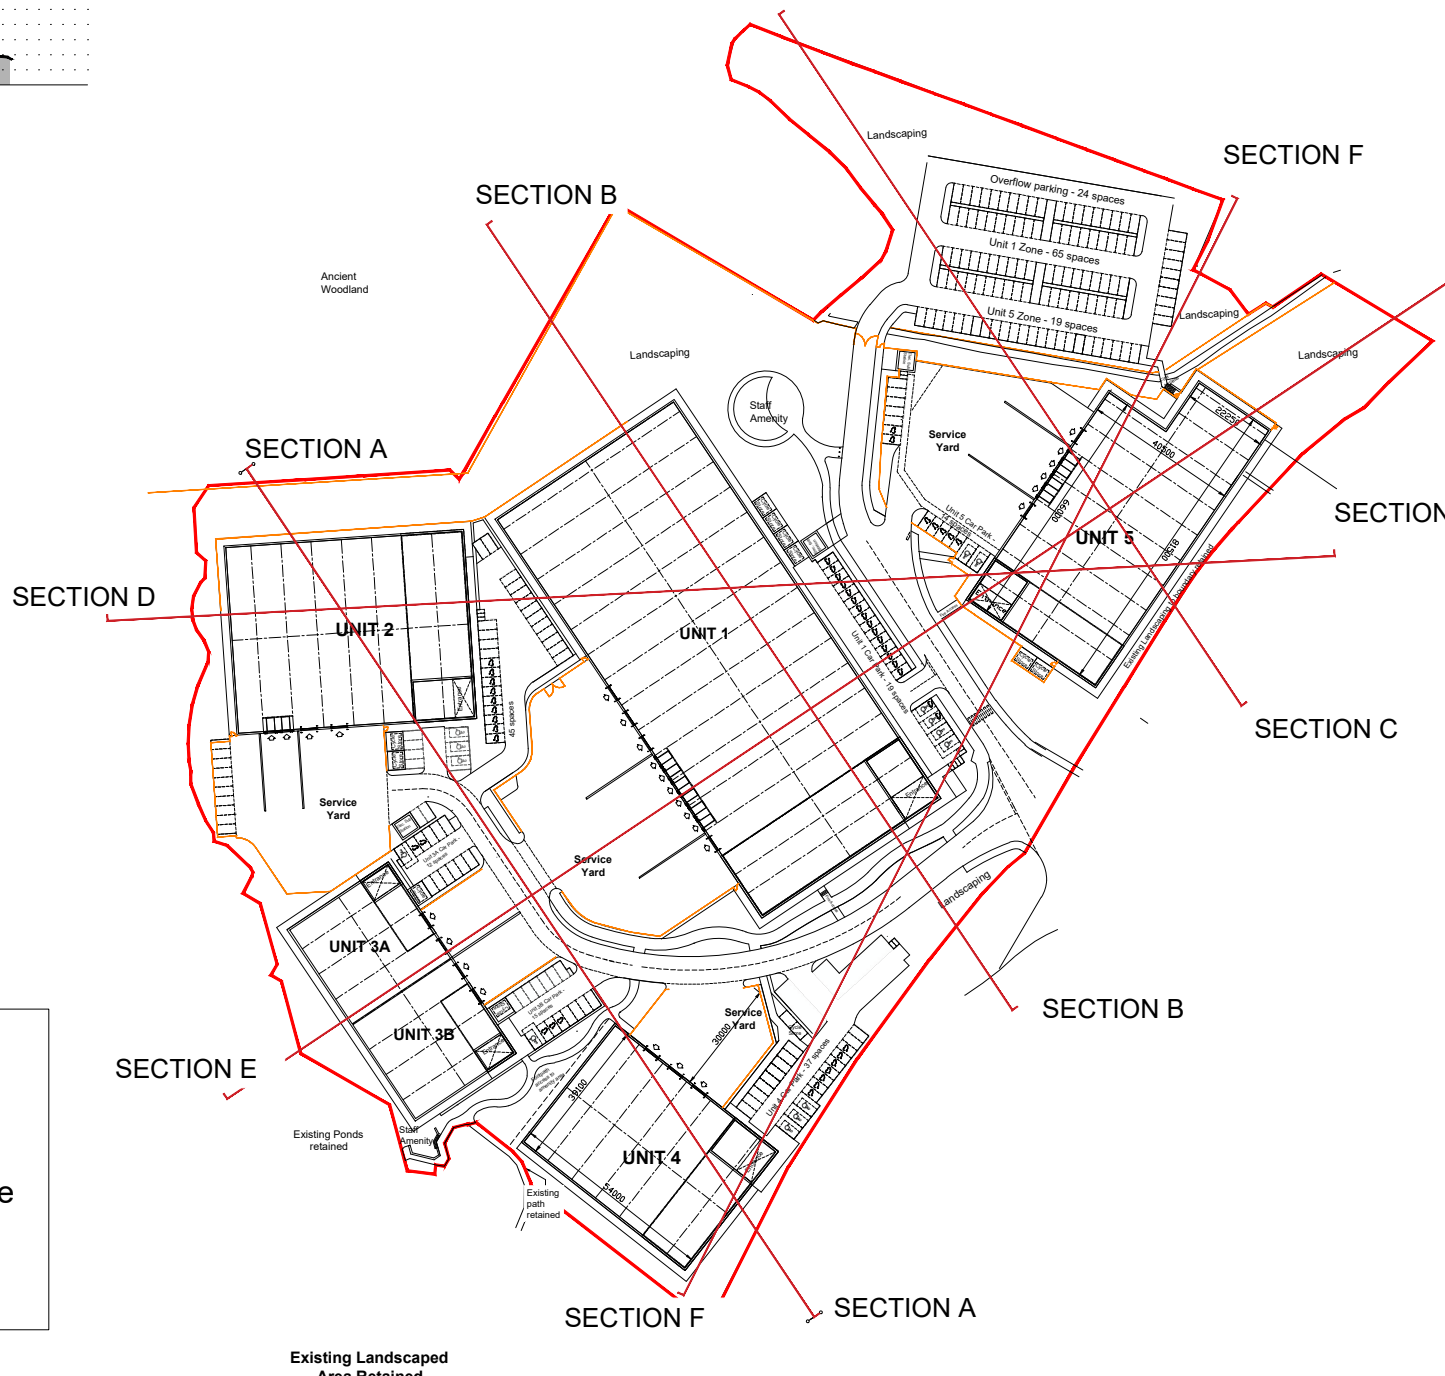


Section A

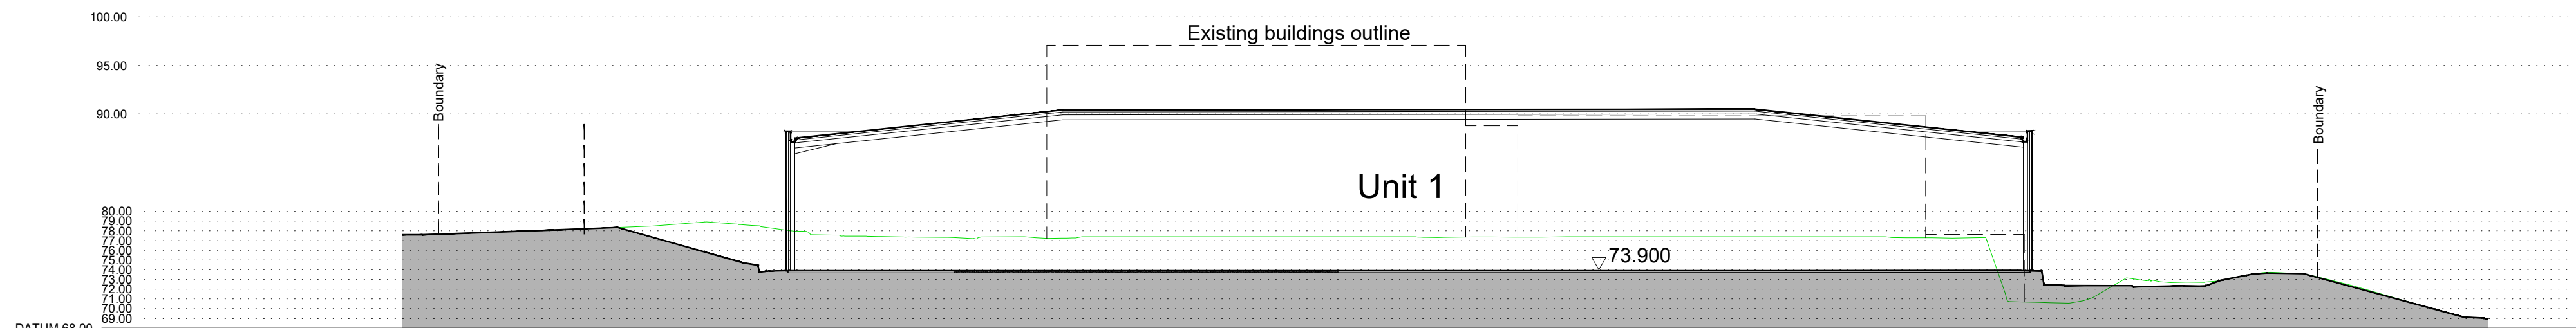


Section B

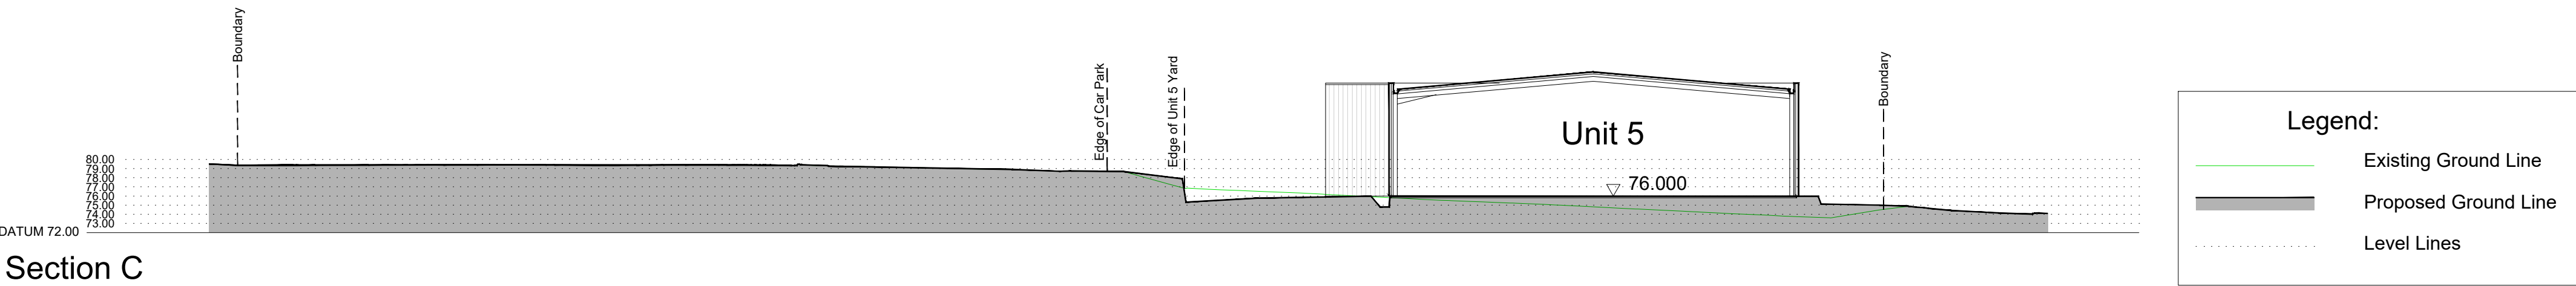


Section C

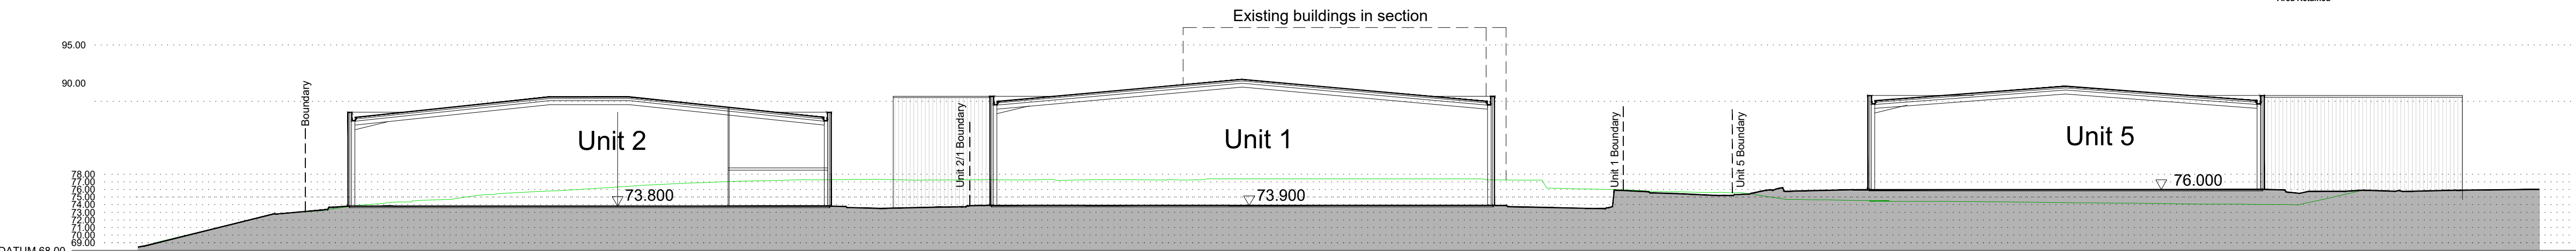

Section D

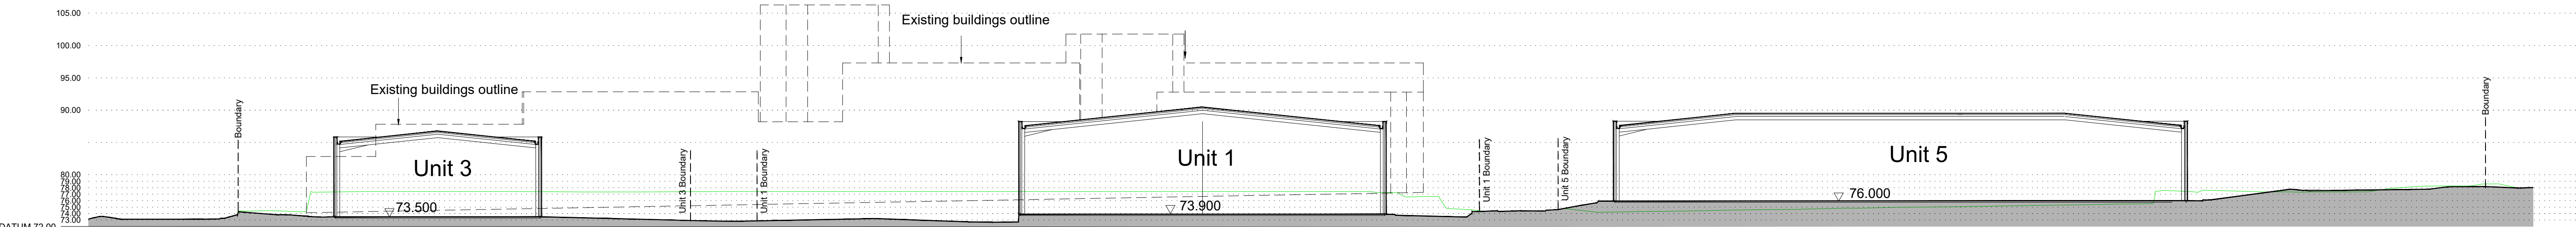

Section E

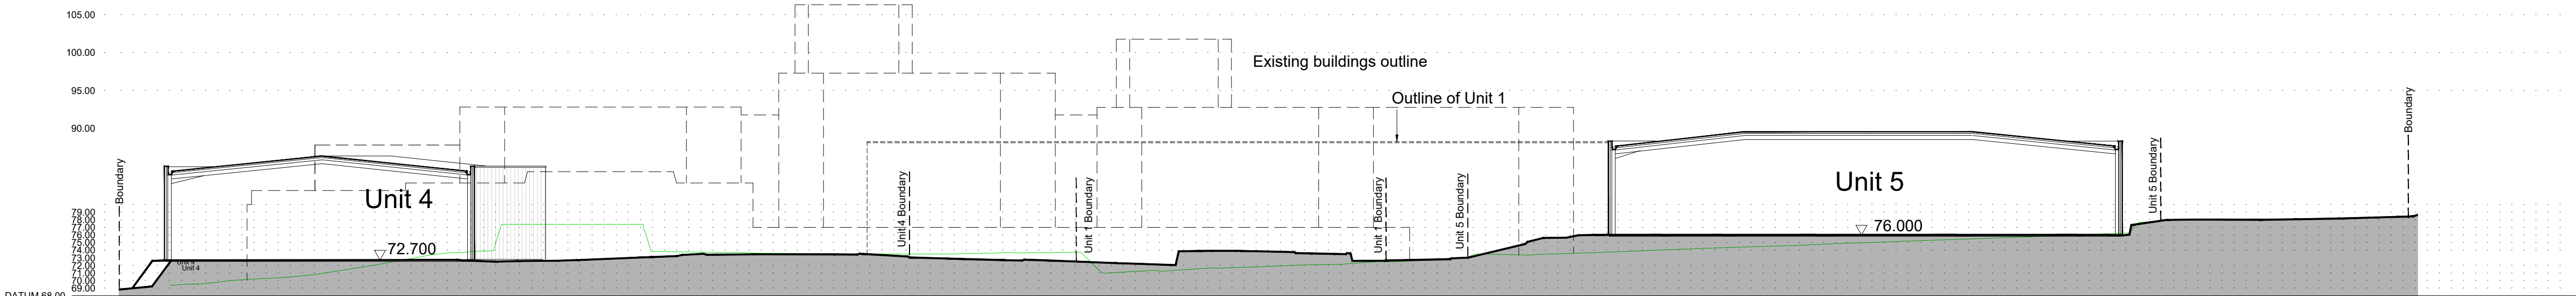

Section F

P01 PLANNING ISSUE


06.02.25 JC

Rev Revision Description Date Author/Reviewer

PRELIMINARY

32 Frederick Street,
Birmingham, B1 3HH

+44 (0)121 234 7500
www.chetwoods.com

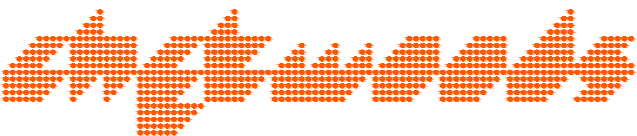

Project

SHINFIELD PARK
READING

Client

WRENBRIDGE

Drawing Title

PROPOSED SITE SECTIONS

Scale Size Drawn Checked Date

1:500 A1 JC AMR 09/10/24

Project Originator Zone Level Type Role Number Rev

5704 CA 00 XX DR A 05025 P1