



NOTES:
Copyright Chebweles (Birmingham) Limited. No implied licence exists.
Contractors must verify all dimensions on site before commencing any work on drawings. This drawing is not to be scaled. Use figured dimensions only subject to statutory approvals and survey.
Building areas are liable to adjustment over the course of the design process due to the ongoing construction detailing developments.
Please note the information contained within this drawing is advisory for the benefit of the employer and should not be relied upon by third parties.
The CDM hazard management procedures for the Chebweles aspects of the design of this project are to be found on the 'Chebweles - Hazard Analysis & Control Risk Assessment' and/or 'Drawings'. The full project design team's comprehensive set of hazard management procedures are available from the Principal Designer appointed for the project.

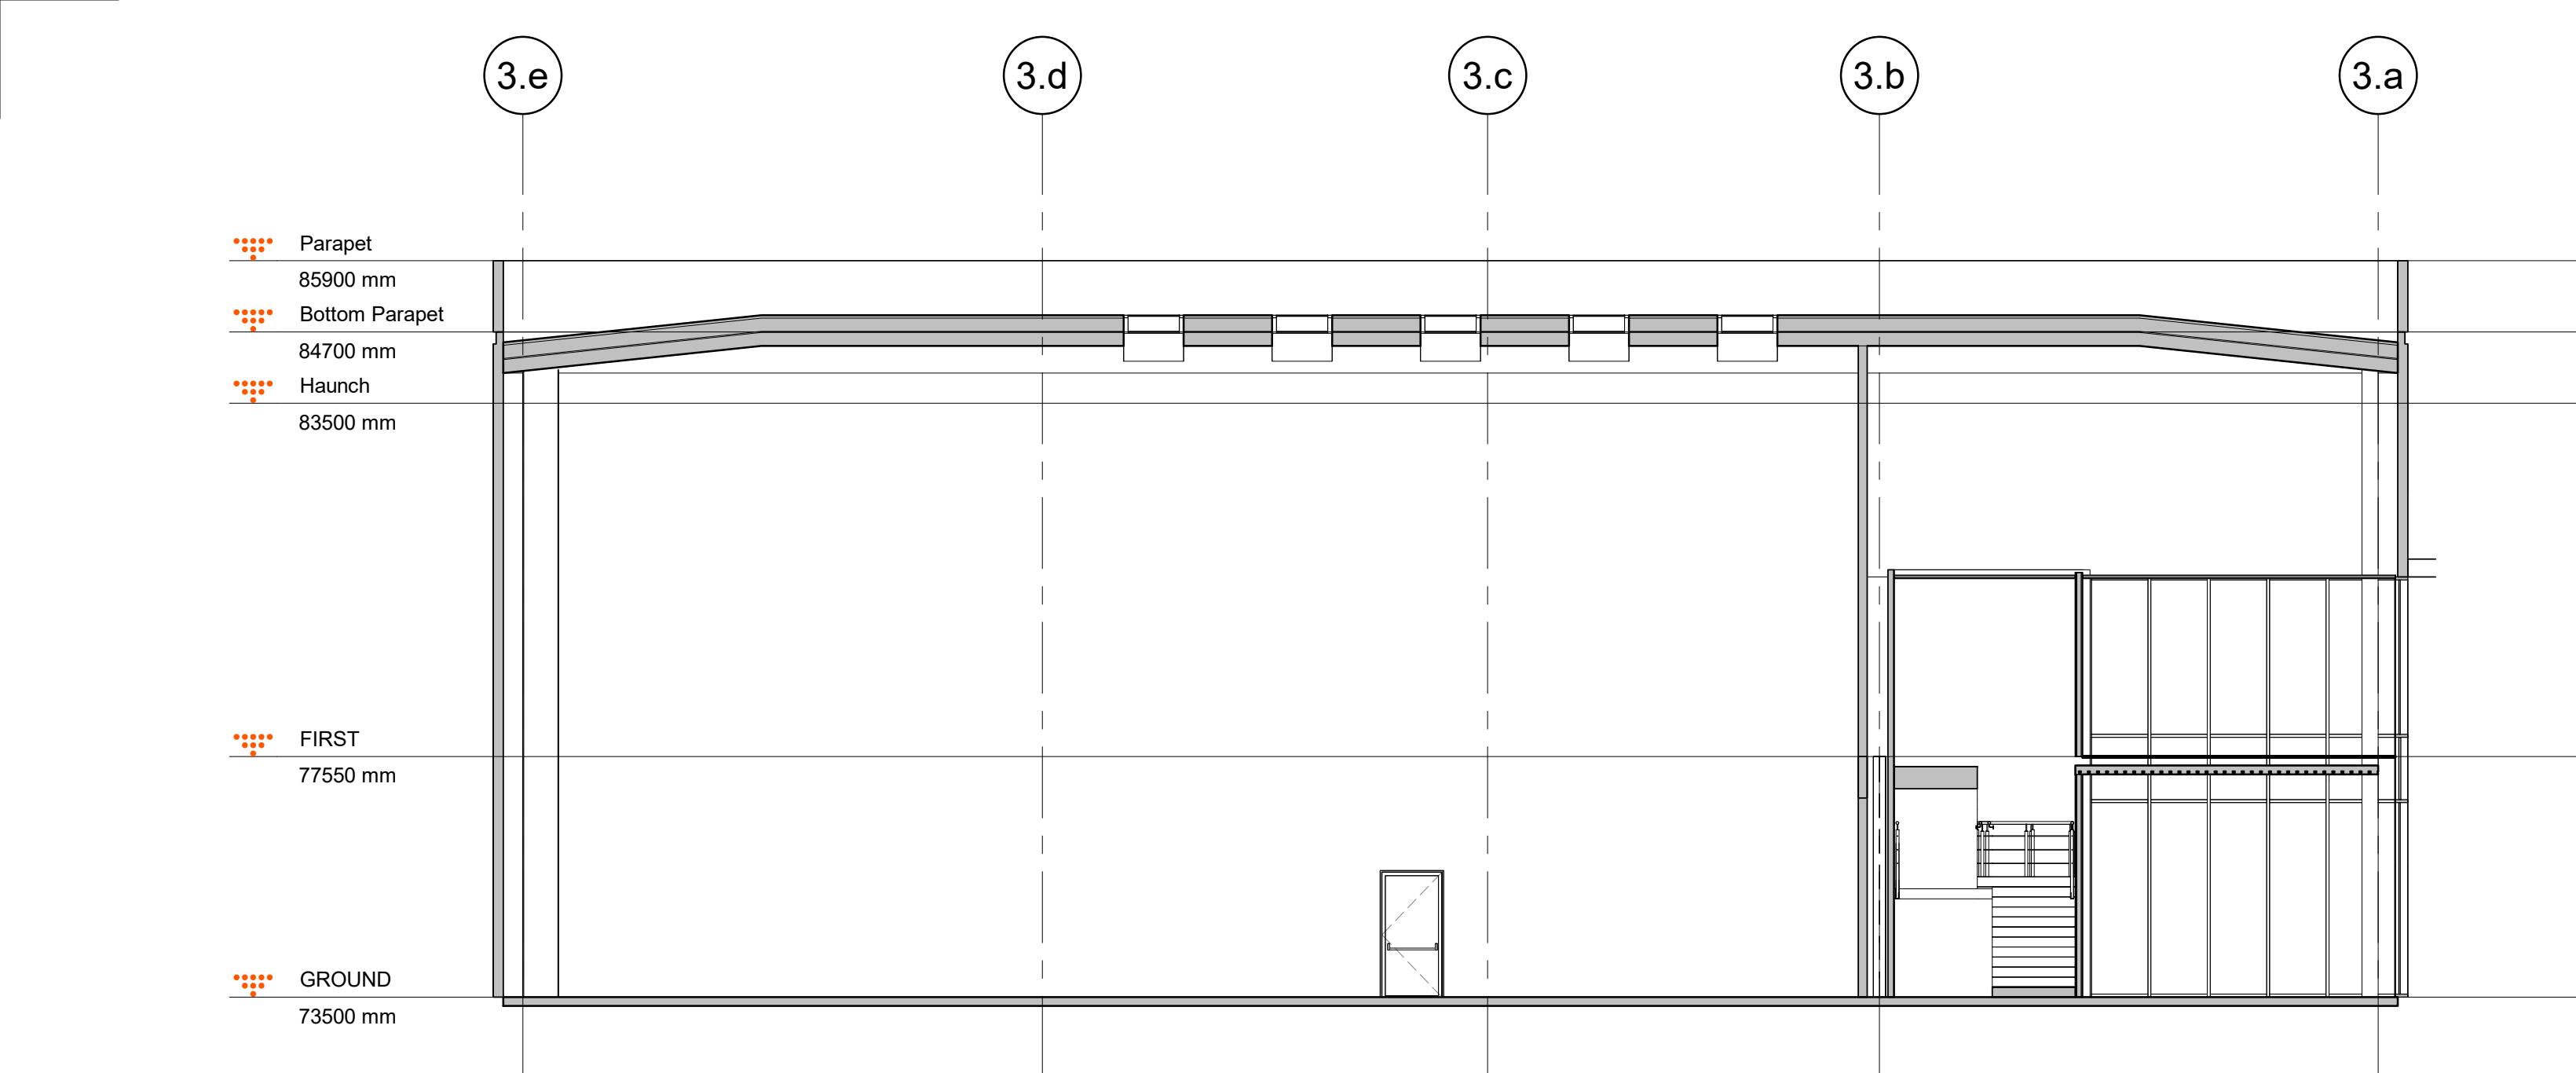

3 UNIT 3A - Office Section 1



4 UNIT 3A - Office Section 2
1 : 100

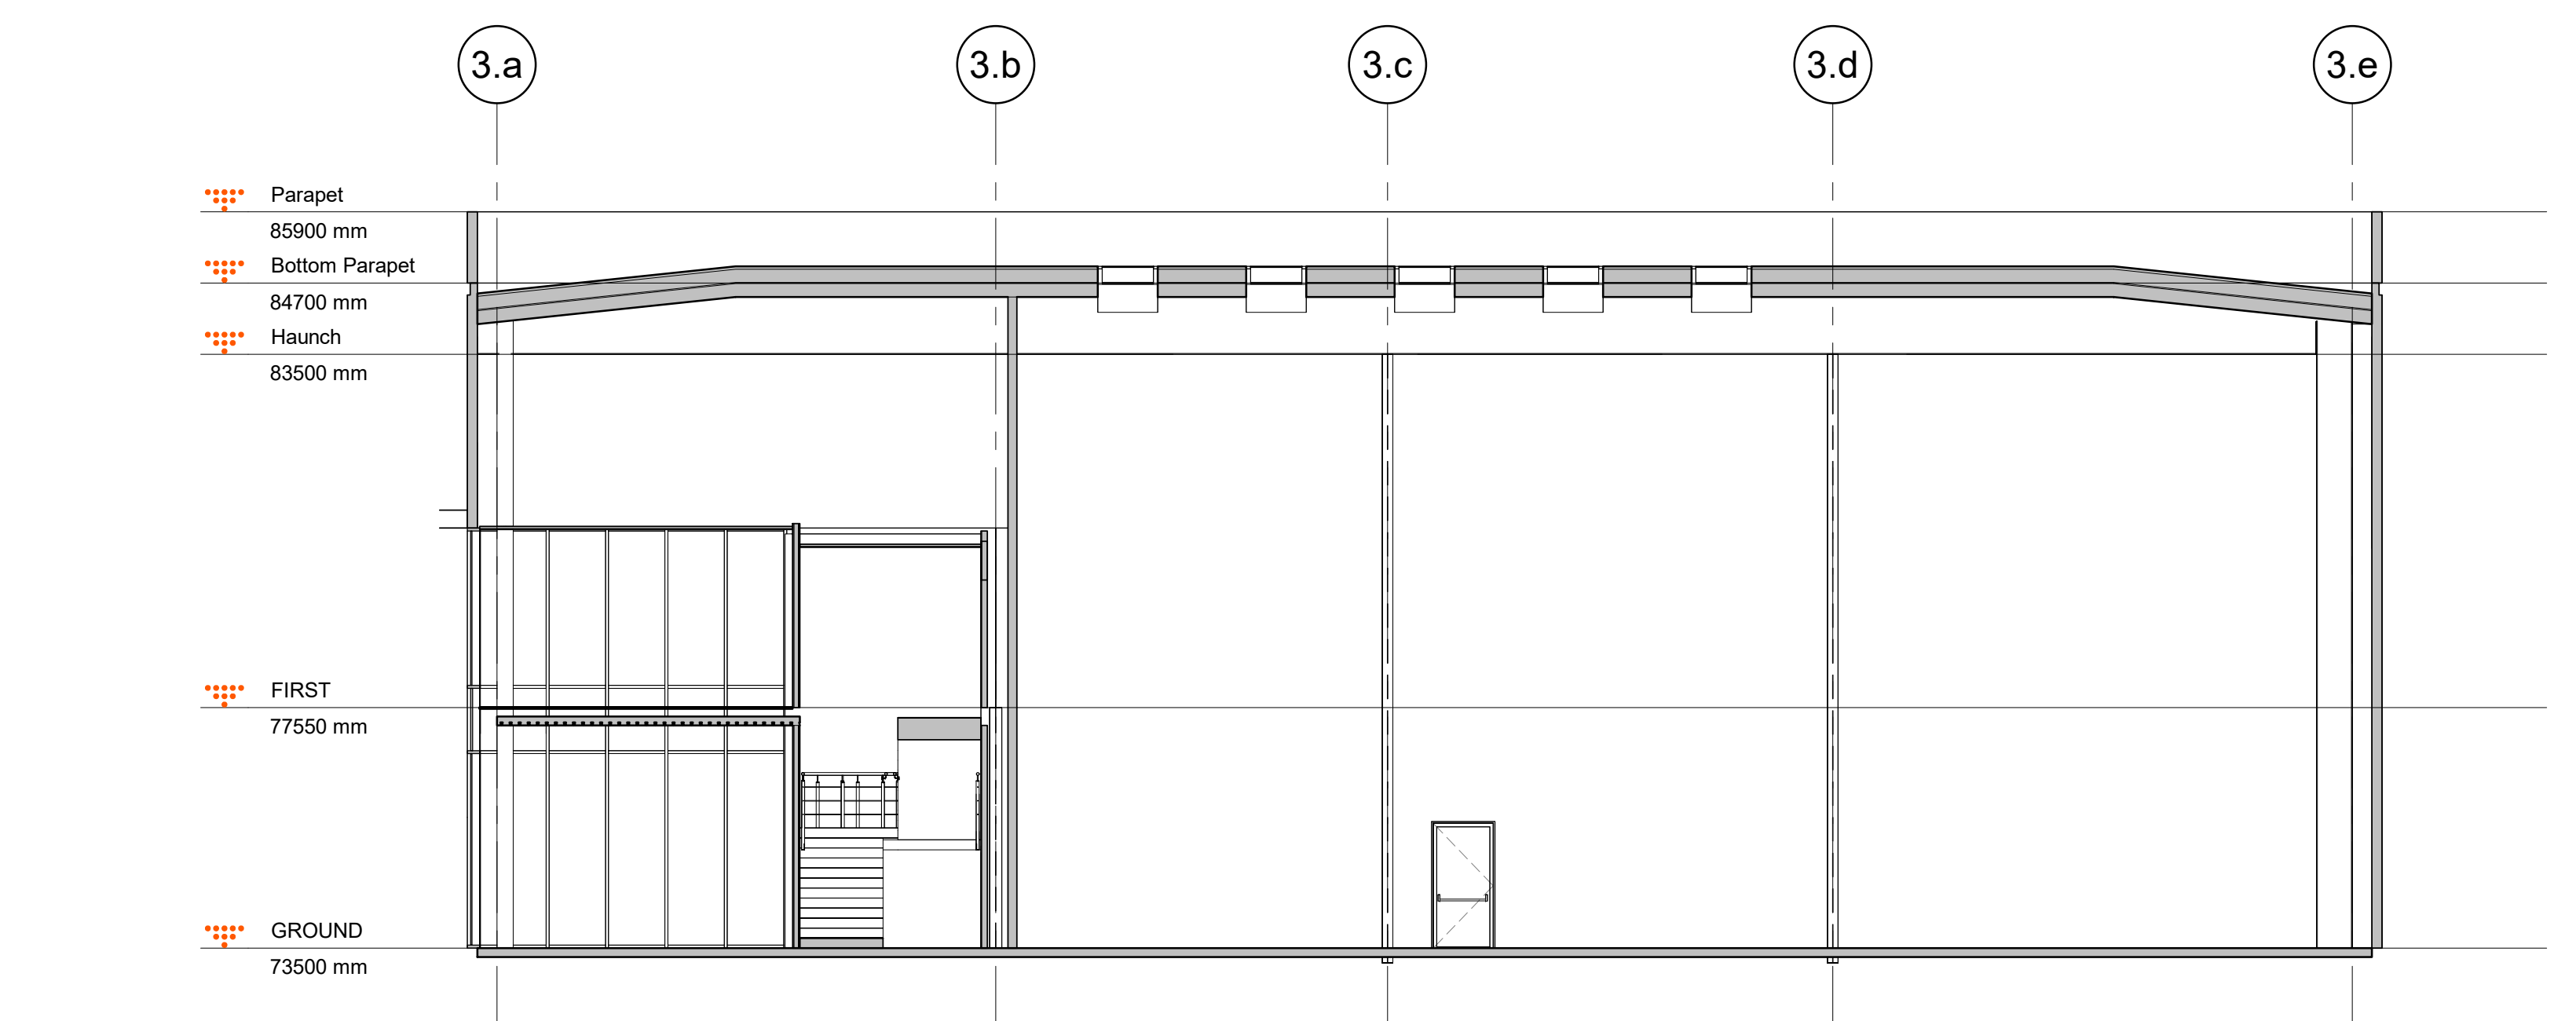

1 UNIT 3B - Office Section 1
1 : 100



2 UNIT 3B - Office Section 2
1 : 100

P4	ISSUED FOR PLANNING	22/01/25	HDT
P3	ISSUED INCORPORATING FURTHER CLIENT COMMENTS	20/01/25	HDT
P2	ISSUED INCORPORATING CLIENT COMMENTS	17/01/25	HDT
P1	FIRST ISSUE	18/12/24	HDT

PLANNING

32 Frederick Street,
Birmingham B1 3JH
+44 (0)121 234 7500
www.challenor.co.uk

Project
QUINFIELD PARK READING

Client _____

UNIT 3A AND 3B - PROPOSED OFFICE
SECTIONS

Scale	Size	Drawn	Checked	Date
1 : 100	A0	HD	AR	22/10/24

Project	Originator	Functional	Spatial	Form	Discipline	Number	Remarks
5704	CA	03	ZZ	DR	A	00151	P