


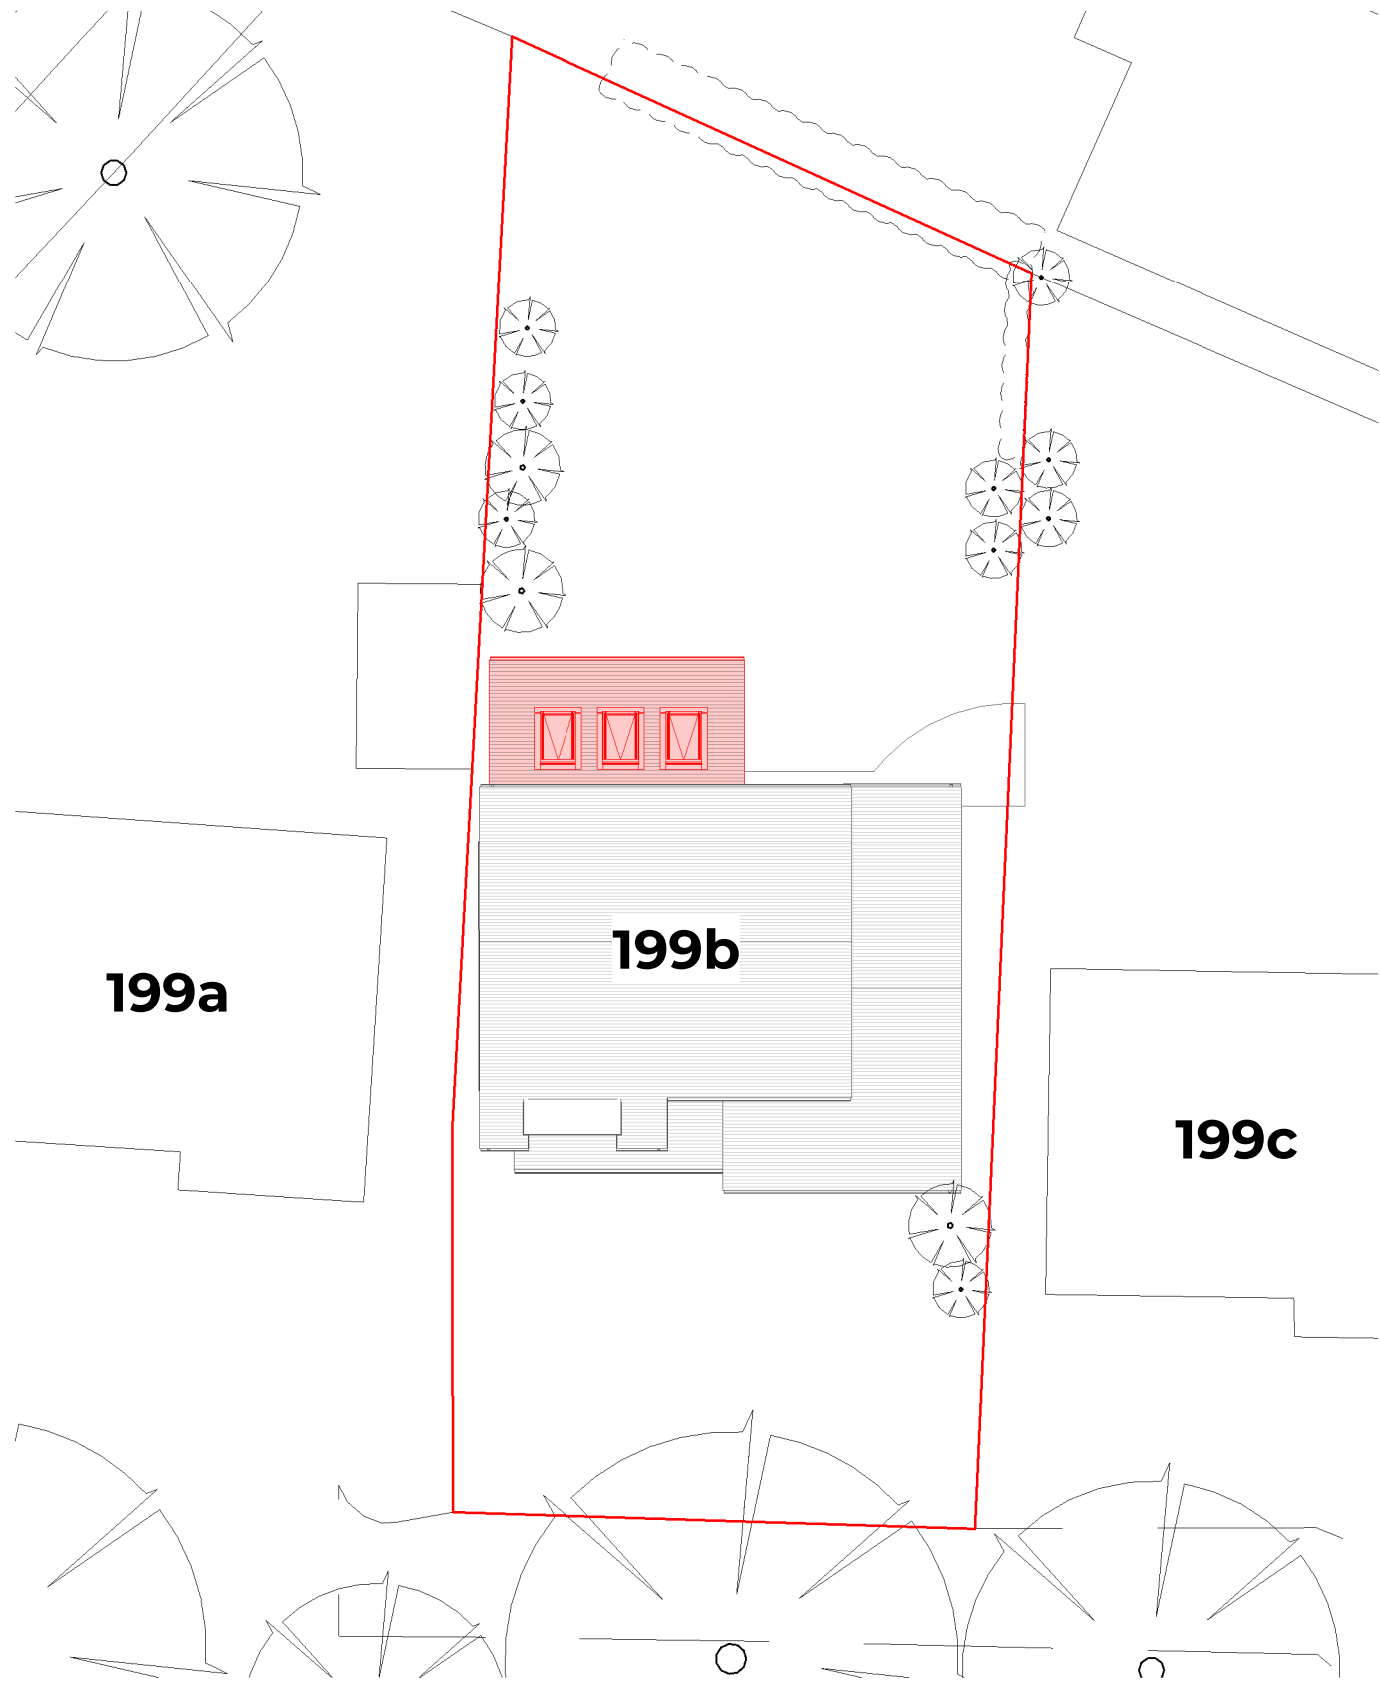

Proposed Site Level Plan
General Arrangement | RF-RDG | Scale 1: 200

- NOTES
- A. the drawing is copyright protected and may not be used, reproduced or relied upon by any third party without explicit agreement from MAB.
 - B. the client titled shall have a licence to copy and use the drawings only for the purpose as defined by the titled project and status. MAB are not liable for any other use.
 - C. the drawing is subject to variations. It is the Contractor's responsibility to ensure they have the latest revision.
 - D. this drawing must be read in conjunction with all other project drawings and any discrepancies reported immediately for clarification.
 - E. all measurements must be obtained from stated dimensions only, which are in millimetres unless noted otherwise, not to be scaled off except for Local Authority Planning application purposes, and checked before ordering any materials.
 - F. full schedules, specification notes and legends are located on drawings numbered '900' to '999'.

PROJECT ADDRESS
199b Nine Mile Ride Finchampstead, Wokingham. RG40 4JD

PROJECT DESCRIPTION
New Single Storey Extension and Internal Alterations

CHECK'D	DRAWN	P1	REV.
RK	OB		
P1	03.03.2025	OB	Preliminary issue
REV	DATE	BY	DESCRIPTION

STATUS
PRELIMINARY
Drawing is preliminary, intended for conceptual and design development purposes only and must not be used for construction.

CLIENT
Mr & Mrs Corby
TITLE
Plans - Site - Proposed GA

SIZE
A3
REFERENCE
MAB-C5091-**051**