



WIDER LANDSCAPE PLANTING SCHEDULE						
MEADOW AREAS						
	Species	Area m2	Location code	Spec code		
Zone 7 - Wider parkland						
	Chalk meadow seed	2800	7.1	S07		
	Chalk meadow seed	12000	7.2	S07		
	Chalk meadow seed	5800	7.3	S07		
	Chalk meadow seed	6500	7.4	S07		
	Chalk meadow seed	14800	7.5	S07		
LAVENDER FIELD						
No.	Species	Form	Height x Width	no. / linear m	Rootball	Notes
Zone 7 - Wider parkland						
2405	Lavandula angustifolia Hidcote	bush	40 x 40cm	1	Potted	bushy to base
2405	Lavandula angustifolia Munstead	bush	40 x 40cm	1	Potted	bushy to base
2405	Lavandula x intermedia	bush	40 x 40cm	1	Potted	bushy to base

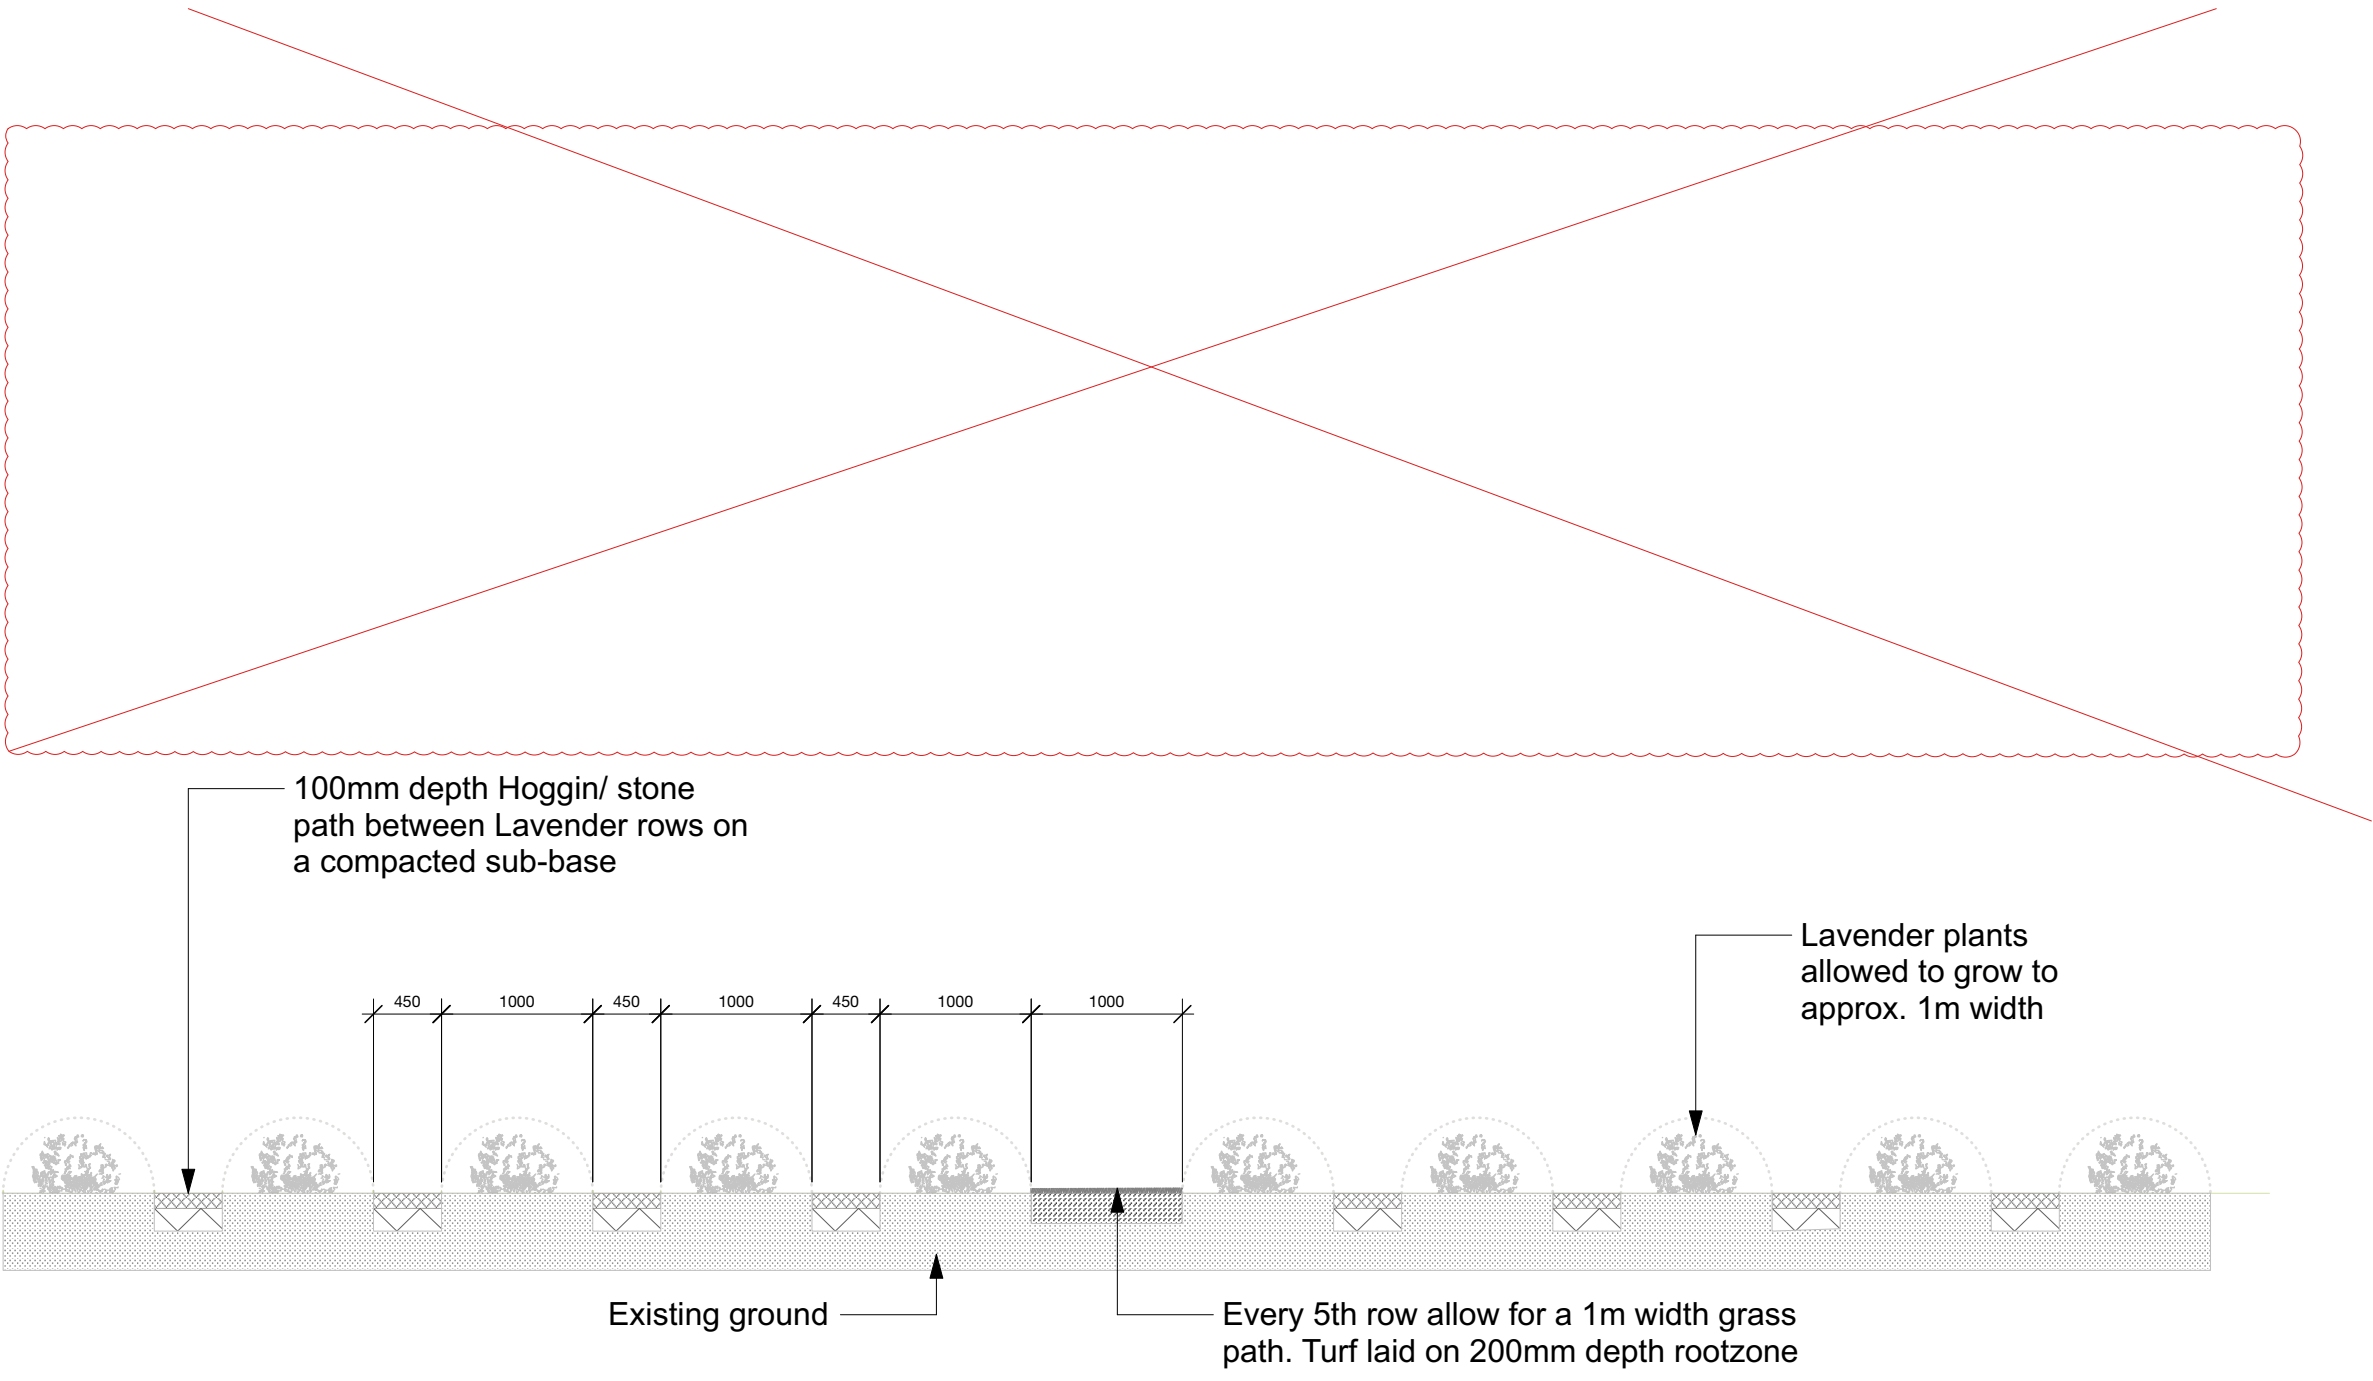

M02 Lavender field layout detail
Scale: 1:50

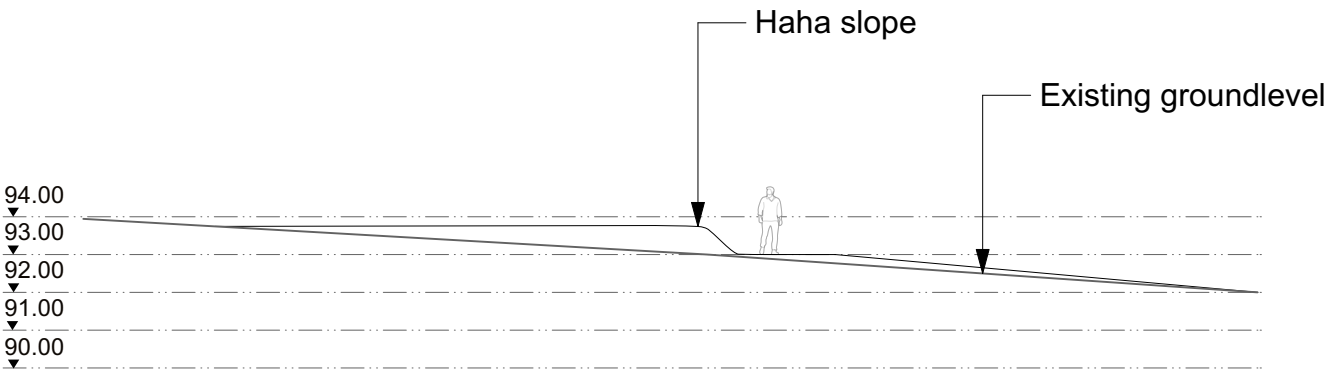

M03 Haha section
Scale: 1:200

