


36 Nightingale Road - Location Plan

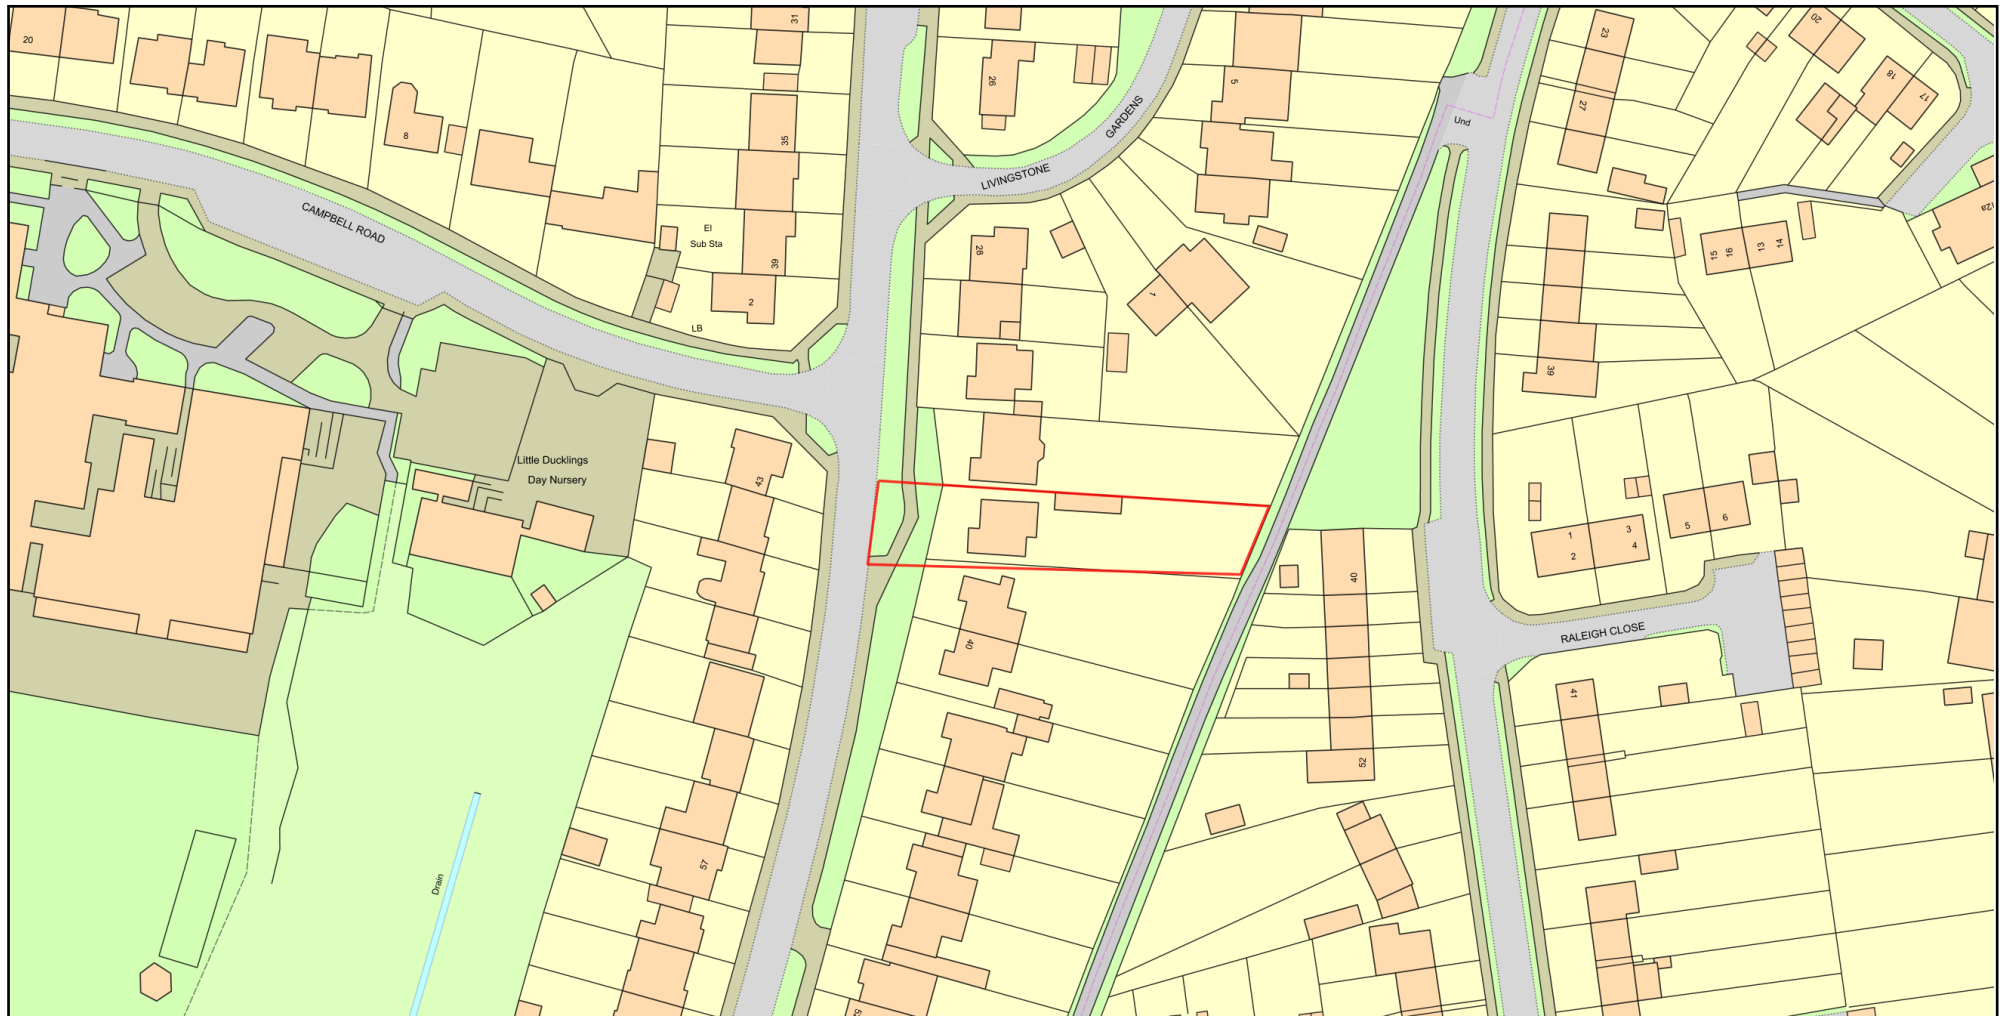

0 50
Metres



Plan Produced for: Sheila Knight

Date Produced: 24 Jul 2026

Plan Reference Number: TQRQM26205143321224

Scale: 1:1250 @ A4

© Crown copyright and database rights 2025 OS 100042766

