


All levels and dimensions must be checked on site by the client prior to commencement of works. Any variations must be agreed with Prince Interior Design.

All information hereon in is the copyright of Prince Interior Design. Copying in full or in part is forbidden without the written permission from Prince Interior Design.

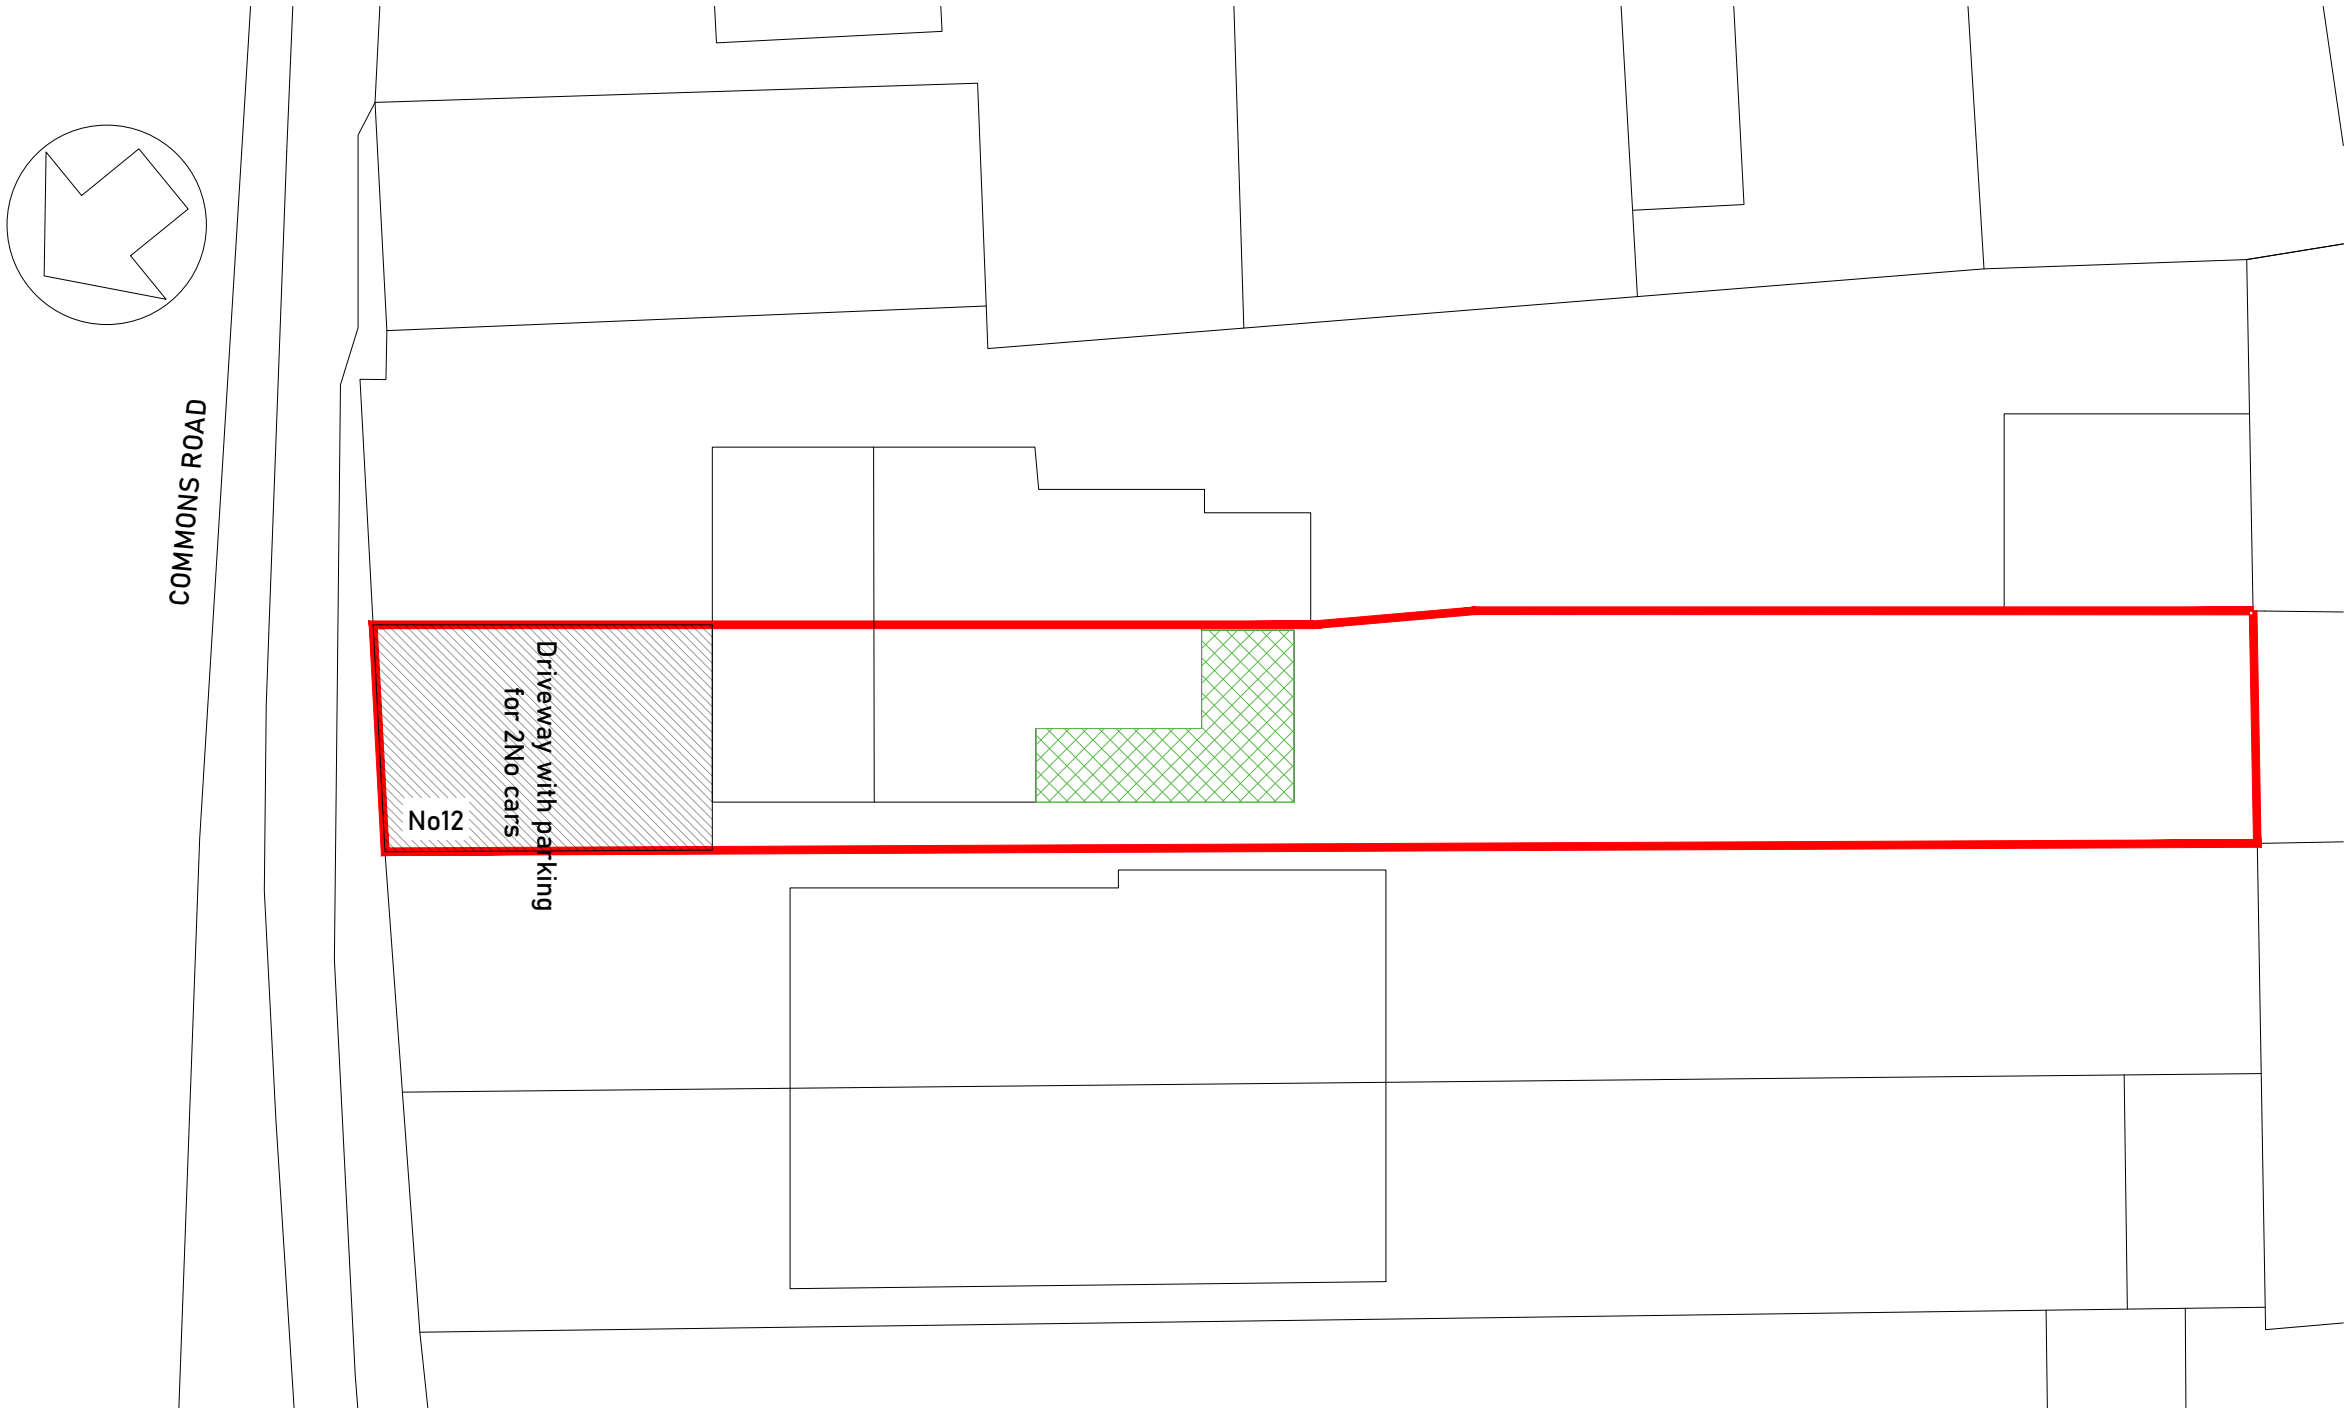

REV B (JP) 09.06.25 DORMER & ROOF WINDOWS REMOVED
REV A (JP) 09.06.21 SCALE BAR CORRECTED

MR & MRS McCLINTOCK		Client	SITE BLOCK PLAN		Drawing Title	Date	18.03.21	Status	PRELIM.
						Drawn	JP	Checked	TBC
						Scale	1:200	Size	A3
			12 COMMONS ROAD, WORKINGHAM		Project Title	Rev.	B	Drawing Nr. PID21-300 2.03	

PRINCE

architecture + interior design

13 Boat lane, Northenden, Manchester, M22 4HR
Tel: 07766 410 923/ mail: prince.interiordesign@hotmail.com