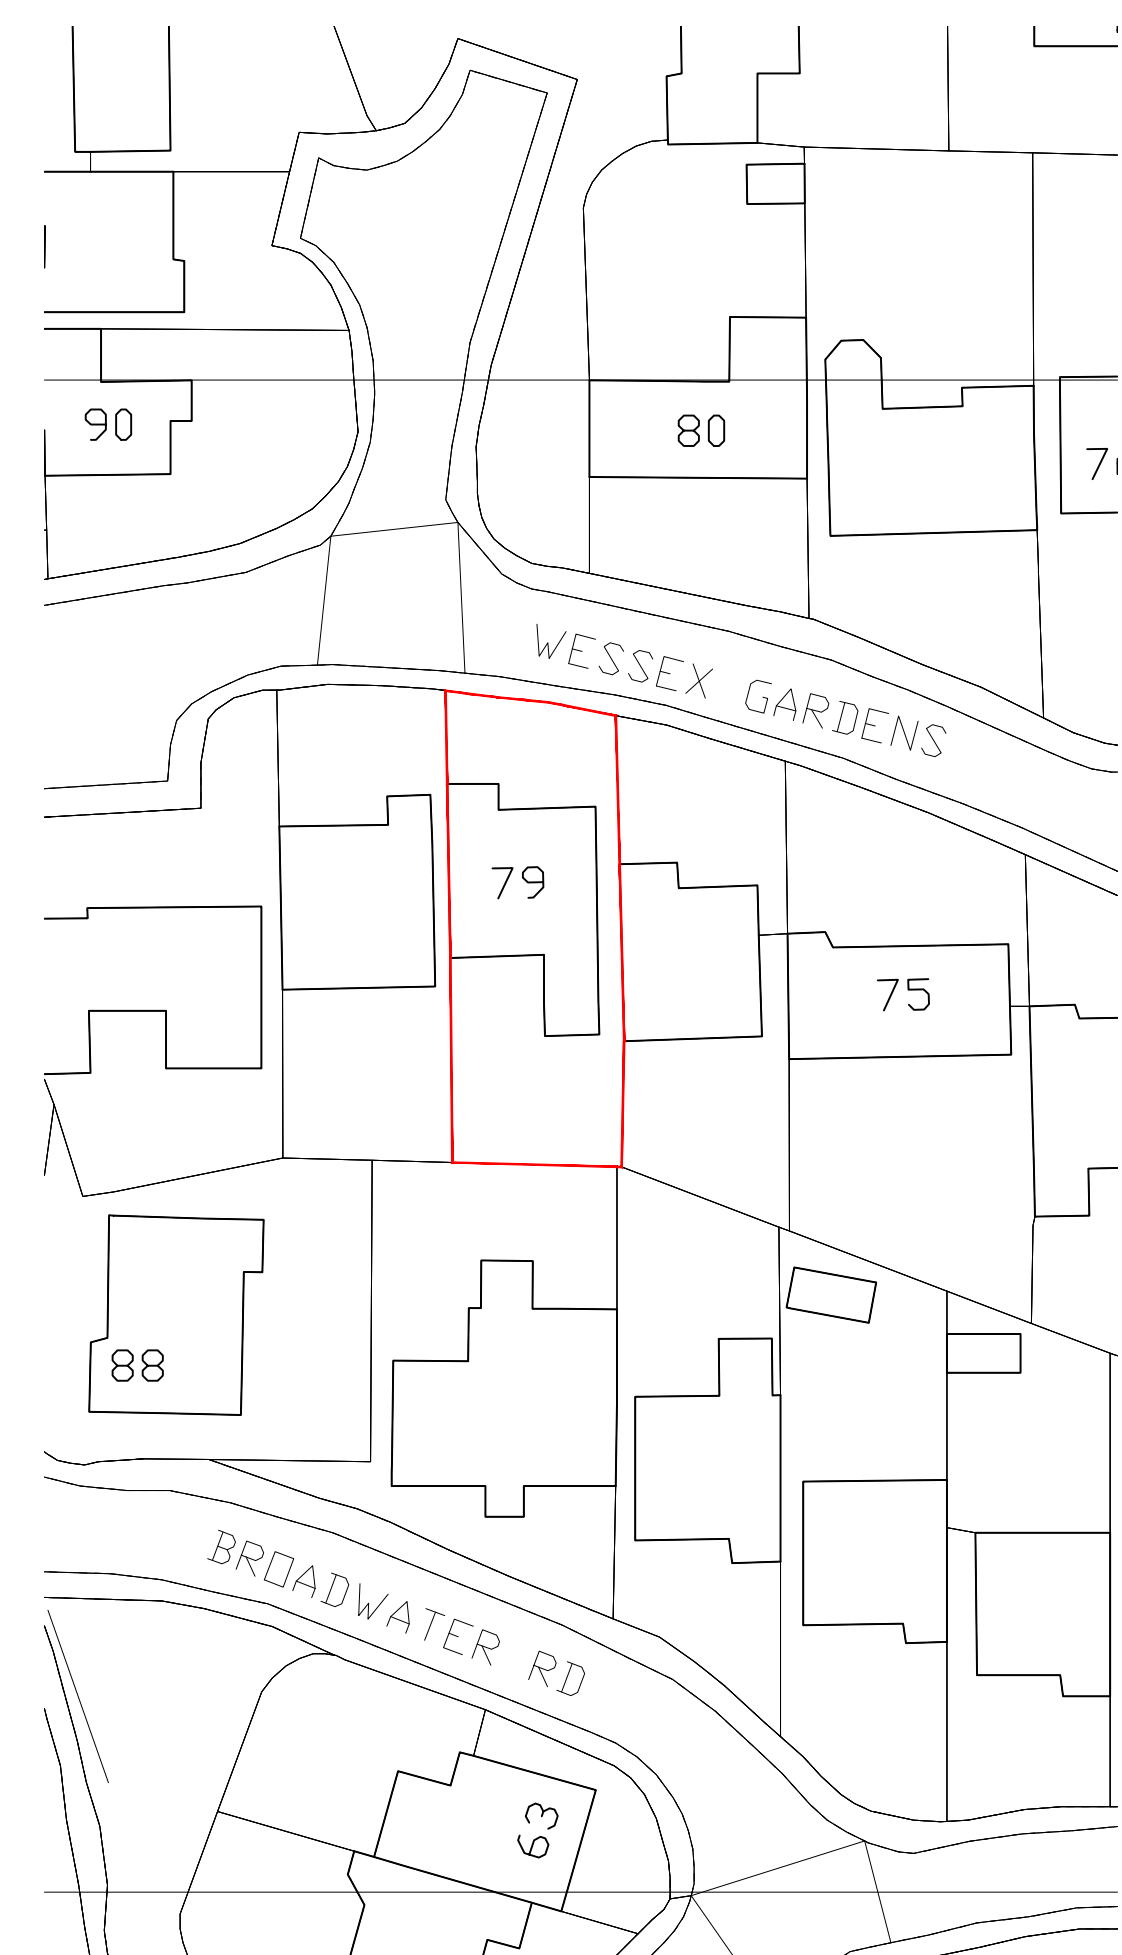
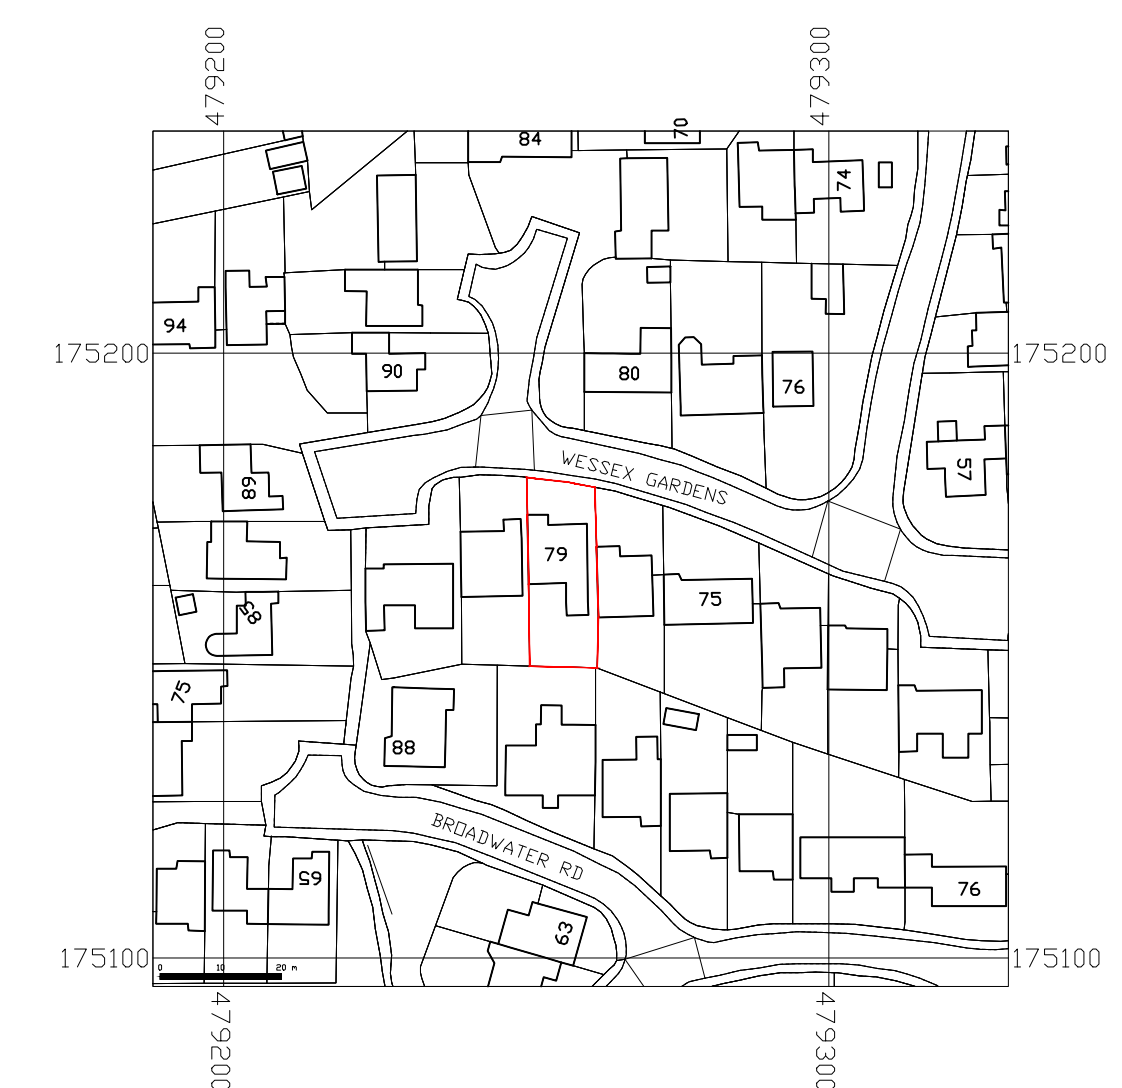
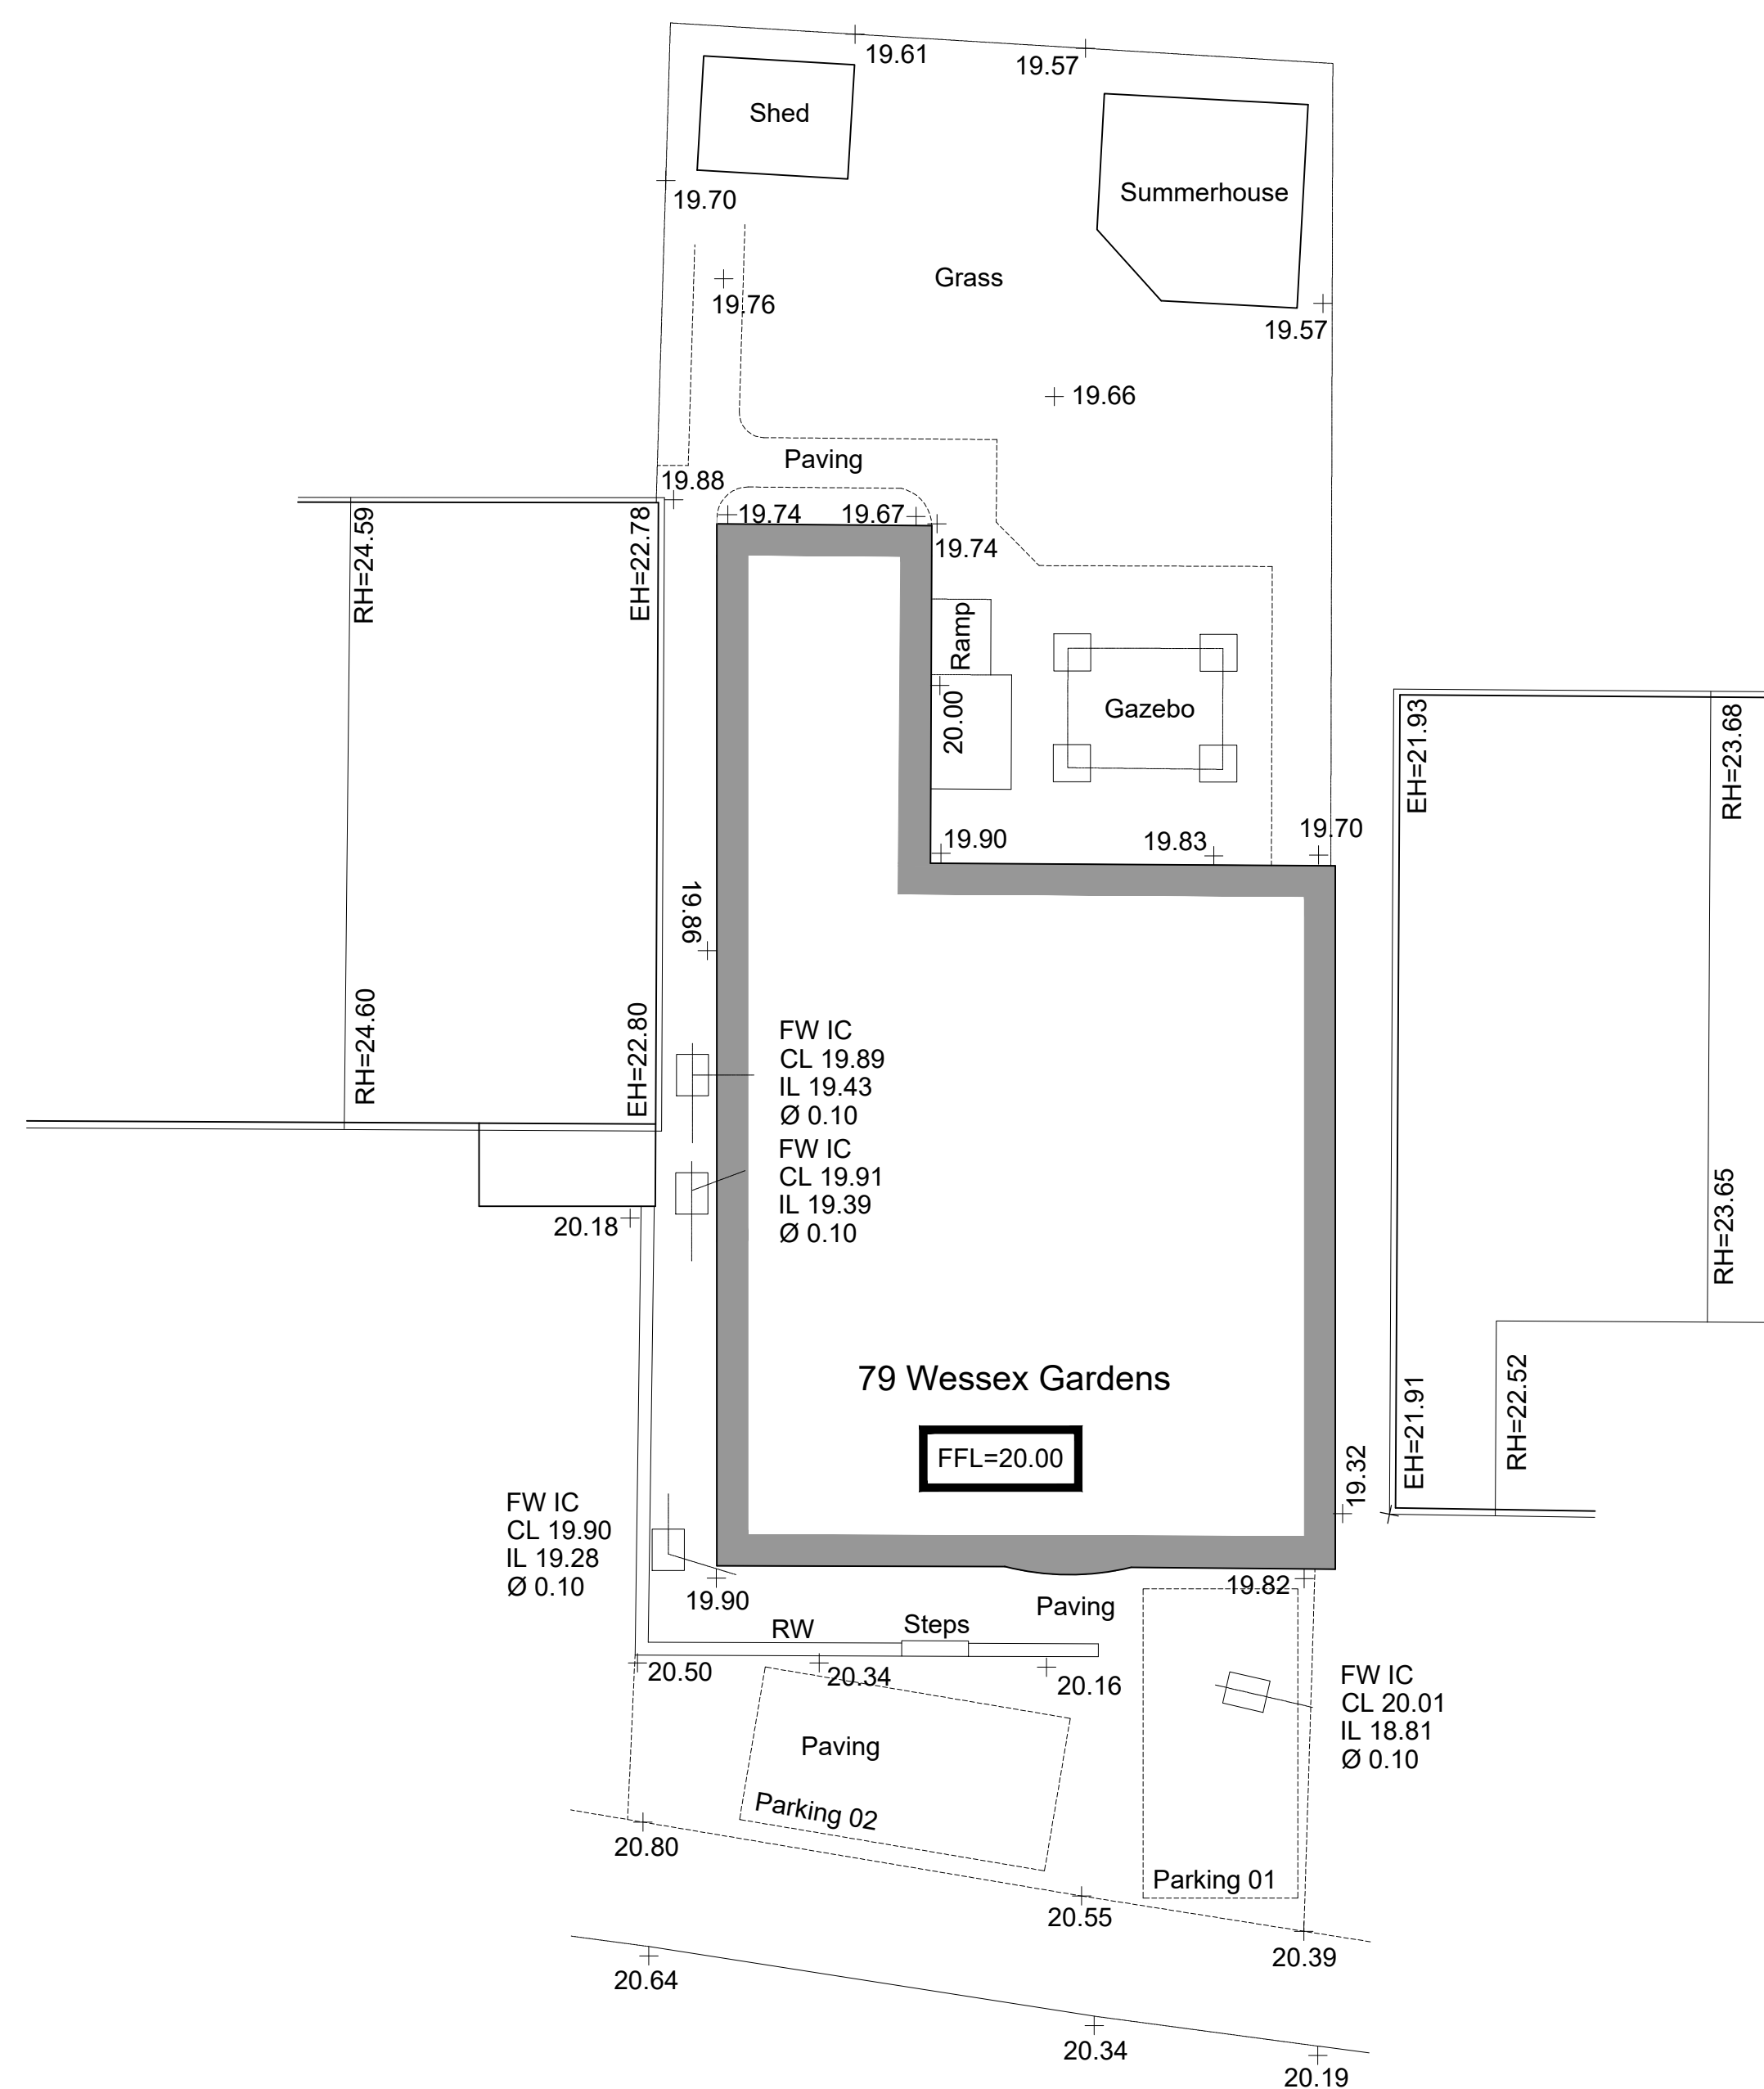
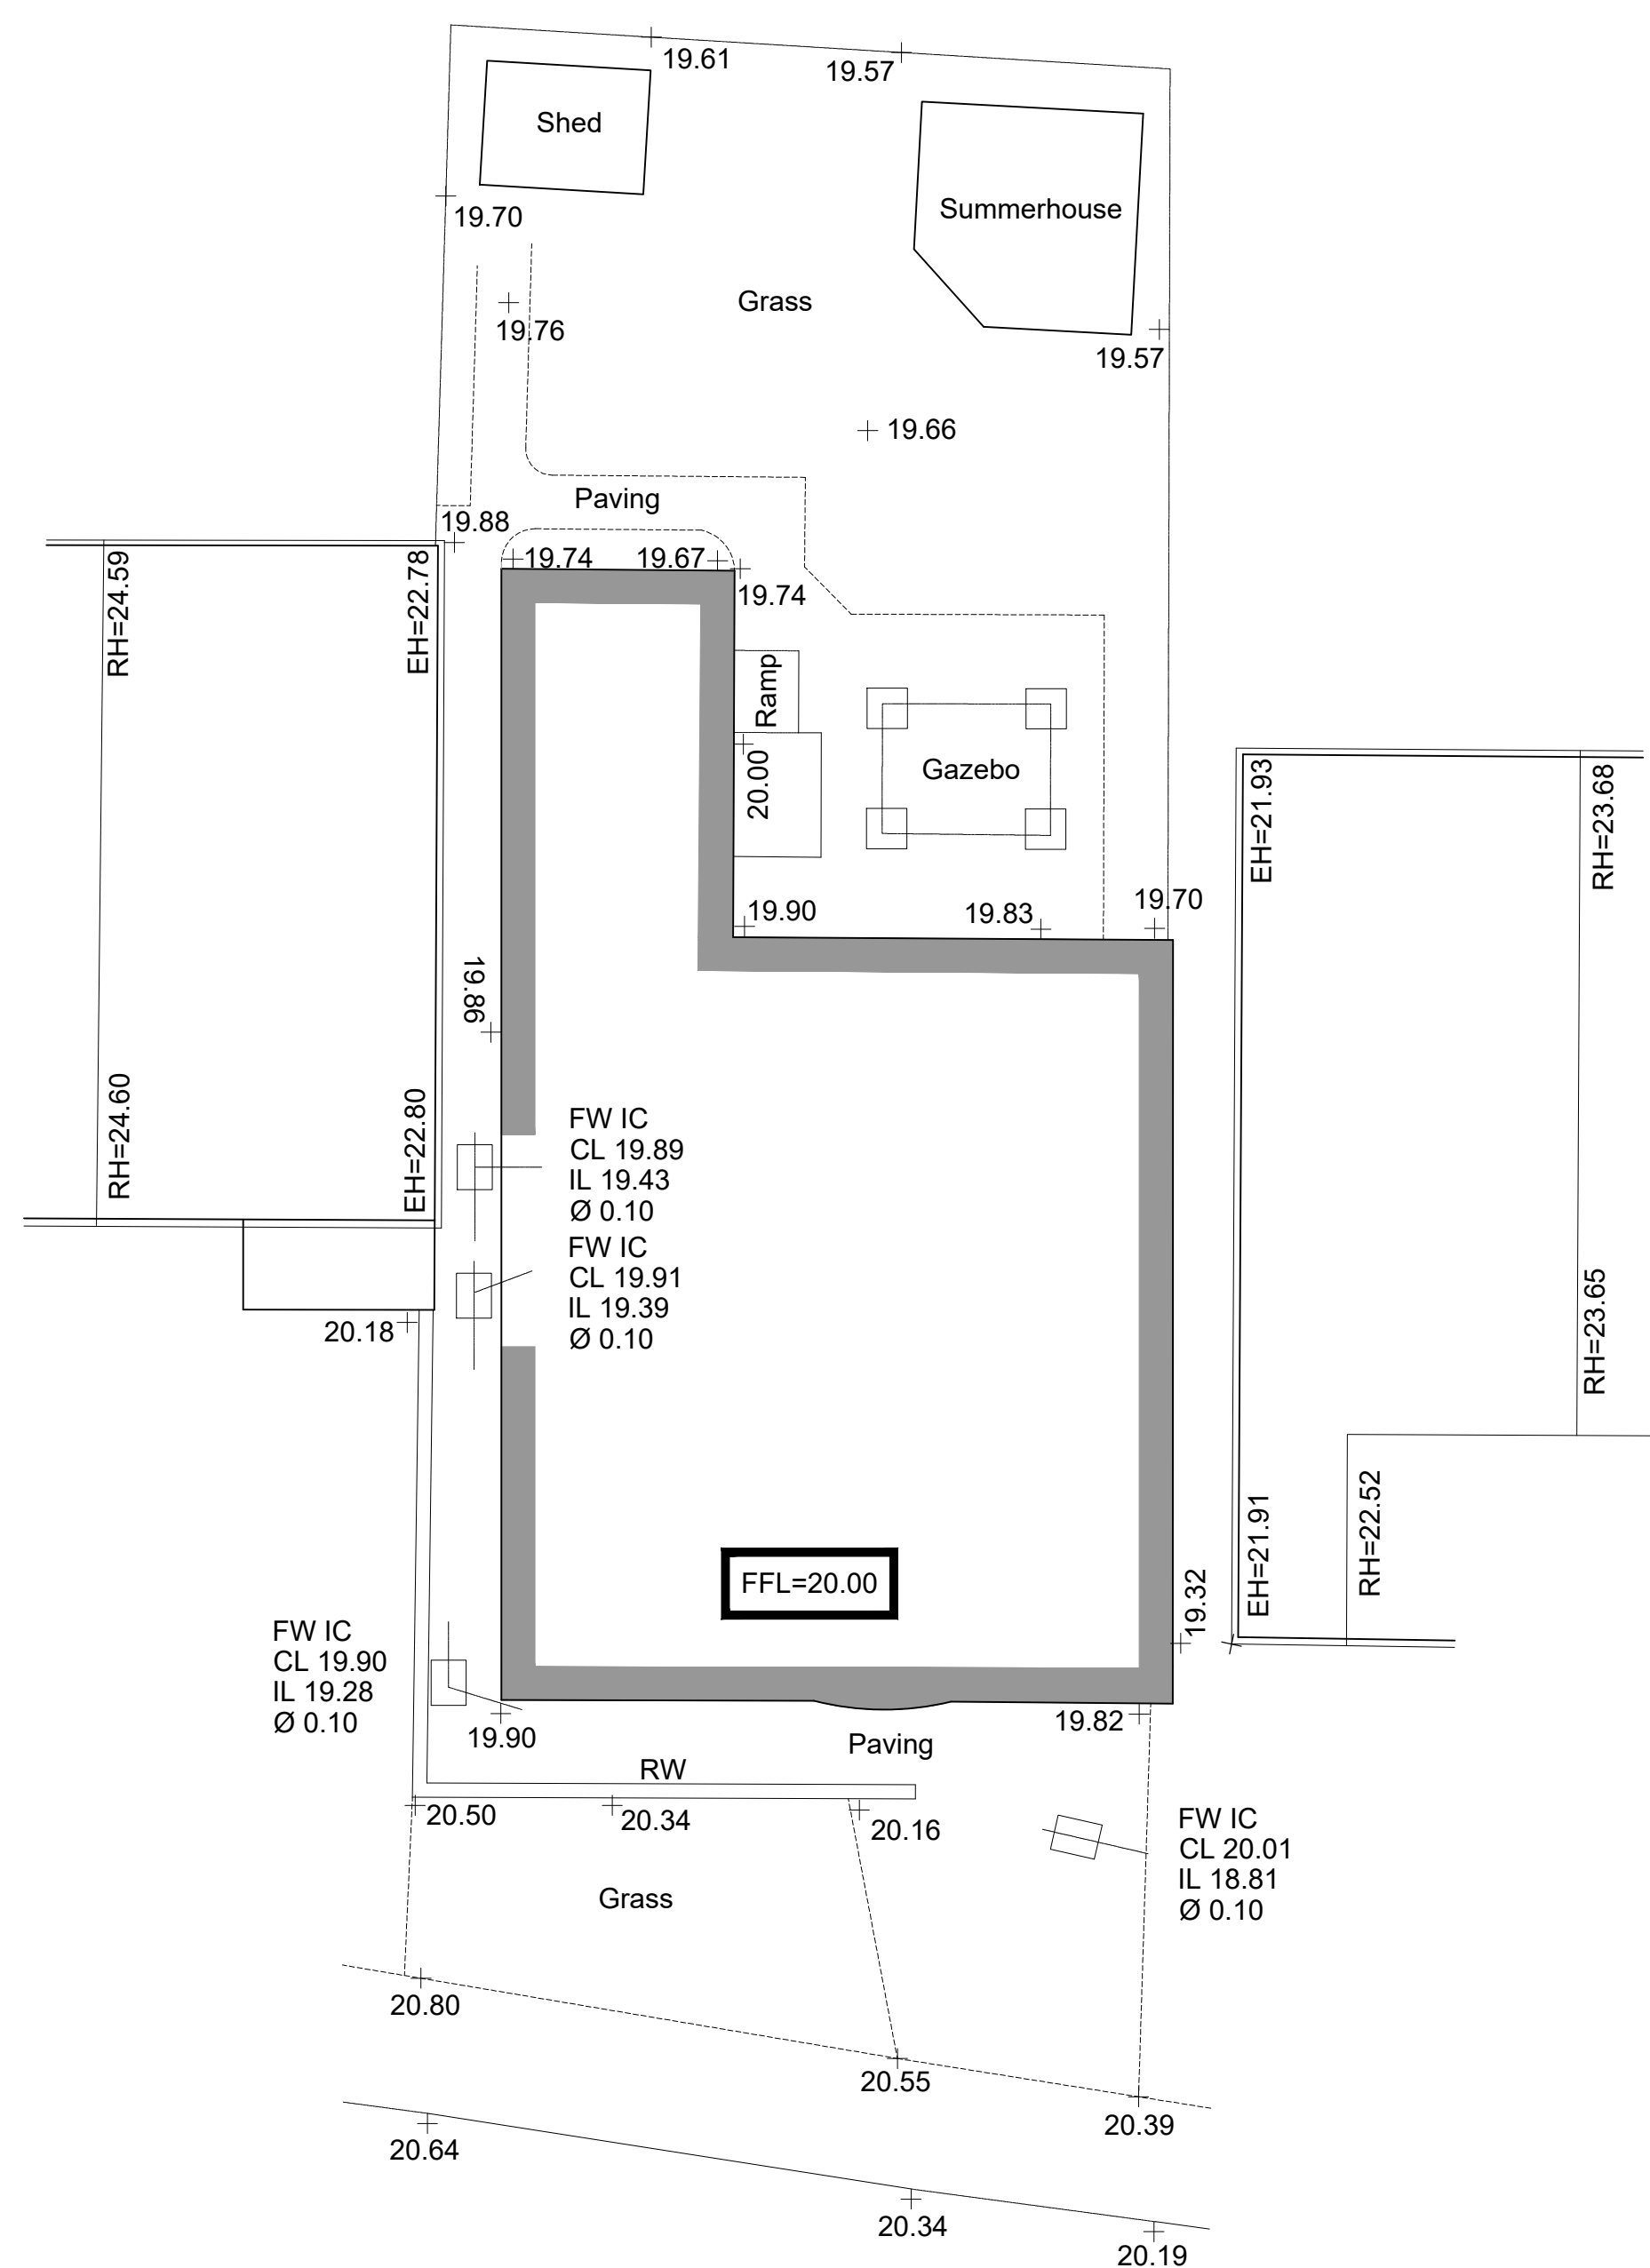


NOTES

DRAWING REMAINS COPYRIGHT OF THE ARCHITECT.