



NOTES


DRAWING REMAINS COPYRIGHT OF THE ARCHITECT.

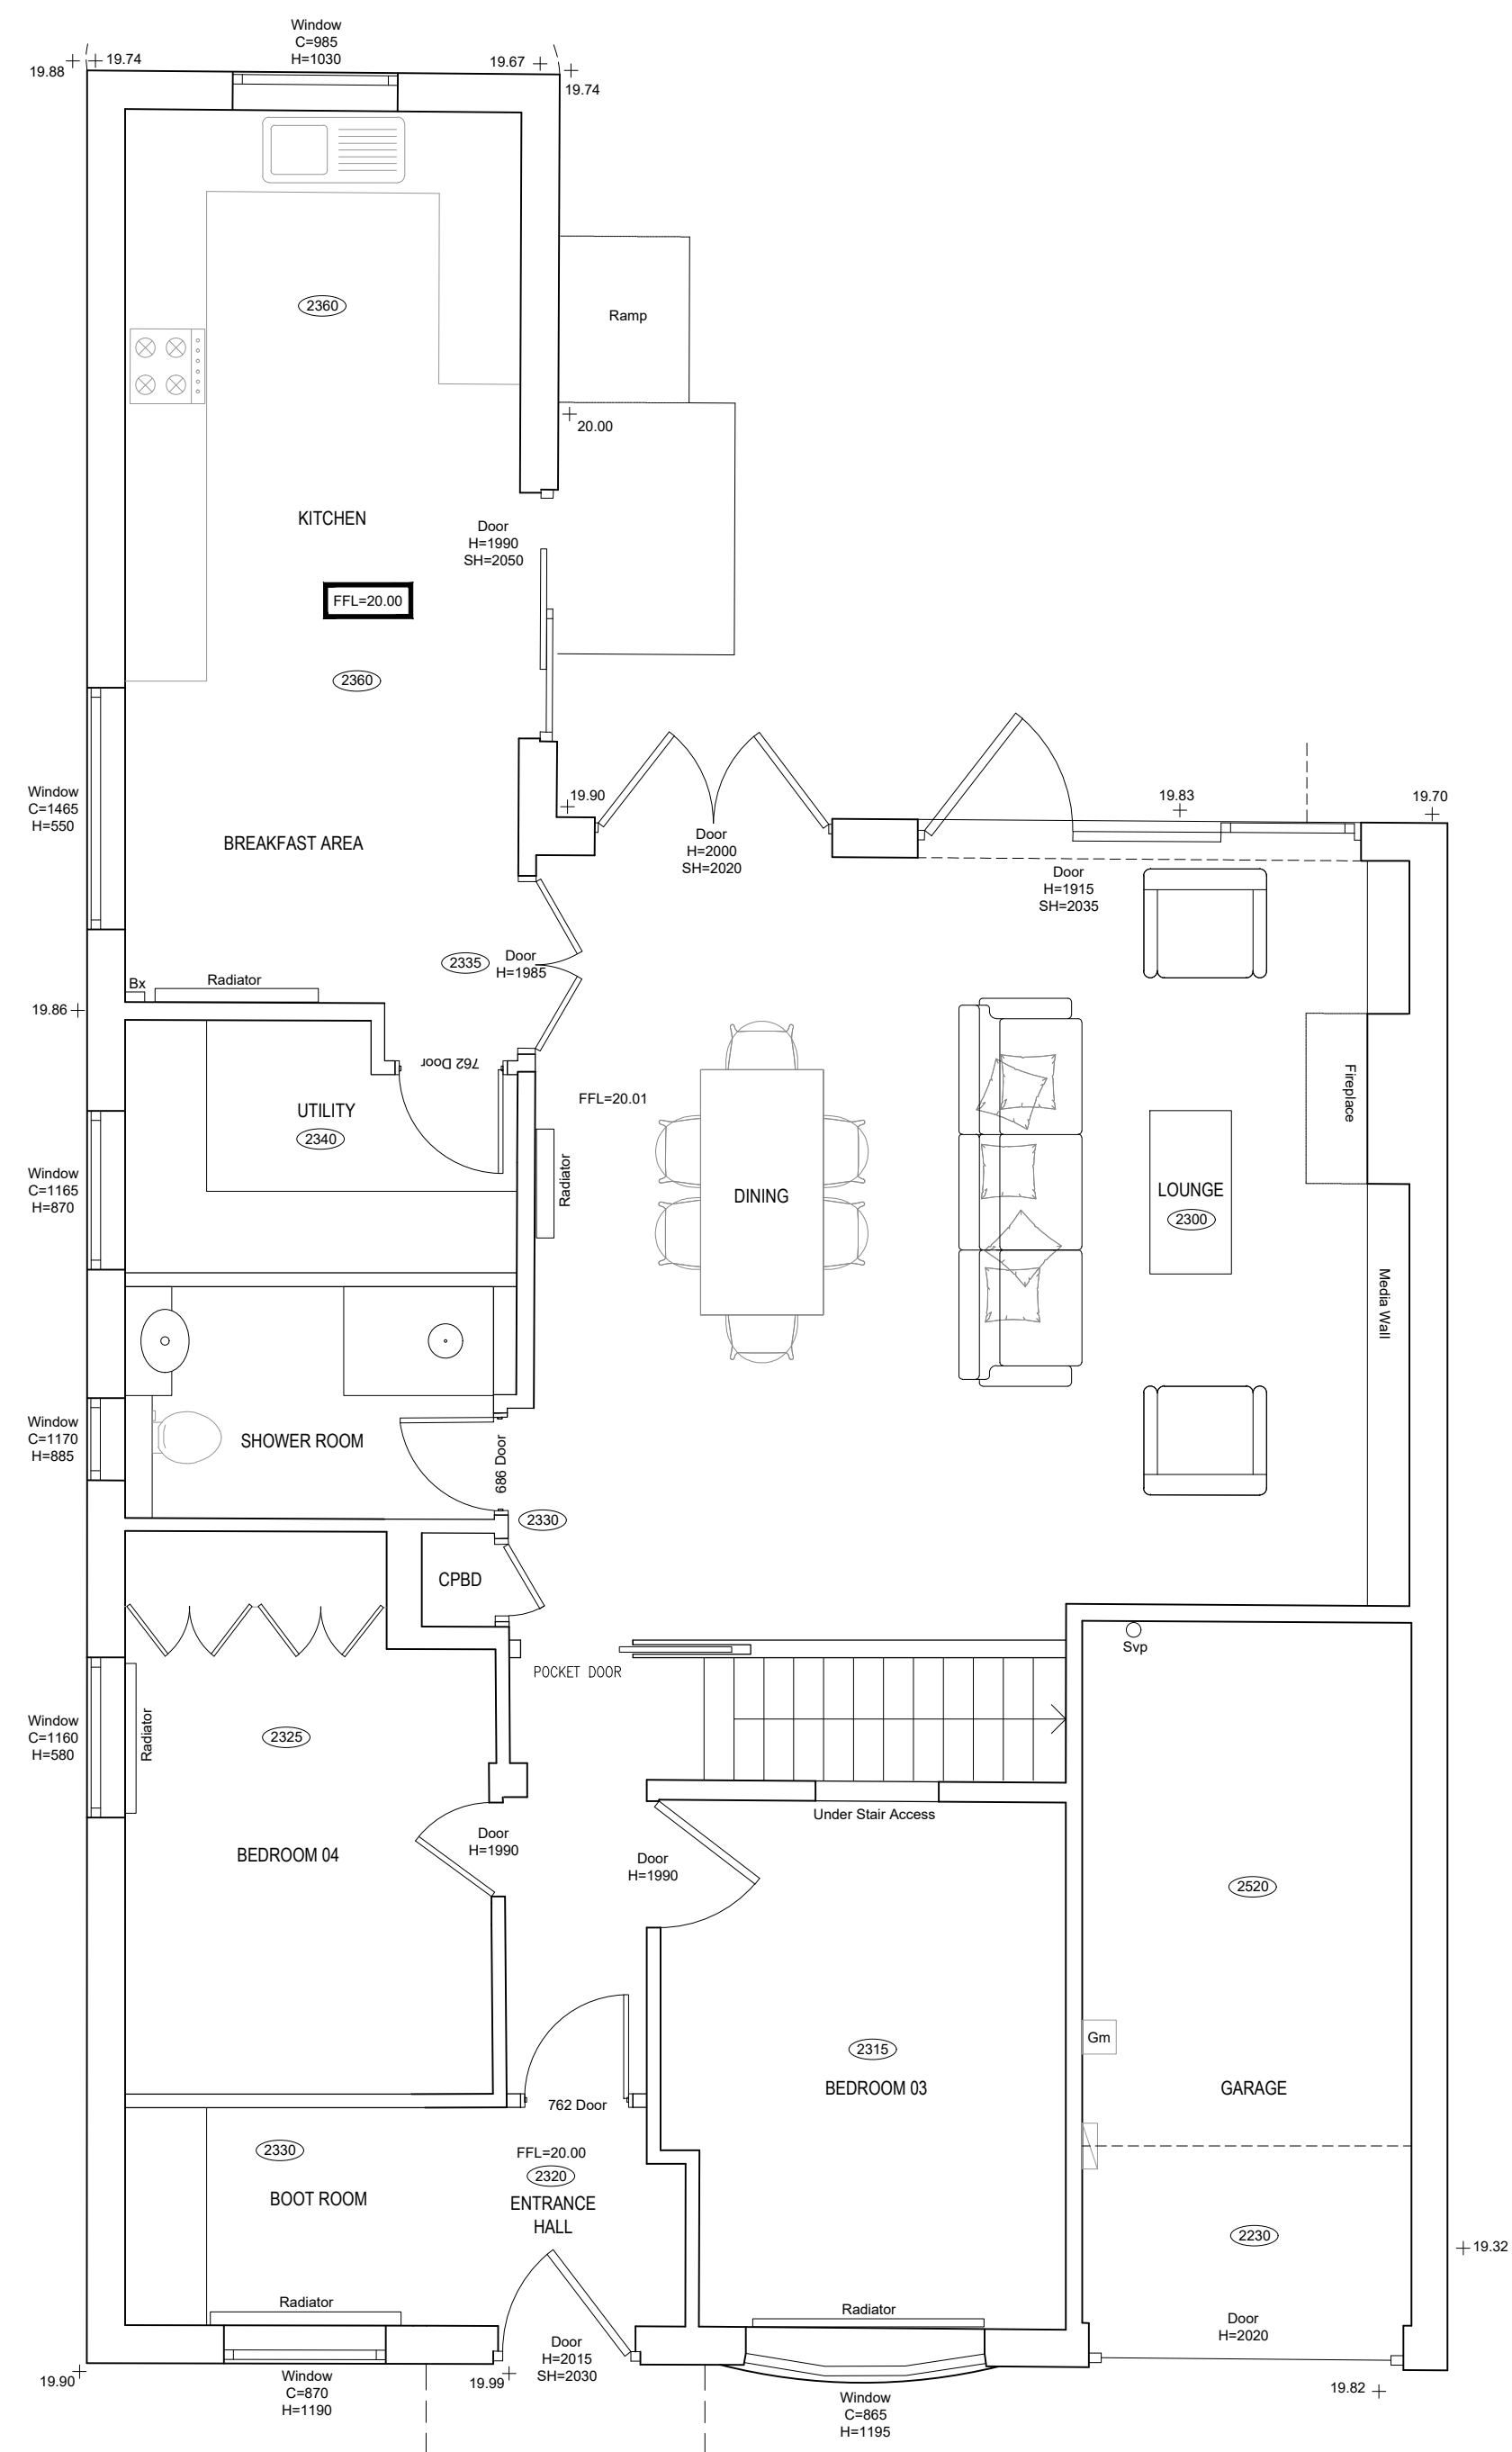

GA-0006 1:508A1

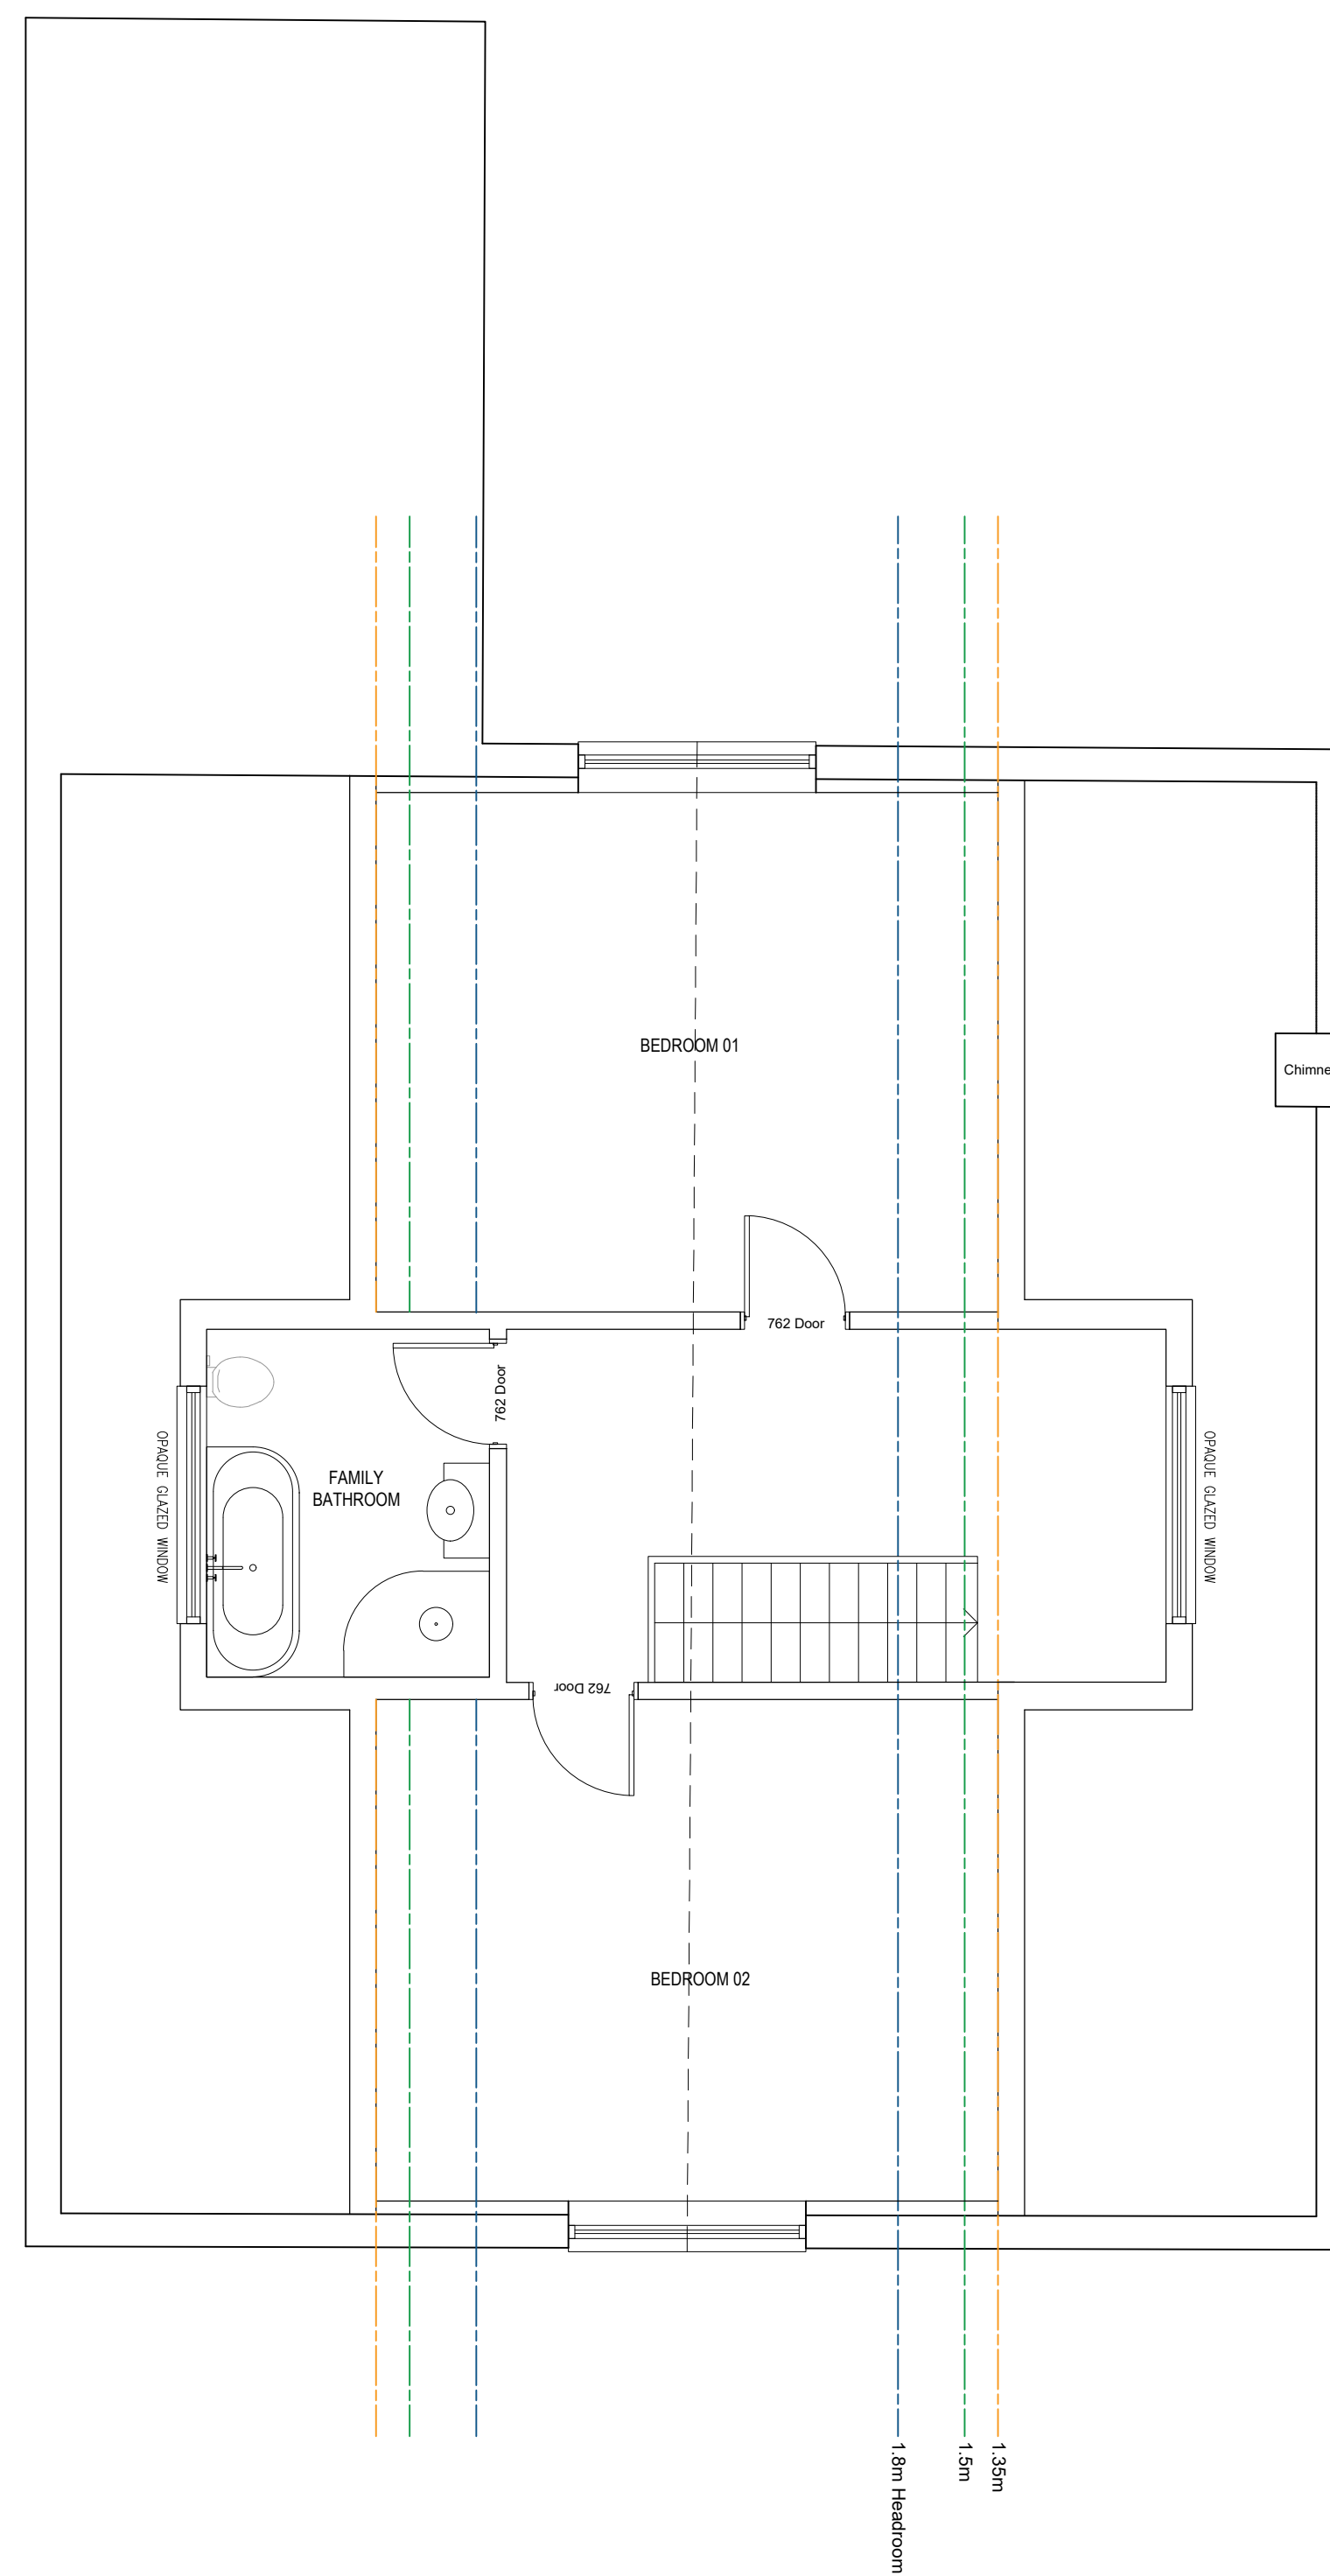

02 FROM
04-0005 1:50@A

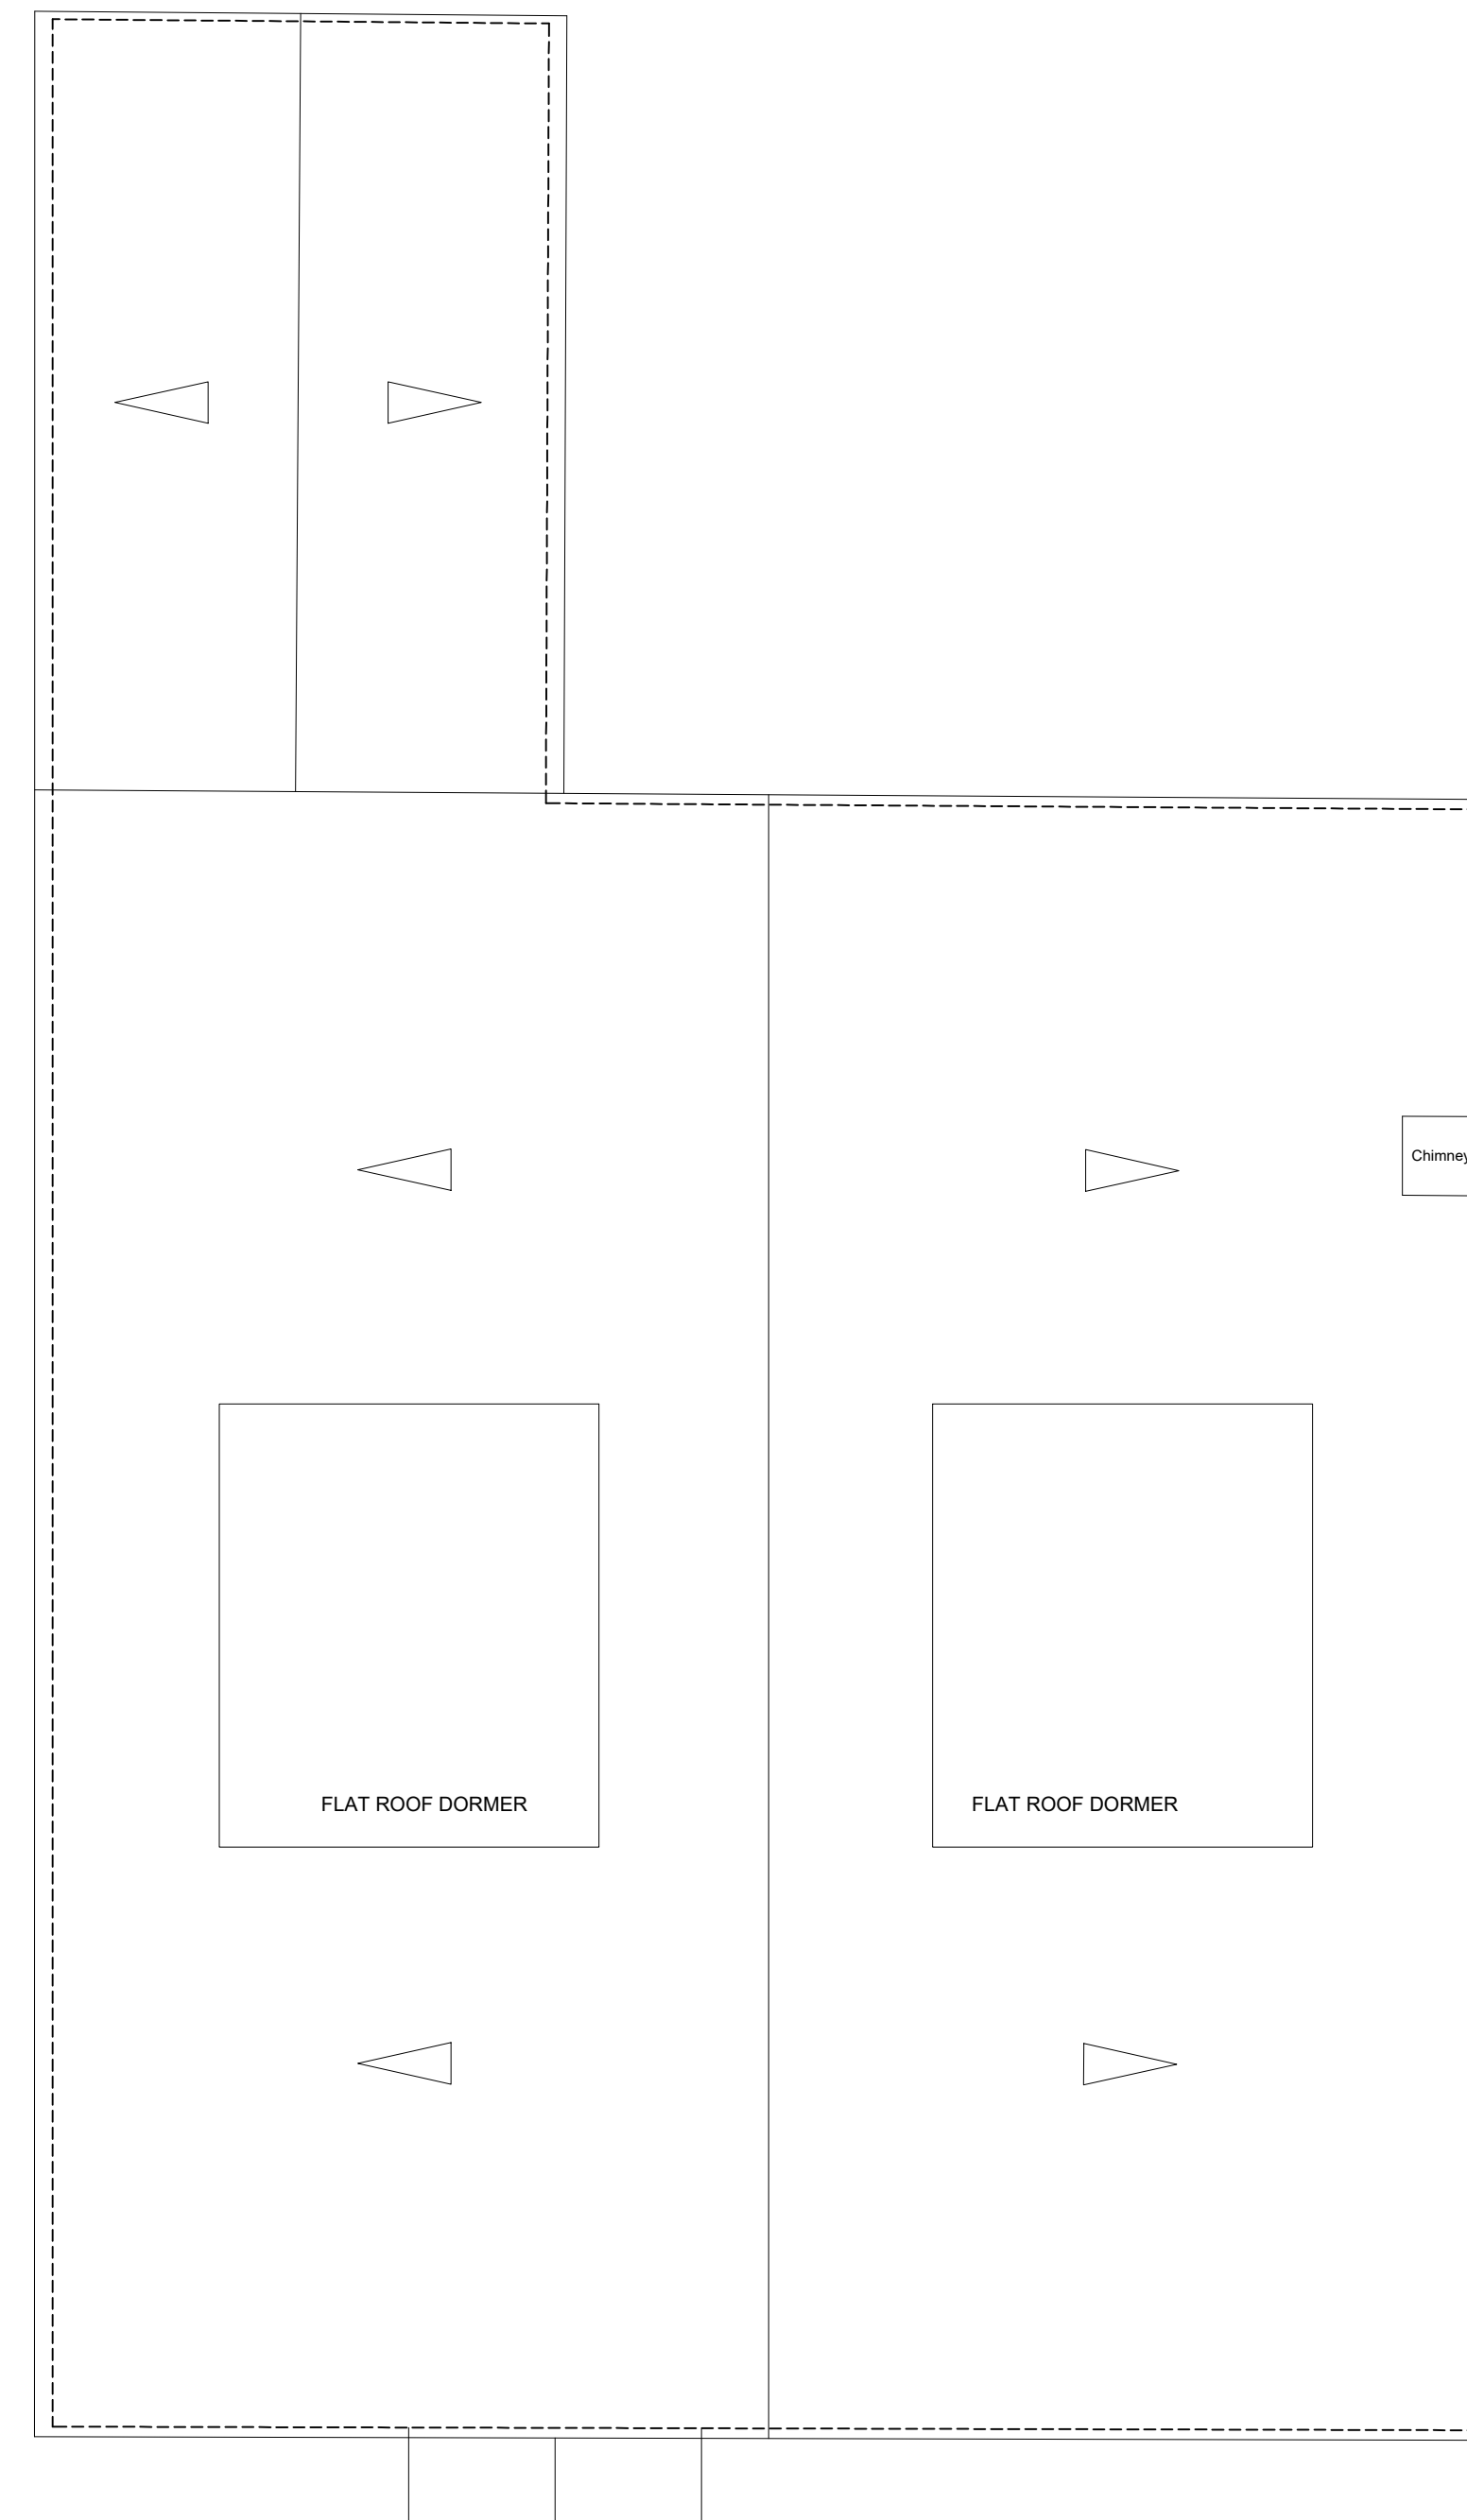

03 PRO
GA-0005 1:50@A