




Front (North) Elevation

01 PROPOSED FRONT ELEVATION
GA-0006 / 1:50/BA1




Side (East) Elevation

02 PROPOSED SIDE ELEVATION
GA-0006 / 1:50/BA1

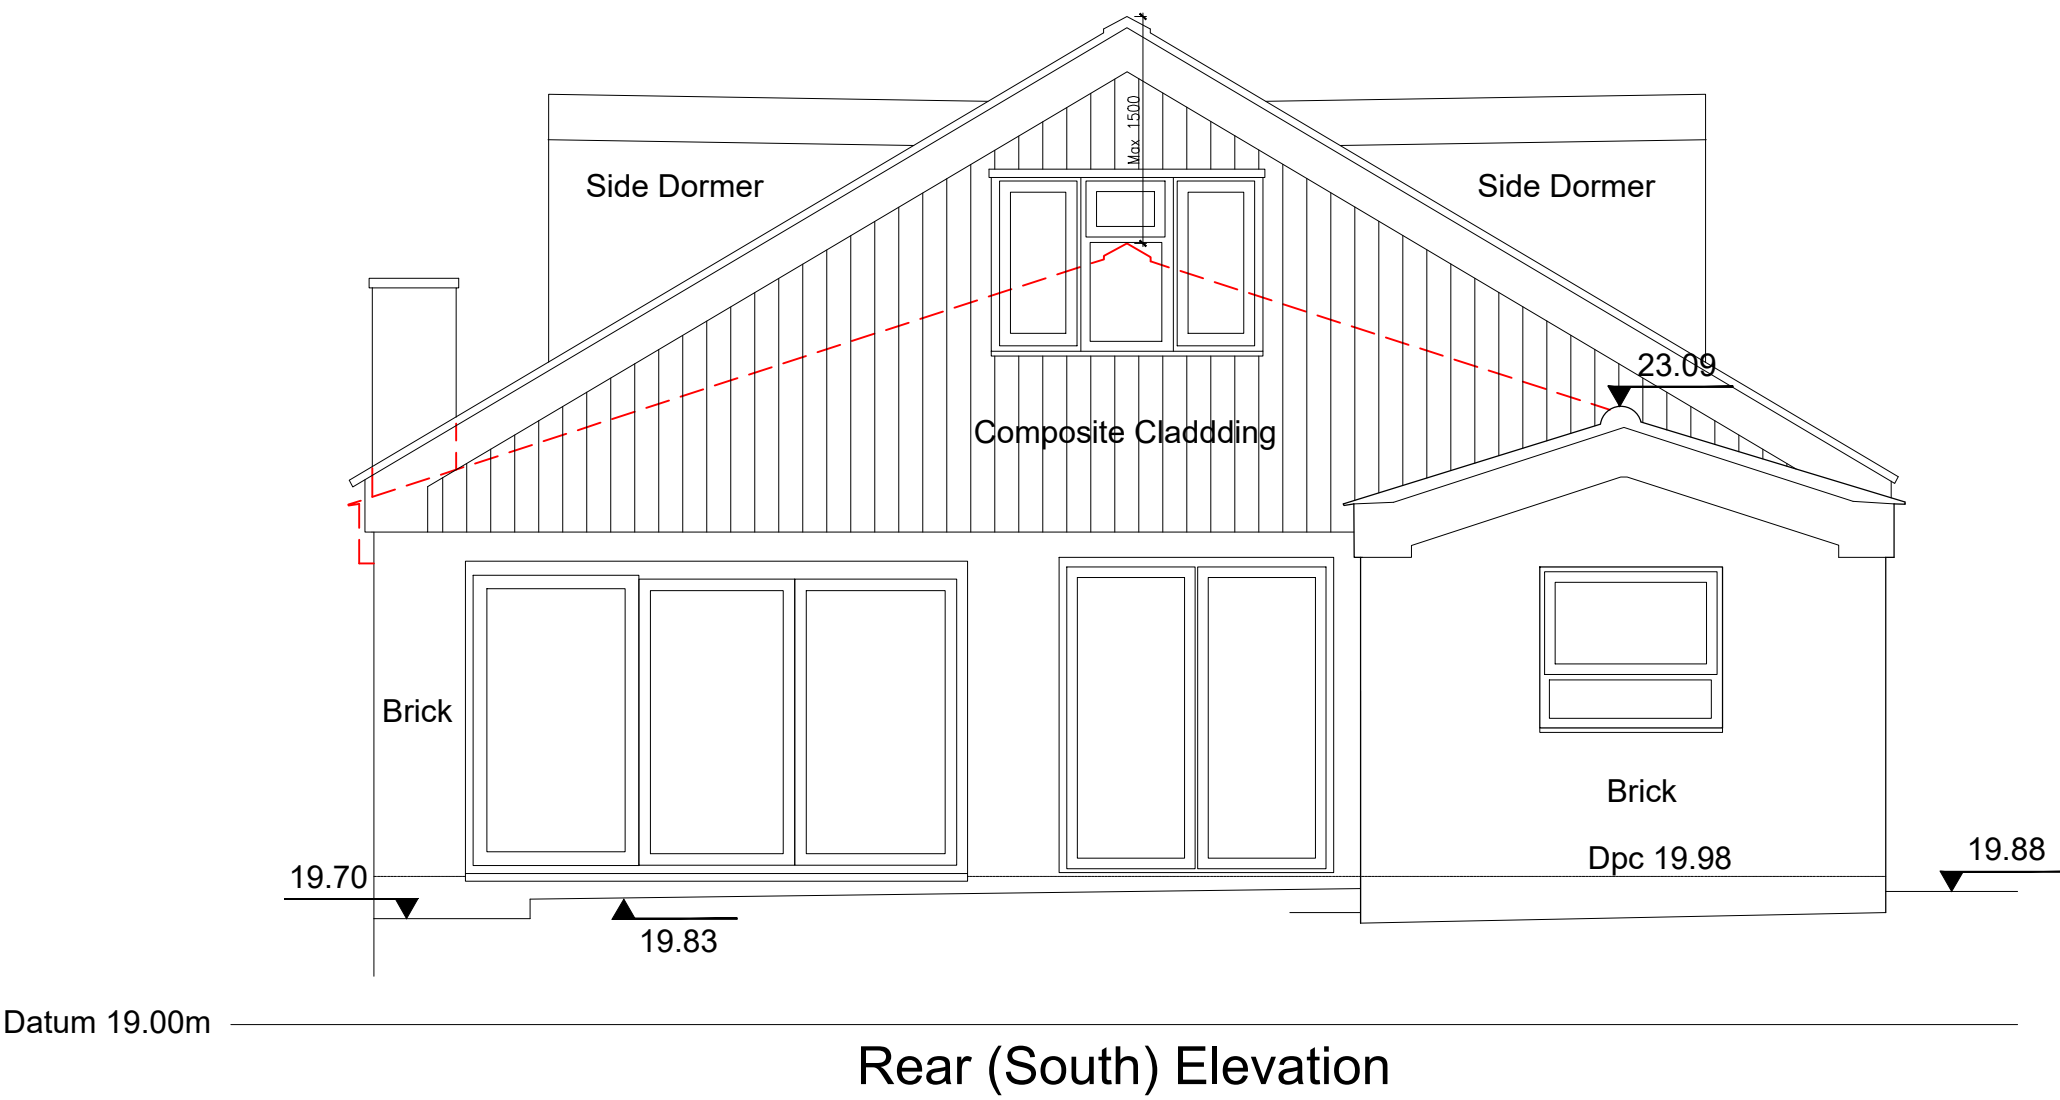

Rear (South) Elevation

02 PROPOSED REAR ELEVATION
GA-0006 / 1:50/BA1

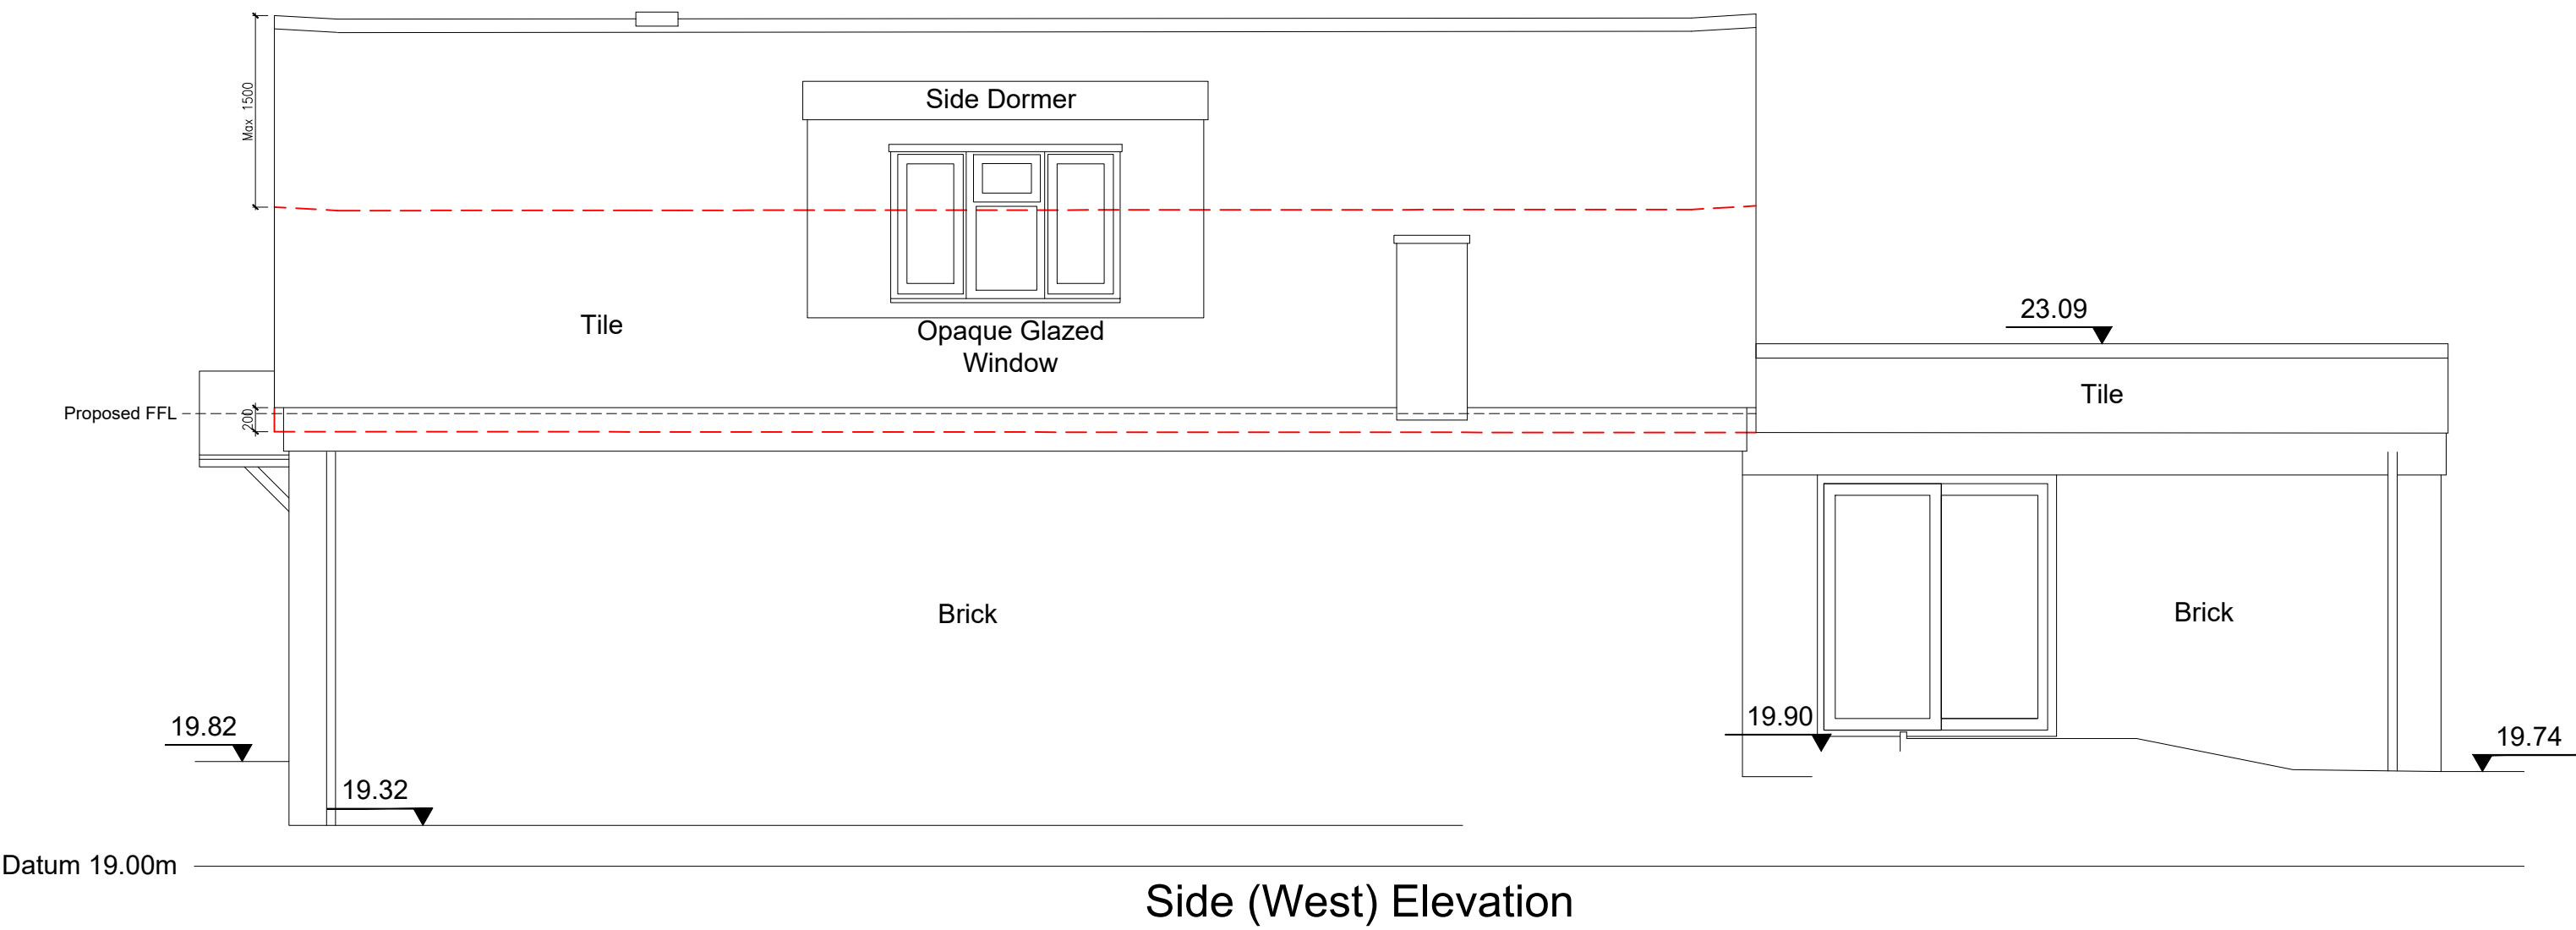

Side (West) Elevation

04 PROPOSED SIDE ELEVATION
GA-0006 / 1:50/BA1