


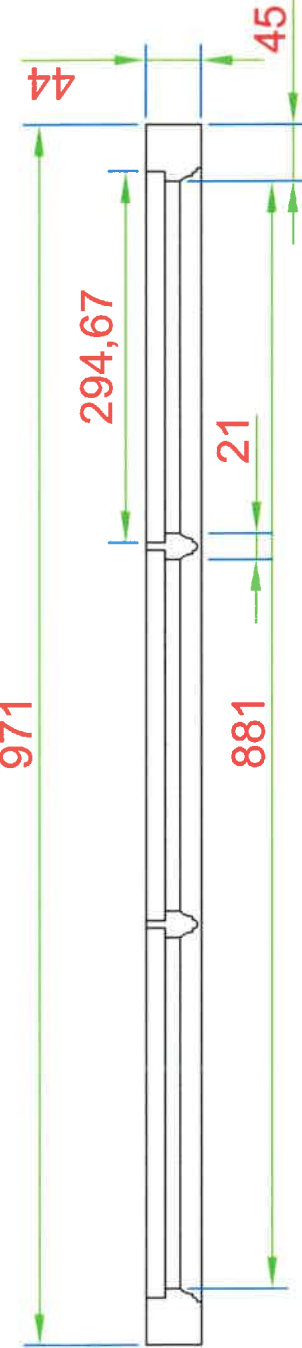
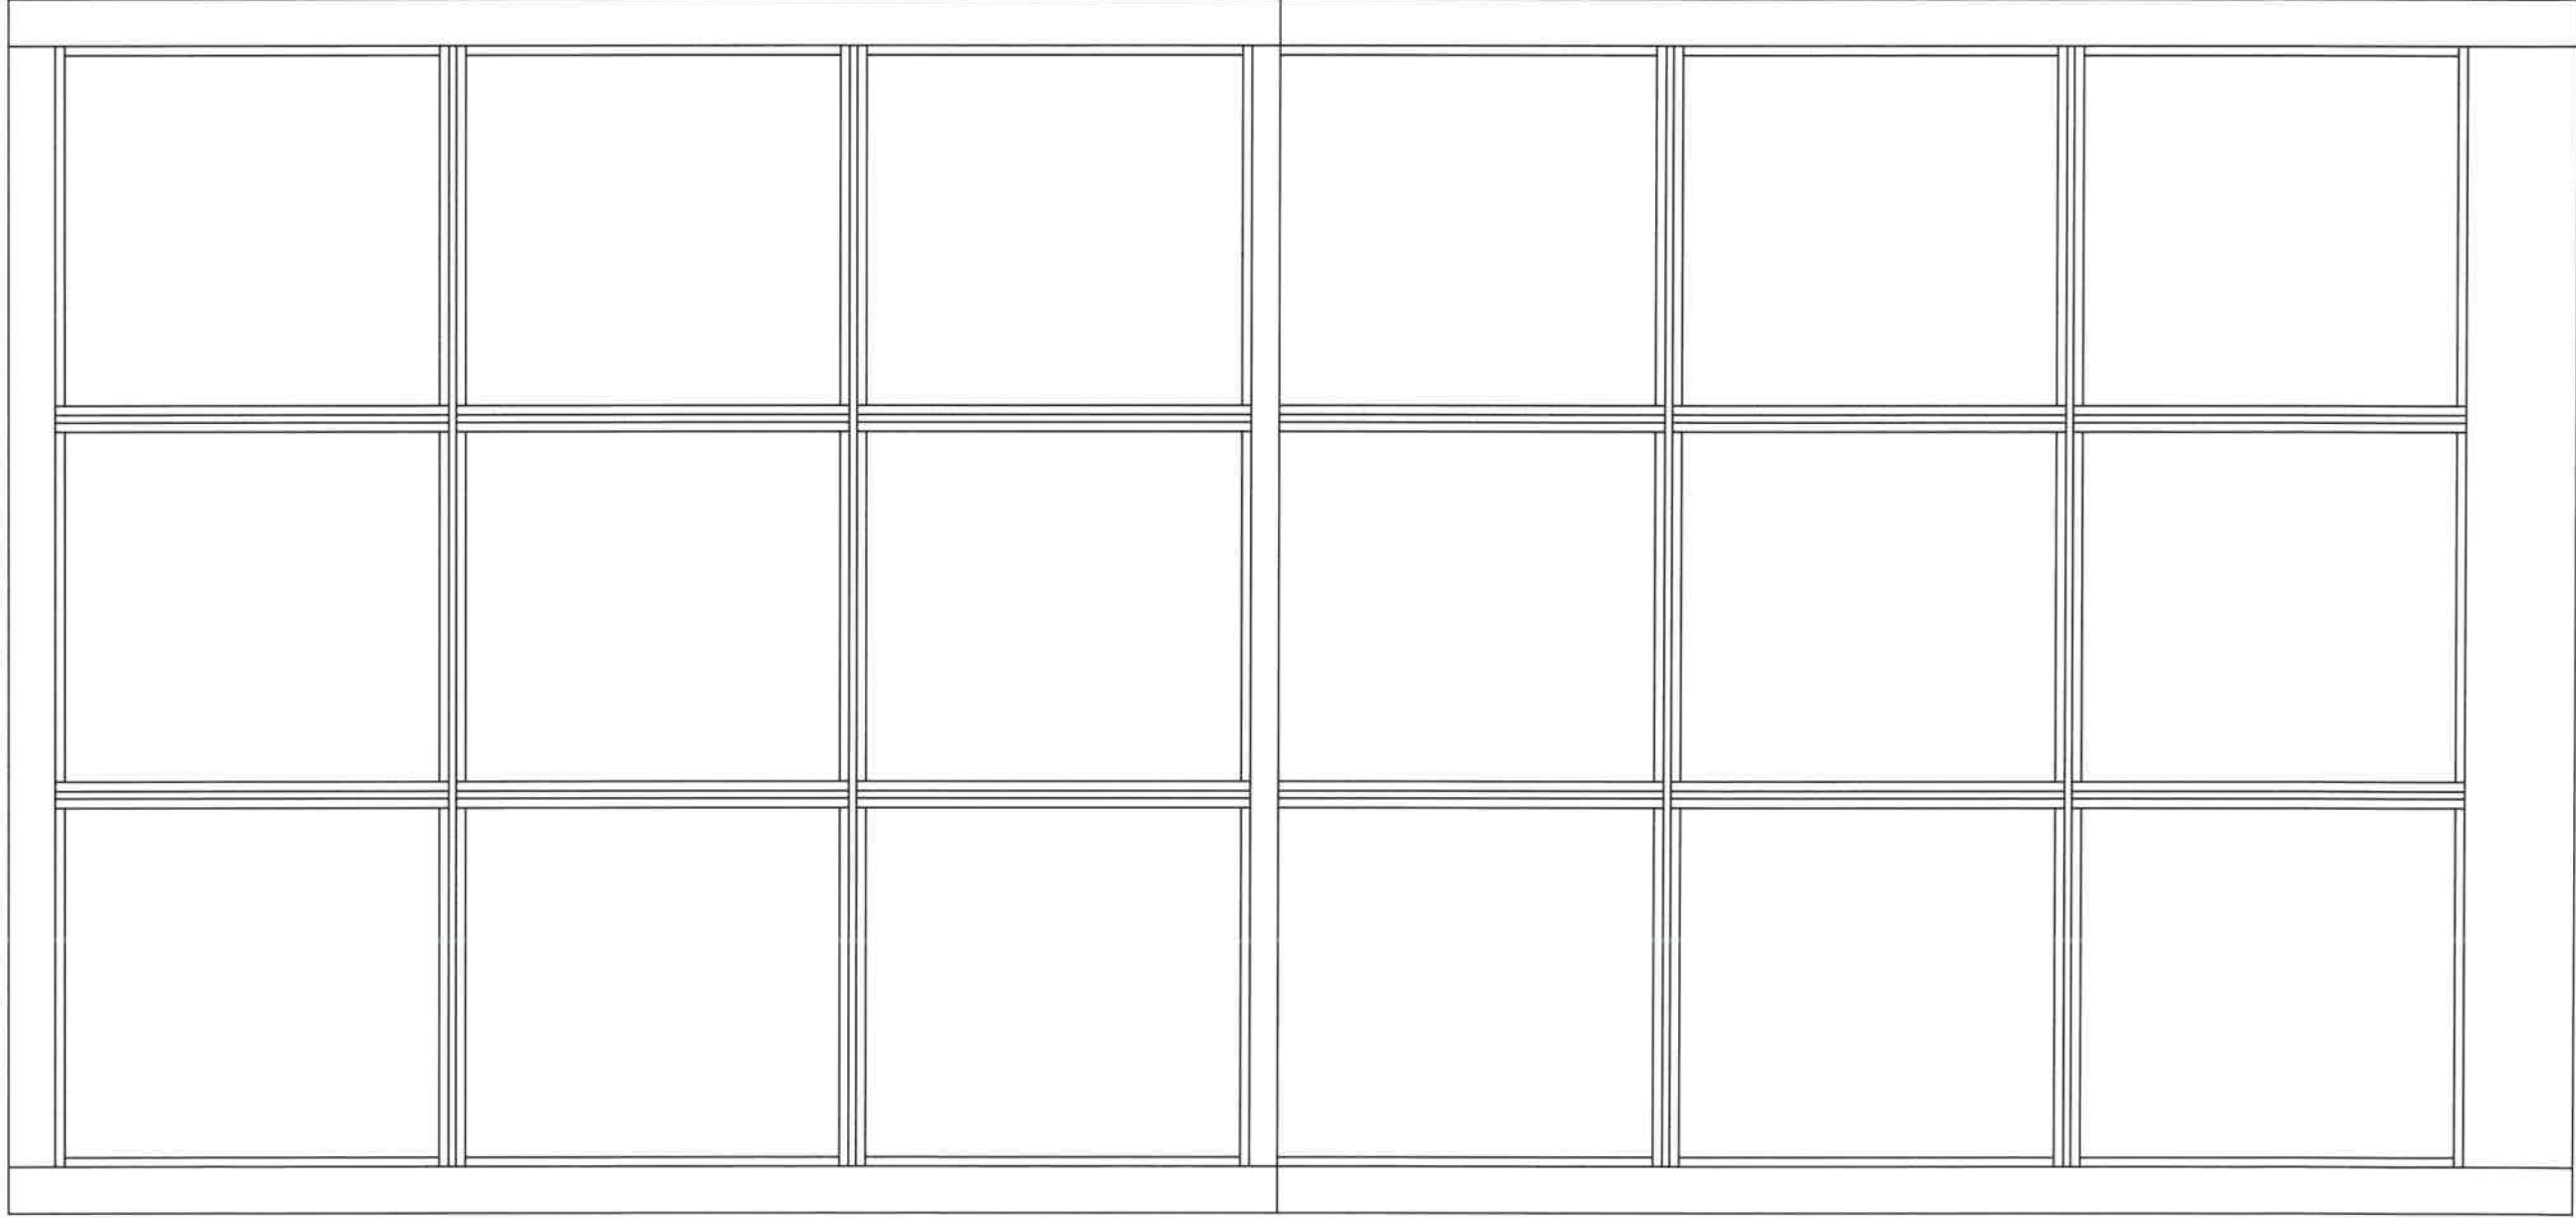
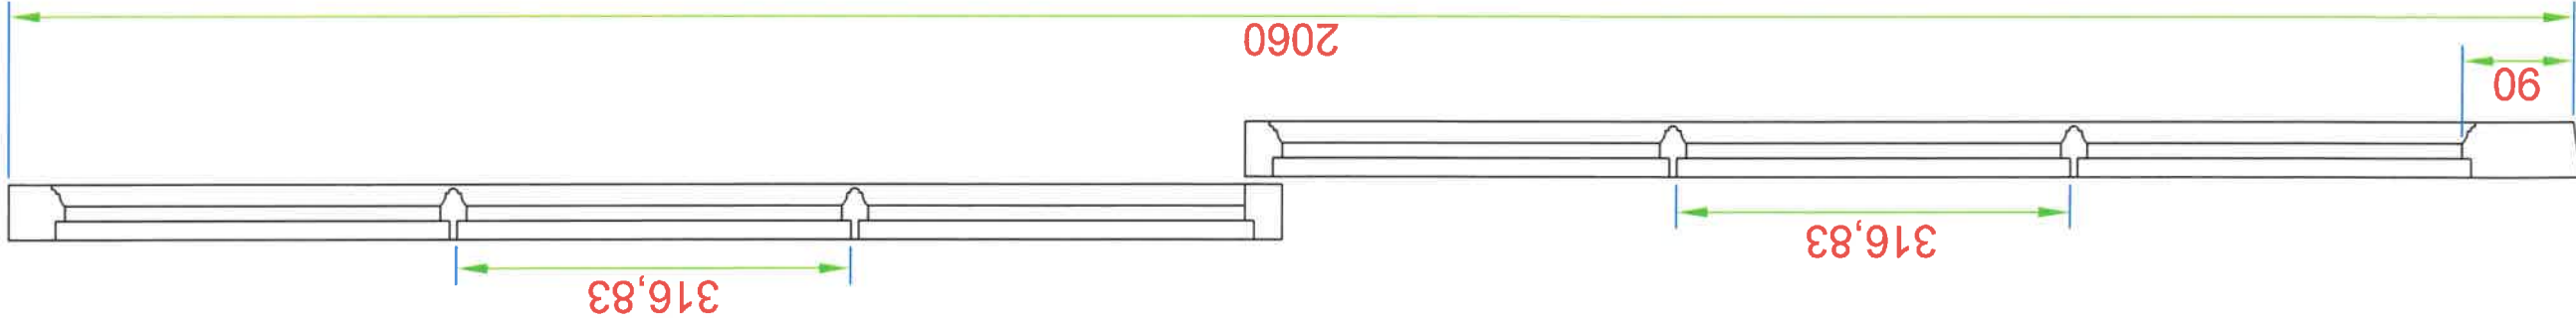


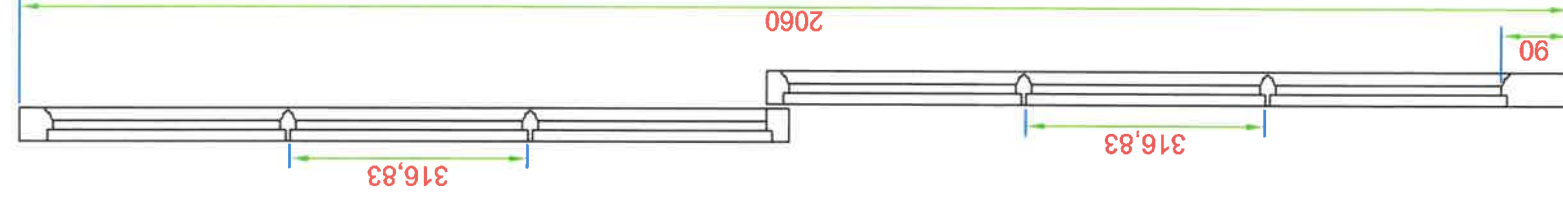

SCALE 1:10

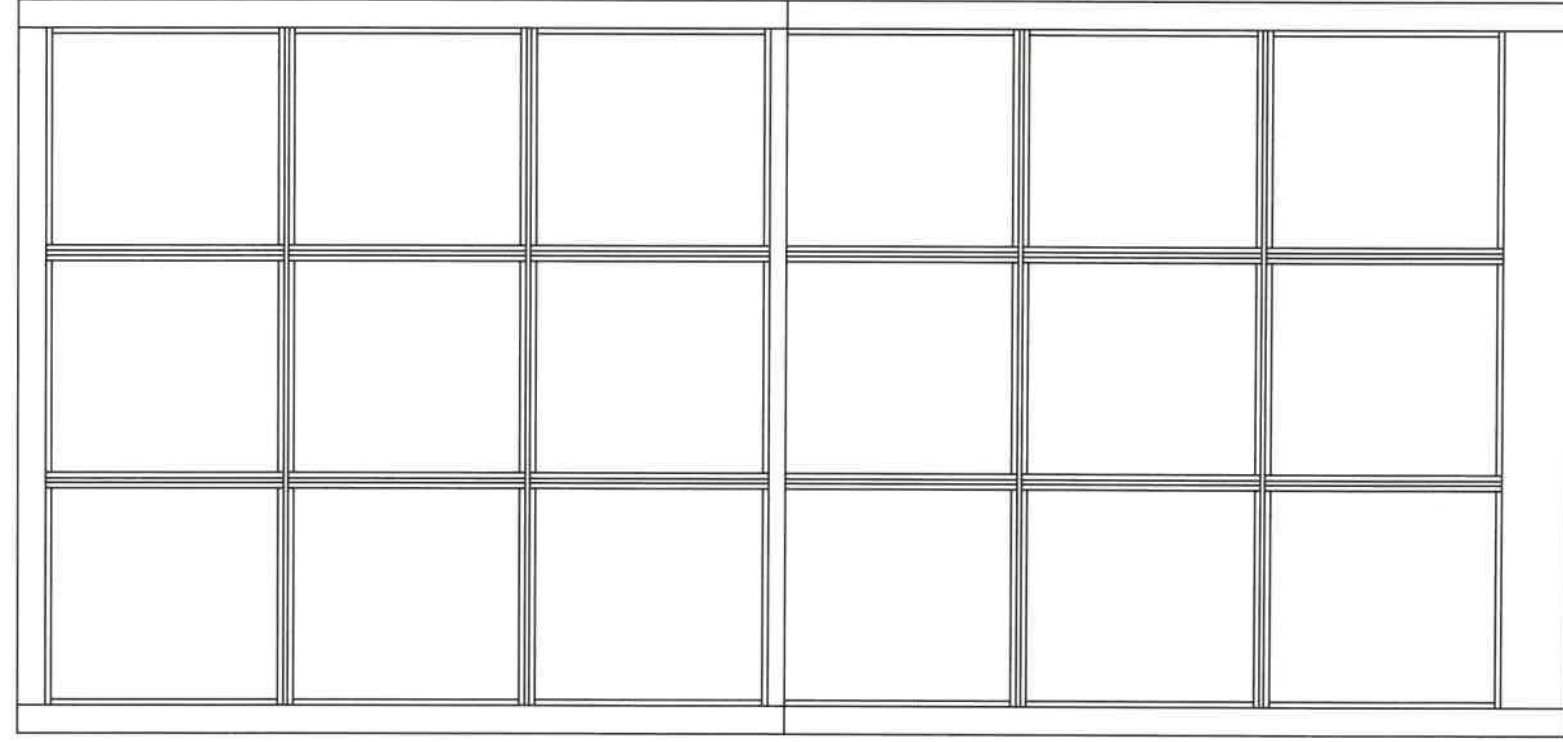

SCALE 1:1

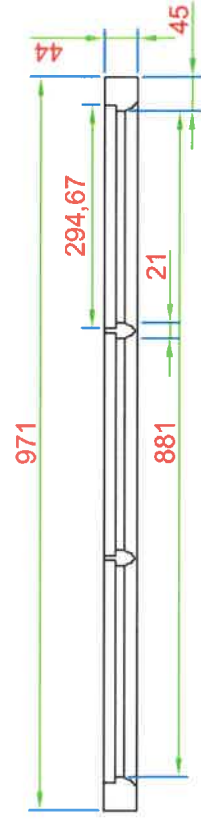