




NOTE
ALL MATERIALS INTENDED TO BE USED ON
NEW EXTENSION ARE TO MATCH EXISTING.
THIS DRAWING HAS BEEN PREPARED WITHOUT
THE BENEFIT OF AN ACCURATE SITE SURVEY

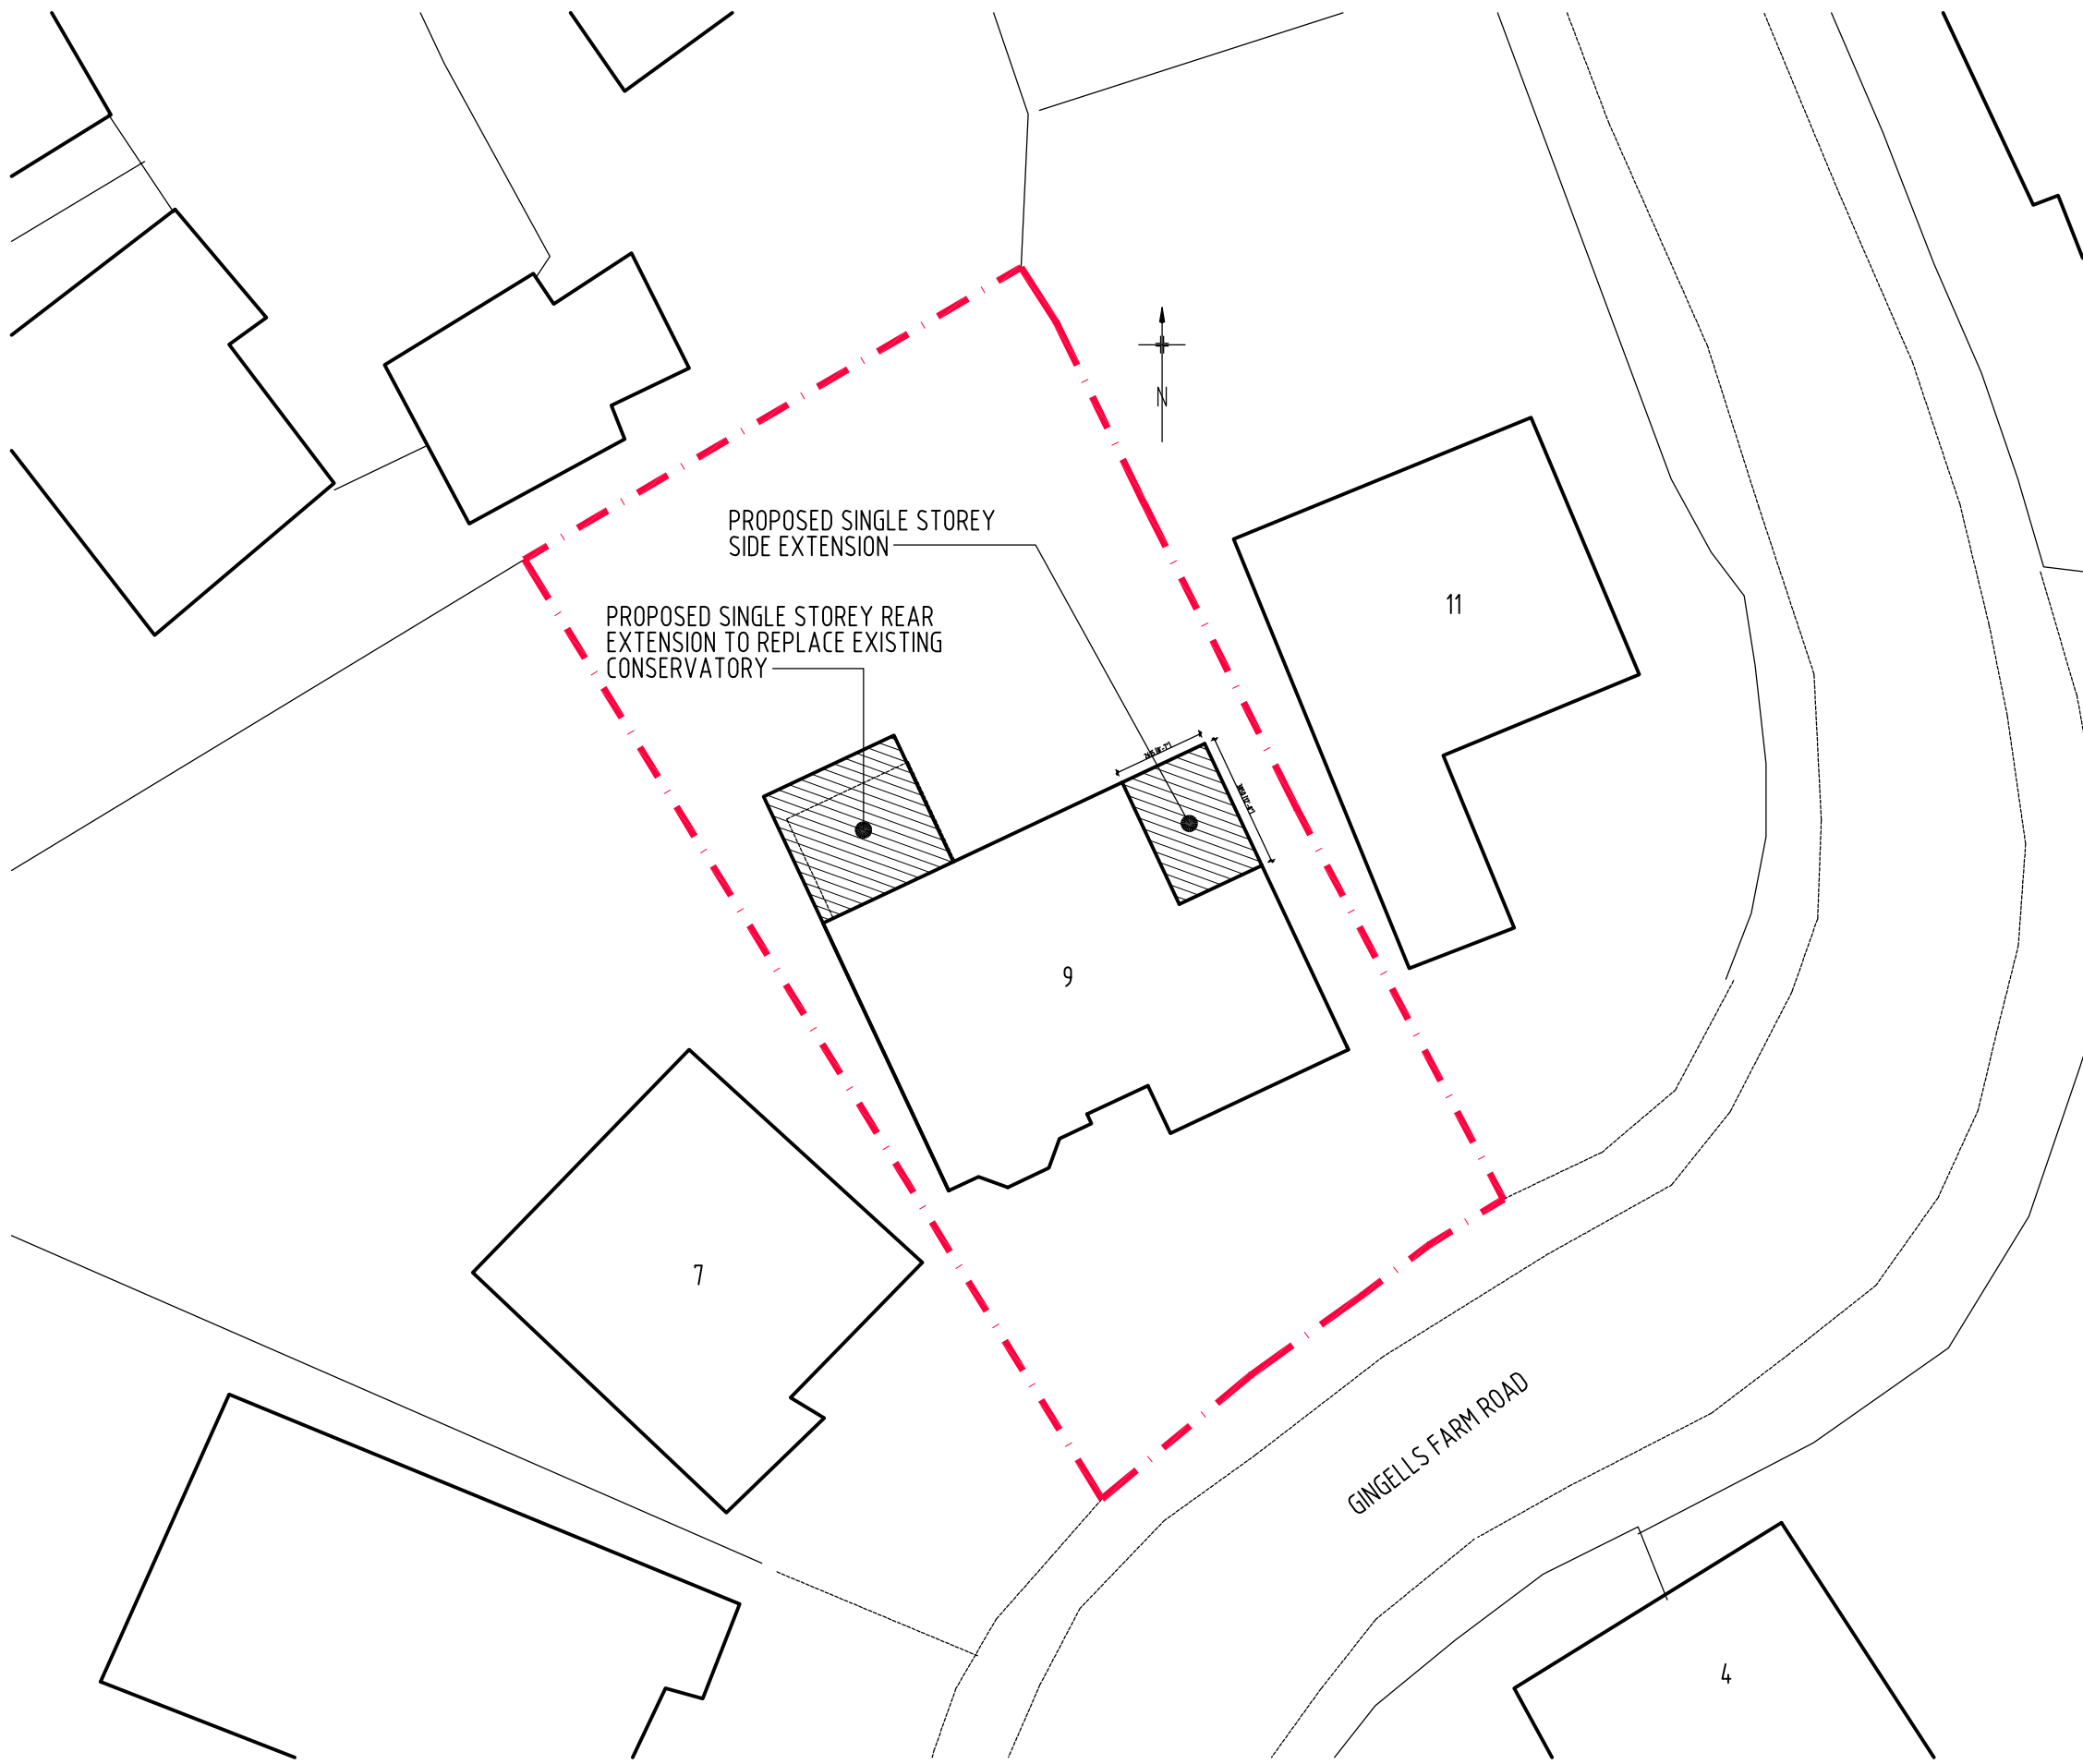

RICHARD FENN DESIGNS
11 HARRIER CLOSE, WOODLEY,
READING, BERKSHIRE. RG5 4PE.
Telephone READING (0118) 9691684
E-Mail : architect@ntlworld.com

PROPOSED SINGLE STOREY SIDE AND REAR EXTENSIONS
AT 9 GINGELLS FARM ROAD, CHARVIL, BERKSHIRE for
MR JONATHAN PRINCE AND MISS EMMA KENT

PROPOSED SITE/BLOCK PLAN

DATE	SCALE
SEPTEMBER 2nd 2026	1 : 200
DRAWING No.	REVISION

JK10