


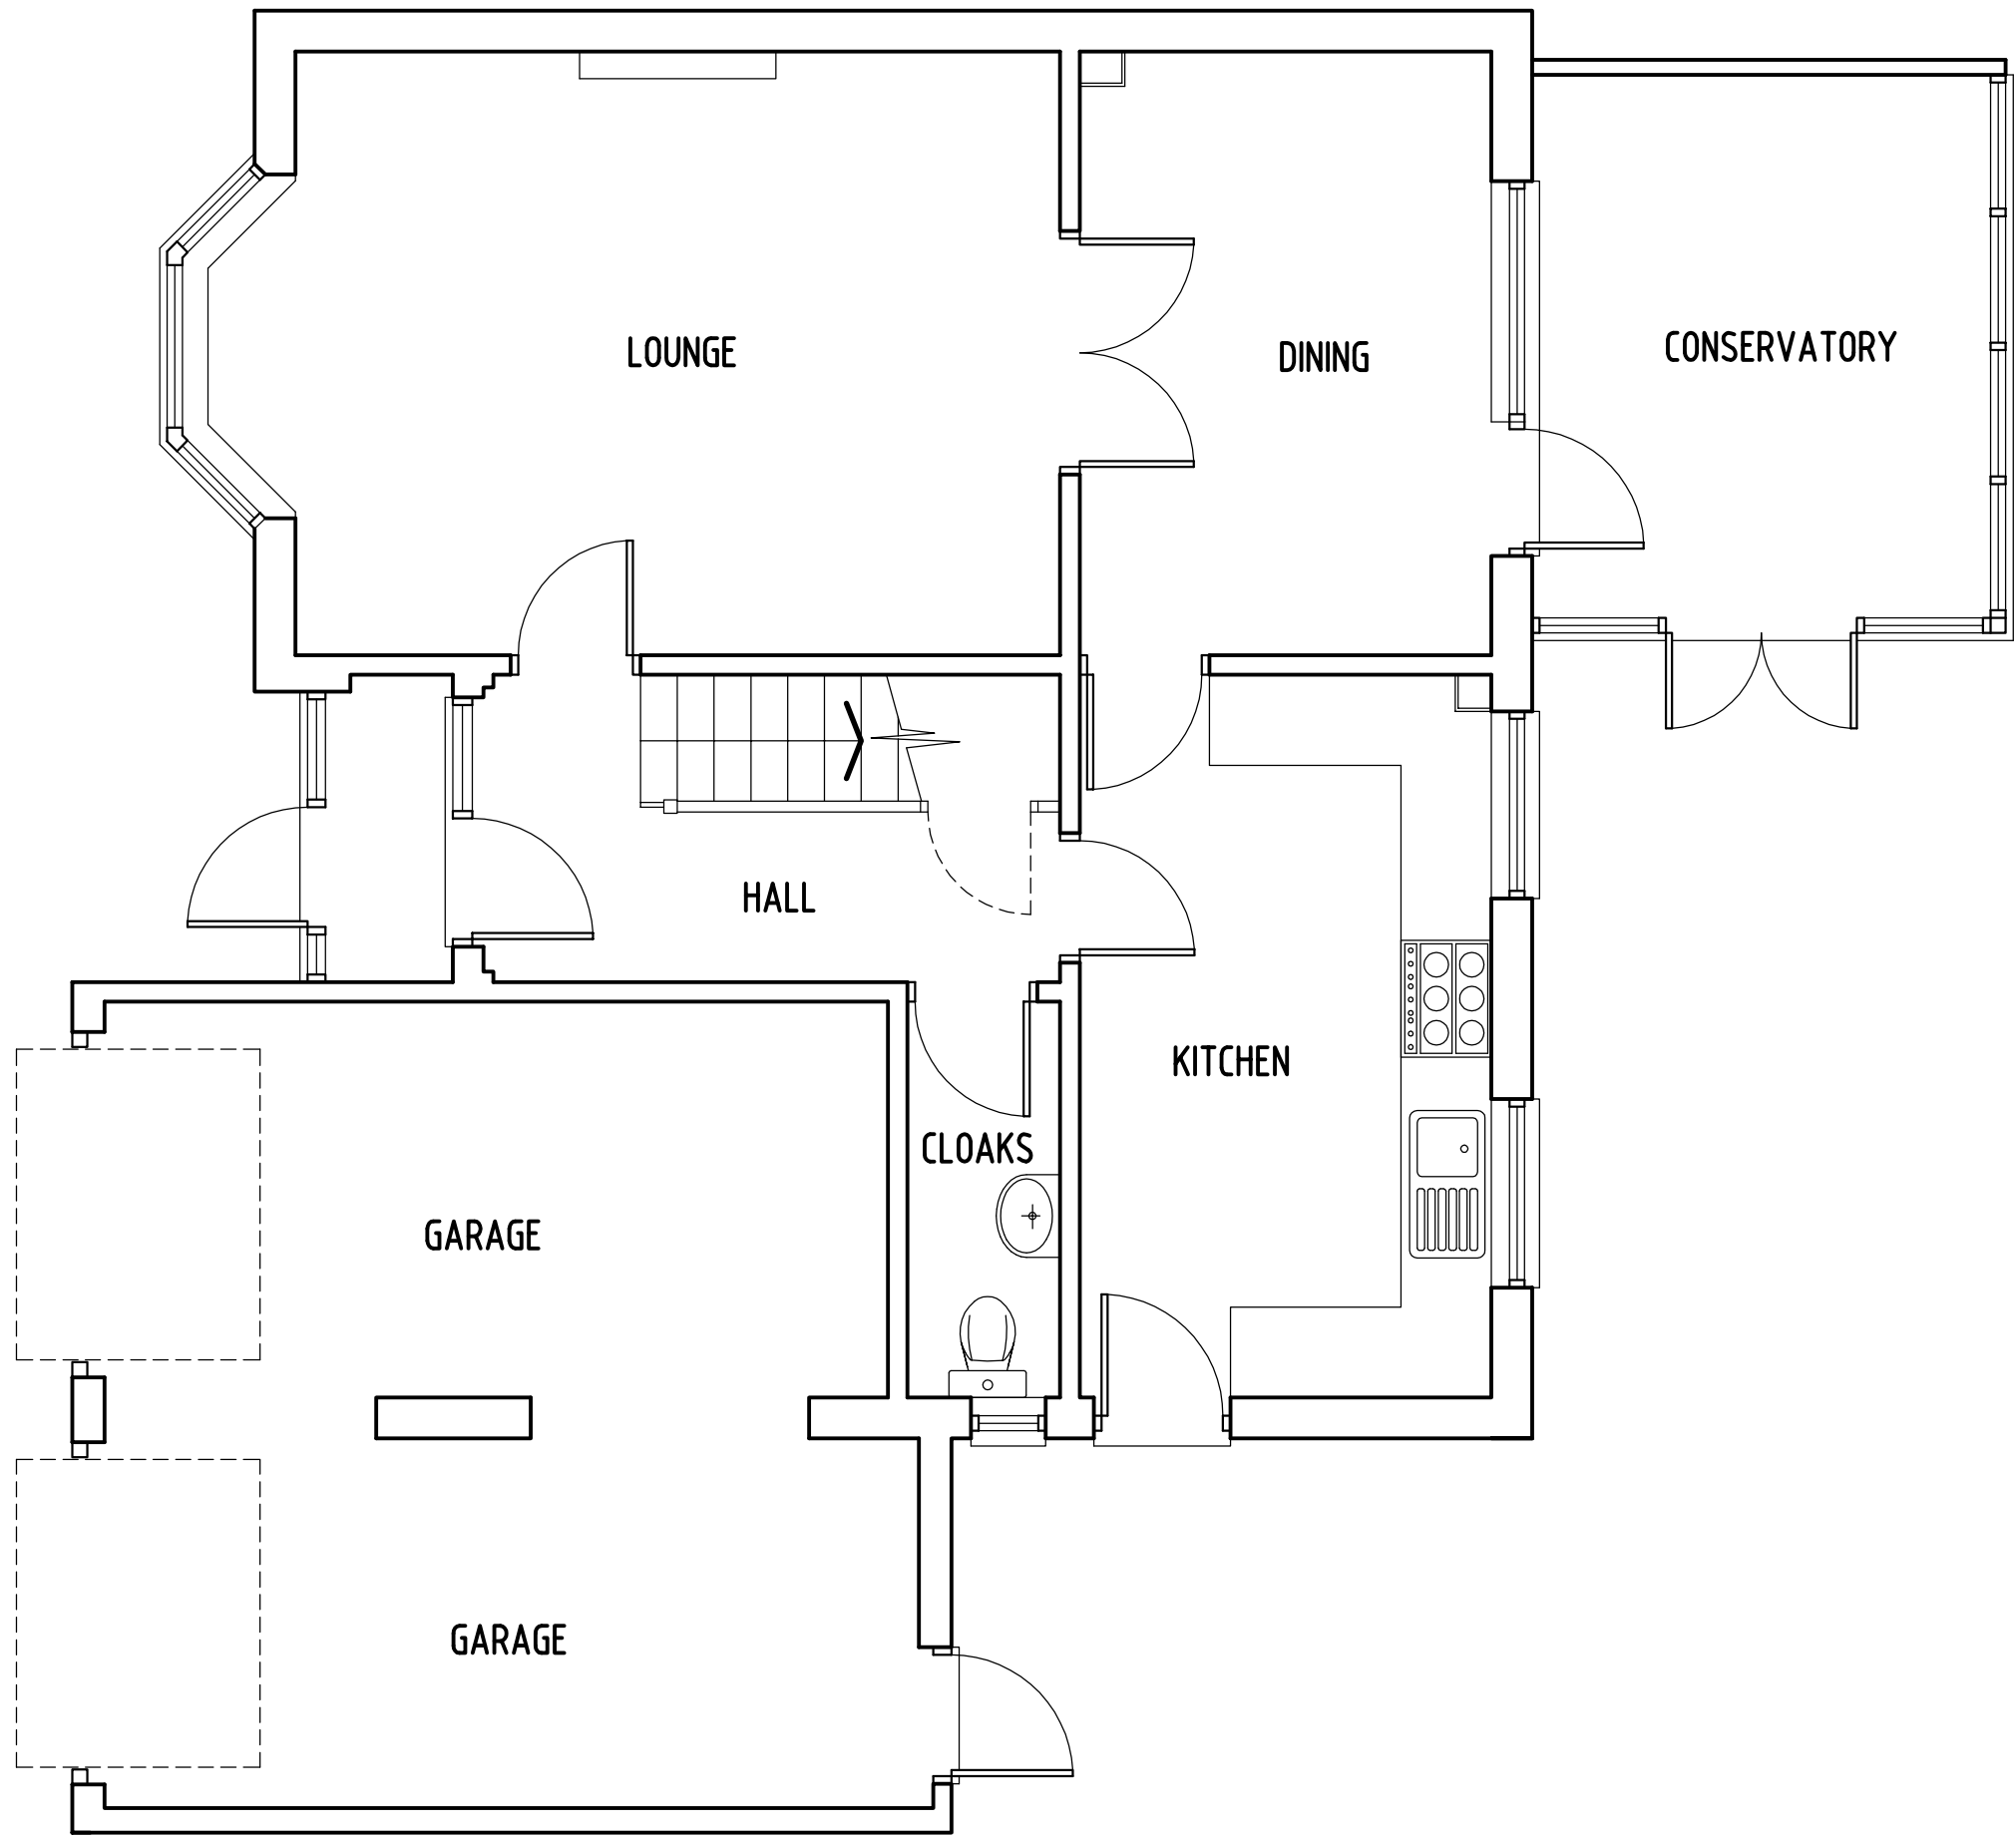

SCALE BAR 1 : 50

NOTE

ALL MATERIALS INTENDED TO BE USED ON
NEW EXTENSION ARE TO MATCH EXISTING.

THIS DRAWING HAS BEEN PREPARED WITHOUT
THE BENEFIT OF AN ACCURATE SITE SURVEY

KITCHEN AND CLOAKROOM LAYOUTS AND FITTINGS
ARE PURELY INDICATIVE AT THIS STAGE



RICHARD FENN DESIGNS

11 HARRIER CLOSE, WOODLEY,
READING, BERKSHIRE. RG5 4PE.
Telephone READING (0118) 9691684
E-Mail : architect@ntlworld.com

PROPOSED SINGLE STOREY SIDE AND REAR EXTENSIONS
AT 9 GINGELLS FARM ROAD, CHARVIL, BERKSHIRE for
MR JONATHAN PRINCE AND MISS EMMA KENT

EXISTING GROUND FLOOR LAYOUT

DATE	SCALE
APRIL 3rd 2026	1 : 50
DRAWING No.	REVISION

JK11