


Location Plan

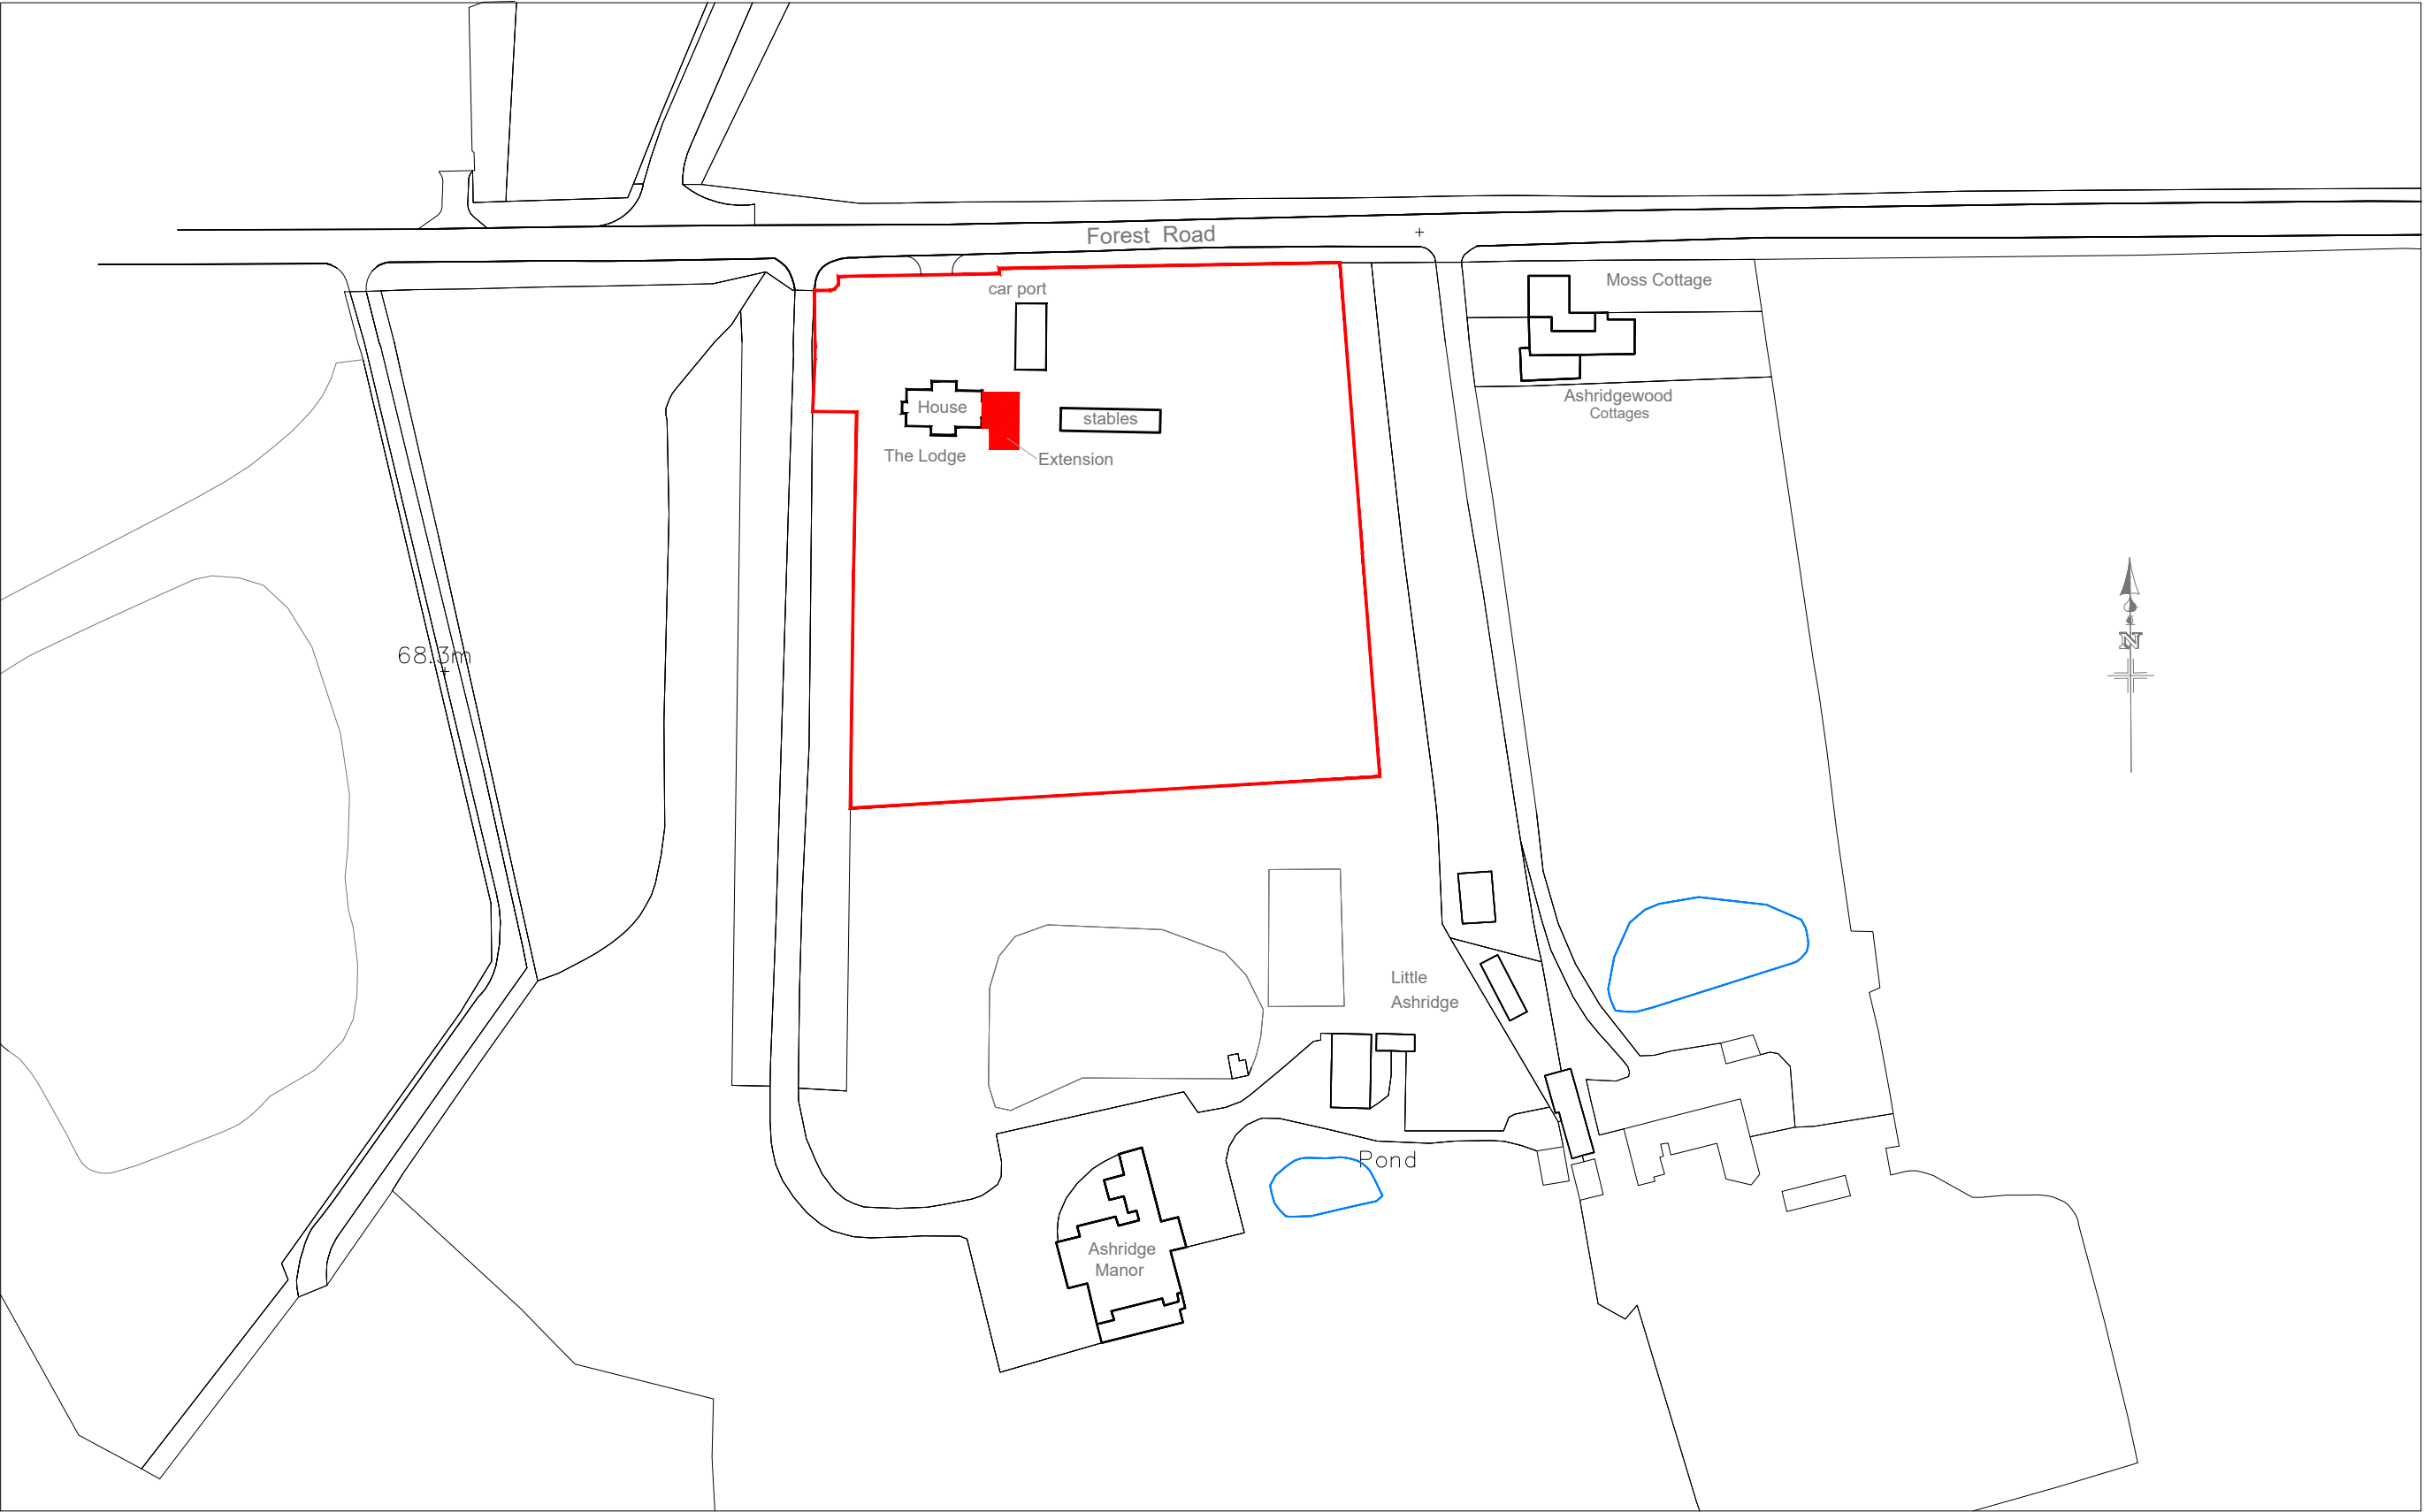

'Willows Reach'
25 Fullbrook Close,
Maidenhead,
Berks.
SL6 8UE
Tel : 07702 121296
E-mail : luxtd@aol.com



Location : **'THE LODGE' ASHRIDGEWOOD,
FOREST ROAD, WOKINGHAM
RG40 5RA**

Proposal : **Single storey side/rear extension
to existing house**

Client **JAMIE BROADBENT**

Scale: **1:1250 @ A.3**

Date **Oct. 2024**

Drawing No. **A.L-475**

Rev.

