


Proposed Elevations

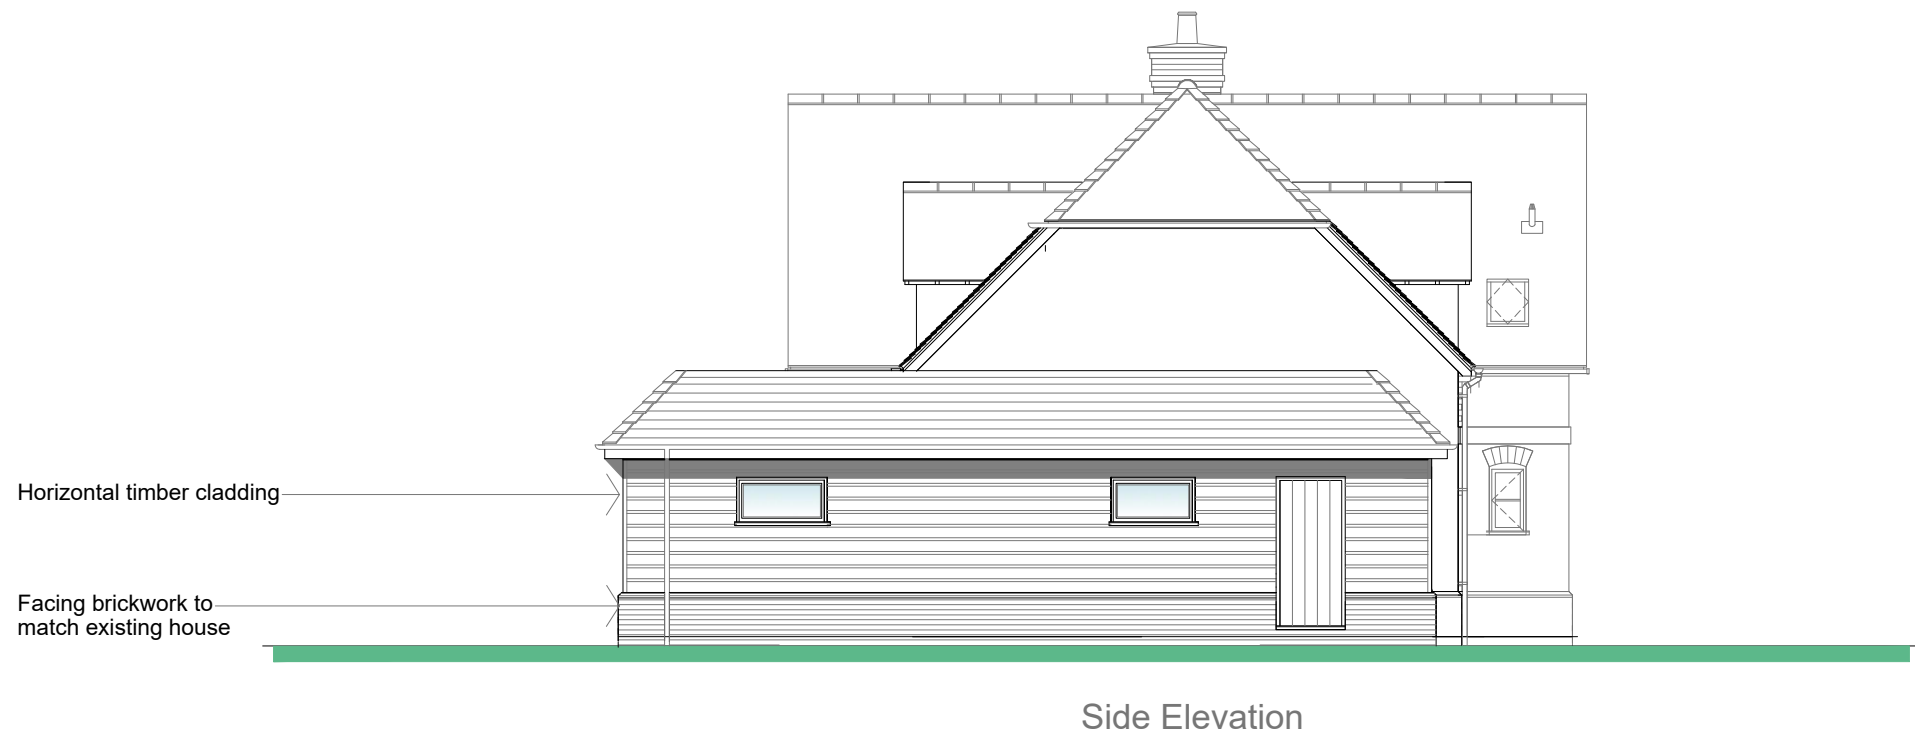

"Willows Reach"
25 Fullbrook Close,
Maidenhead,
Berks.
SL6 8UE
Tel : 07702 121296
E-mail : luxtd@aol.com



Location : 'THE LODGE' ASHRIDGEWOOD,
FOREST ROAD, WOKINGHAM
RG40 5RA

Proposal : Single storey side/rear extension
to existing house

Client JAMIE BROADBENT

Scale. 1:100 @ A.3

Date Oct. 2024

Drawing No. A.L-474

Rev.

Scale in metres

