


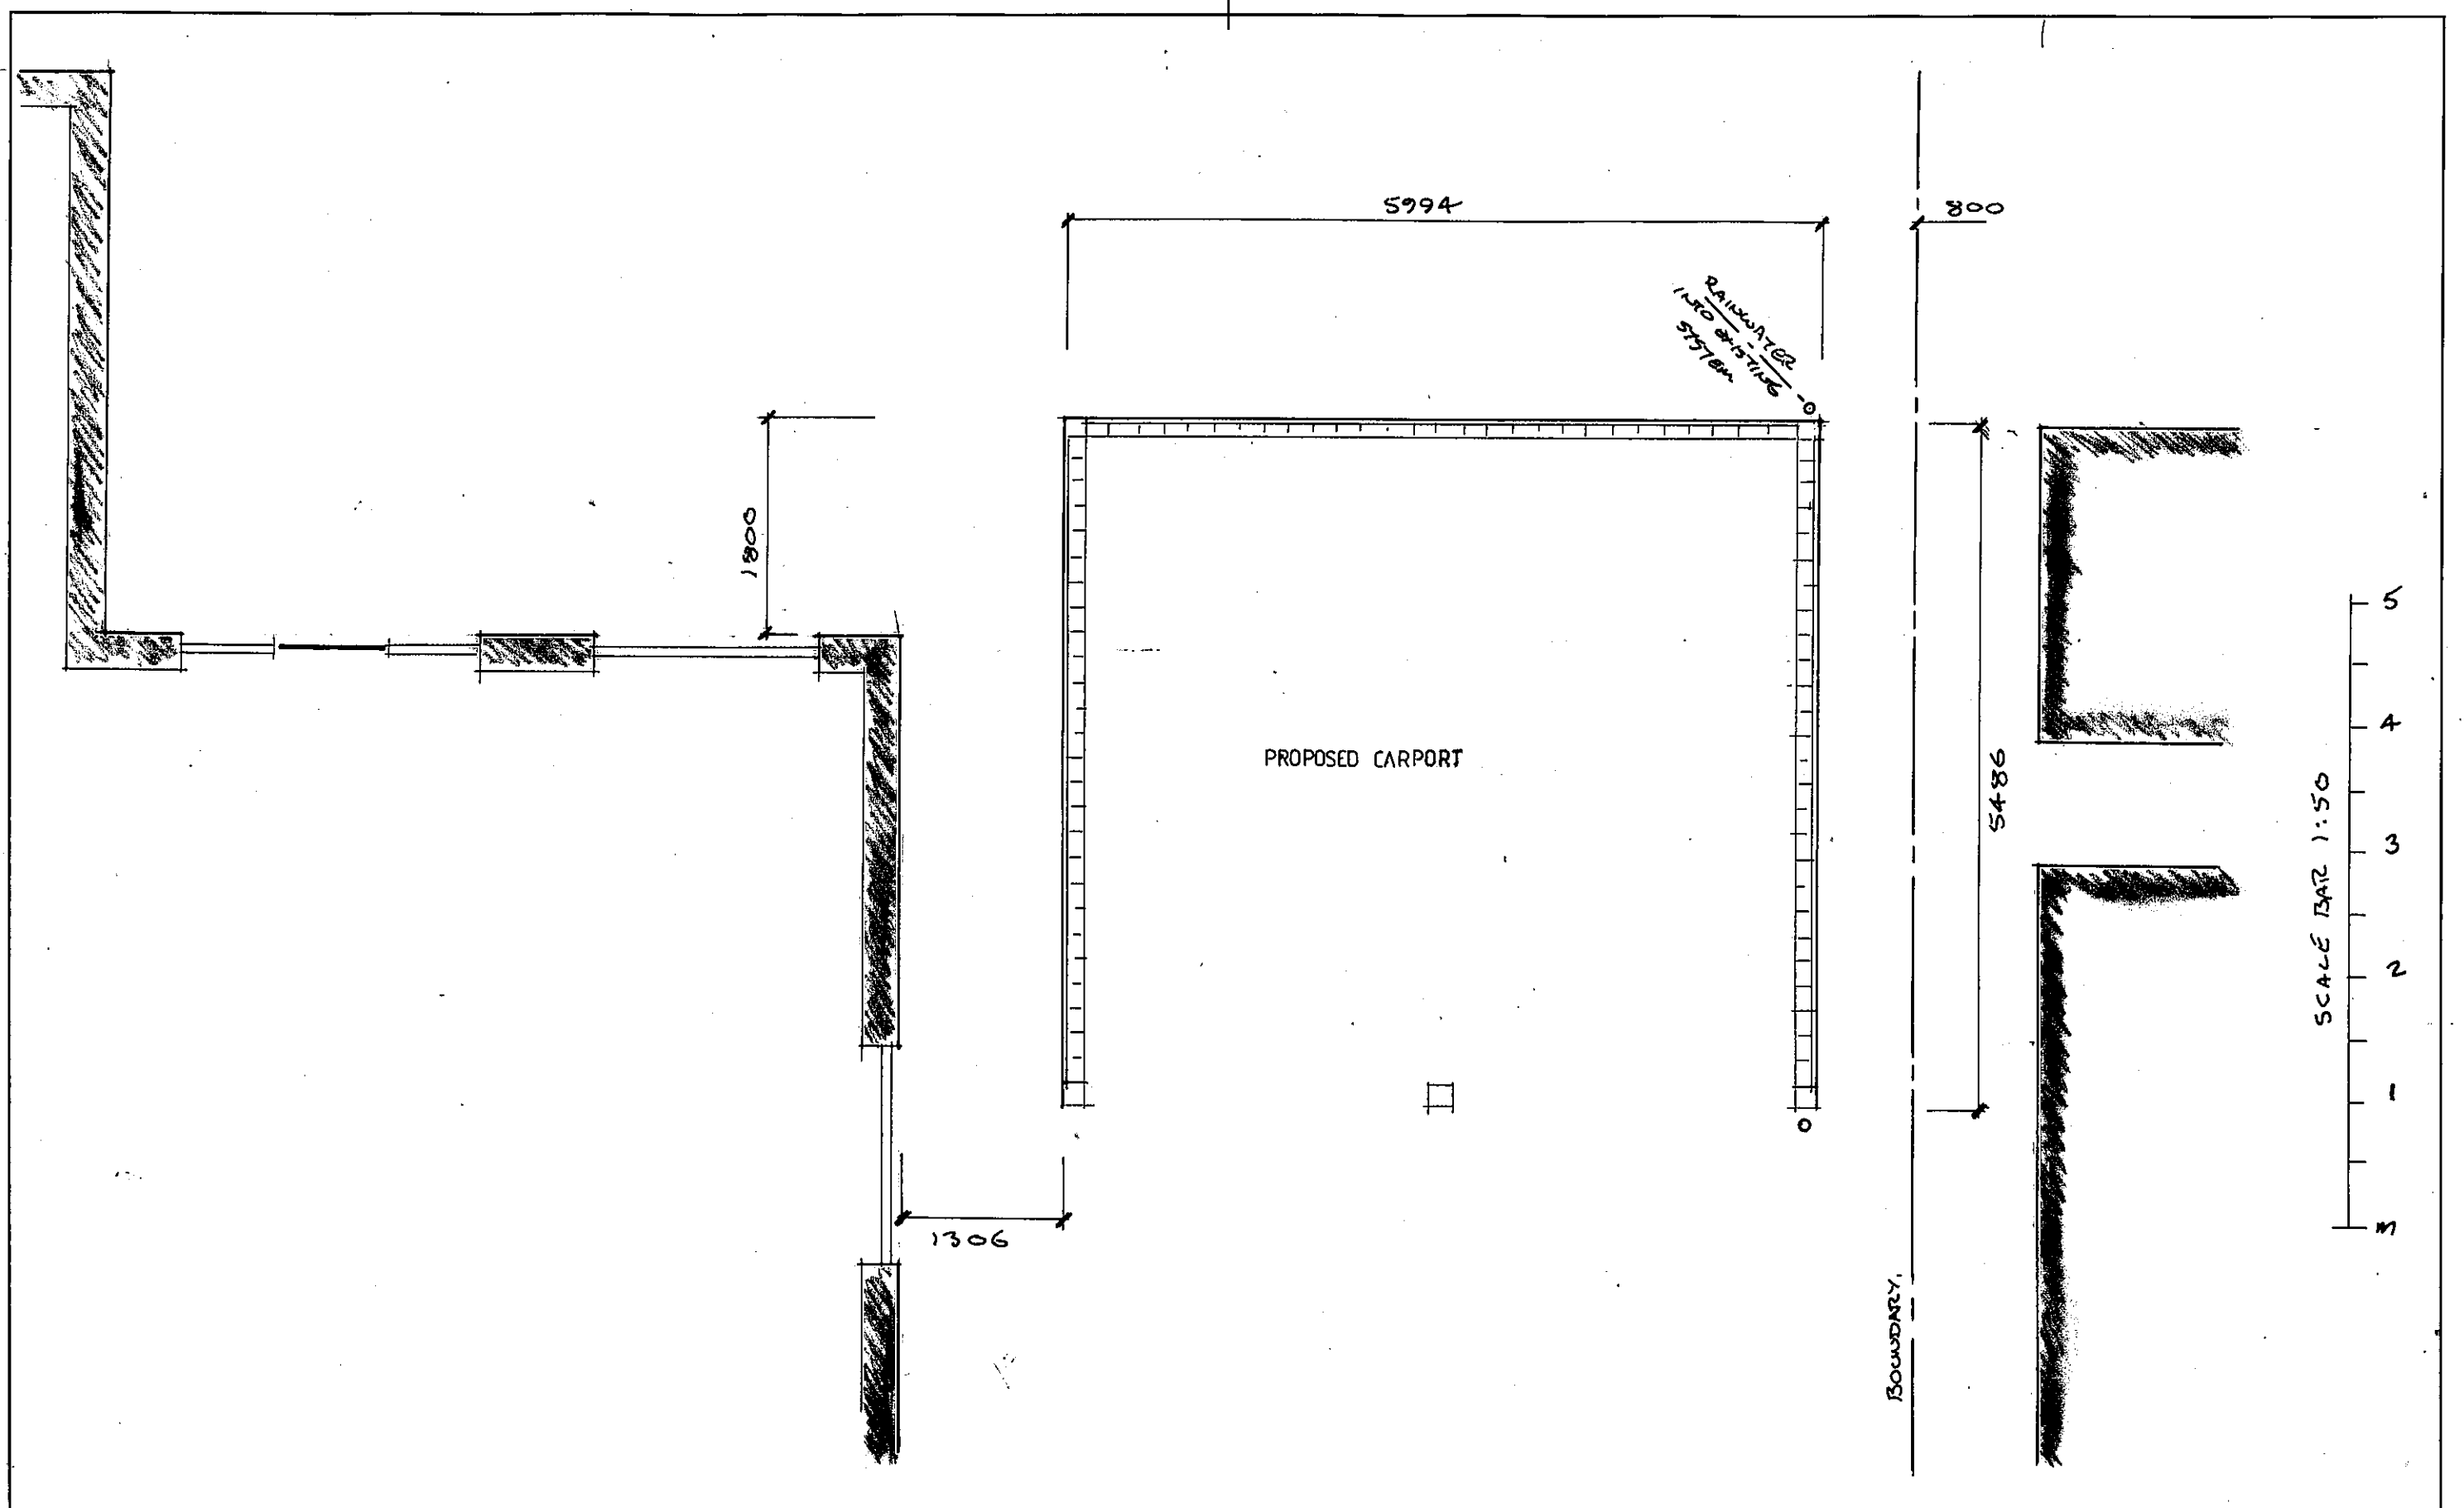

NOTES: All dimensions must be checked on site and not scaled from this drawing.	Client MR G LONGHURST	Scale 1:50	Drawing Title PLAN	
	Job Title PROPOSED CARPORT AT:88 BARKHAM RIDE, FINCHAMPSTEAD, WOKINGHAM, RG40 4ET	Drawn by D S	Drg No. 25:12:01	Rev
		Date NOV 25		