



Proposed Section 01
S-1
Scale: 1:50



Proposed Section 02
S-2
Scale: 1:50



COPYRIGHT IN THIS DRAWING REMAINS WITH KDTD LTD AND NO EXPRESS OR IMPLIED LICENSE IS GRANTED BY WAY OF THIS DRAWING OR OTHERWISE TO REPRODUCE / USE THIS DRAWING OR THE DESIGN CONTAINED IN IT

NOTES

DO NOT SCALE THIS DRAWING FOR CONSTRUCTION PURPOSES
ALL DIMENSIONS TO BE CHECKED ON SITE

DATE OF ISSUE: 18/07/2026


CHK'D BY:

DRAWN BY:

MODEL FILE:

PROJECT NO:

Client Mr A Moller
Loddon Drive
Wargrave RG10 8HL

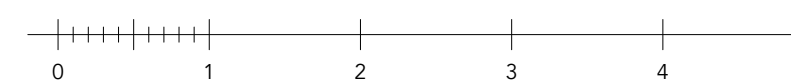

The Moorings

Proposed Sections

Scale:

DAP-R26-24-A-104

Scale: 1:50 @ A1

DAMES ARCHITECTURE + PLANNING
THE STUDIO, KEYINGHAM HOUSE,
ABBAY ROAD, MEDSTEAD, HAMPSHIRE GU34 5PB
A: 07946105514 P: 07921211386

DAMES A+P
CONCEPT TO PERMISSION