





PROPOSED SIDE ELEVATION

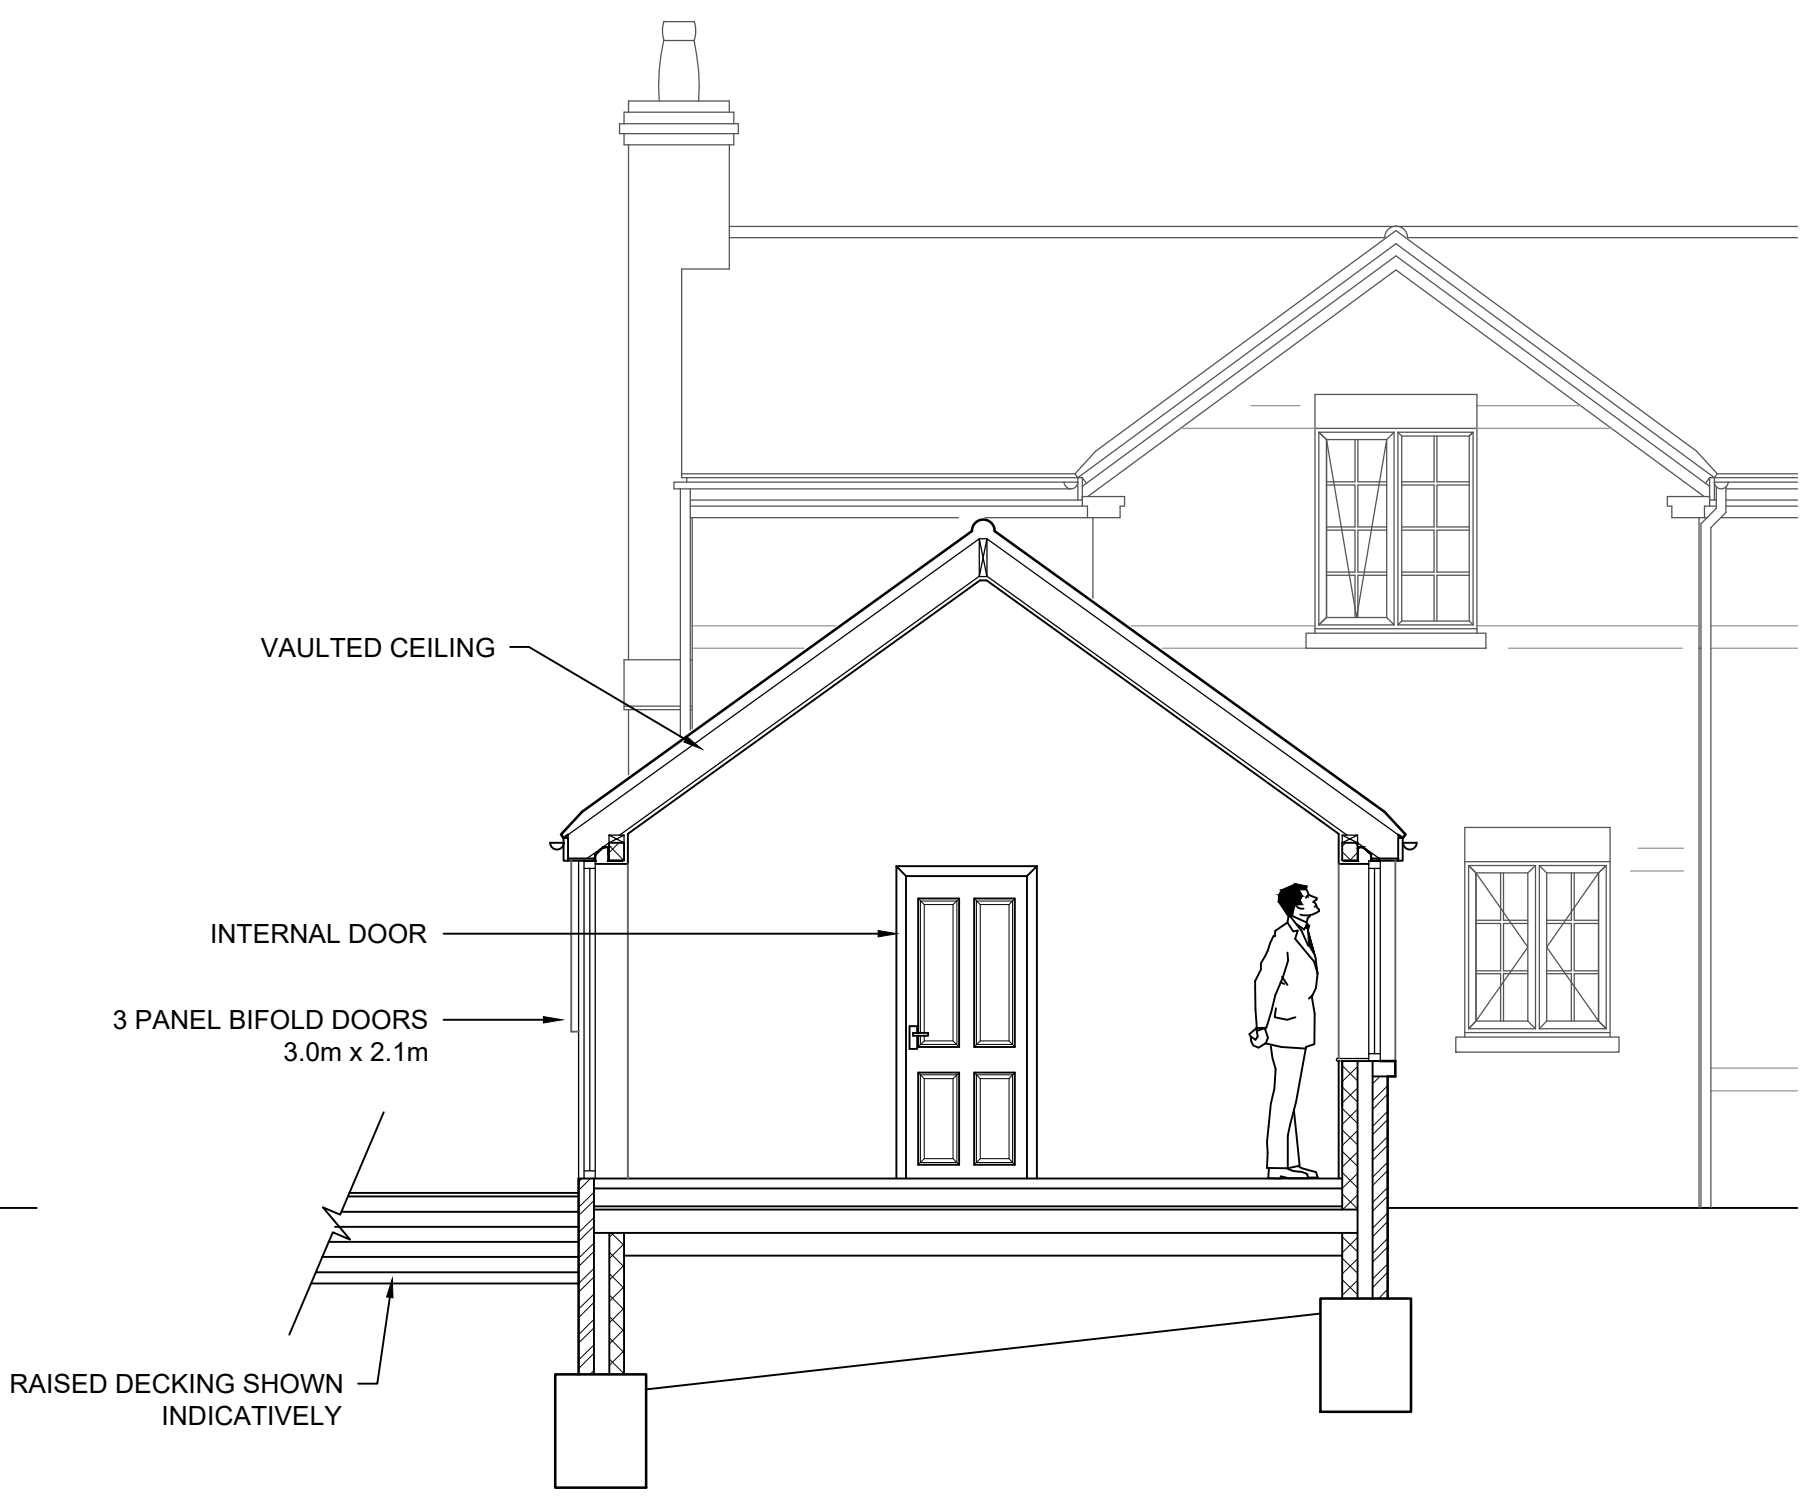

PROPOSED SECTION THRU. FAMILY ROOM



PROPOSED SIDE ELEVATION

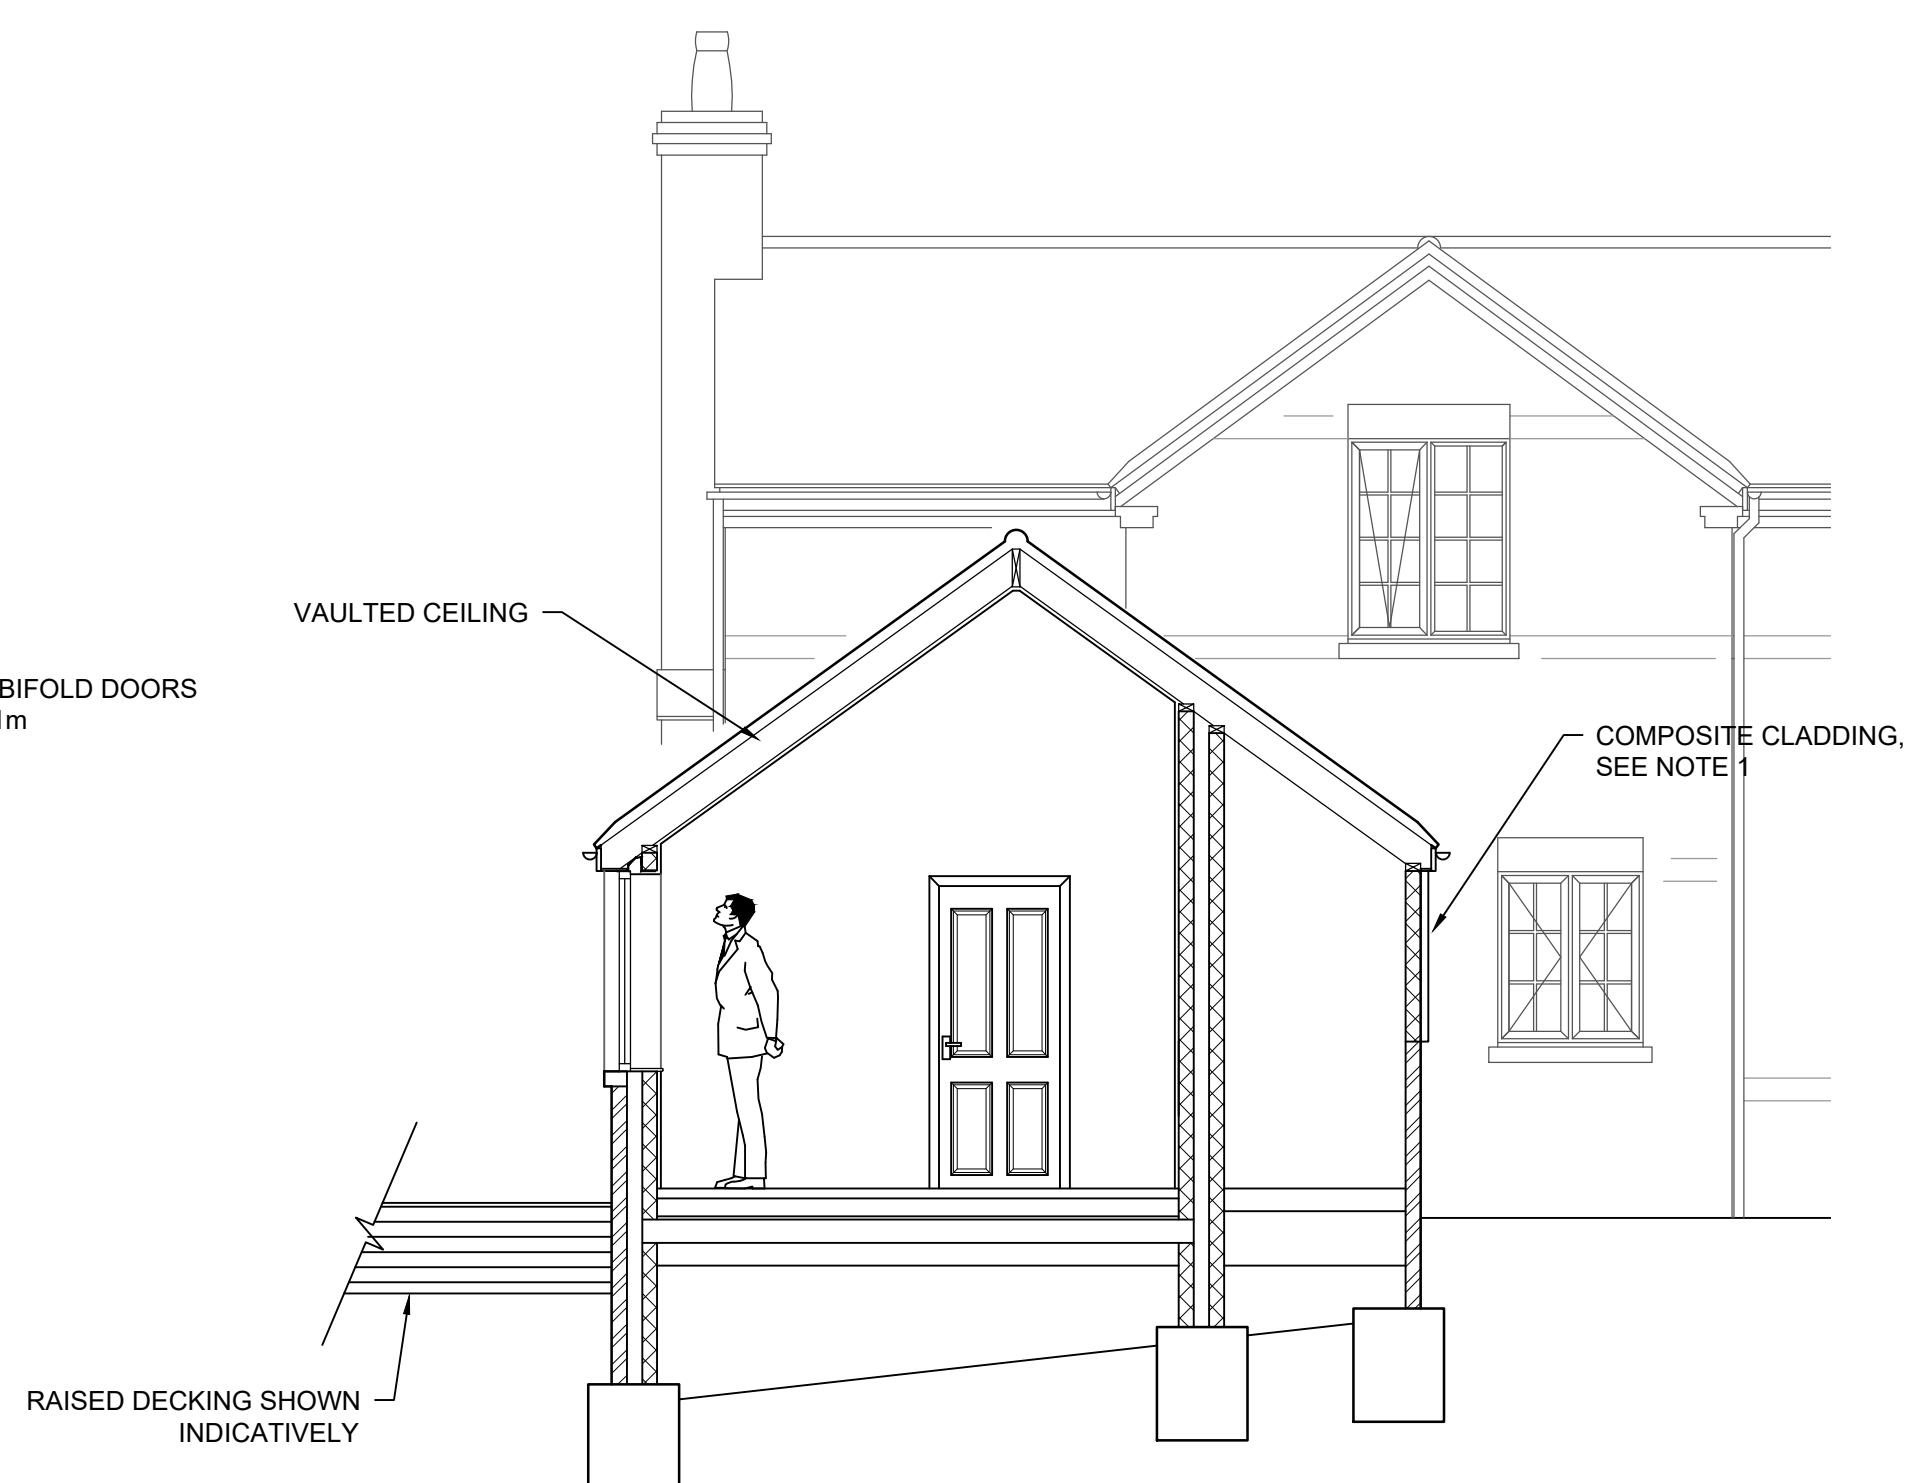


PROPOSED SECTION THRU. STUDY & STORE



GENERAL NOTES

1. MATERIALS:  
EXTERNAL BRICKWORK OF EXTENSION TO MATCH THAT OF EXISTING HOUSE INCLUDING GREY DETAIL.  
SILLS & SOLDIERS TO NEW WINDOWS AND EXTERNAL DOORS TO MATCH THOSE OF EXISTING HOUSE.  
ROOF TILES TO MATCH EXISTING.  
EXTERNAL COMPOSITE CLADDING TO BE CHARCOAL COLOURED WITH WOODGRAIN FINISH AND FITTED HORIZONTALLY WITH MATCHING COMPOSITE TRIM.

|      |                      |            |
|------|----------------------|------------|
| B    | PLANNING APPLICATION | 08/09/2026 |
| A    | PLANNING APPLICATION | 13/05/2026 |
| REV. | DESCRIPTION          | DATE       |

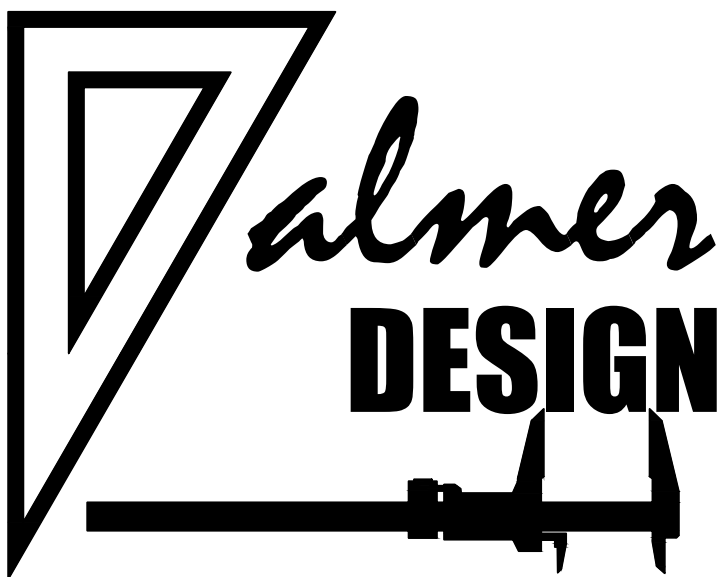

|   |                                                                                             |          |
|---|---------------------------------------------------------------------------------------------|----------|
| CLIENT                                                                                              | MR & MRS BENNETT                                                                            |          |
| PROJECT TITLE AND SITE ADDRESS                                                                      | PROPOSED SIDE<br>EXTENSION OF<br>THE BARN, 40 WARGRAVE ROAD<br>TWYFORD, READING<br>RG10 9PQ |          |
| DRAWING TITLE                                                                                       | PROPOSED ELEVATIONS AND<br>SECTIONS - SHT 2 OF 2                                            |          |
| SCALE                                                                                               | ORIGINAL SIZE                                                                               | REVISION |
| 1:50                                                                                                | A1                                                                                          | B        |
| Telephone : 07450997757<br>Email : palmerdesignlimited@gmail.com<br>© COPYRIGHT: PALMER DESIGN LTD. |                                                                                             |          |