North West View

South West View

South East View

North North East View

North East View

North East View

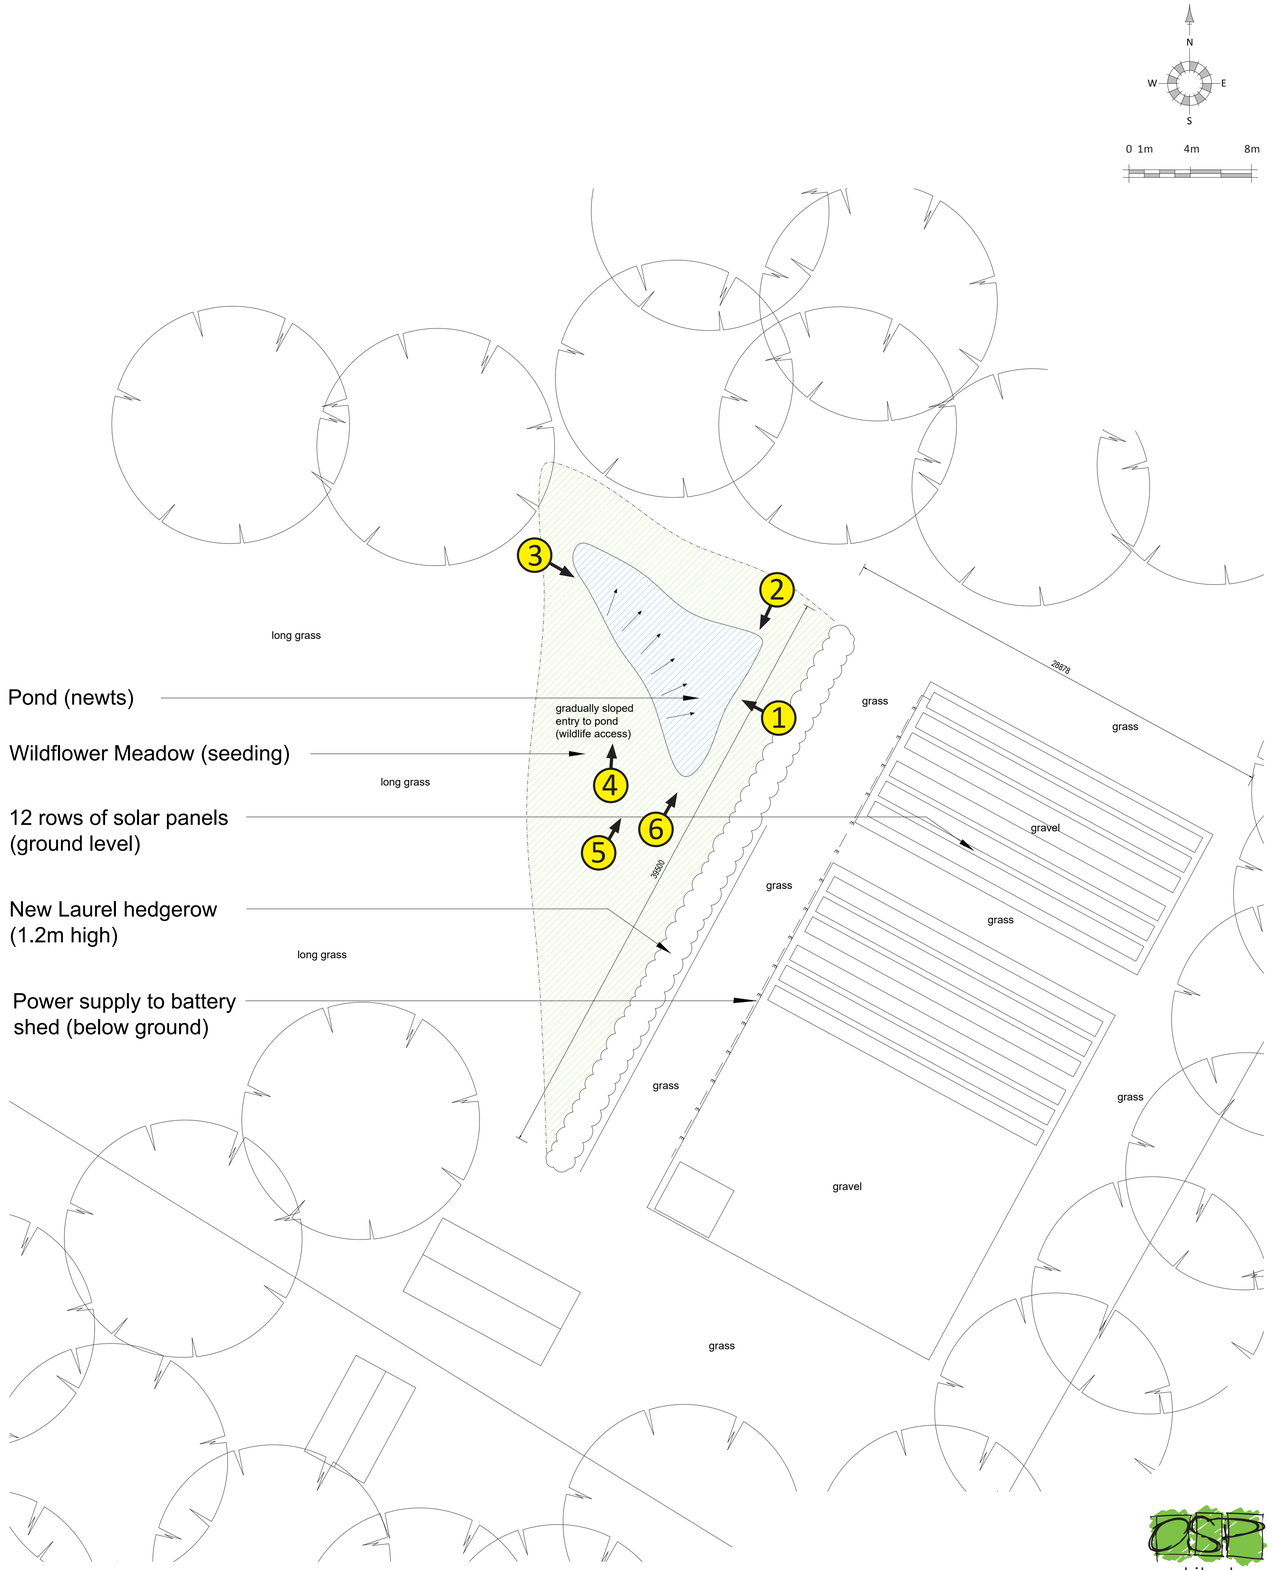

architecture

Landscape and Site Photos

Longmoor Lodge, Park Lane, Finchampstead, Wokingham

24016 / SK06

Scale 1:200 @ A1 May 2026

OSP Architecture, Broadmede House, Farnham Business Park, Weydon Lane, Farnham, Surrey, GU9 8QT Tel: 01252 267878
www.osparchitecture.com

© Copyright exists on the designs and information shown on this drawing. This drawing may be scaled to the scale bar for planning application purposes only. Do not scale for any other purpose, use figured dimensions only. Subject to site survey and all necessary consents.
All dimensions to be checked by user and any discrepancies, errors or omissions to be reported to the Architect before work commences. This drawing is to be read in conjunction with all other relevant materials. OS Licence no. AC0000851327.