


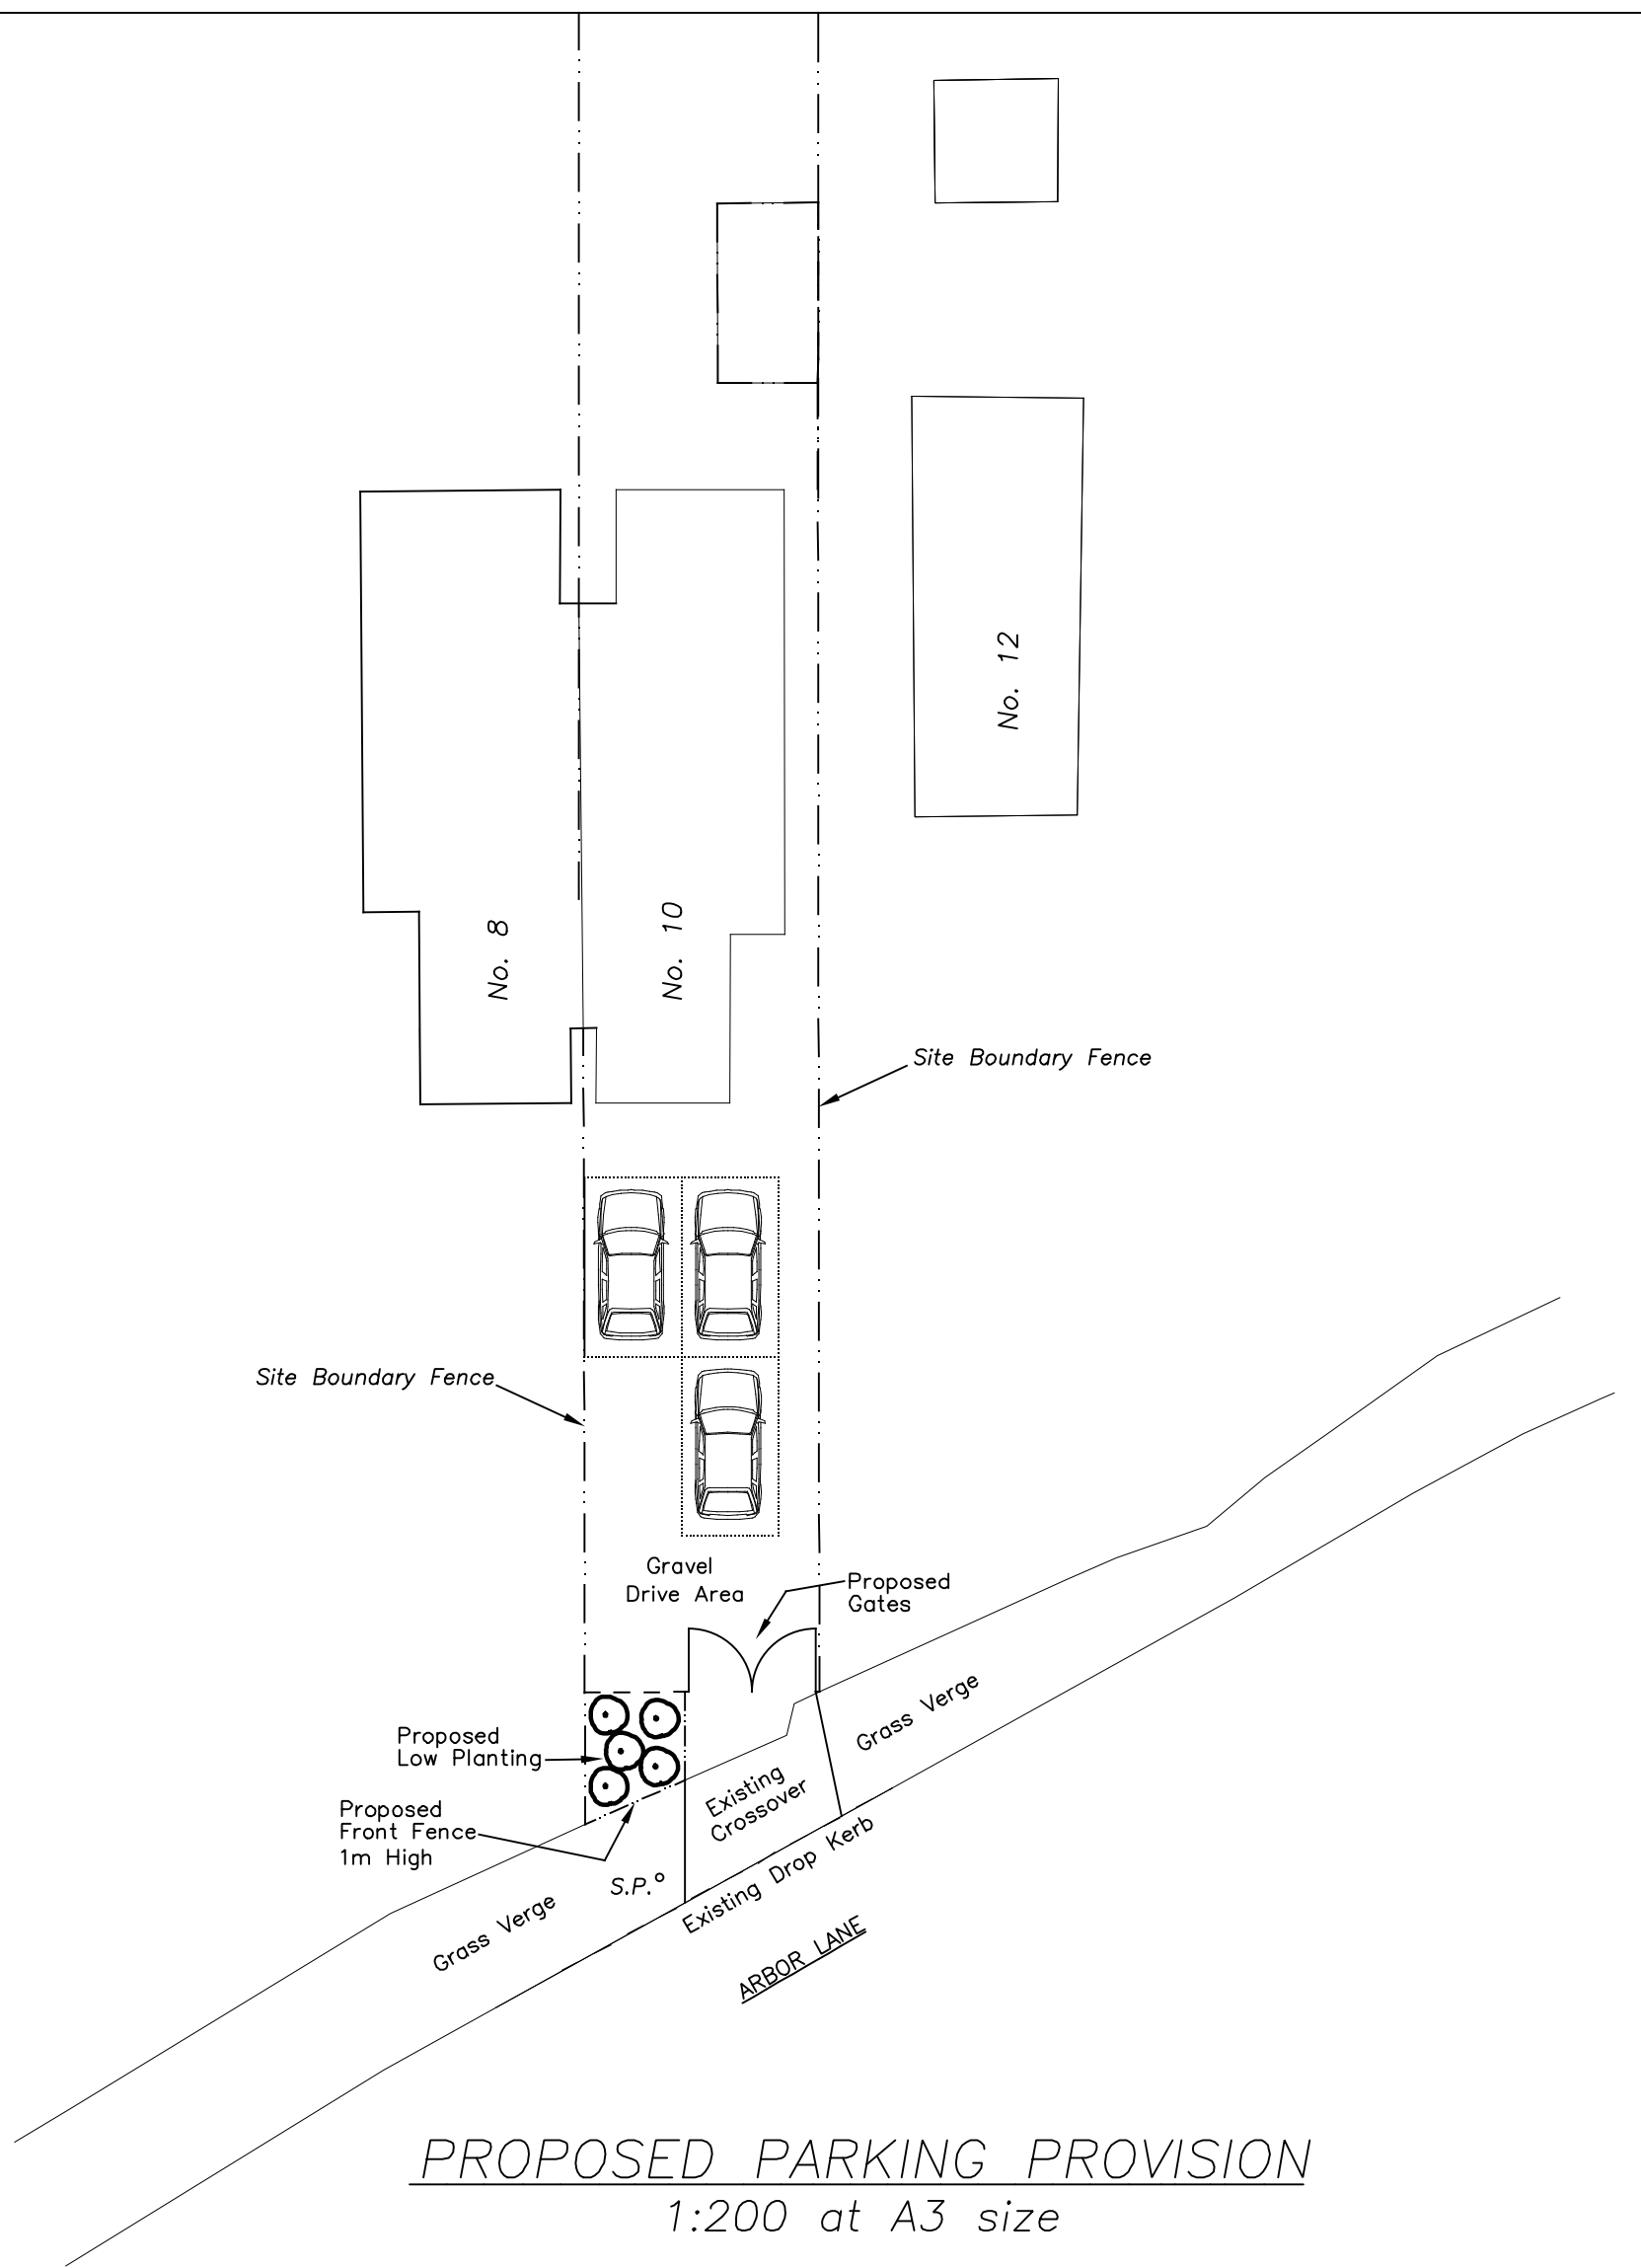

SCALE BAR

DEM DRAWING SERVICES
ARCHITECTURAL * CIVIL * STRUCTURAL
1 HOELION GROVE,
NEWPORT, GWENT, NP10 9PF
TEL: 01633-892547
E-Mail: demdrawingservices@gmail.com

Reference
PROPOSED EXTENSION AT
10 ARBOR LANE, WINNERSH,
WOKINGHAM, RG41 5JA
FOR MR DOMINIC LYONS

Job No. 1673
Sheet No. SK.3
Date: July 2025
Drawn By: DEM