EXISTING ELEVATIONS
Scale 1:100

FRONT ELEVATION

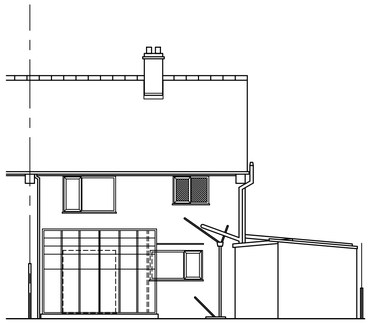

REAR ELEVATION

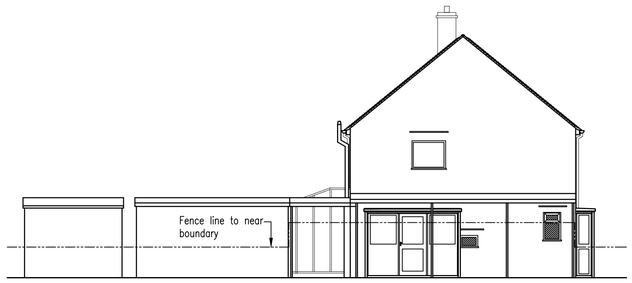

SIDE ELEVATION

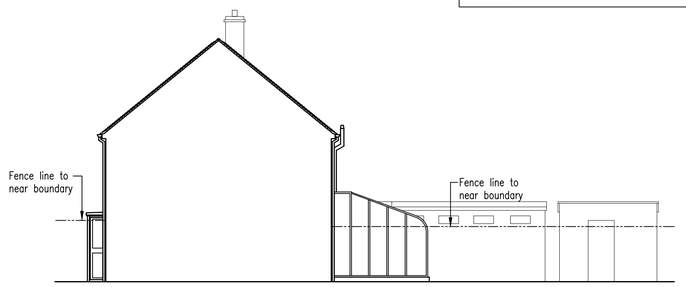

SIDE ELEVATION

SCALE BAR
1:100 0 2m 4m 6m 8m

PROPOSED ELEVATIONS
Scale 1:100

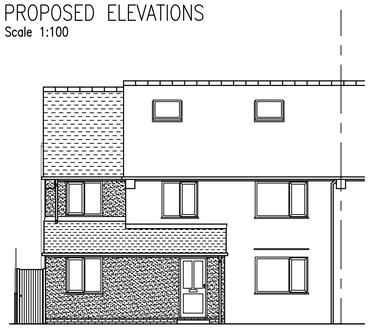

FRONT ELEVATION

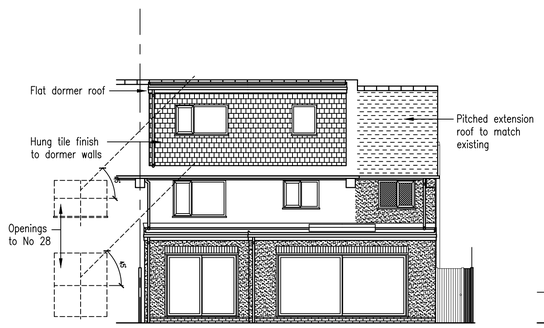

REAR ELEVATION

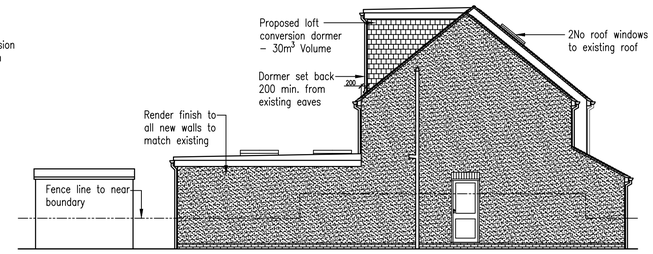

SIDE ELEVATION

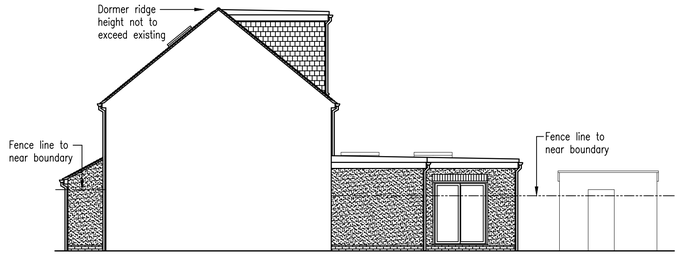

SIDE ELEVATION

EXISTING PLANS
Scale 1:100

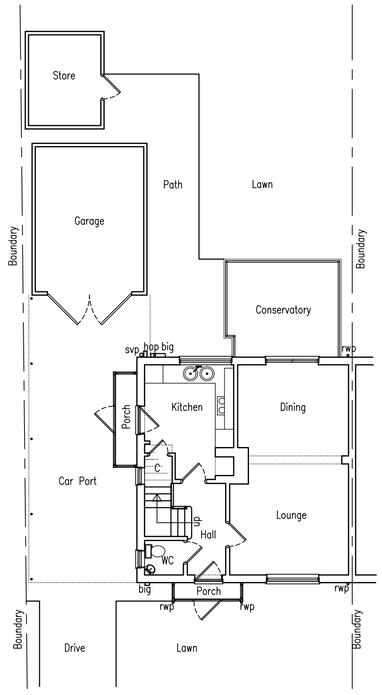

GROUND FLOOR

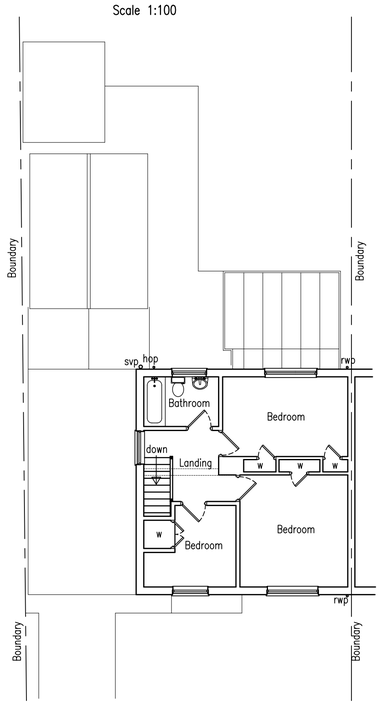

FIRST FLOOR

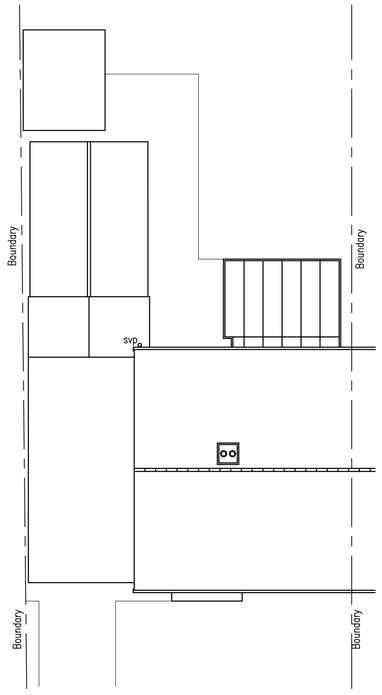

ROOF

Plan Ahead
Drawing Services

Tel: 07940 828650 E-Mail: plan.ahead@btinternet.com
Website: www.plan-ahead-drawing-services.co.uk

PROJECT
Extensions & loft conversion to:
30 SUTCLIFFE AVENUE
EARLEY
READING
RG6 7JN

DRAWING TITLE
ELEVATIONS & PLANS

DATE	SCALE	PAPER
19/03/26	1:100	A1
DRAWN BY	DRAWING NUMBER	REV.
D. HUISH	261003/01	A

GENERAL NOTES

1. DIMENSIONS ARE TO BE CHECKED ON SITE BEFORE WORK PROCEEDS
2. ALL DIMENSIONS ARE IN MILLIMETRES UNLESS OTHERWISE STATED.
3. THIS DRAWING IS NOT TO BE REPRODUCED WITHOUT THE PERMISSION OF PLAN AHEAD DRAWING SERVICES.

REVISIONS

REF	DATE	DESCRIPTION
A	15/05/26	Dormer revised for planning