SCALE BAR
1:50 0 1m 2m 3m 4m

# PROPOSED PLANS

Scale 1:50

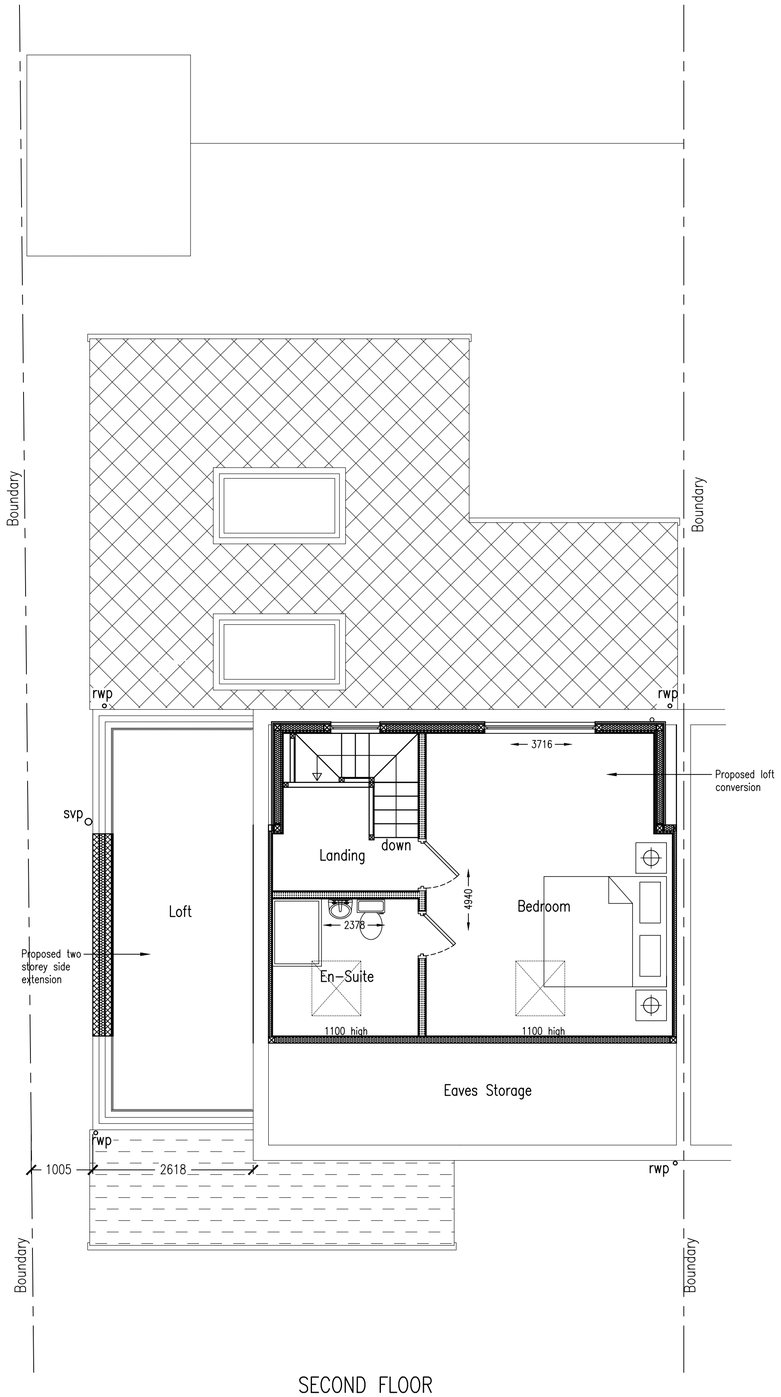


SECOND FLOOR

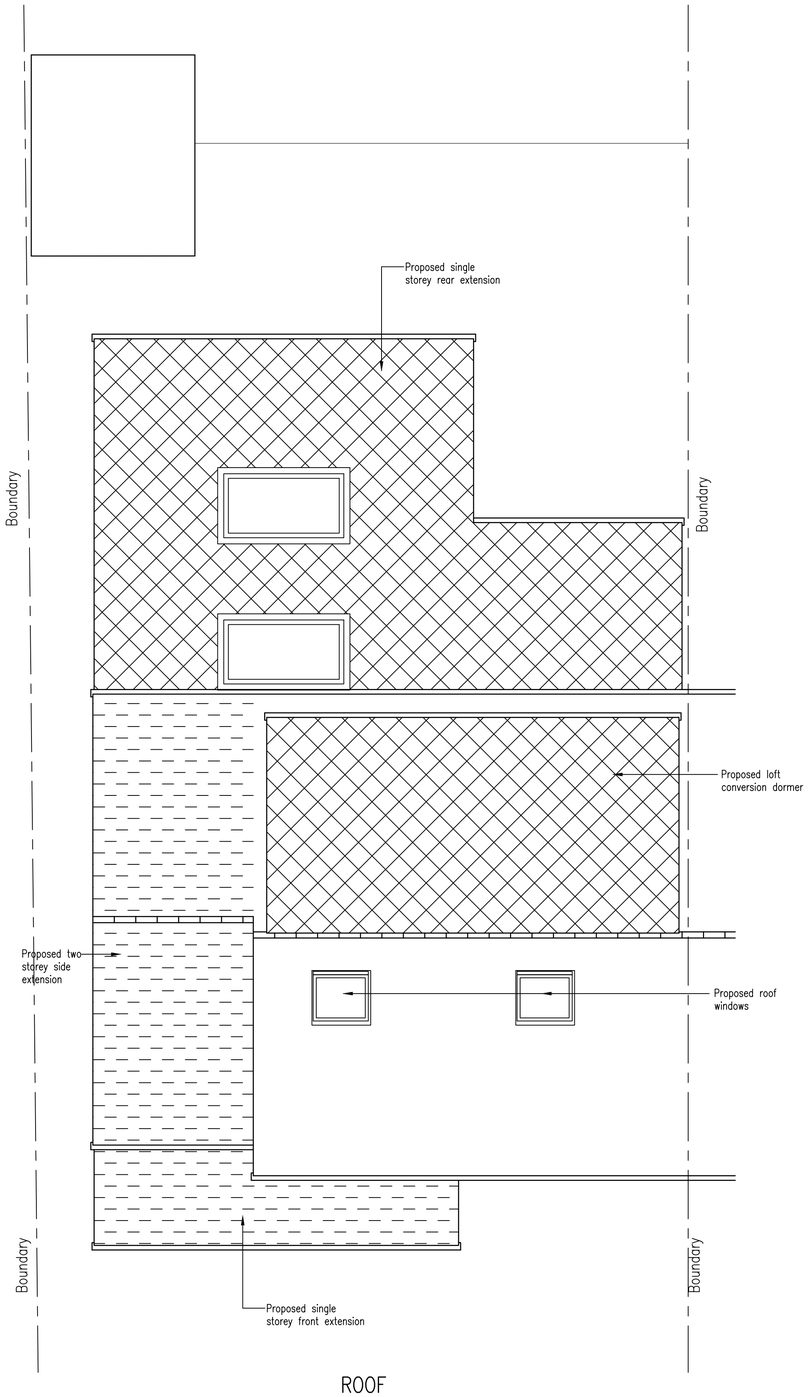


ROOF

Plan Ahead
Drawing Services

Tel: 07940 828650 E-Mail: plan.ahead@btinternet.com
Website: www.plan-ahead-drawing-services.co.uk

PROJECT
Extensions & loft conversion to:
30 SUTCLIFFE AVENUE
EARLEY
READING
RG6 7JN

DRAWING TITLE
PROPOSED SECOND FLOOR
& ROOF PLANS

| DATE | SCALE | PAPER |
|---|---|---|
| 19/03/26 | 1:50 | A1 |
| DRAWN BY | DRAWING NUMBER | REV. |
| D. HUISH | 261003/03 | A |

GENERAL NOTES

1. DIMENSIONS ARE TO BE CHECKED ON SITE BEFORE WORK PROCEEDS
2. ALL DIMENSIONS ARE IN MILLIMETRES UNLESS OTHERWISE STATED.
3. THIS DRAWING IS NOT TO BE REPRODUCED WITHOUT THE PERMISSION OF PLAN AHEAD DRAWING SERVICES.

REVISIONS

| REF | DATE | DESCRIPTION |
|---|---|---|
| A | 15/05/26 | Dormer revised for planning |