
09.12.2002 8:52

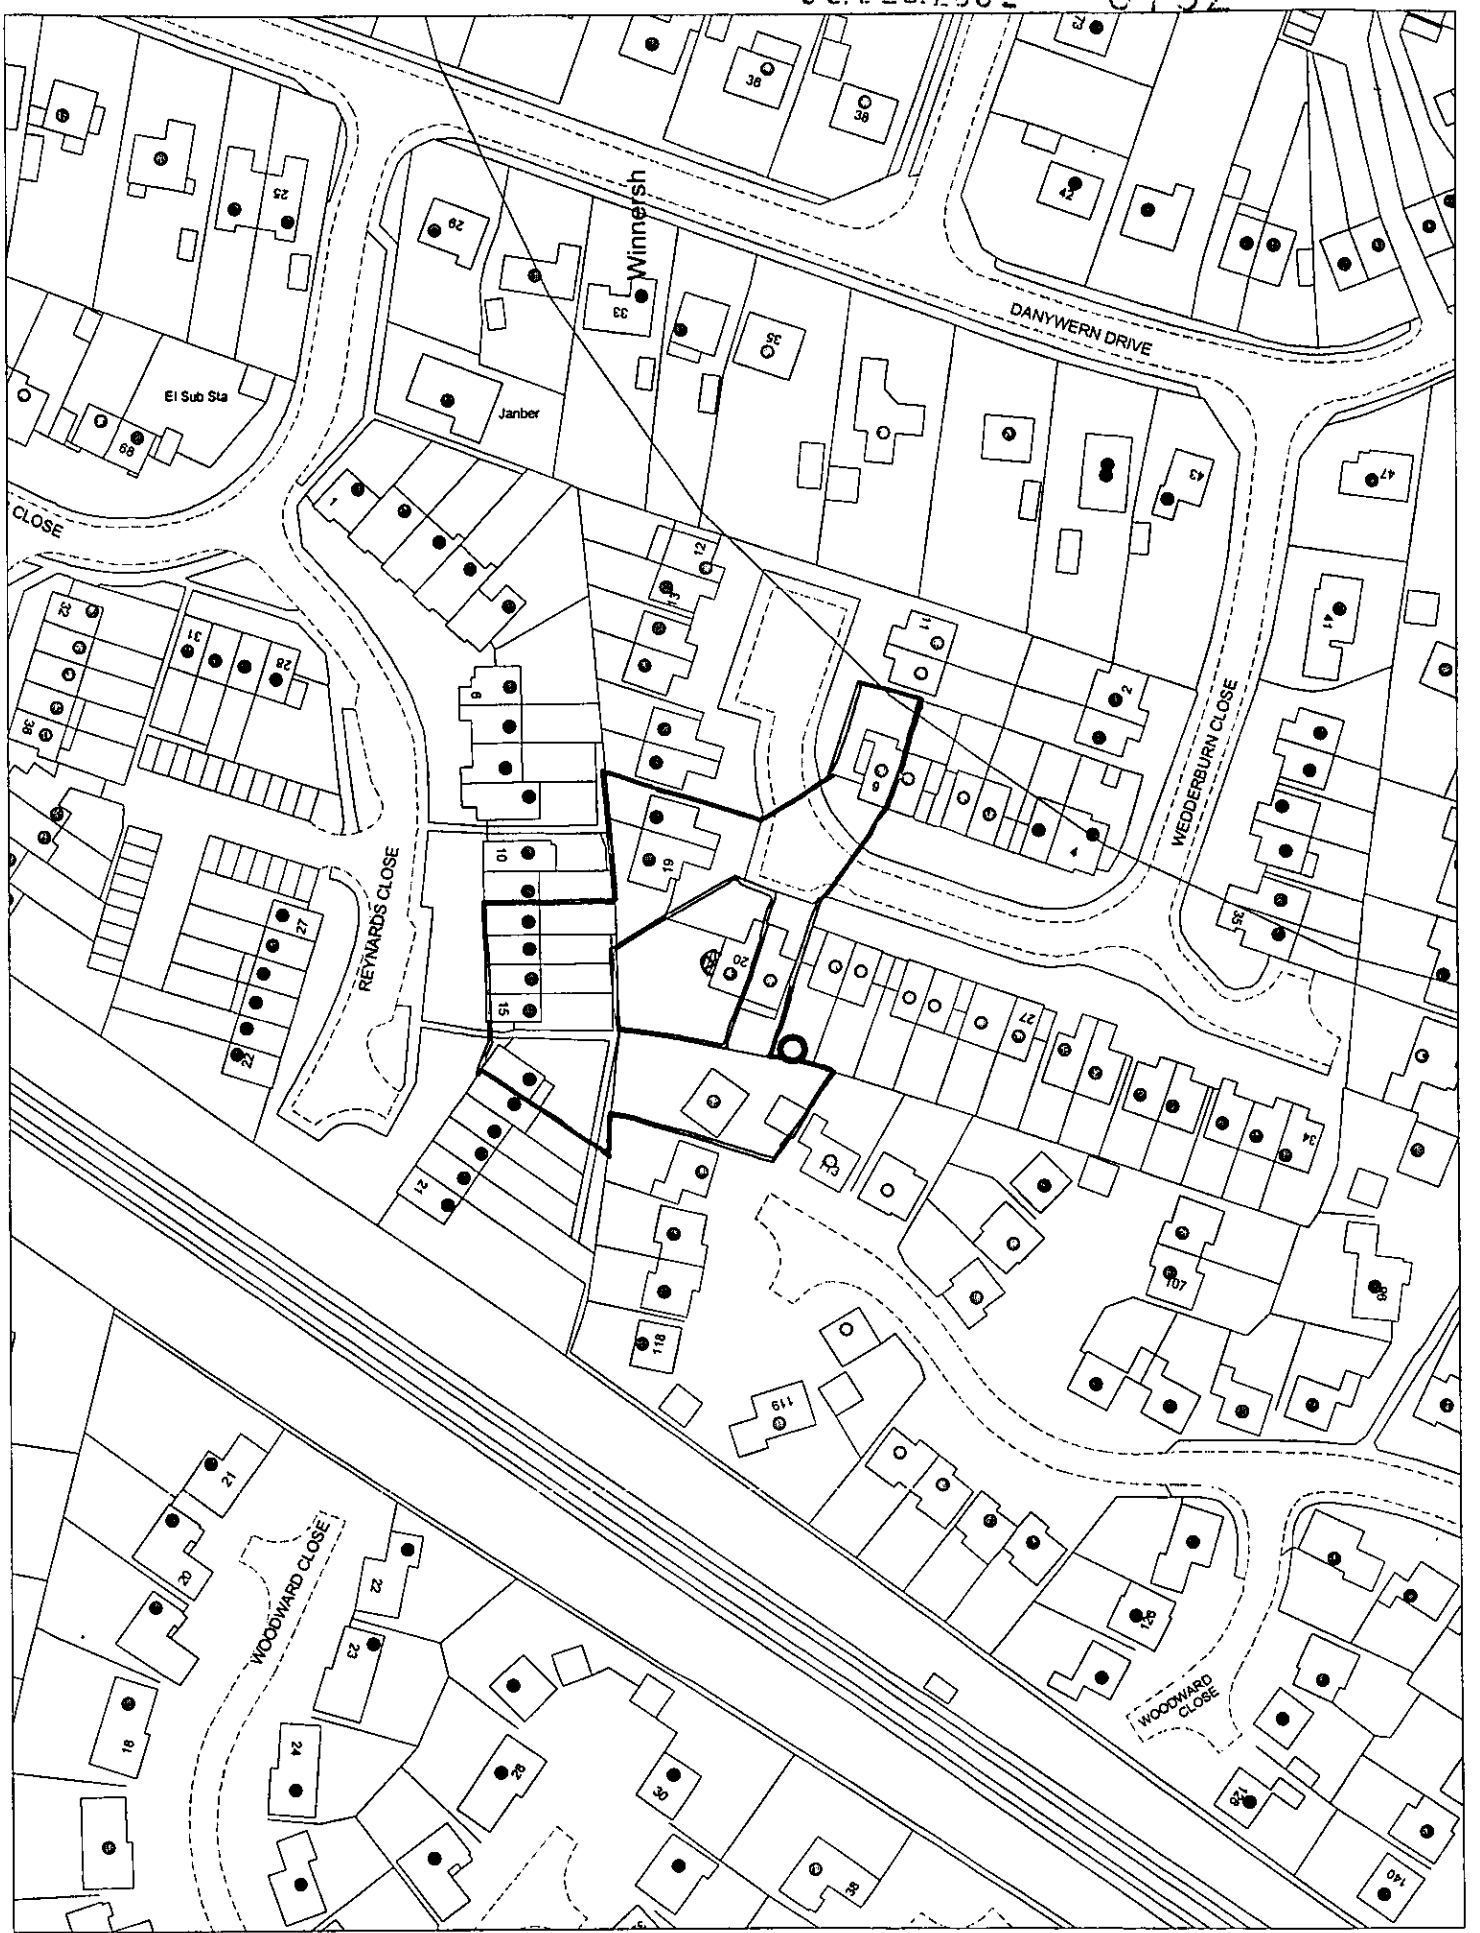


This map is based upon Ordnance Survey material with the permission of Ordnance Survey on behalf of the Controller of HMSO. © Crown Copyright.
Unauthorised reproduction infringes Crown Copyright and may lead to prosecution or civil proceedings.Wokingham District Council Licence LA086134

Development Control,Wokingham District Council.
11 December 2002


Scale: 1 : 1250

N
W E
S


09.12.2002 8:52

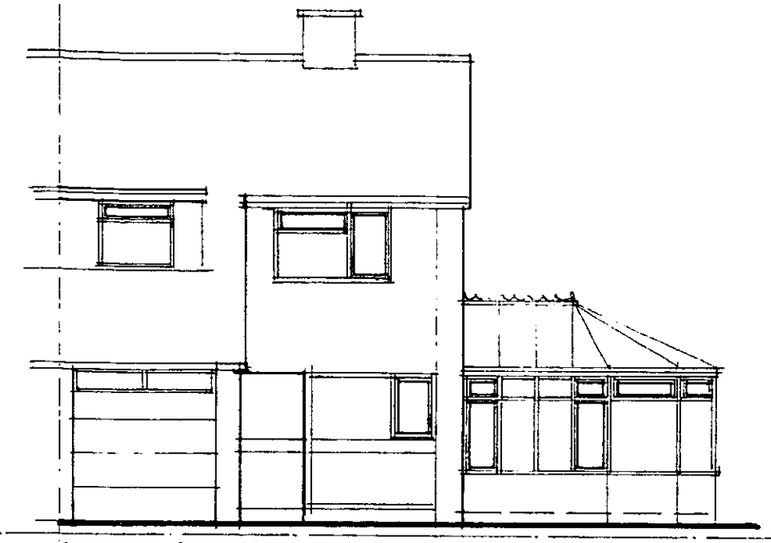


front elevation

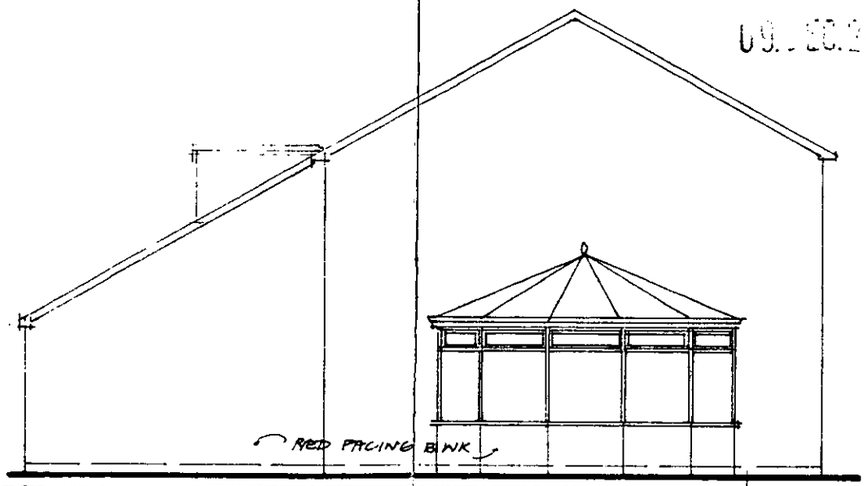


side elevation

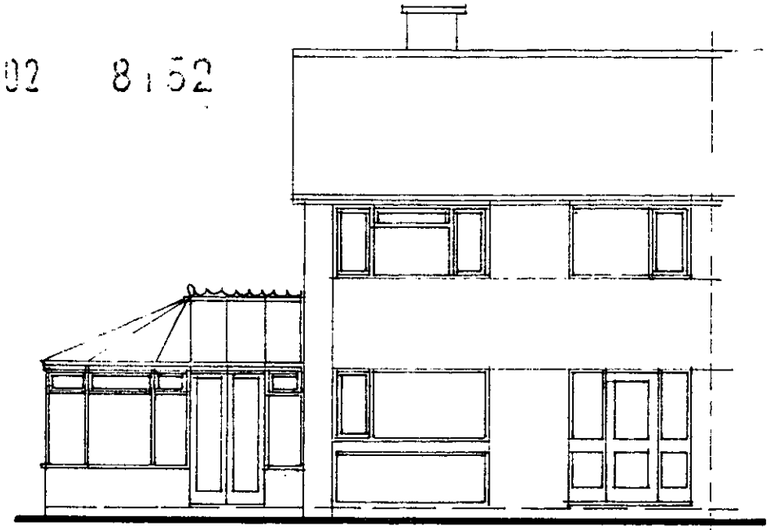

rear elevation

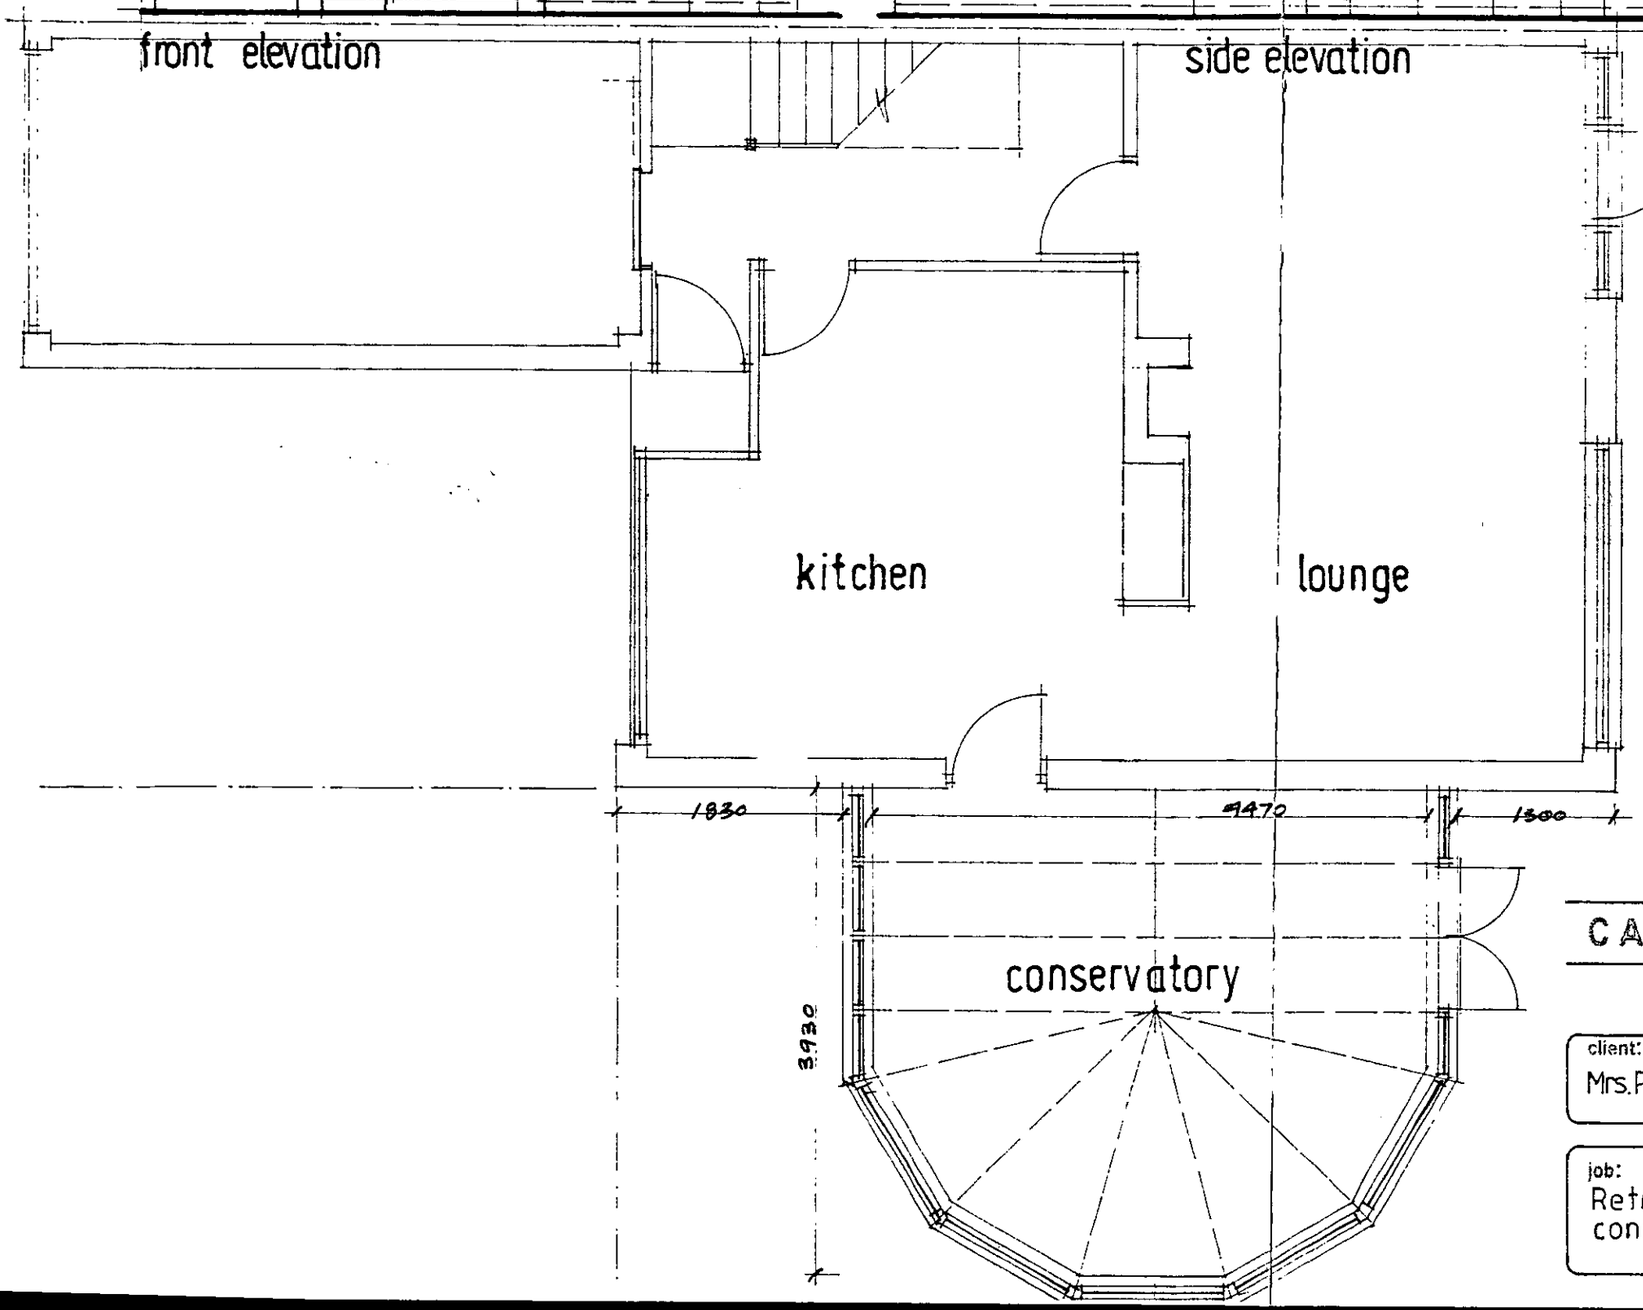

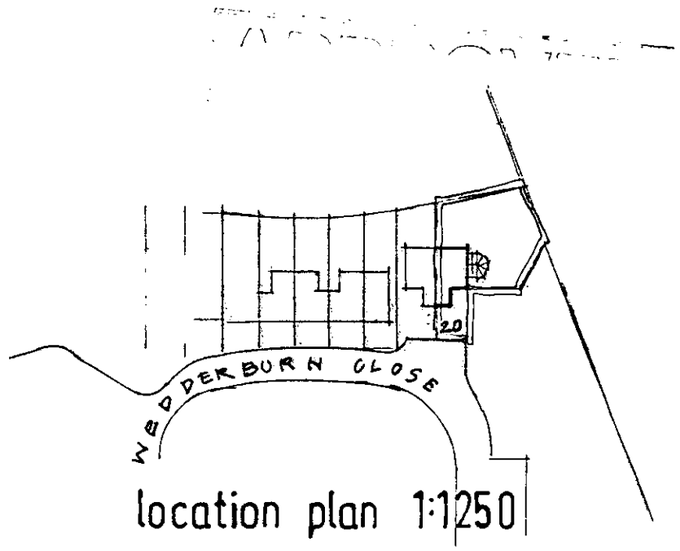

location plan 1:1250

C A ASSOCIATES

building design services

18 Cinnamon Close, Earley
Reading, Berkshire RG6 5GP
Tel / fax: 0118 9869 330

client:
Mrs. Pinkney, 11 Constable Close, Woodley. RG5 4US

drawn: cg

date: 04·12·02

job:
Retrospective planning application for a conservatory at 20 Wedderburn Close Winnersh

scale: 1:50 1:100 rev:

no CA02·467