




SIDE ELEVATION

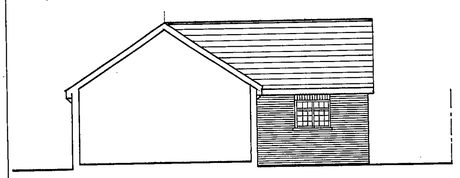


SECTIONAL ELEVATION 1-1

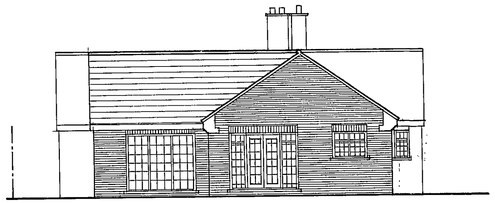

REAR ELEVATION

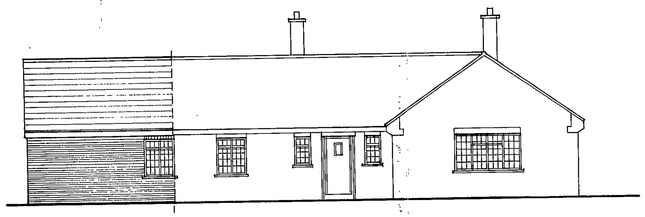


SIDE ELEVATION

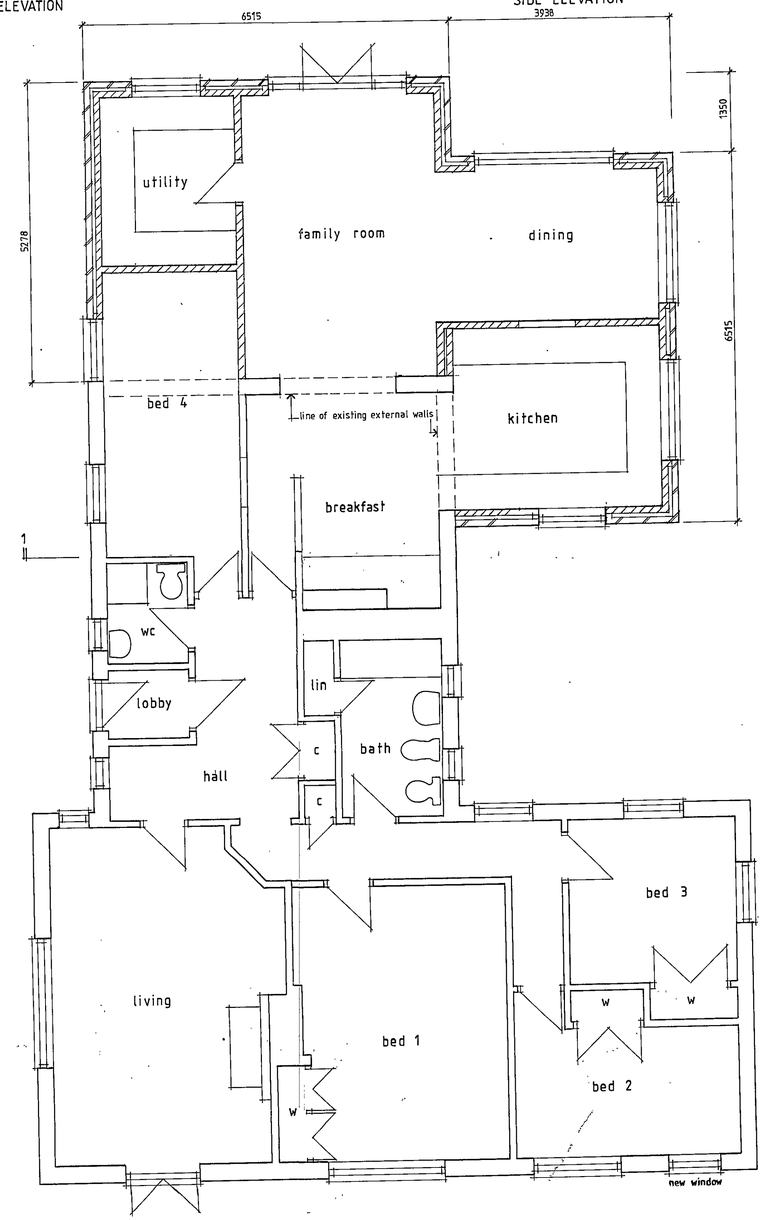

GROUND FLOOR PLAN

Notes

- Dimensions are to be checked on site before fabrication and construction
- Any discrepancies are to be immediately notified to the architects
- Structural measurements are to be taken from the structural engineers drawings
- Do not scale
- Copyright reserved

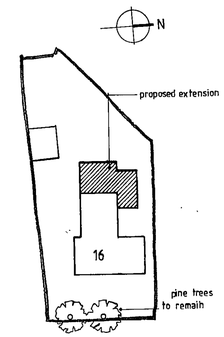

SITE LAYOUT PLAN 1.500

30.DEC.2002 8085

REV	DESCRIPTION	DATE
A	SECTIONAL ELEVATION 1-1 ADDED	23-12-02

DRAWING ISSUE STATUS

APPROVED

Client
Mr + Mrs Nowell

Project
16 Kiln Road
Finchampstead
Wokingham
Berkshire


Drawing
Proposed plans + elevations

Scale	Date	Drawn	Checked
1.50 1.100	sept 02		


Type	Client		
		166 / 02	A

28/1/03


Service Point Richmond 26

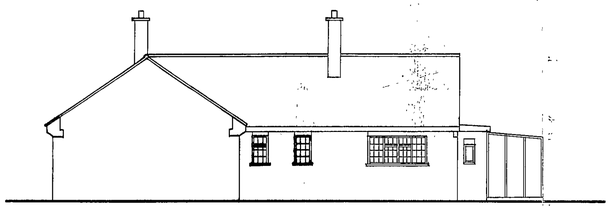


SIDE ELEVATION

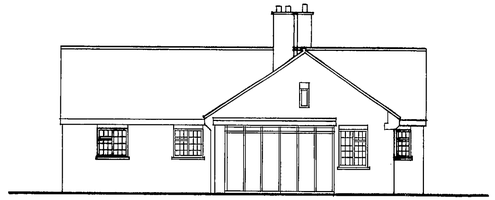

REAR ELEVATION

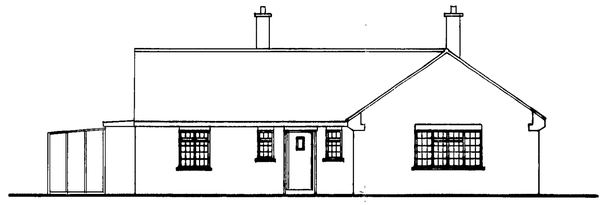

SIDE ELEVATION

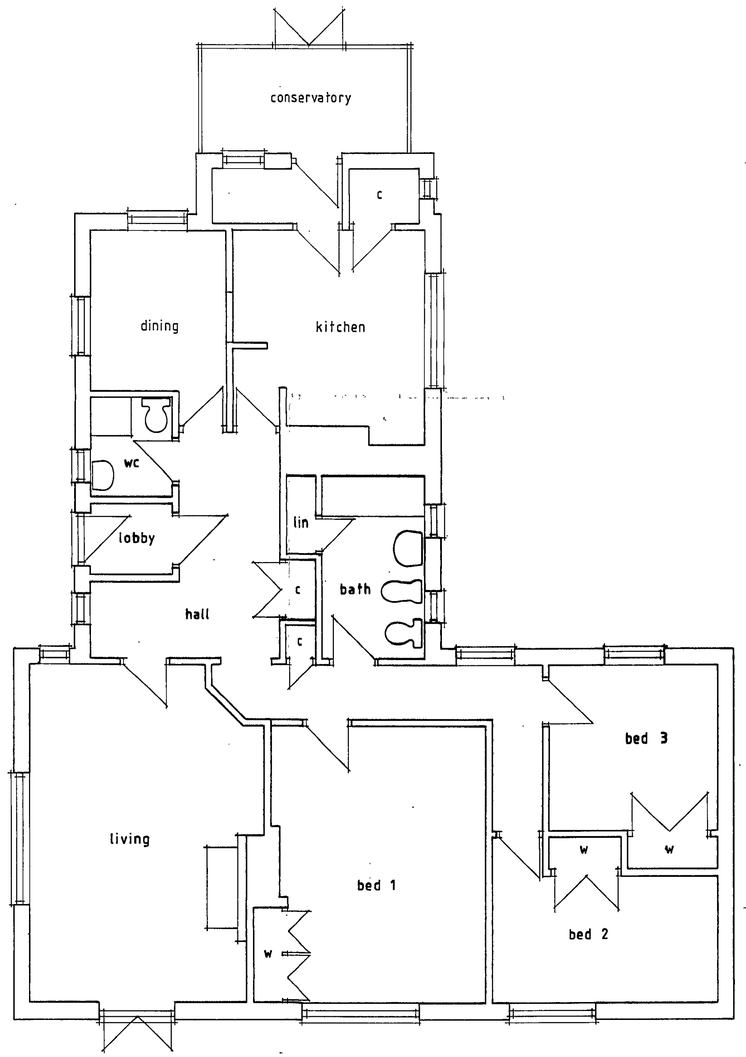

GROUND FLOOR PLAN

Notes

- Dimensions are to be checked on site before fabrication and construction
- Any discrepancies are to be immediately notified to the architects
- Structural measurements are to be taken from the structural engineers drawings
- Do not scale
- Copyright reserved

30.DEC.2002 8085

REV	DESCRIPTION	DATE

DRAWING ISSUE STATUS

Client
Mr + Mrs Nowell


Project
16 Kiln Road
Finchampstead
Wokingham
Berkshire

Drawing
Existing plan + elevations


Scale	Date	Drawn	Checked
1.50 1.100	sept 02		

Type	Client		
		166 / 01	


Service Point Richmond 36

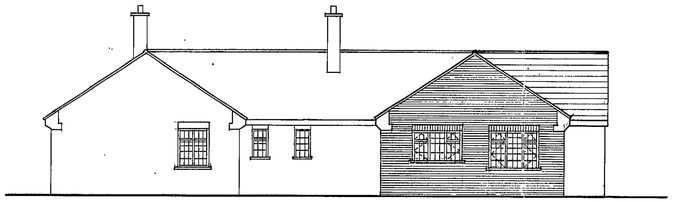


SIDE ELEVATION

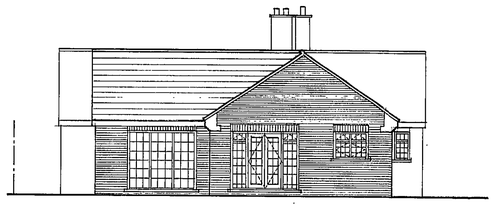


REAR ELEVATION

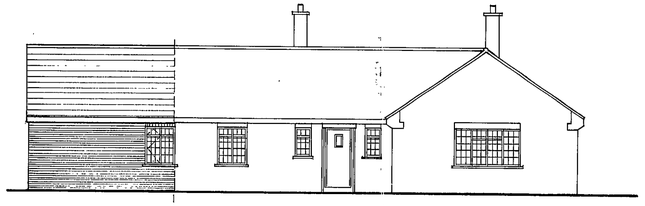

SIDE ELEVATION

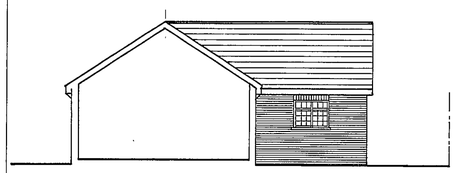

SECTIONAL ELEVATION 1-1

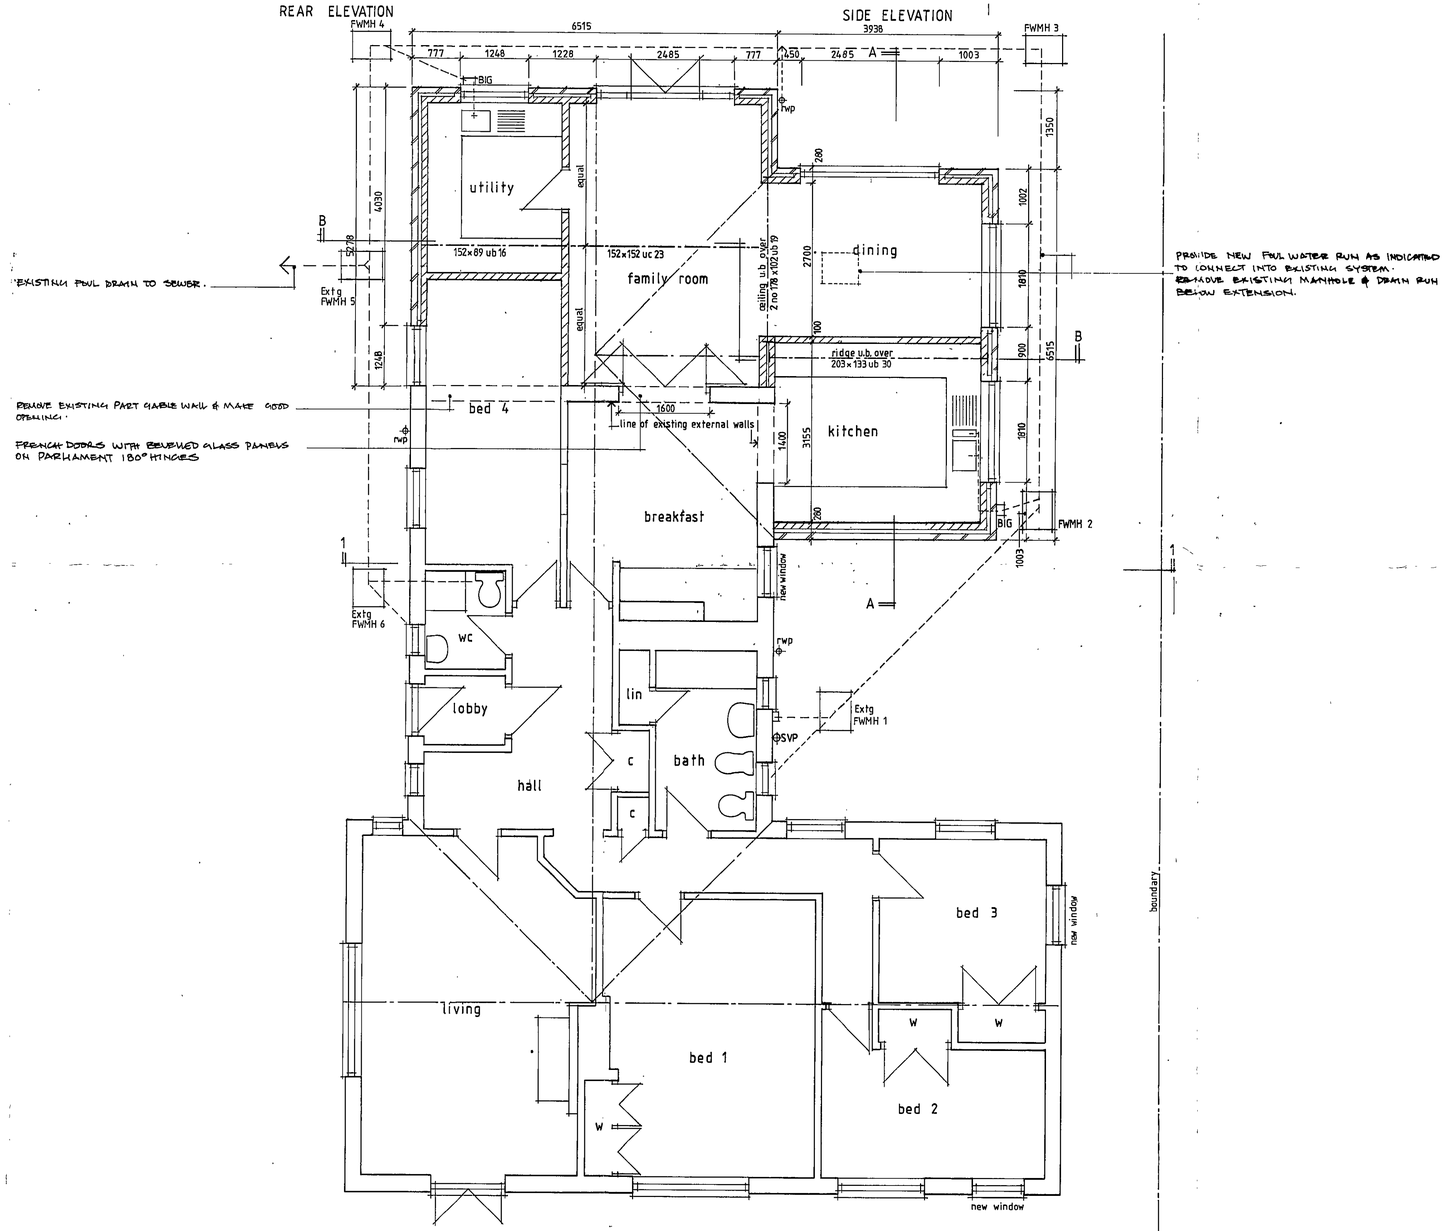


GROUND FLOOR PLAN

Notes

- Dimensions are to be checked on site before fabrication and construction
- Any discrepancies are to be immediately notified to the architects
- Structural measurements are to be taken from the structural engineers drawings
- Do not scale
- Copyright reserved

* REFER TO BUILDINGS REGULATIONS NOTES & STRUCTURAL ENGINEERS DETAIL SHEETS.

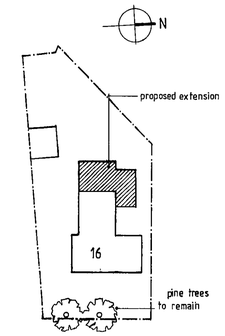

SITE LAYOUT PLAN 1:500

REV	DESCRIPTION	DATE
C.	BEAM SIZING ADDED	19.03.03
B.	BUILDING REGS NOTES ADDED	19.02.03
A	SECTIONAL ELEVATION 1-1 ADDED	22-15-02

DRAWING ISSUE STATUS

PLANNING SERVICES	HPT		
ROL	TLG		
DC	ENF		
APP			
CS			

25 MAR 2003

COPIES TO	AGK
	FILE

Client

Mr + Mrs Nowell

Project

16 Kiln Ride
Finchampstead
Wokingham
Berkshire


Drawing

Proposed plans + elevations
Minor Amendment


Scale	Date	Drawn	Checked
1.50 1.100	sept 02		

Type	Client	
		166 / 02 C

Service Point Richmond 26

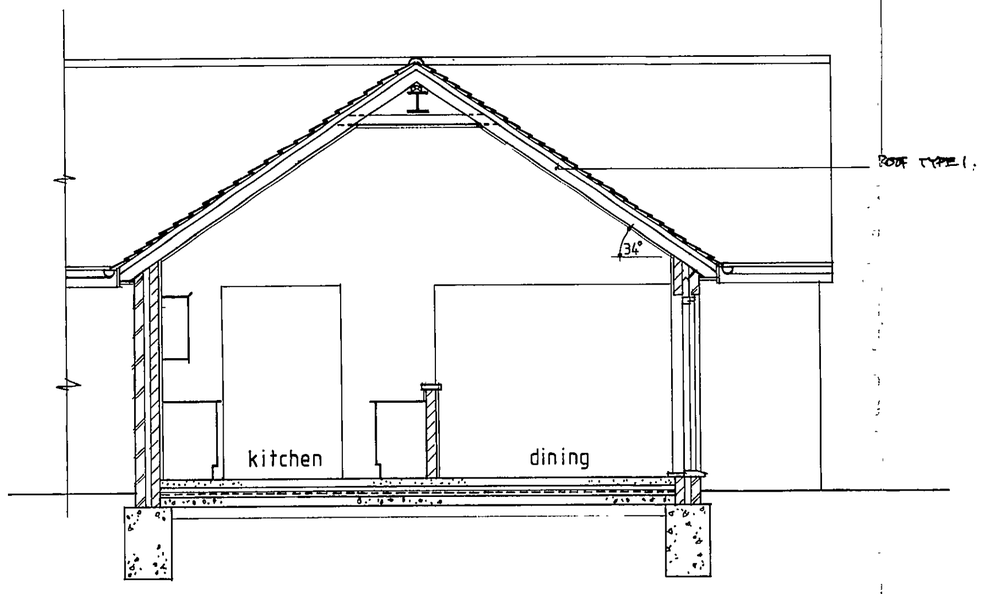

SECTION A - A

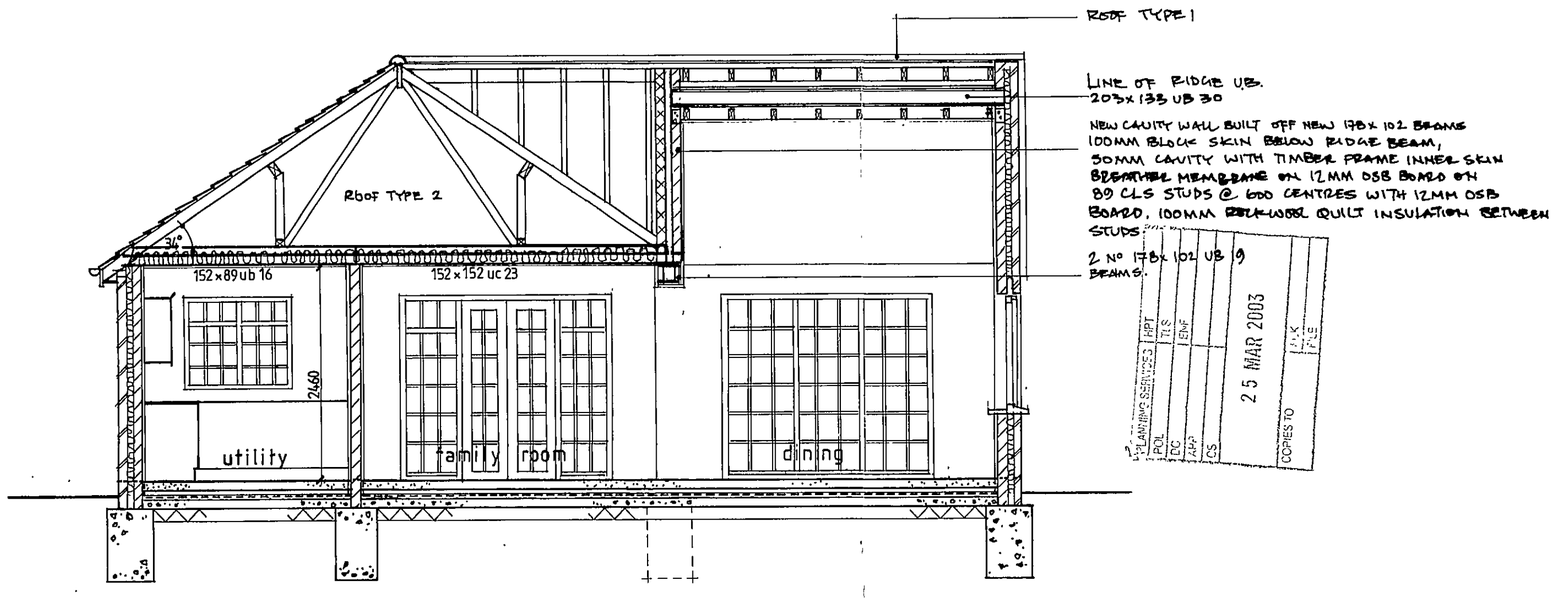

SECTION B - B

Notes

- Dimensions are to be checked on site before fabrication and construction
- Any discrepancies are to be immediately notified to the architects
- Structural measurements are to be taken from the structural engineers drawings
- Do not scale
- Copyright

· REFER TO BUILDING REGULATIONS NOTES.

REV	DESCRIPTION	DATE
A.	BEAM SIZING ADDED	19.3.3

DRAWING ISSUE STATUS

Client

Mr + Mrs Nowell

Project

16 Kiln Ride
Finchampstead
Wokingham
Berkshire

Drawing

Sections A-A, B-B

Minor Amendment

Scale	Date	Drawn	Checked
1. 50	feb 03		

Type	Client		
		166 / 03 A	

Service Point Richmond 27

30.DEC.2002 8085



Site Plan, Scale: 1 to 2500

This copy has been produced specifically for the map return scheme purposes only. No further copies may be made.

This map is reproduced from Ordnance Survey material with the permission of Ordnance Survey on behalf of the Controller of HMSO Office. © Crown Copyright. Wokingham District Council, Licence No. LA086134

Date: 15 November 2002

N
W E
S

30.DEC.2002 8085



This map is based upon Ordnance Survey material with the permission of Ordnance Survey on behalf of the Controller of HMSO. © Crown Copyright.
Unauthorised reproduction infringes Crown Copyright and may lead to prosecution or civil proceedings.Wokingham District Council Licence LA086134

Development Control,Wokingham District Council.
29 November 2002

Scale: 1 : 1250

N
W E
S