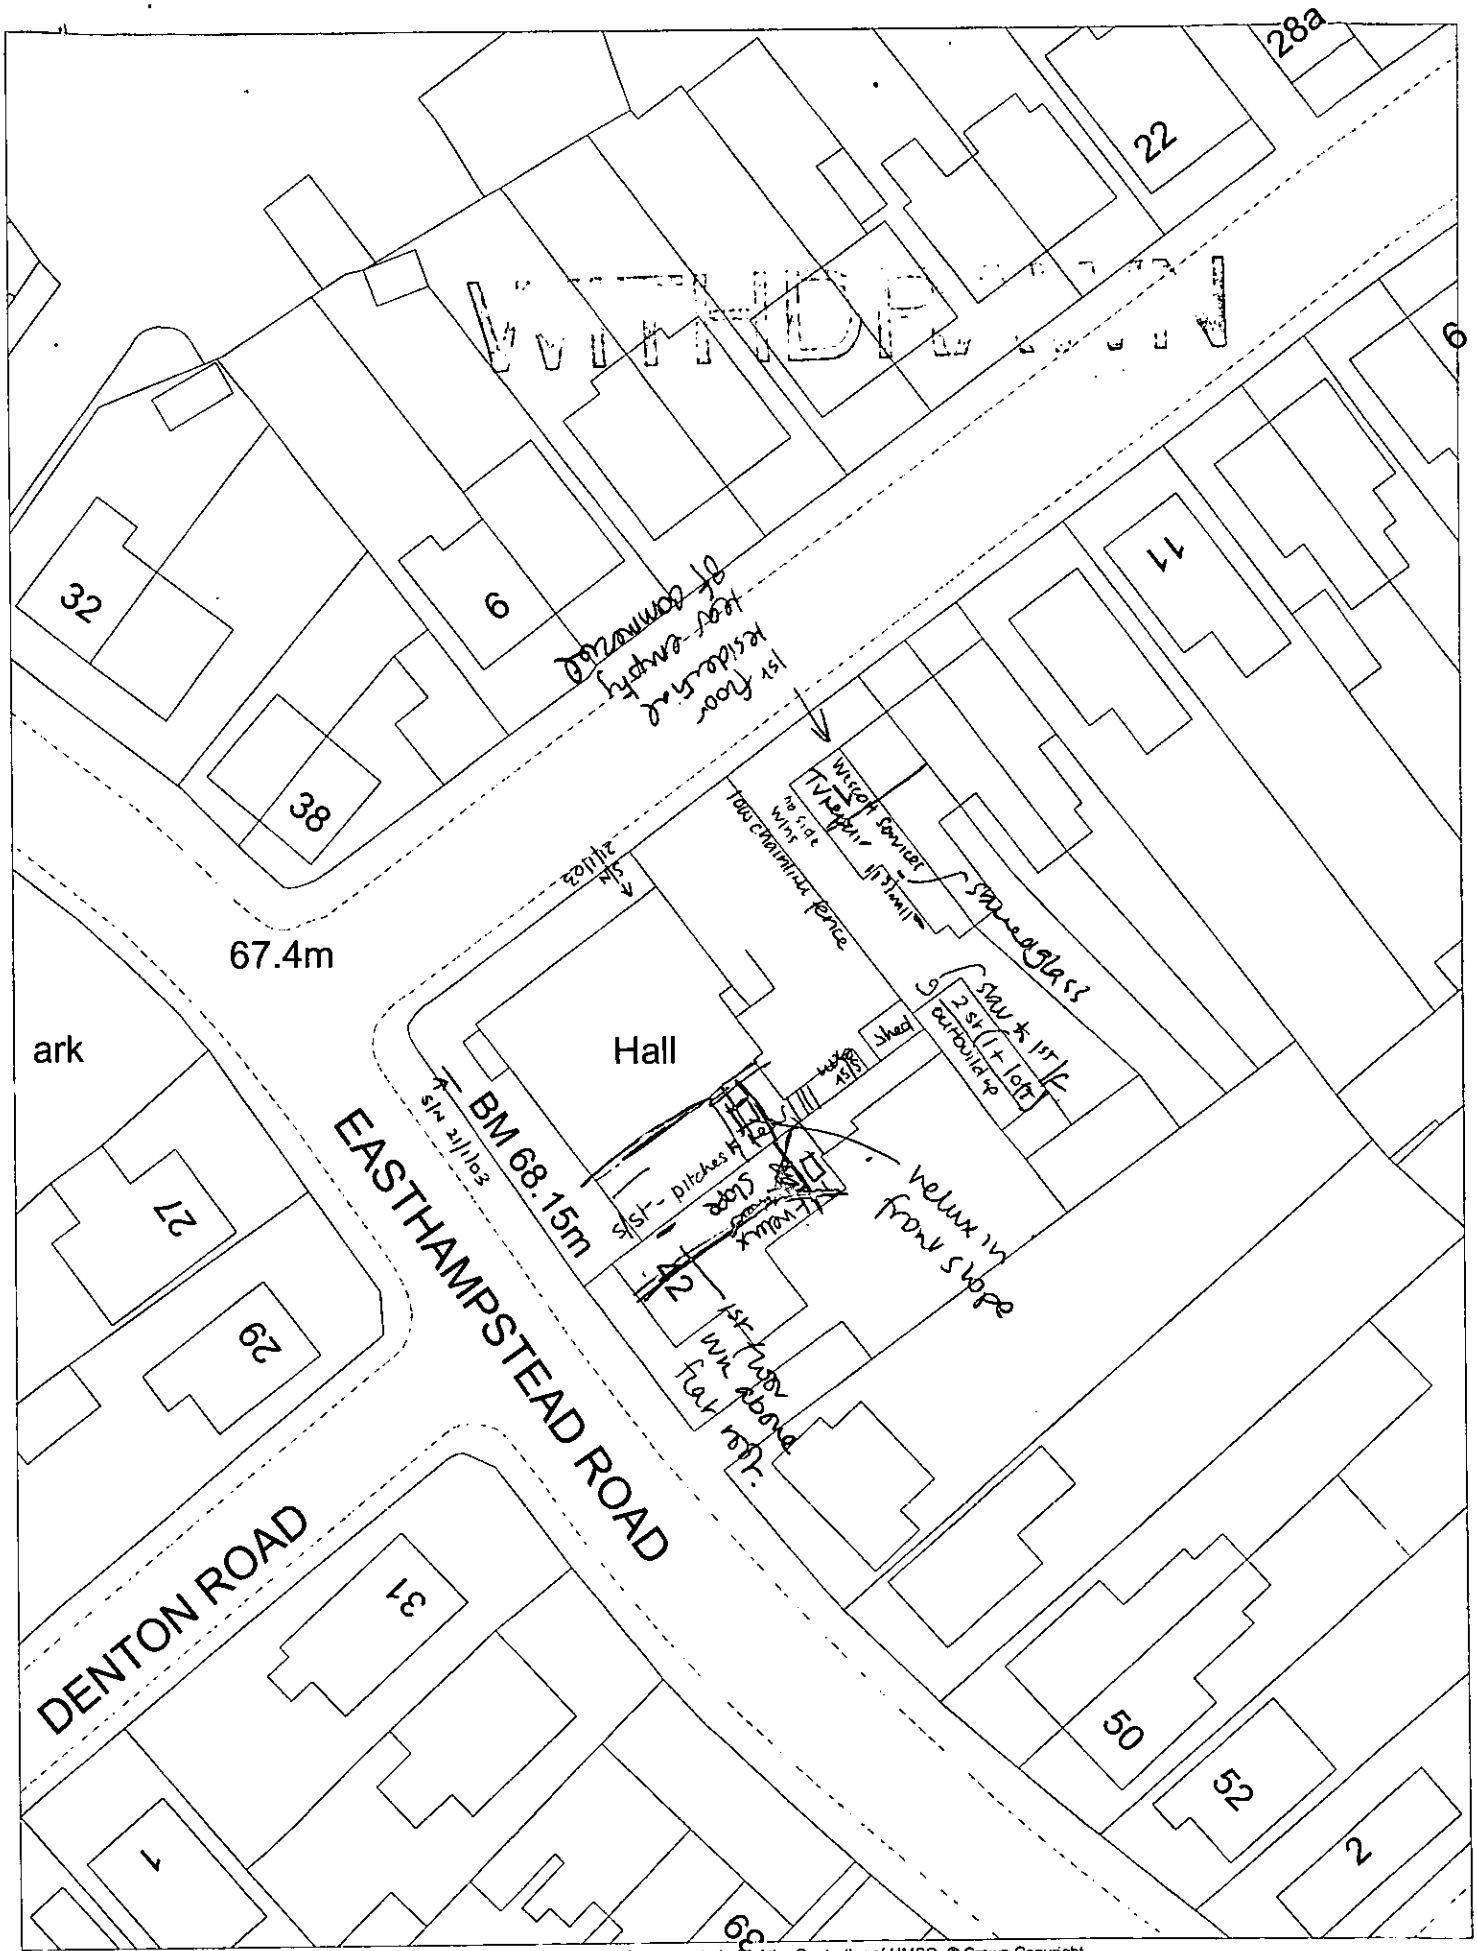



This map is based upon Ordnance Survey material with the permission of Ordnance Survey on behalf of the Controller of HMSO. © Crown Copyright.
Unauthorised reproduction infringes Crown Copyright and may lead to prosecution or civil proceedings.Wokingham District Council Licence LA086134

Development Control,Wokingham District Council.
21 January 2003

Scale: 1 : 500

N
W E
S

02. JAN. 2003 8160

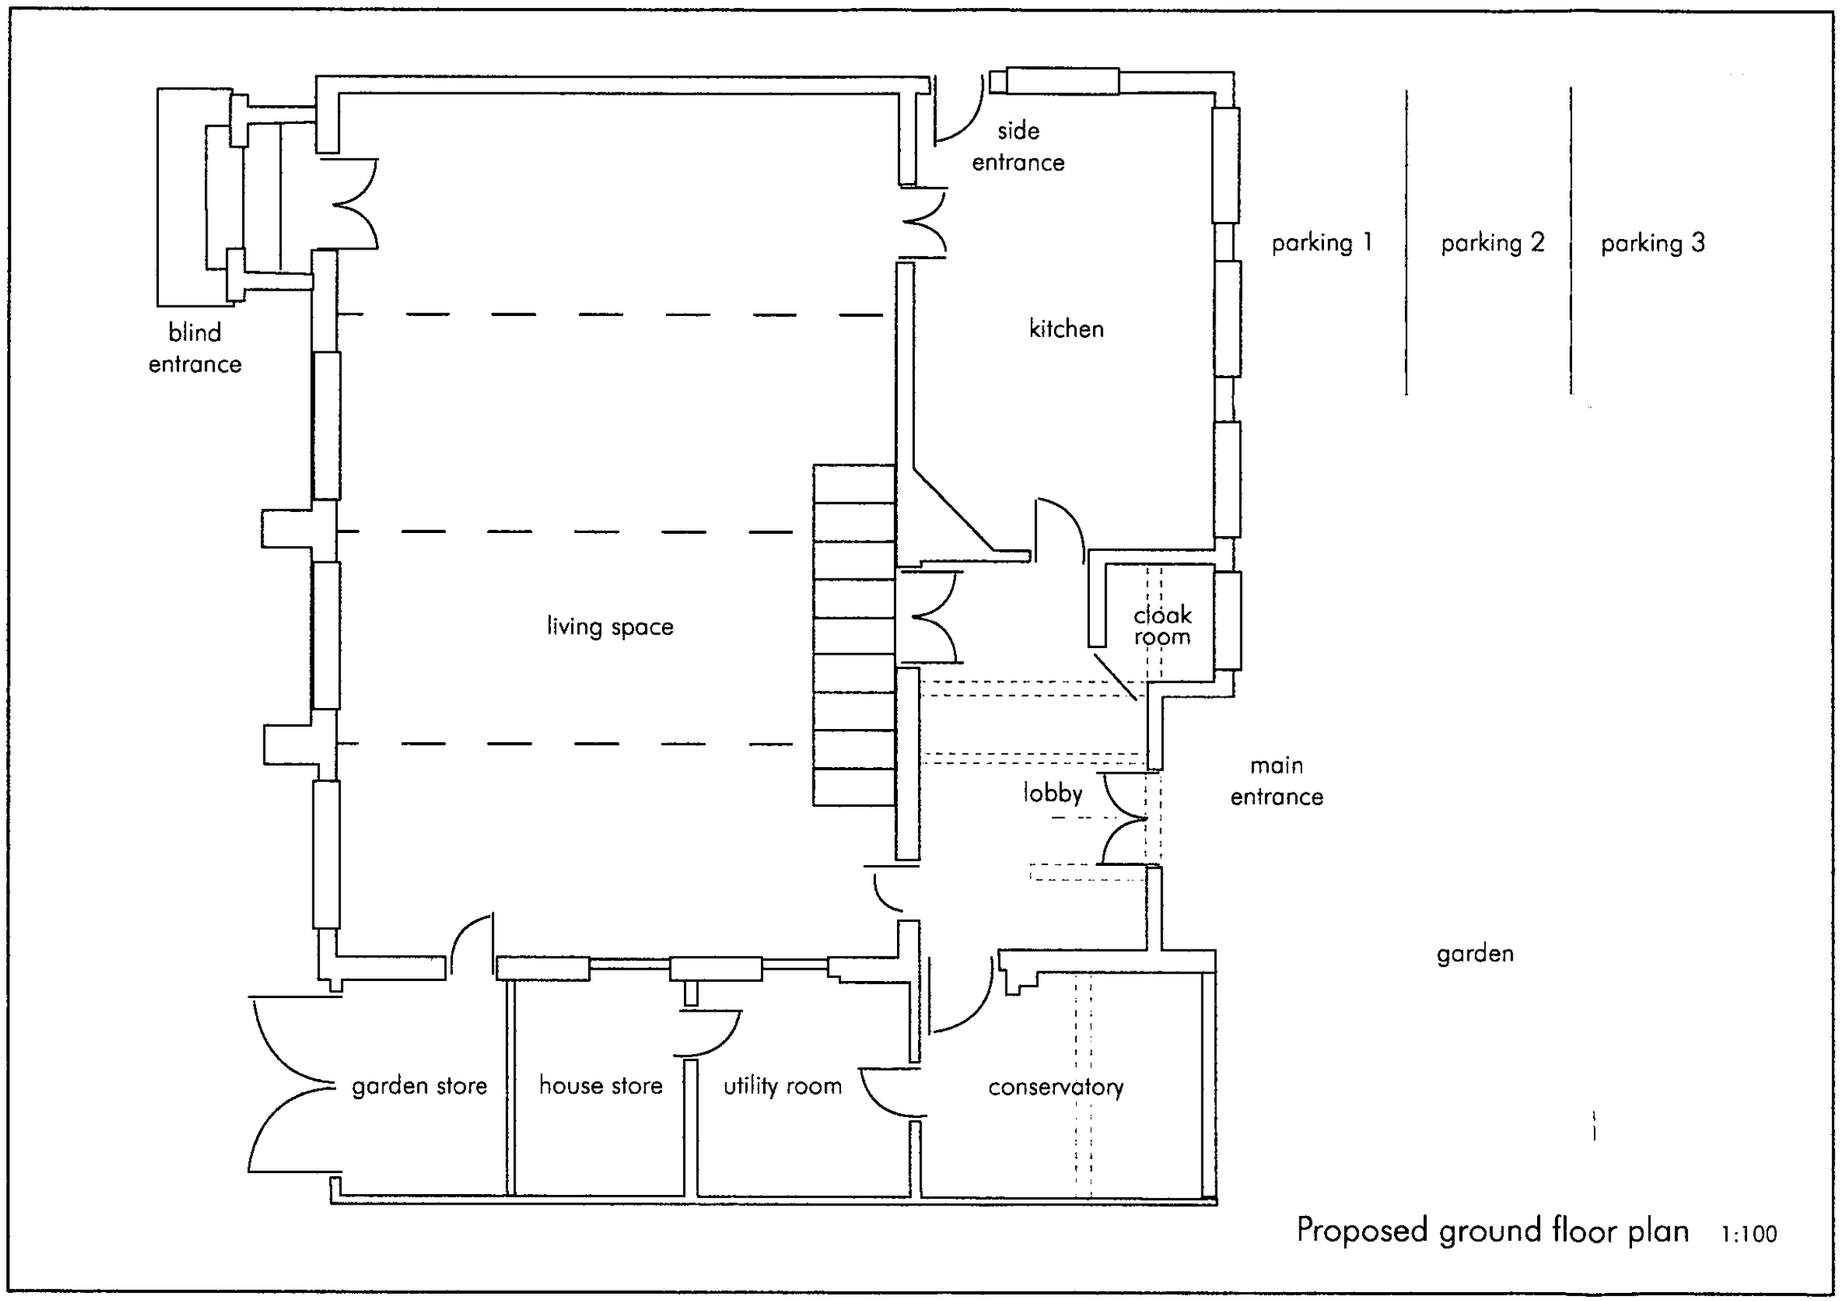


Proposed ground floor plan 1:100

SUPERSEDED.

8160/7

02.JAN.2003 8160

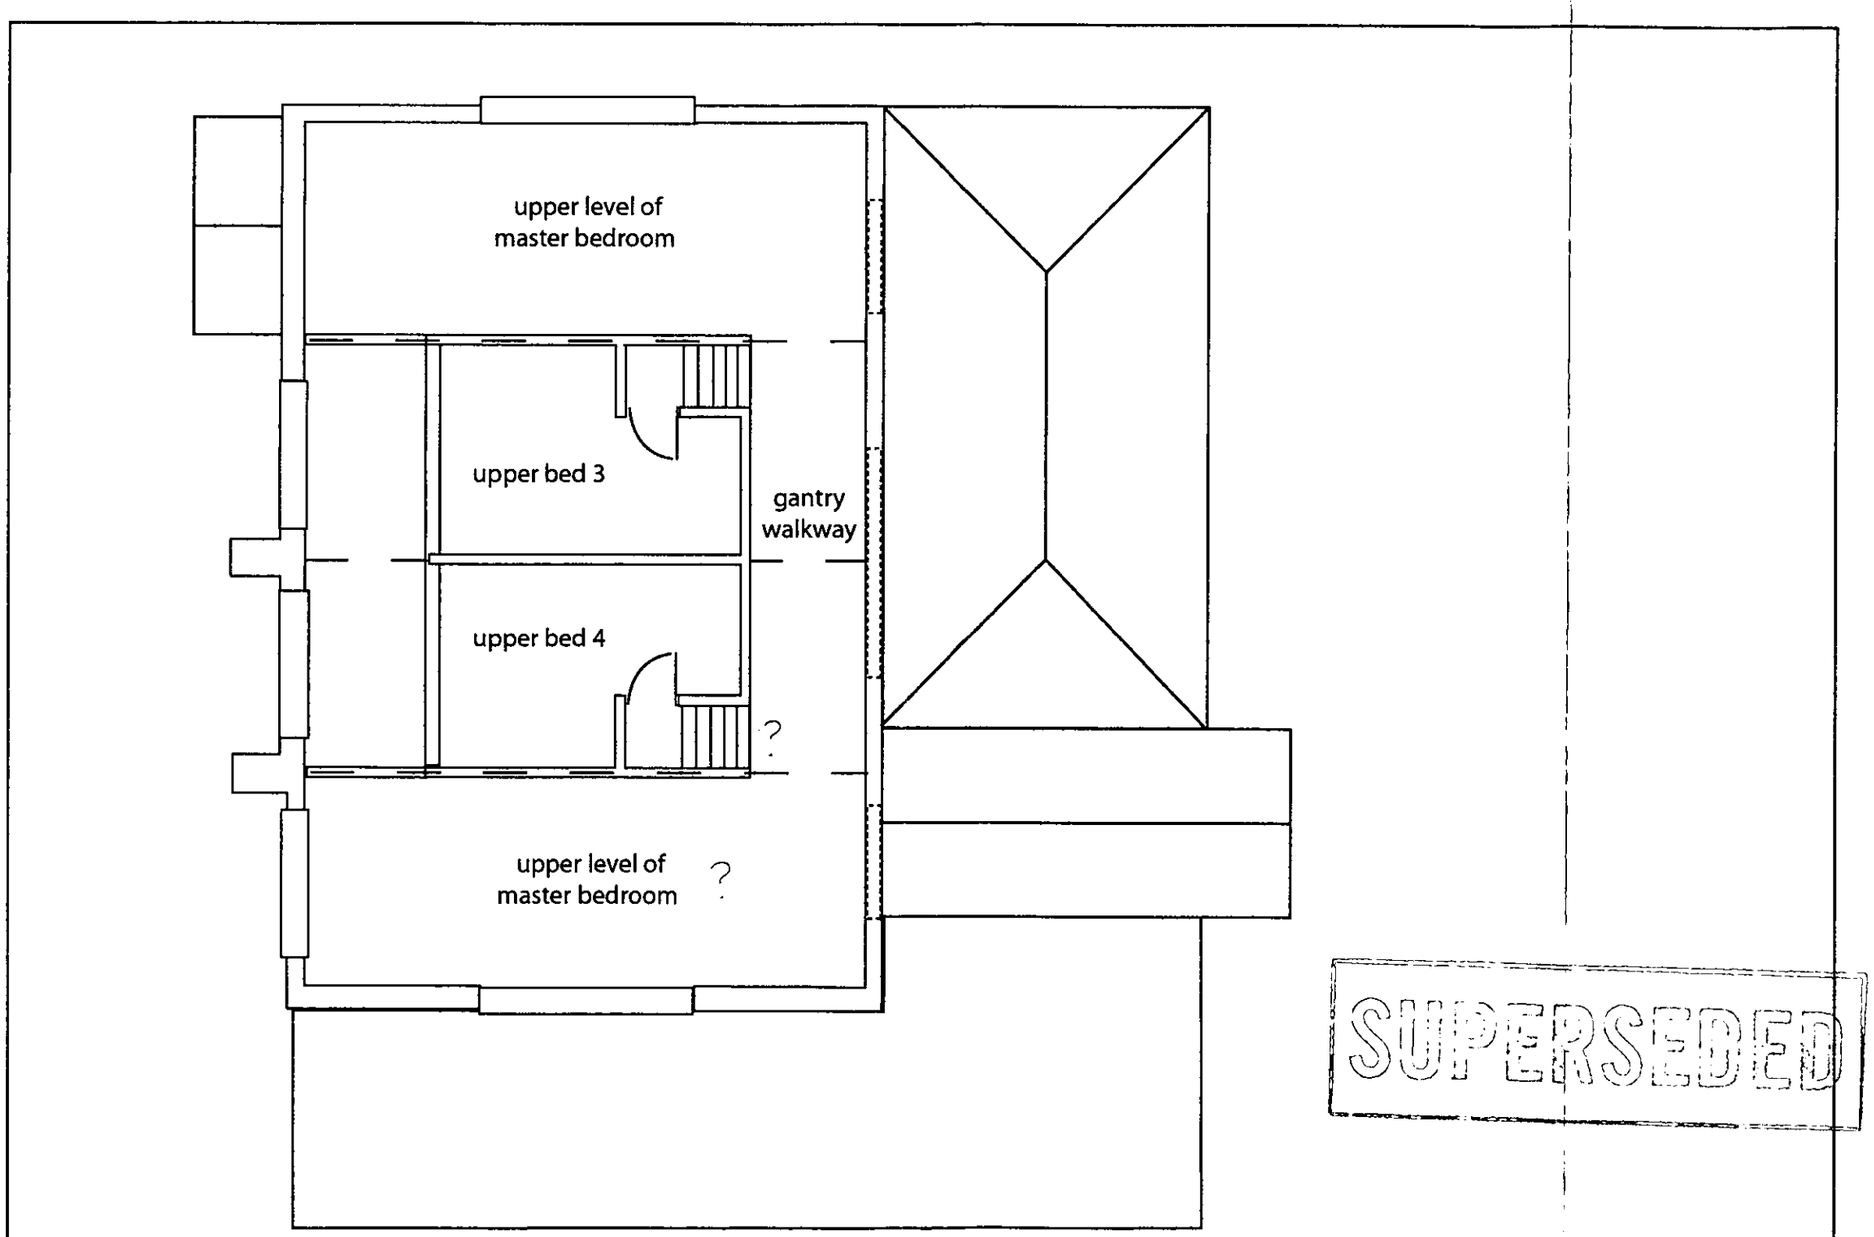


SUPERSEDED

Proposed second level plan 1:100

8160/9

17 FEB 2003
PLANNING SERVICES
POI
CS

ADDITIONAL PLAN

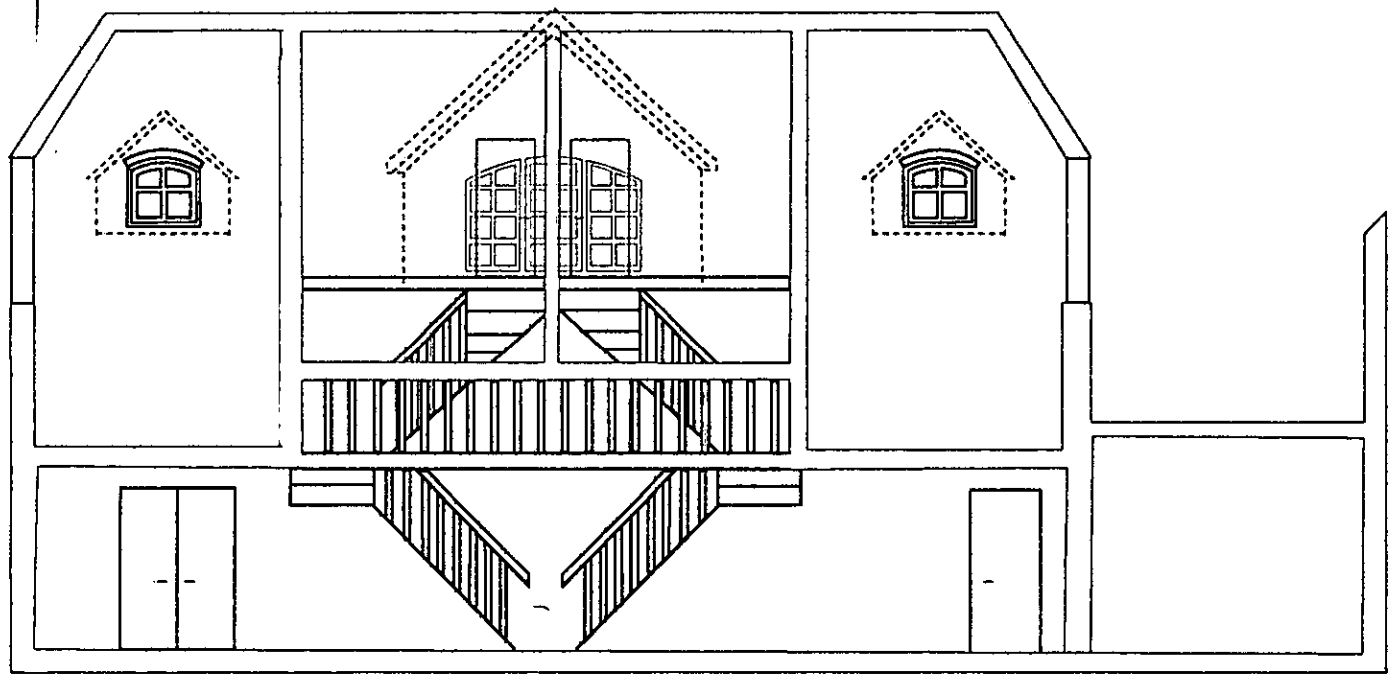


SUPERSEDED

?

Proposed long section 1:100 8160/11

ADDITIONAL PLAN

17 FEB 2033
COMESTIO

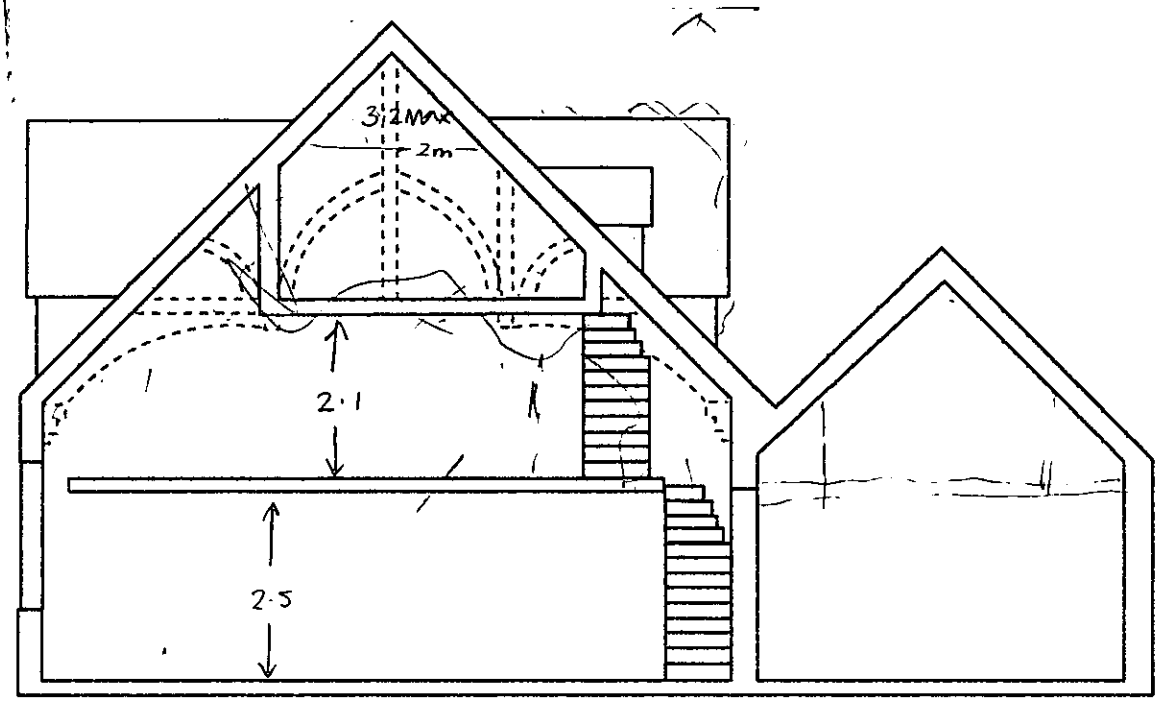


SUPERSEDED

8160/12

Cross section 1:100

02 JAN 2003

8160

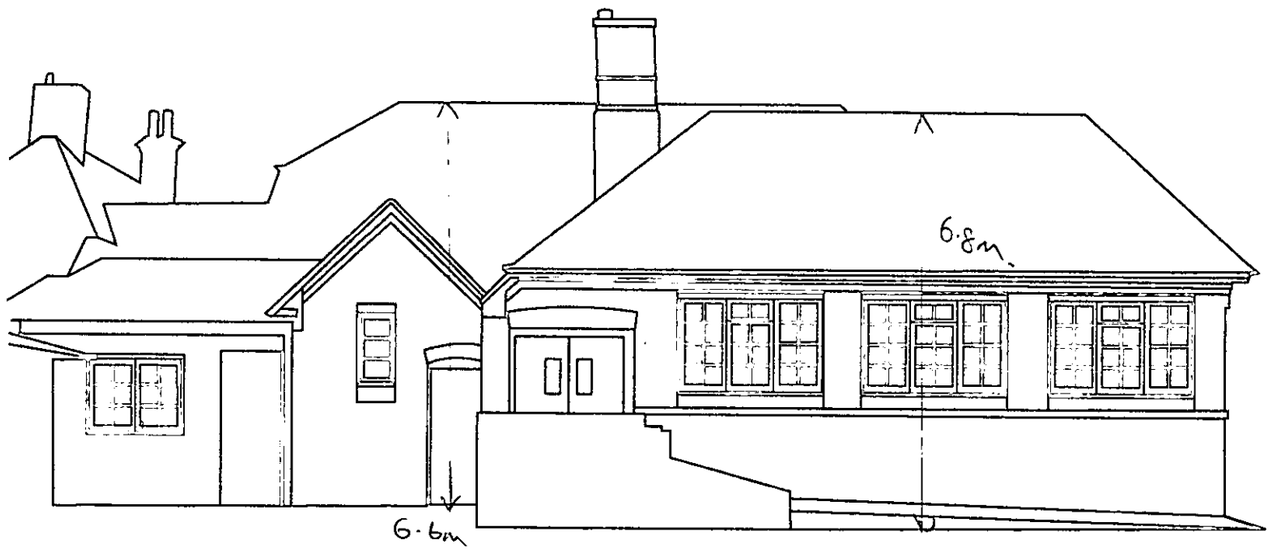

Rear elevation exsisiting 1:100

8160/1

WITHDRAWN

02 JAN 2003

8160




Rear elevation proposed 1:100

8160/2

WITHDRAWN

02.JAN.2003 8160
02.JAN.2003 8160

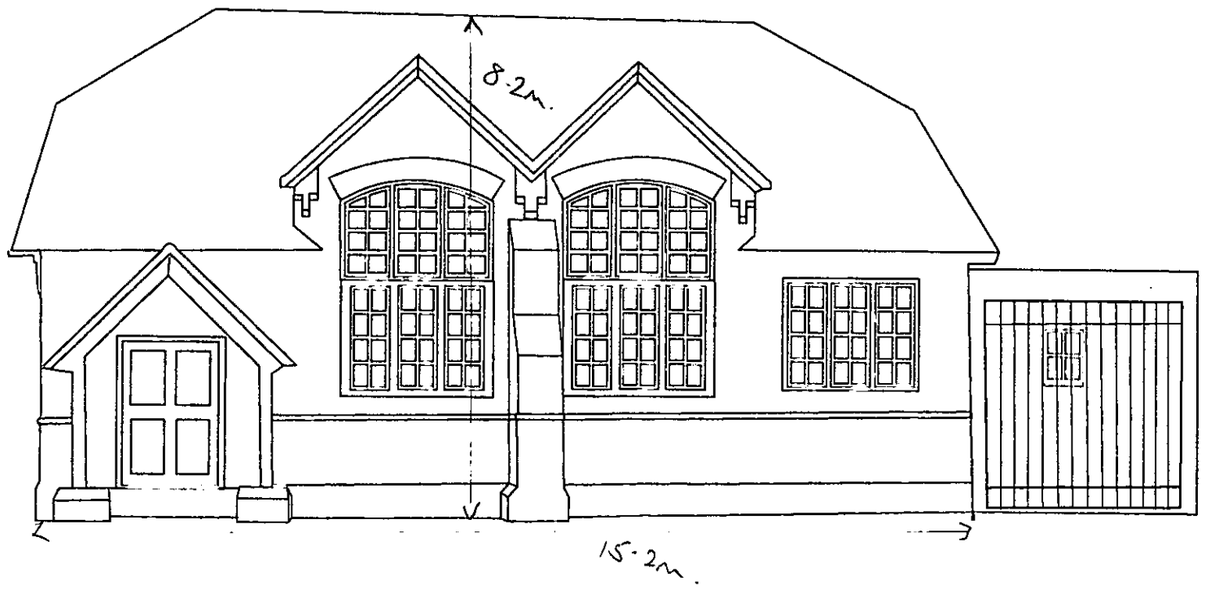


Front elevation 1:100

8160/3

WITHDRAWN

02 JAN 2003

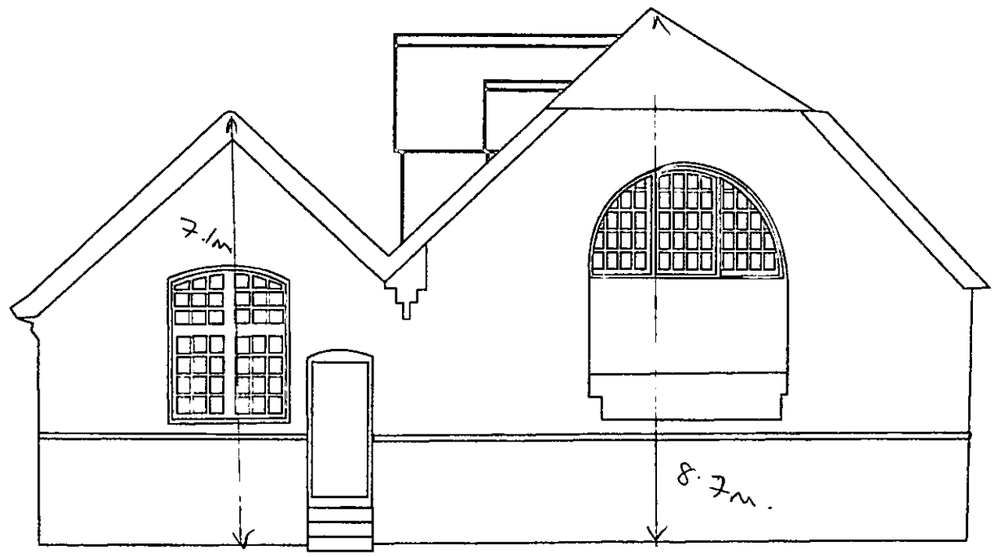


Side elevation 1:100

8160/4

WITHDRAWN

02.JAN.2003 8160

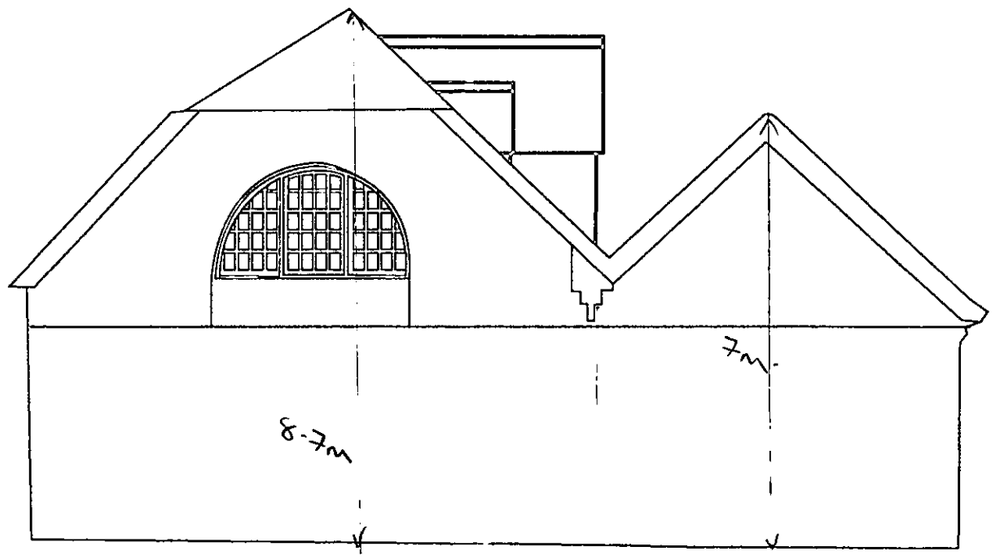


Side elevation 1:100

8160/5

WITHDRAWN


02. JAN. 2003 8160

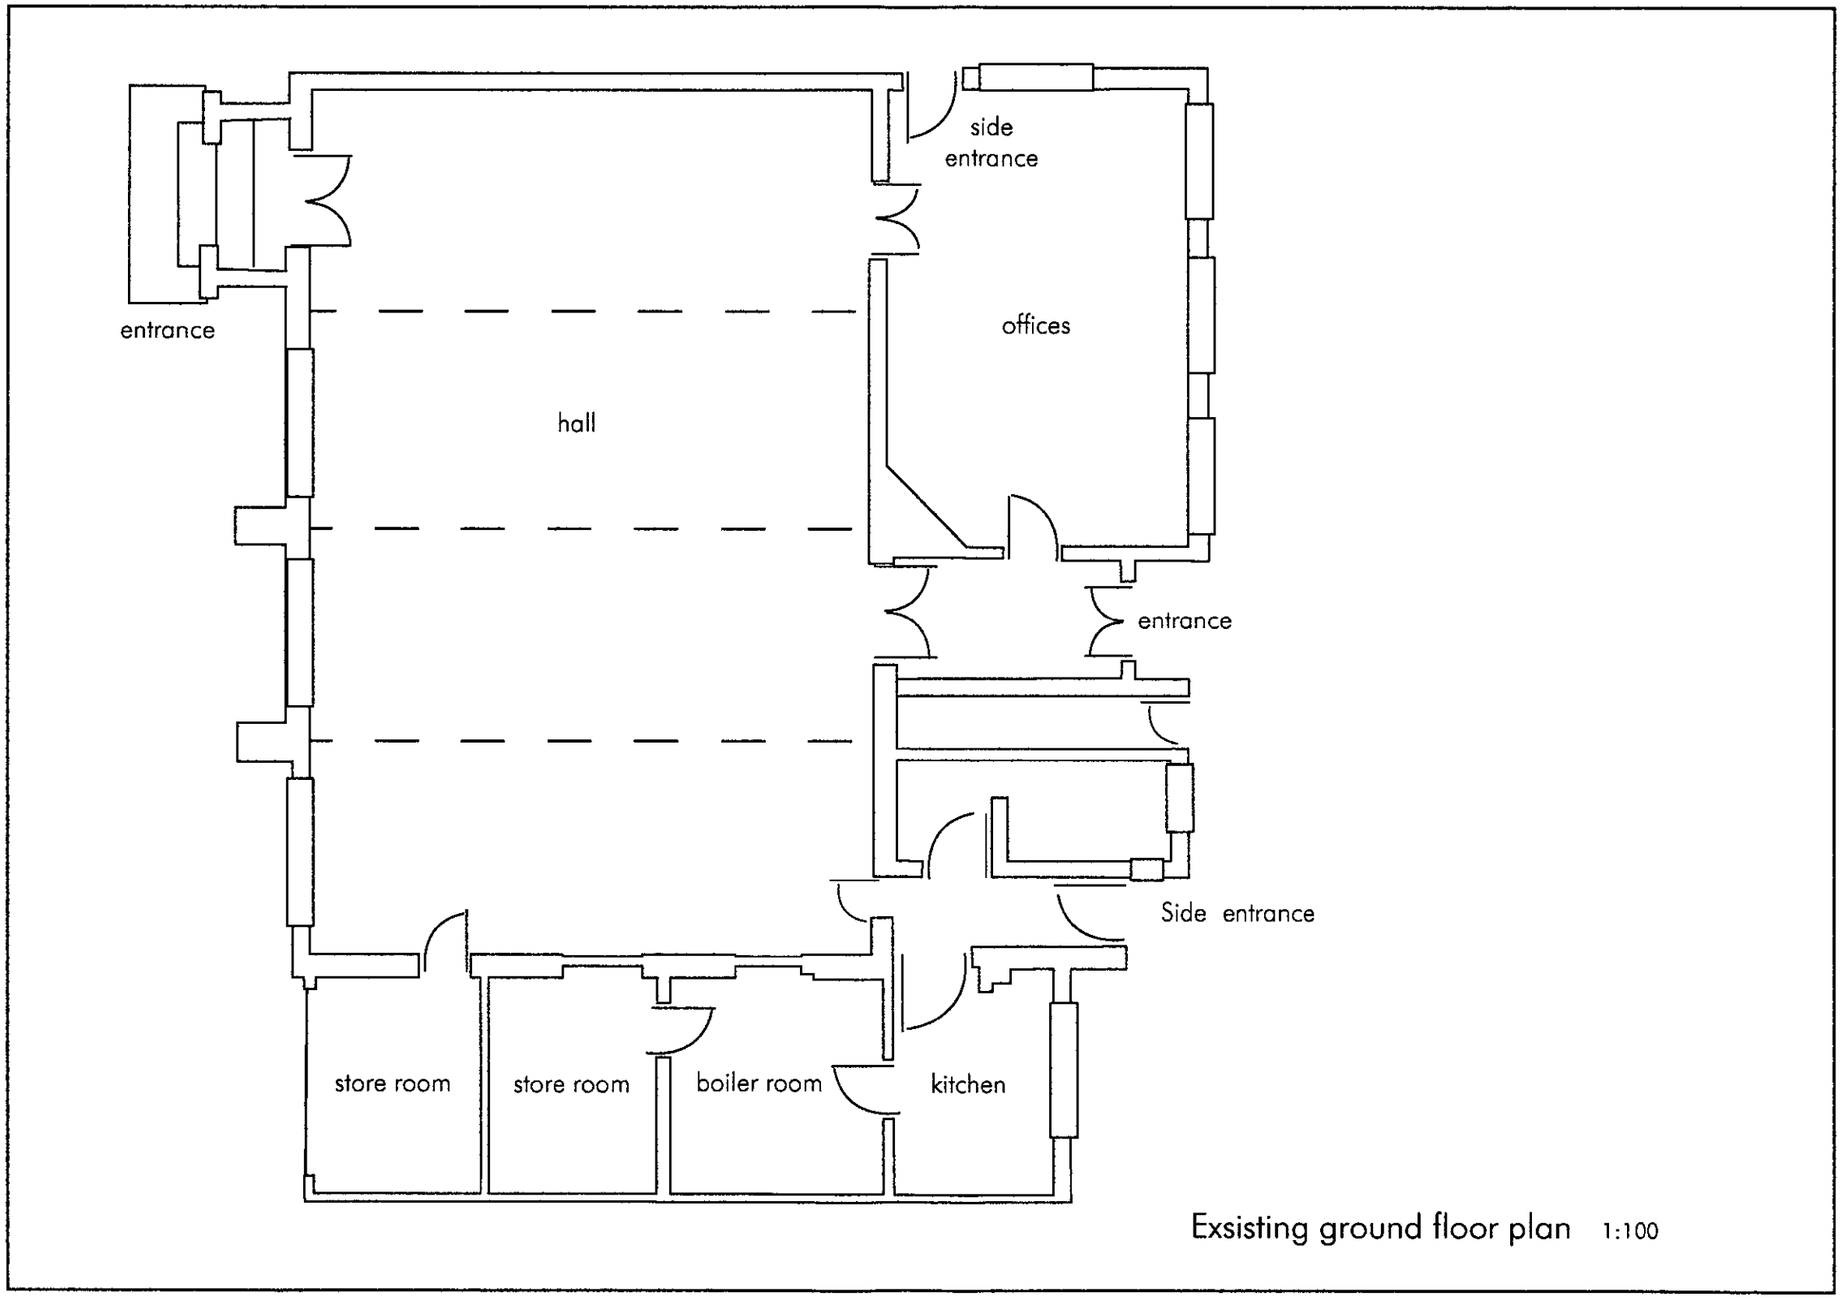

Exsisting ground floor plan 1:100

8160/6

WITHDRAWN

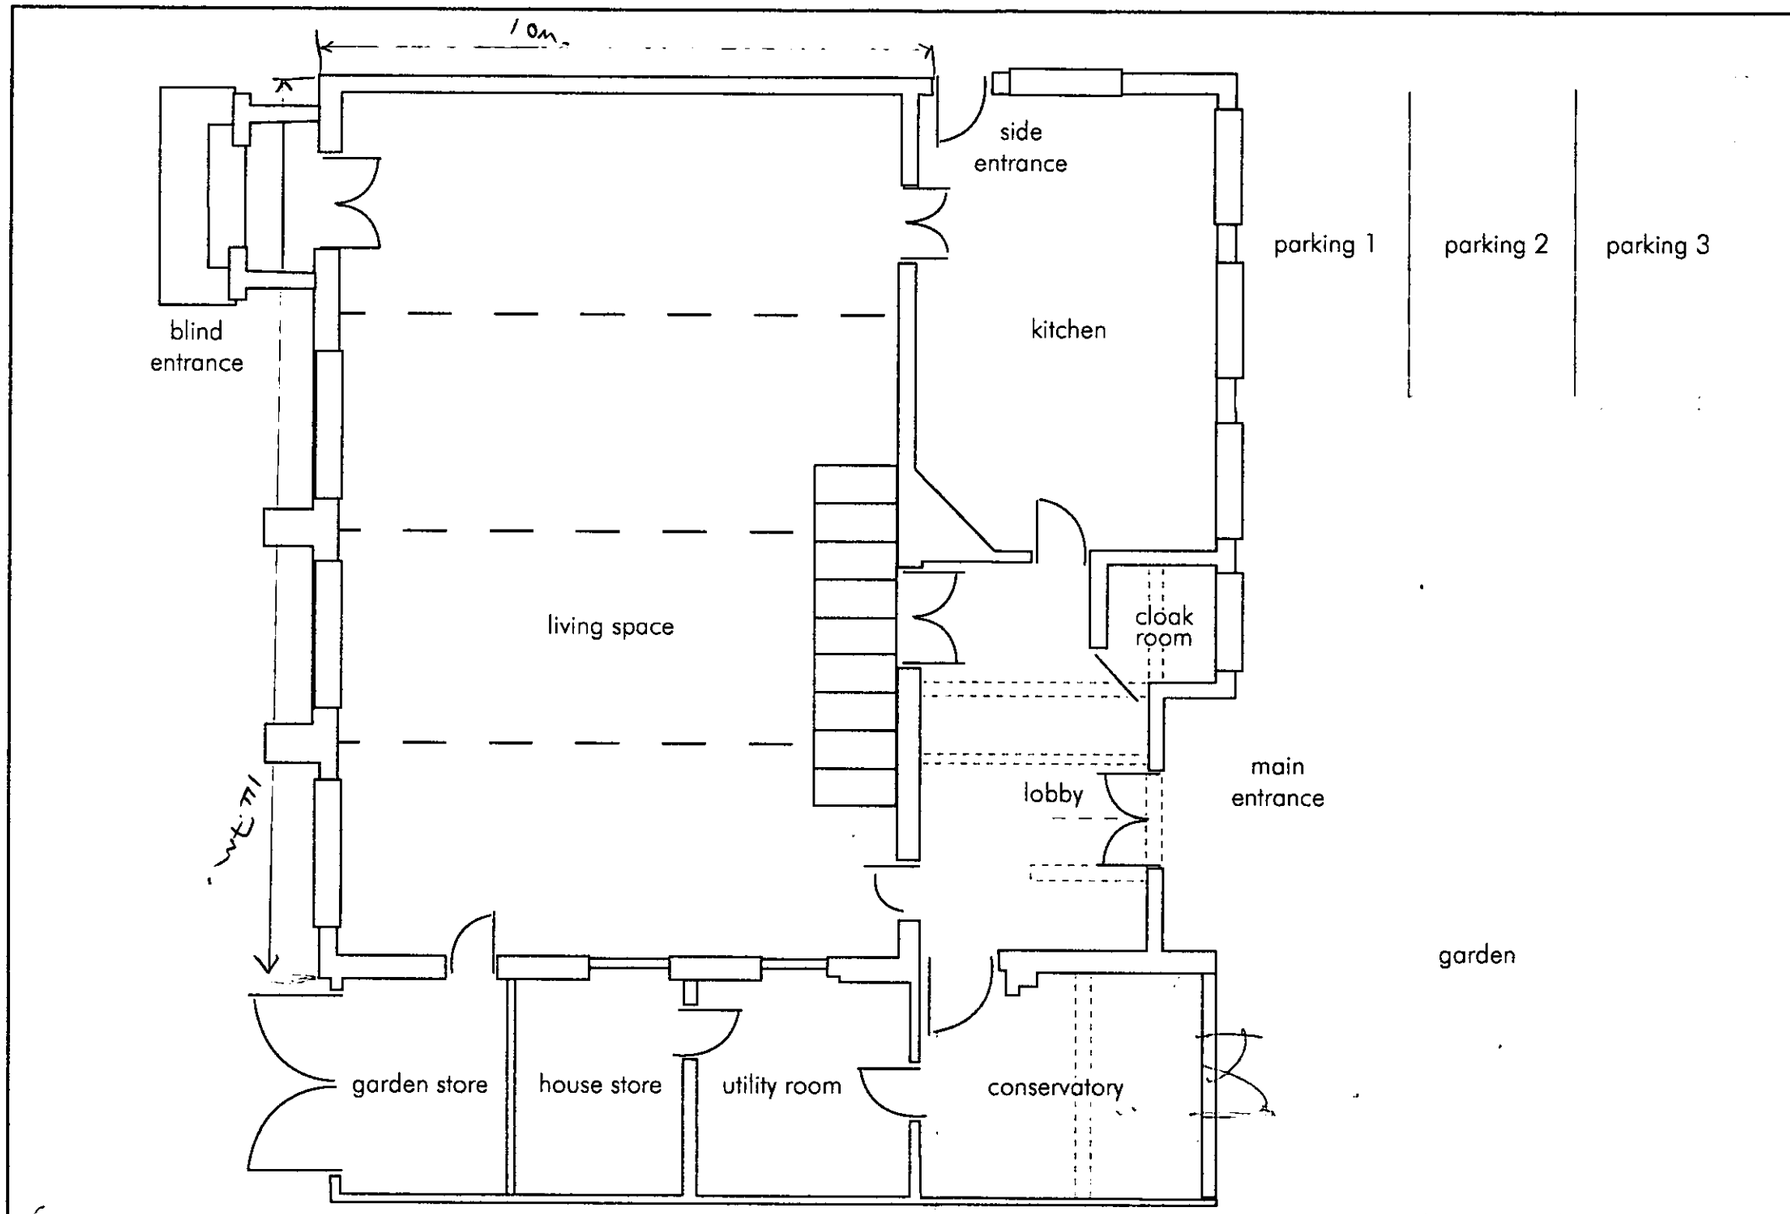


Proposed ground floor plan 1:100

REVISED PLAN
Rec 18 Aug 2003

8160/7A.

WITHDRAWN


02.JAN.2003 8160

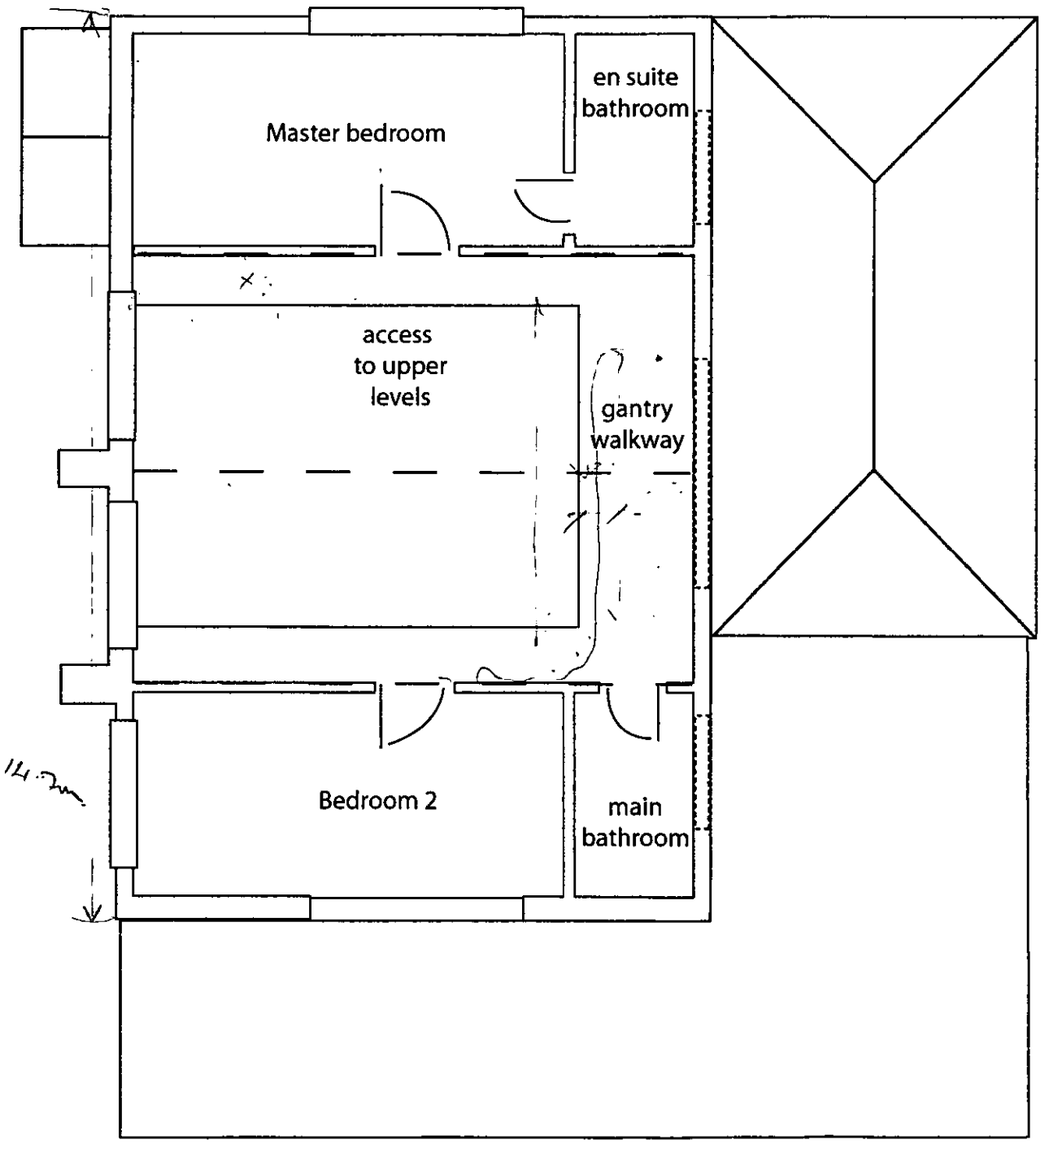

Proposed first level plan 1:100

8160/8
WITHDRAWN


02.JAN.2003 8160

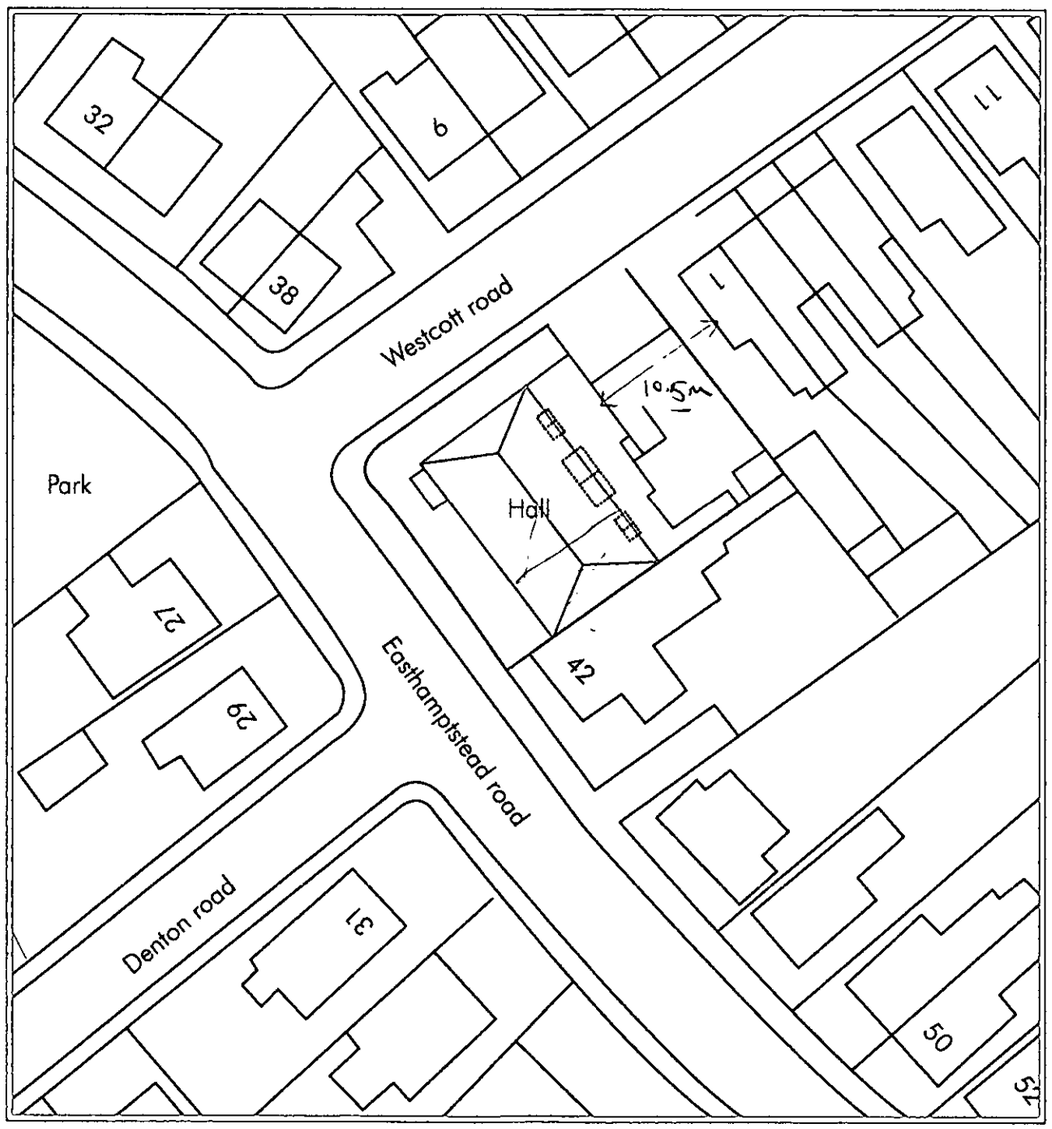

Site plan 1:500

8160/10

WITHDRAWN

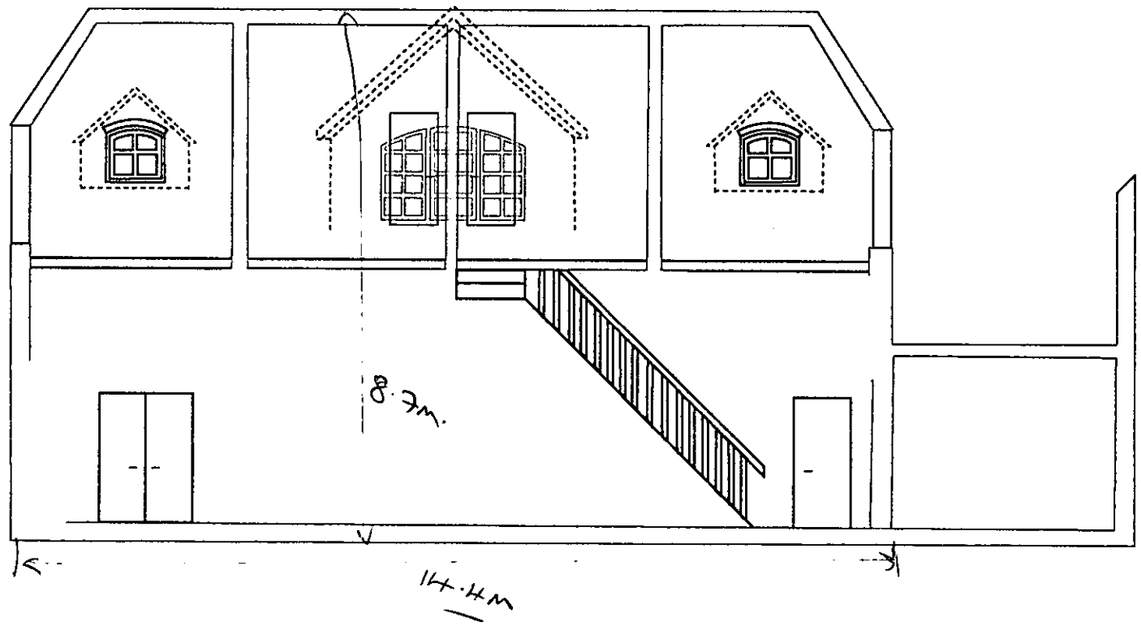


Proposed long section 1:100

REVISED PLAN
Rec. 18 Aug 2003

WITHDRAWN

8160/11A

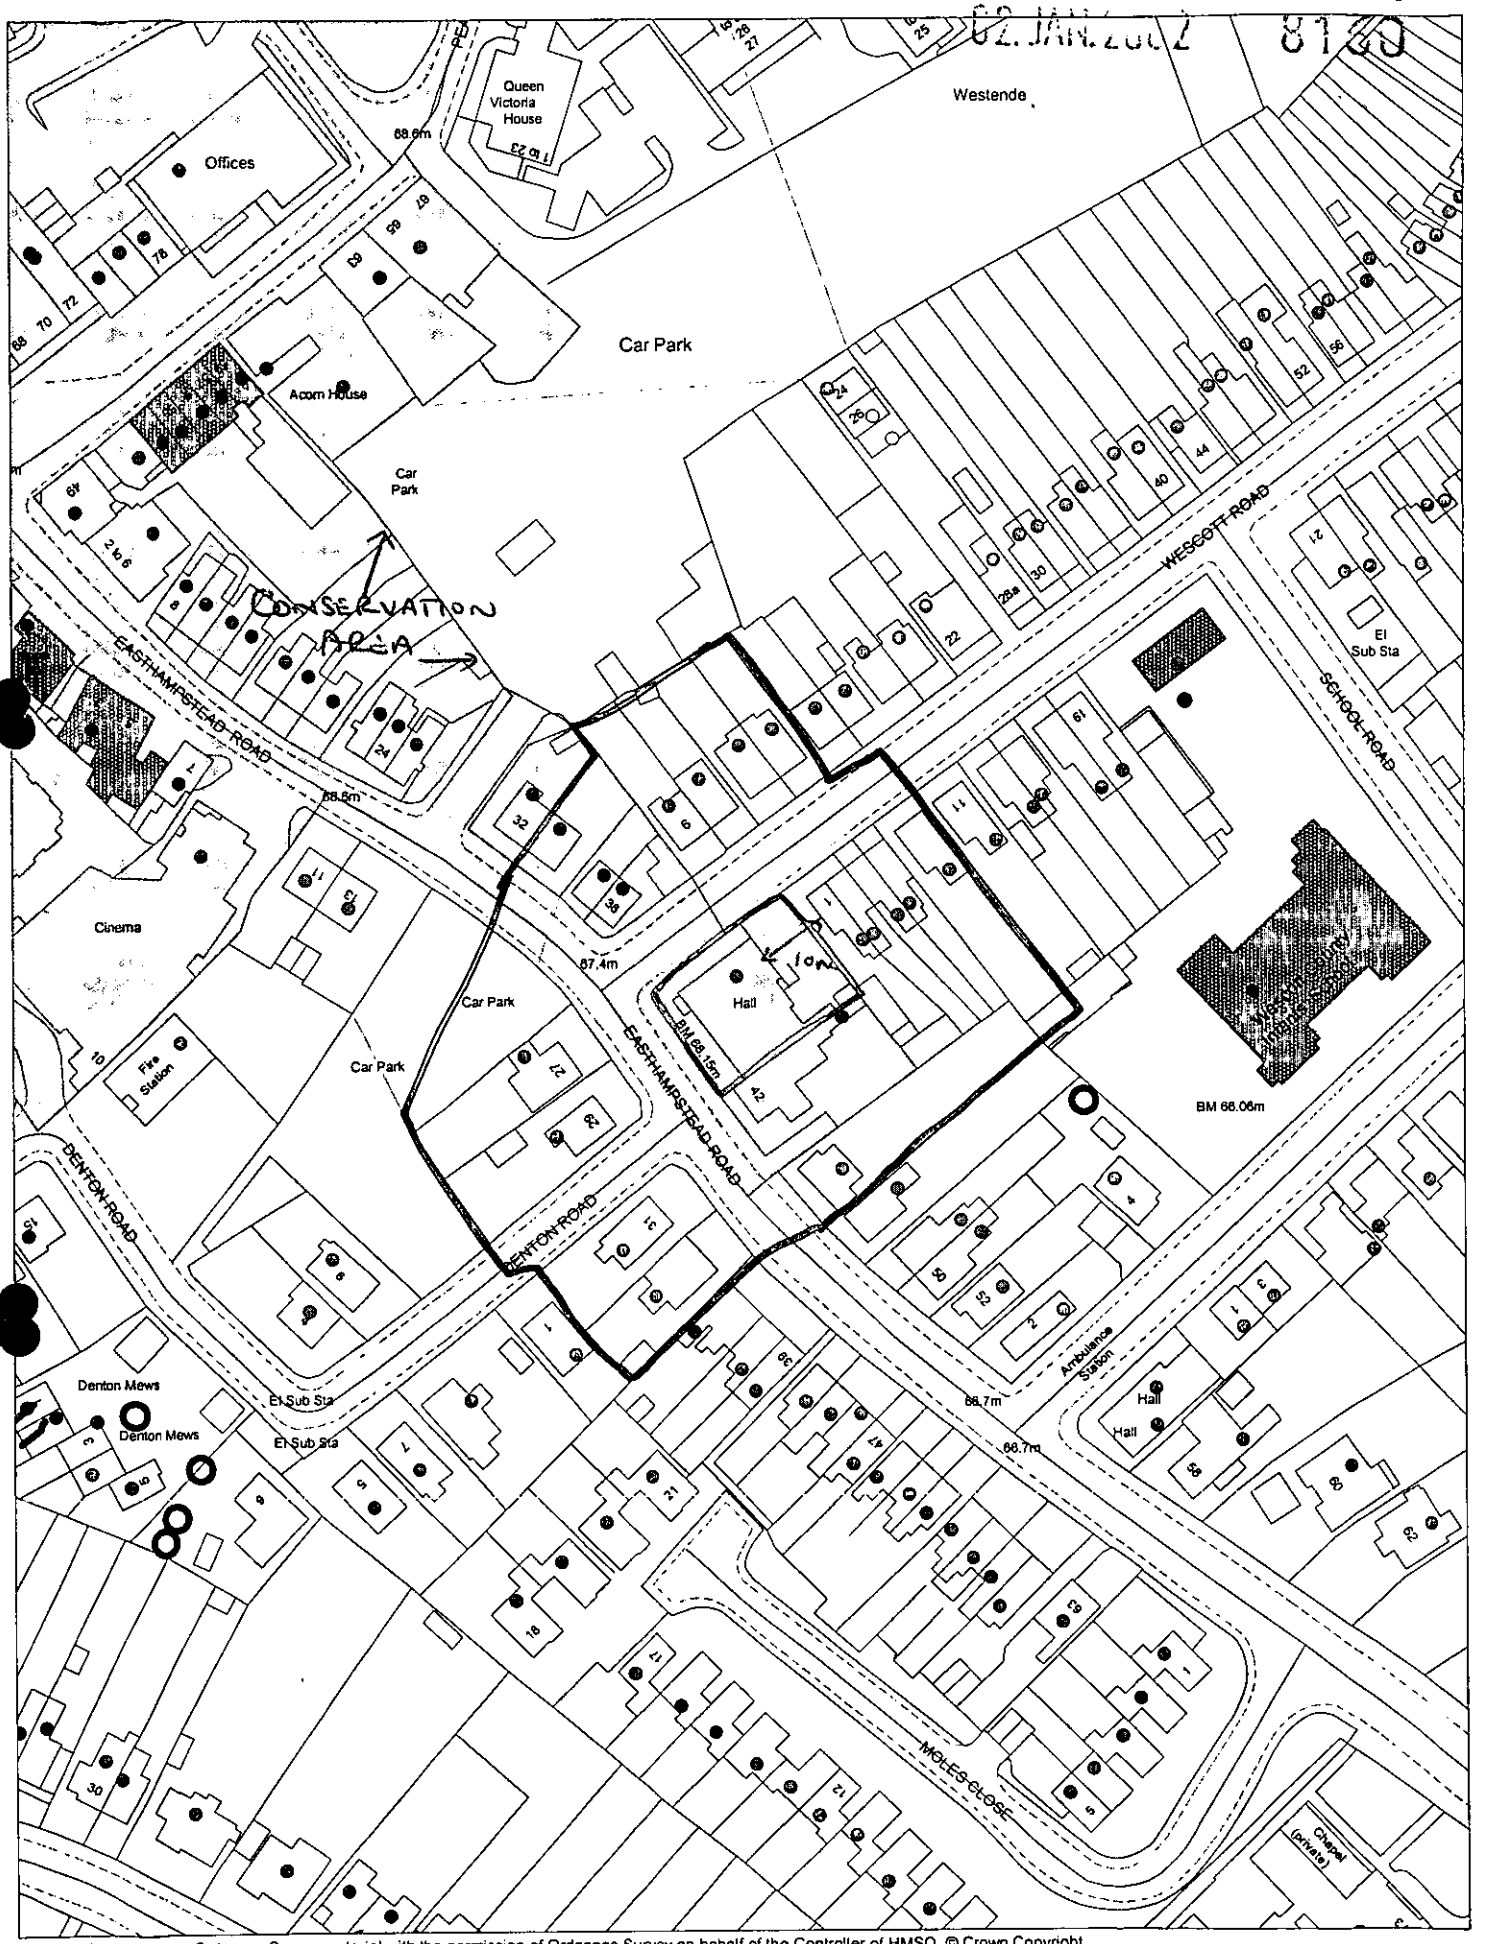

This map is based upon Ordnance Survey material with the permission of Ordnance Survey on behalf of the Controller of HMSO. © Crown Copyright. Unauthorised reproduction infringes Crown Copyright and may lead to prosecution or civil proceedings.Wokingham District Council Licence LA086134

Development Control,Wokingham District Council.
16 December 2002

Scale: 1 : 1250

N
W E
S