
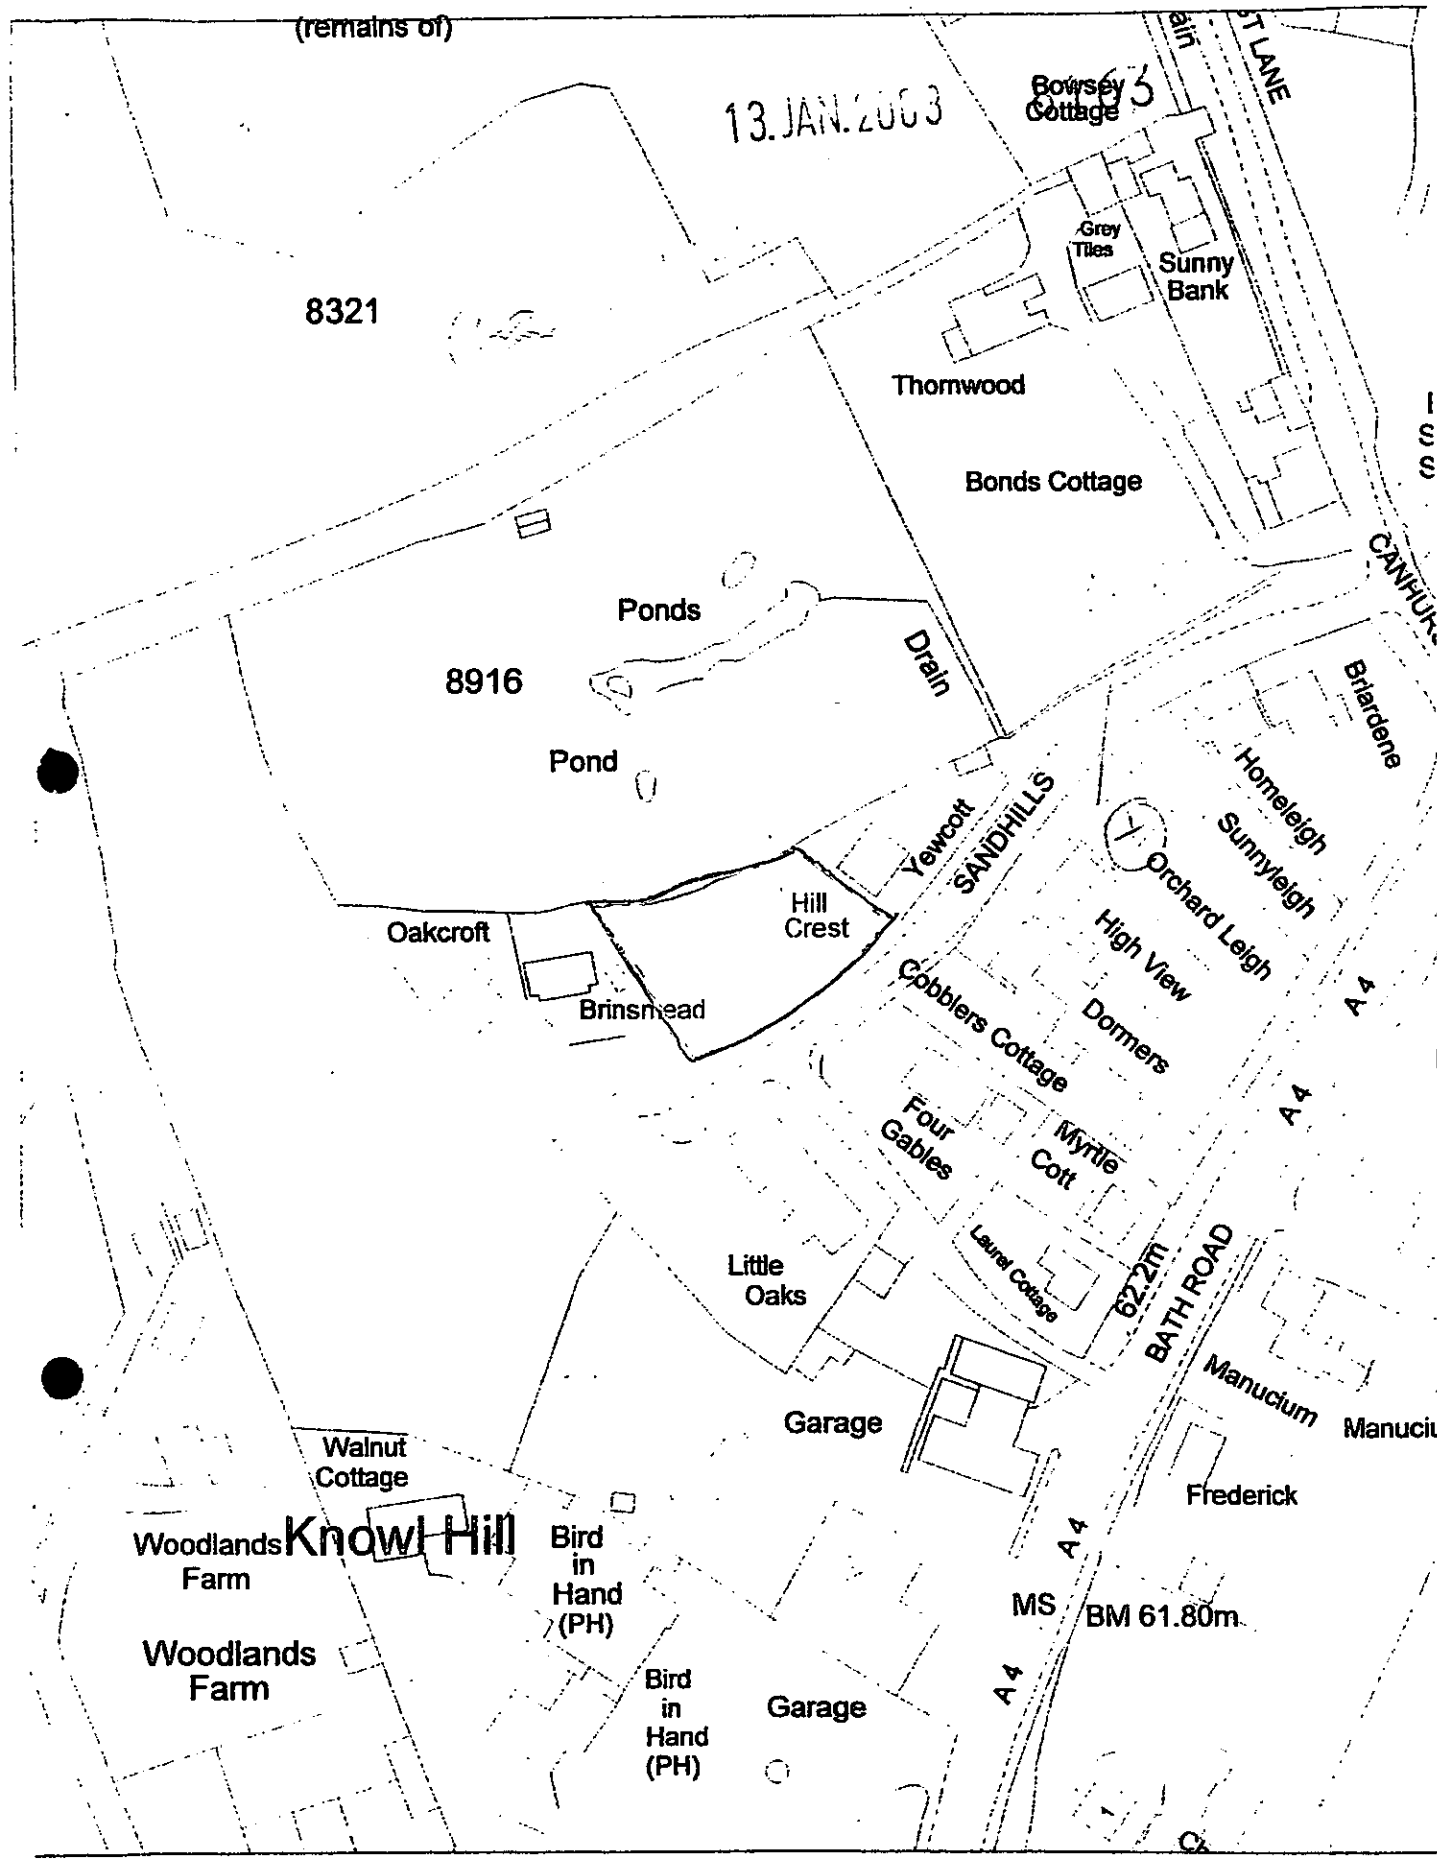


Site Plan, Scale: 1 to 1250

13 JAN 2003 8163

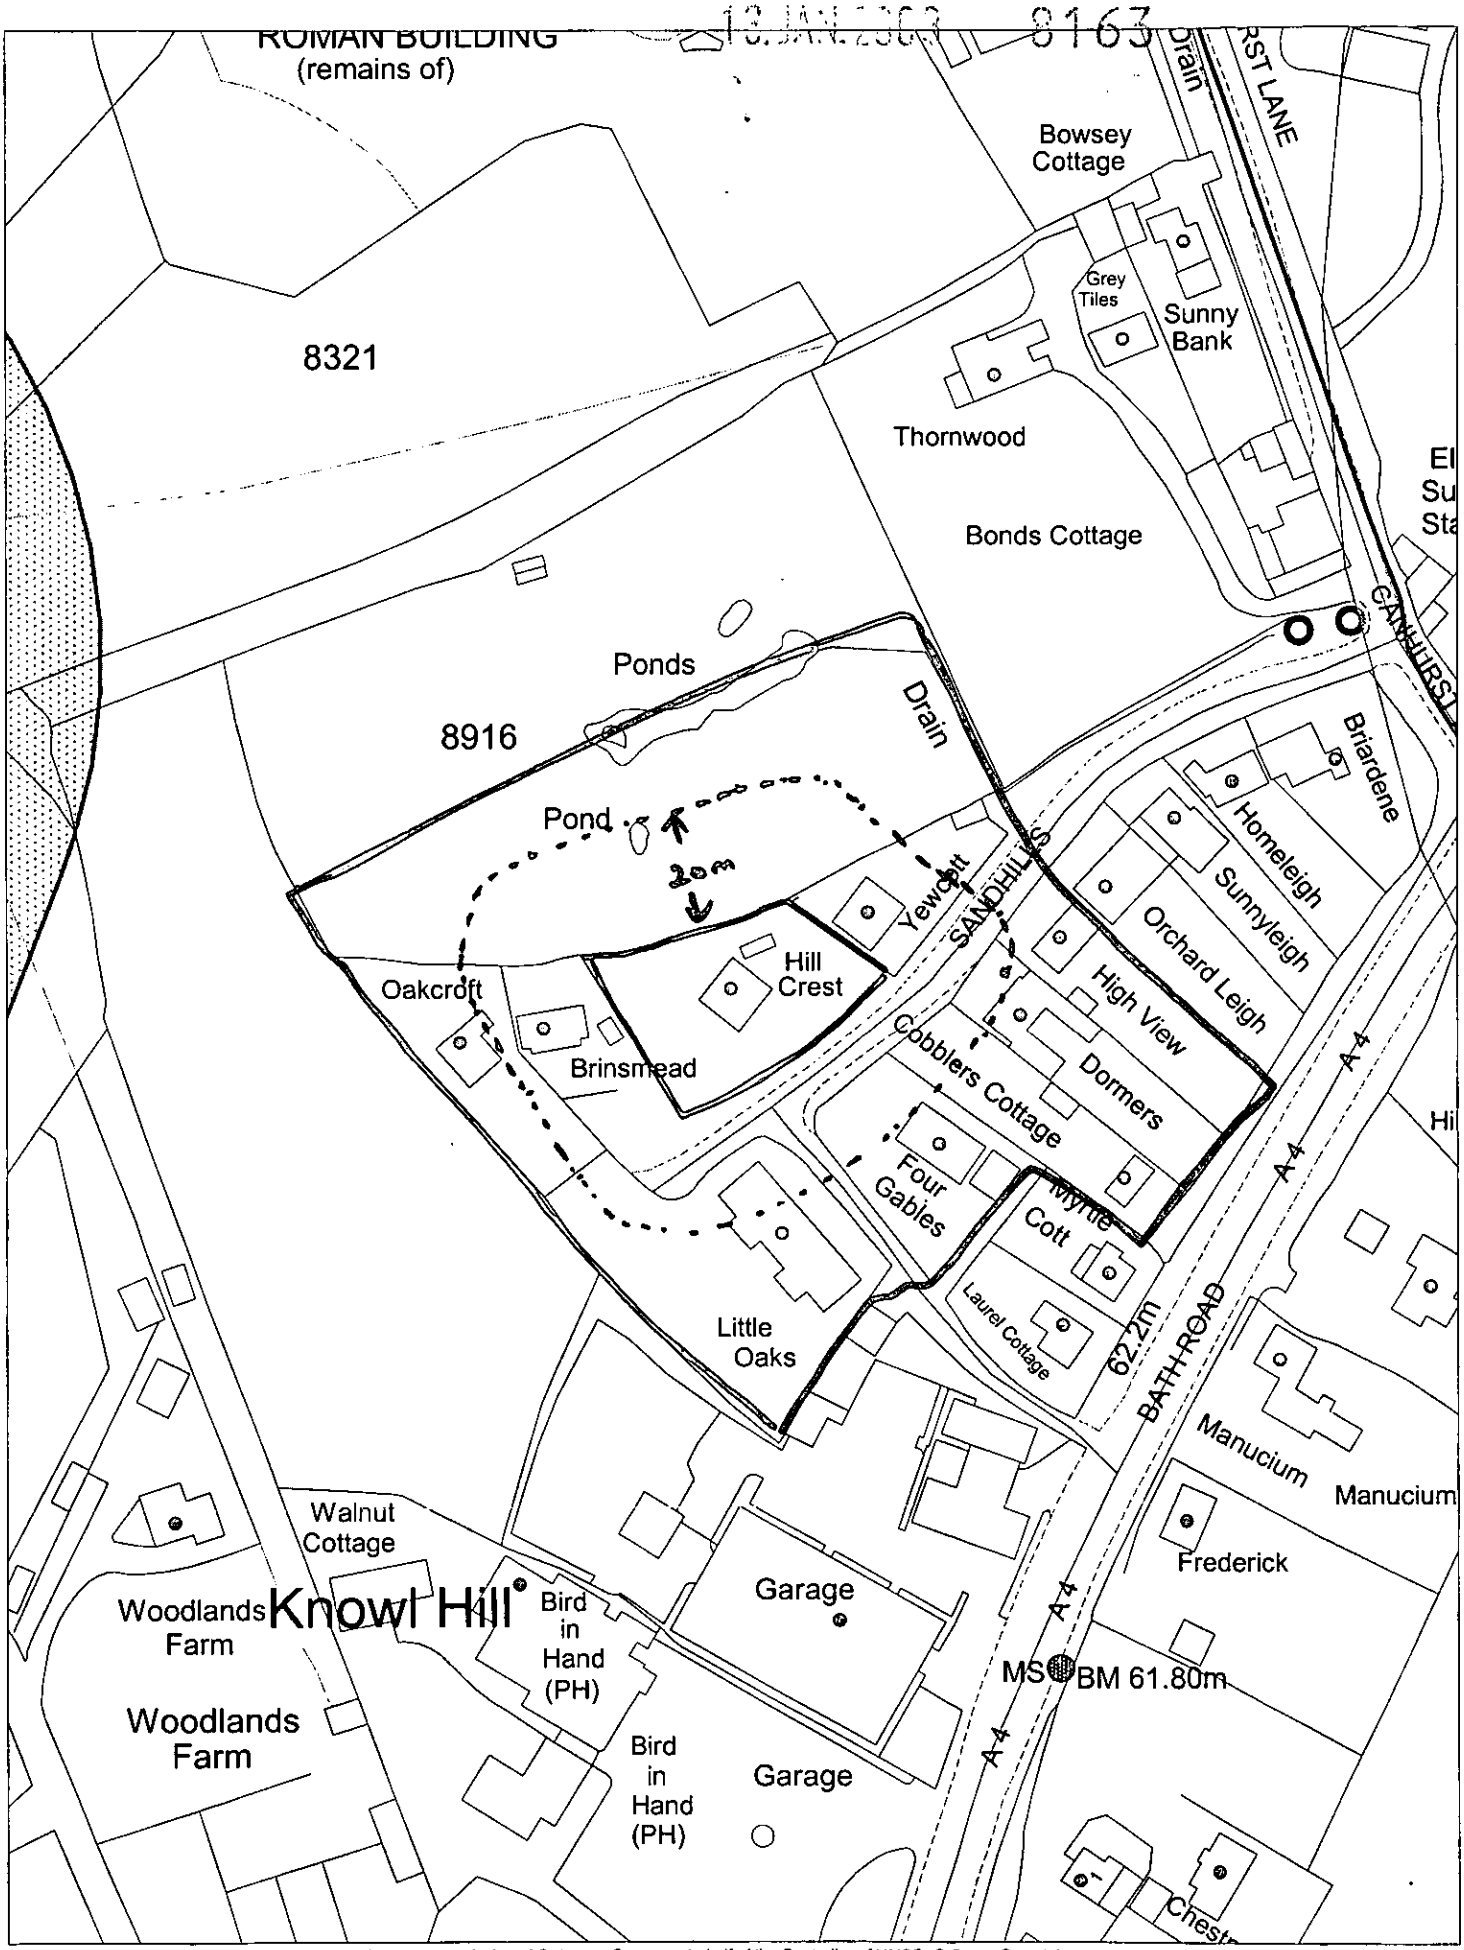


This map is based upon Ordnance Survey material with the permission of Ordnance Survey on behalf of the Controller of HMSO. © Crown Copyright. Unauthorised reproduction infringes Crown Copyright and may lead to prosecution or civil proceedings.Wokingham District Council Licence LA086134

Development Control,Wokingham District Council.
16 December 2002

Scale: 1 : 1250

N W E S


13.JAN.2003 8163

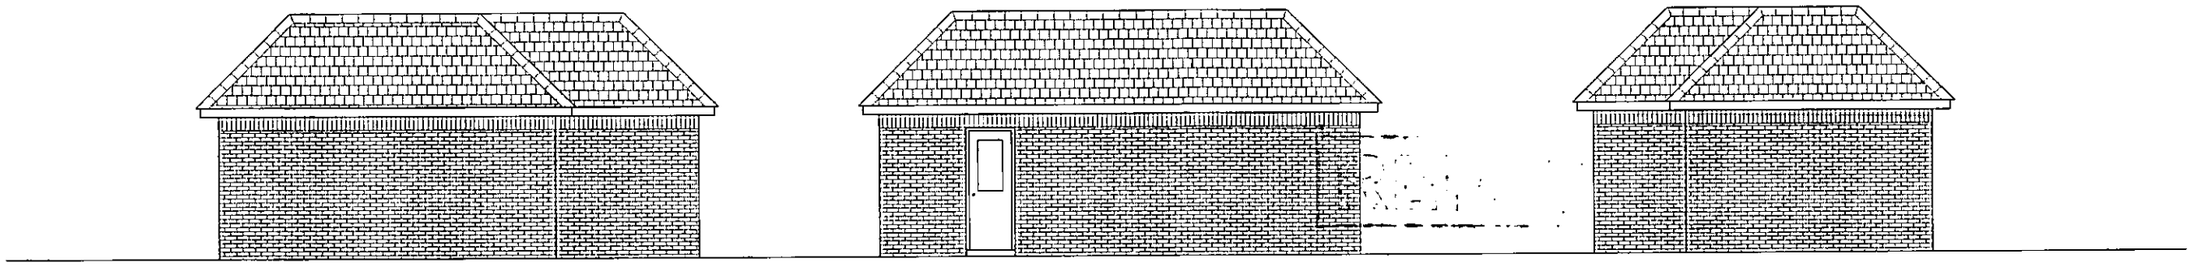

Side Elevation 1:100

Side Elevation 1:100

Rear Elevation 1:100

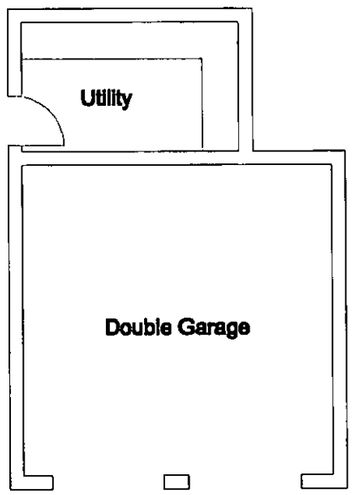


Proposed Garage Plan 1:100

8163/7

Proposed Garage 1:100


Michael Whiteway Construction & Development Consultant
Tel 0118 941 7347

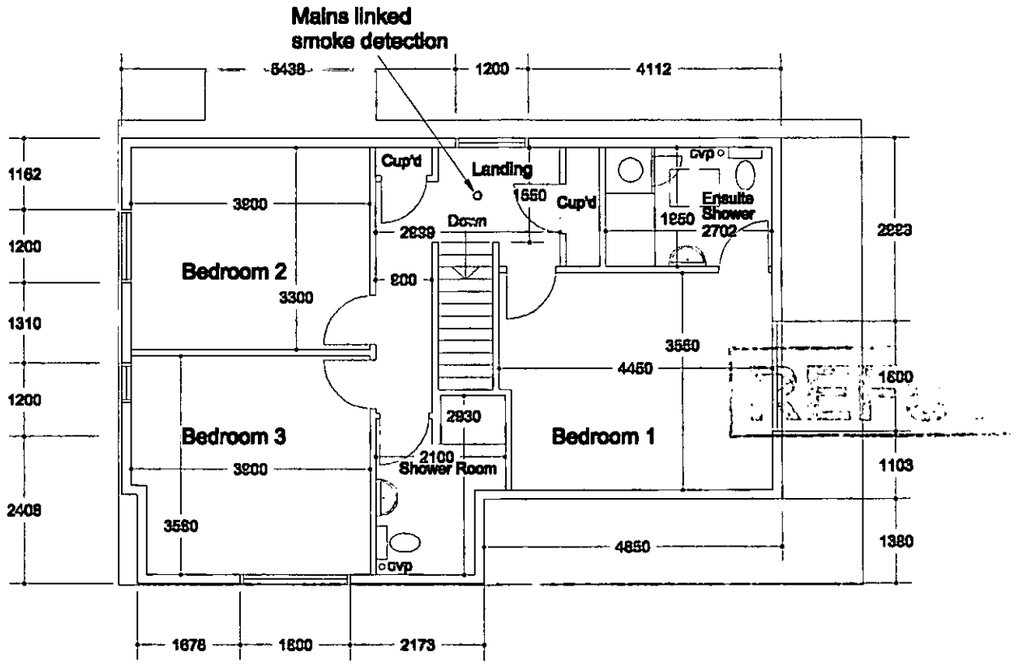

First Floor Plan

8163/6

13.JAN.2003 8163

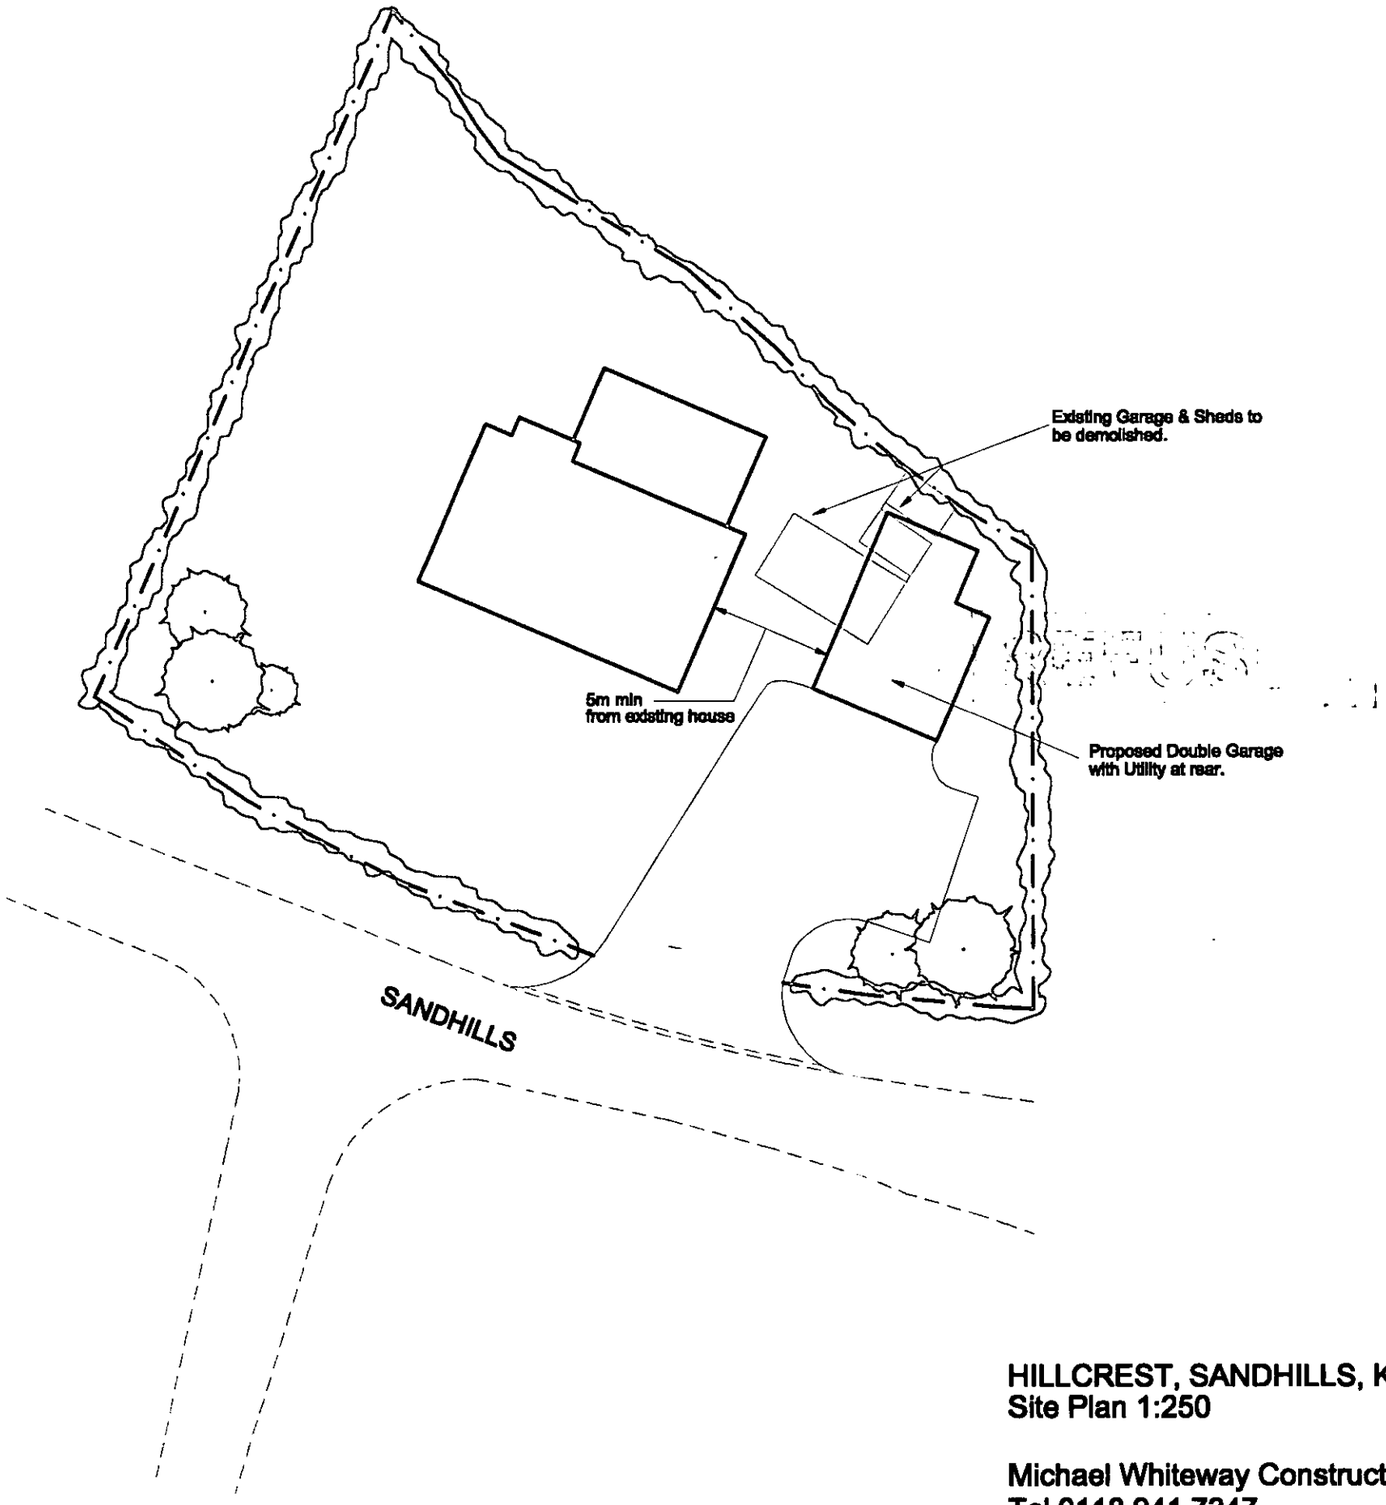



8163/1

HILLCREST, SANDHILLS, KNOWL HILL NR MAIDENHEAD.
Site Plan 1:250

Michael Whiteway Construction & Development Consultant
Tel 0118 941 7347

13.JAN.2003 8163

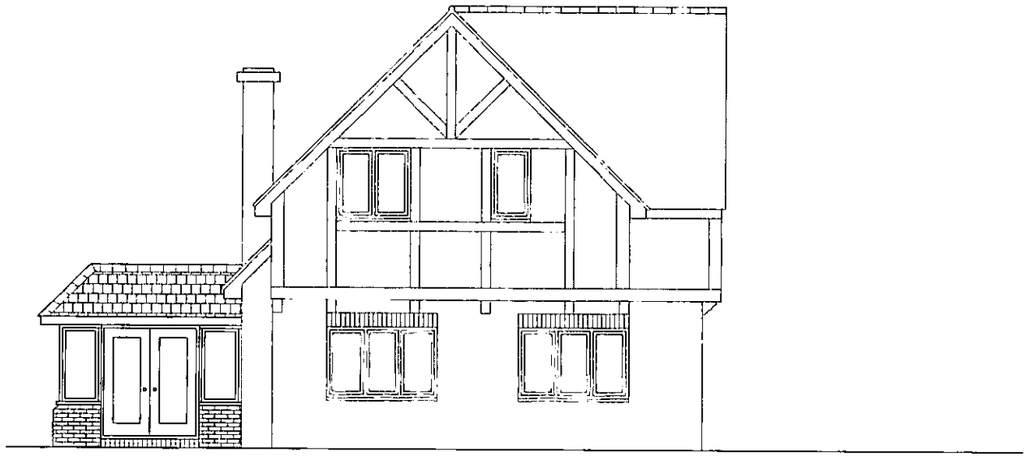

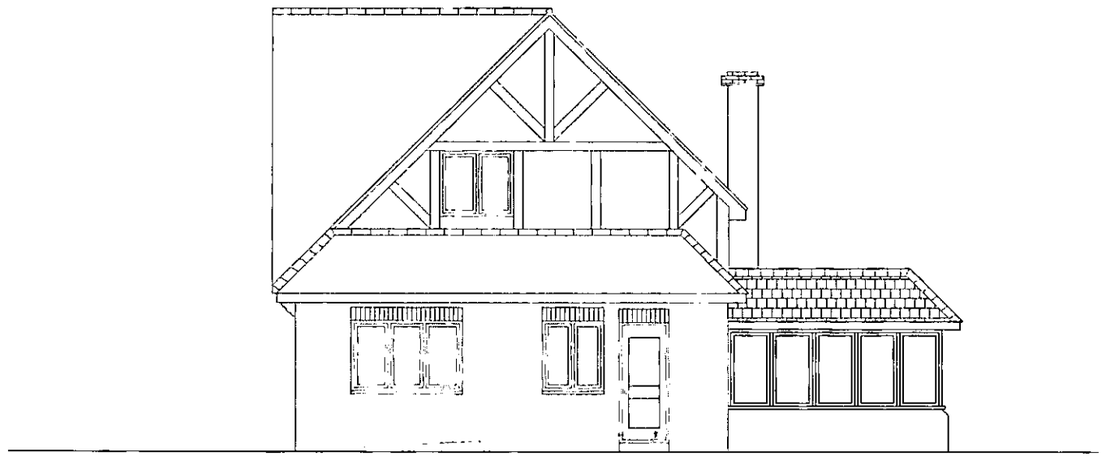


8163/2

Side Elevations 1:100

Michael Whiteway Construction & Development Consultant
Tel 0118 941 7347


13.JAN.2003 8163

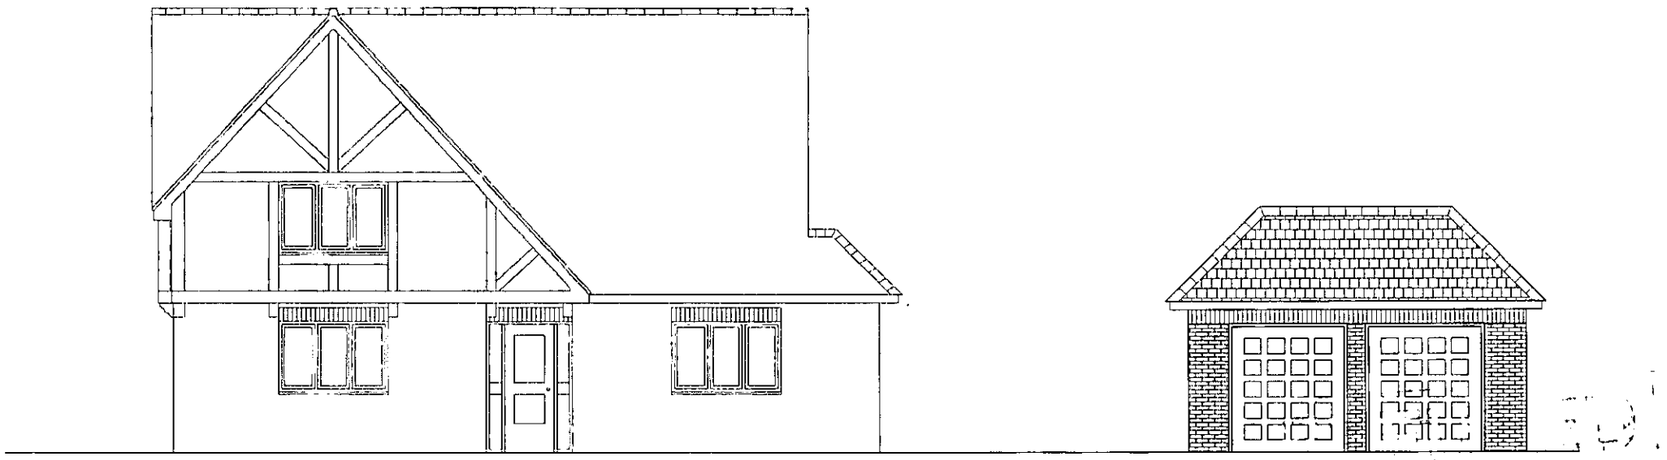

8163/3

Front Elevation Showing Proposed Garage 1:100

Michael Whiteway Construction & Development Consultant
Tel 0118 941 7347

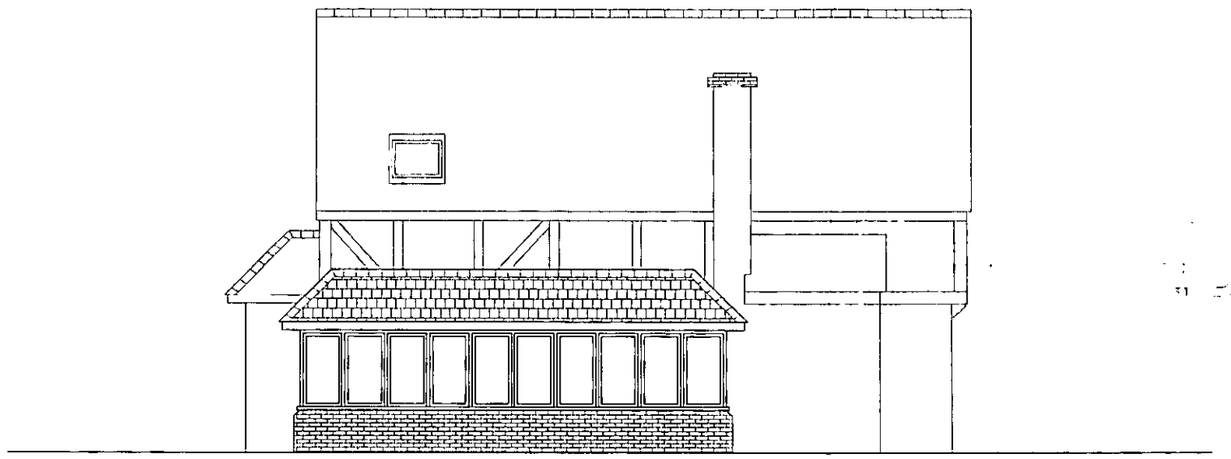


8163/4

Rear Elevation 1:100

Michael Whiteway Construction & Development Consultant
Tel 0118 941 7347

13.JAN.2003 8163

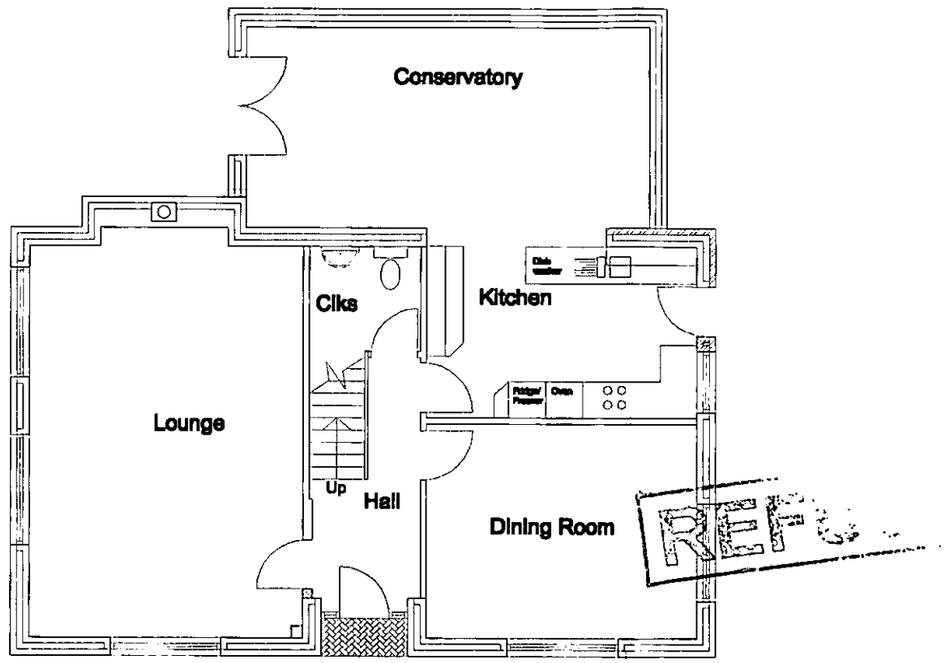

8163/5

Ground Floor Plan Showing Proposed Conservatory 1:100

Michael Whiteway Construction & Development Consultant
Tel 0118 941 7347