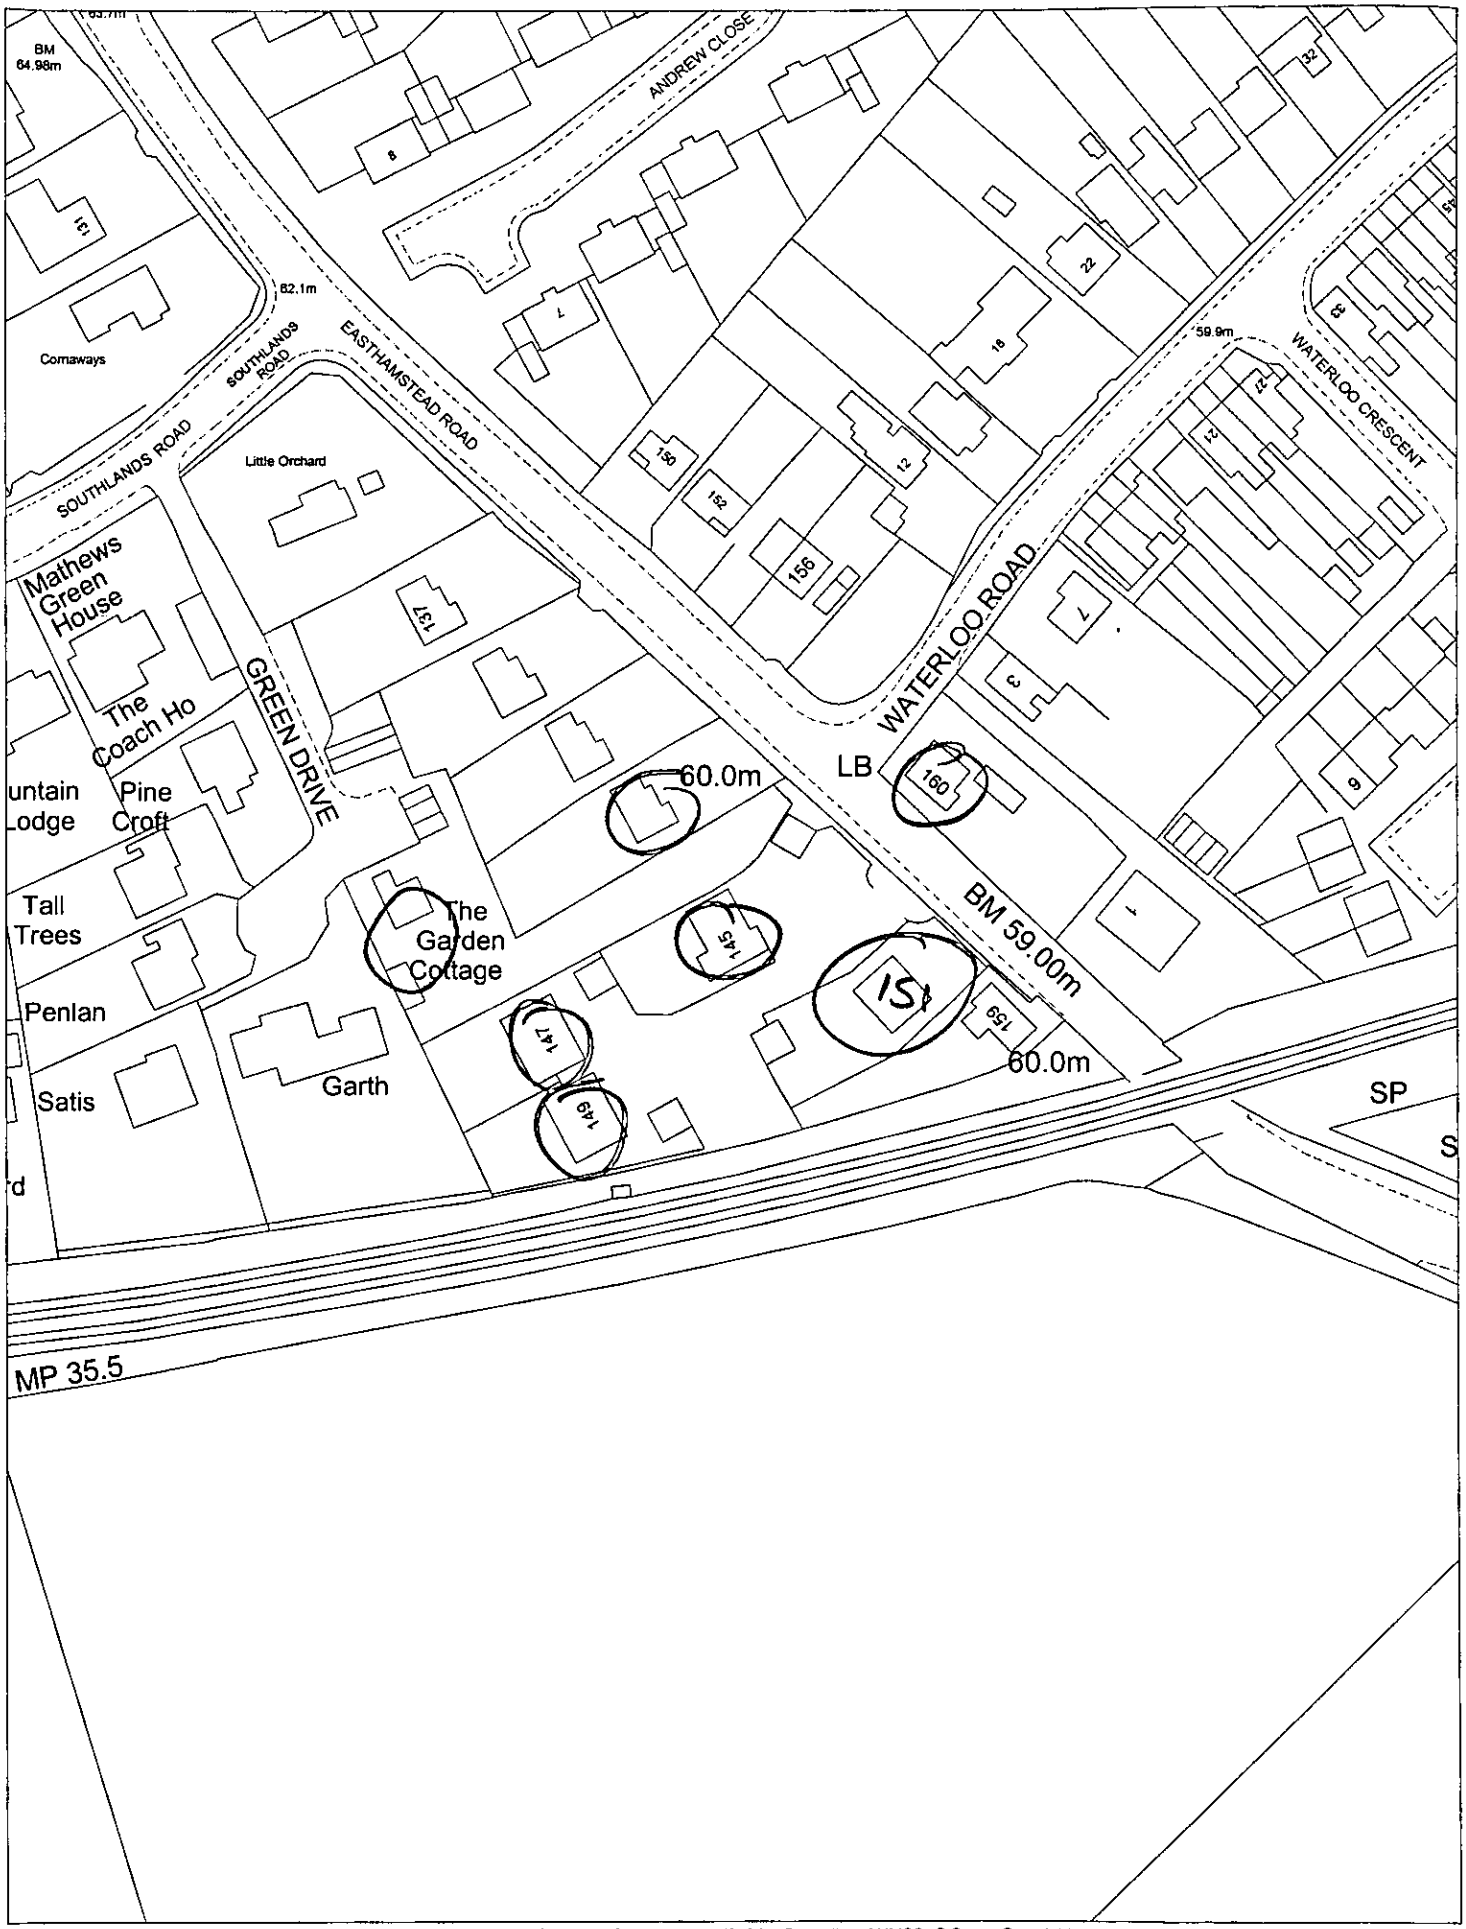


This map is based upon Ordnance Survey material with the permission of Ordnance Survey on behalf of the Controller of HMSO. © Crown Copyright.
Unauthorised reproduction infringes Crown Copyright and may lead to prosecution or civil proceedings.Wokingham District Council Licence LA086134


Development Control,Wokingham District Council.
31 January 2003


Scale: 1 : 1250

N
W E
S

Location plan 1:1250


Original Landscaping Plan for Application 96/63528/F

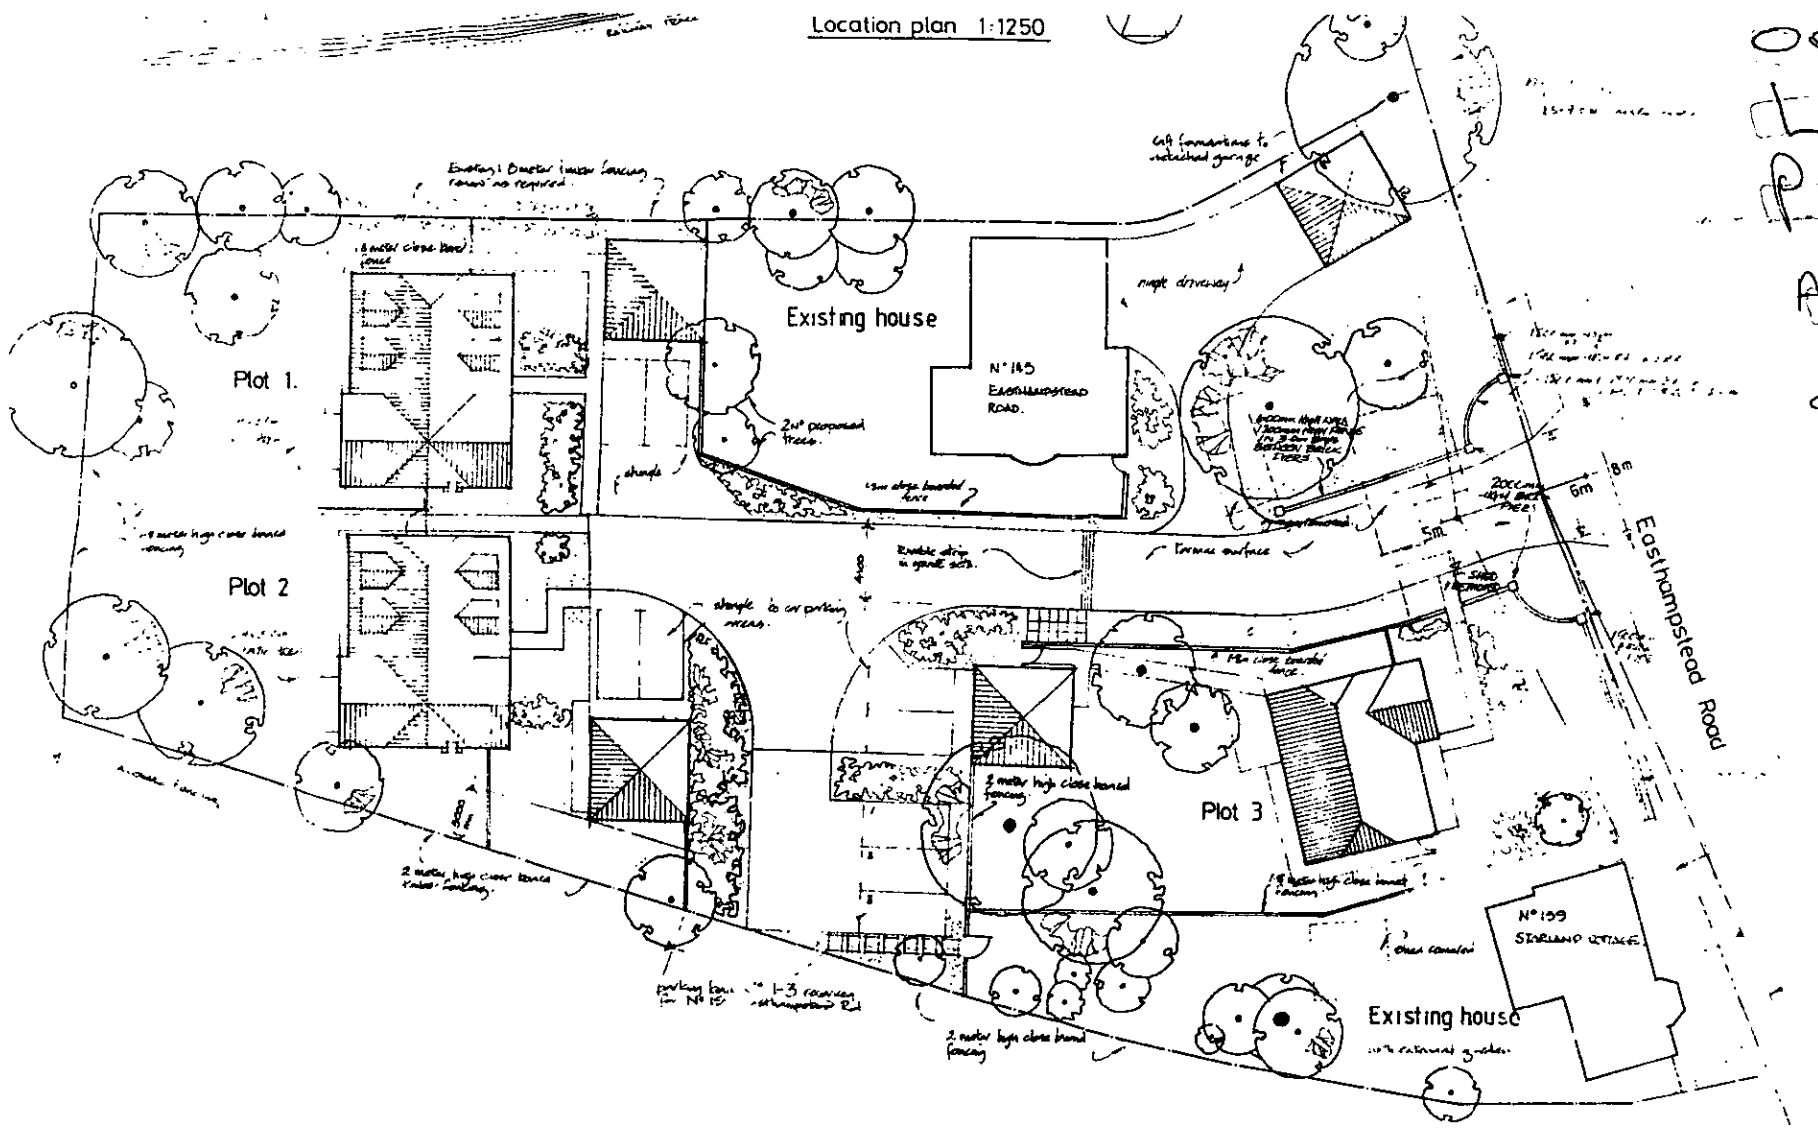

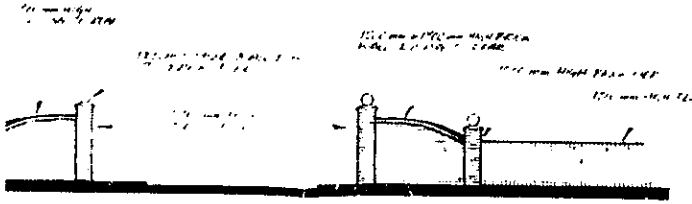

o Easthampstead Road 1:100

THE FOLLOWING SCANNED IMAGES ARE DOCUMENTS OF BAD QUALITY OR ARE PHOTOCOPIES.

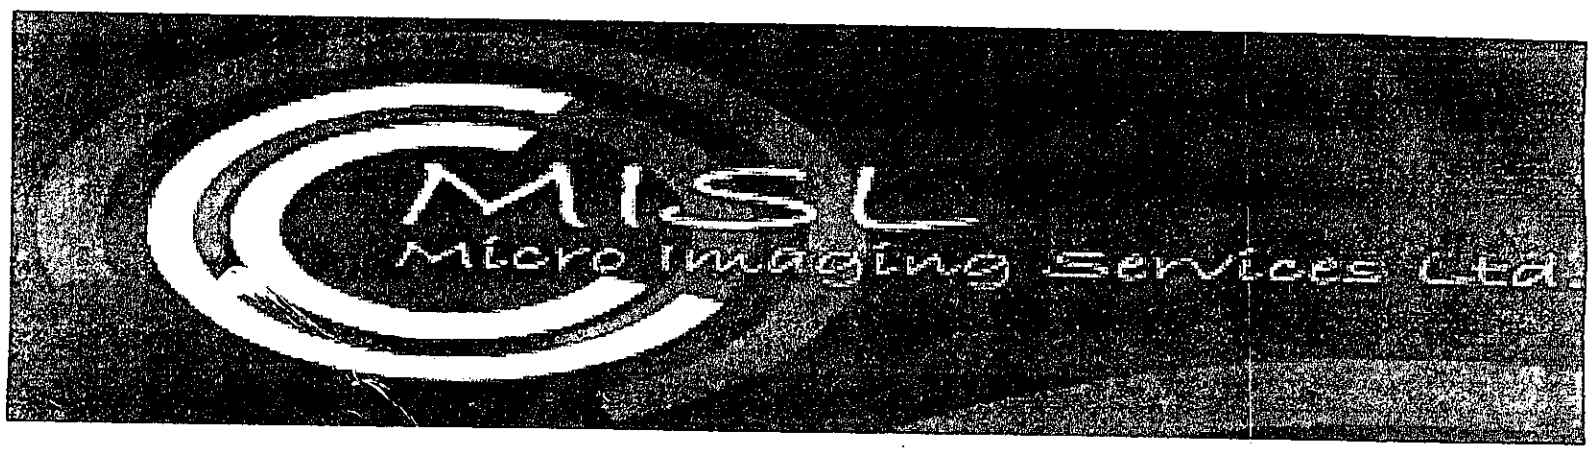


FOR THIS REASON THEY MAY APPEAR UNREADABLE ON SCREEN

145 - 159 EASTHAMPSTEAD ROAD
WOKINGHAM

CONVEYANCE PLAN

APPROVED

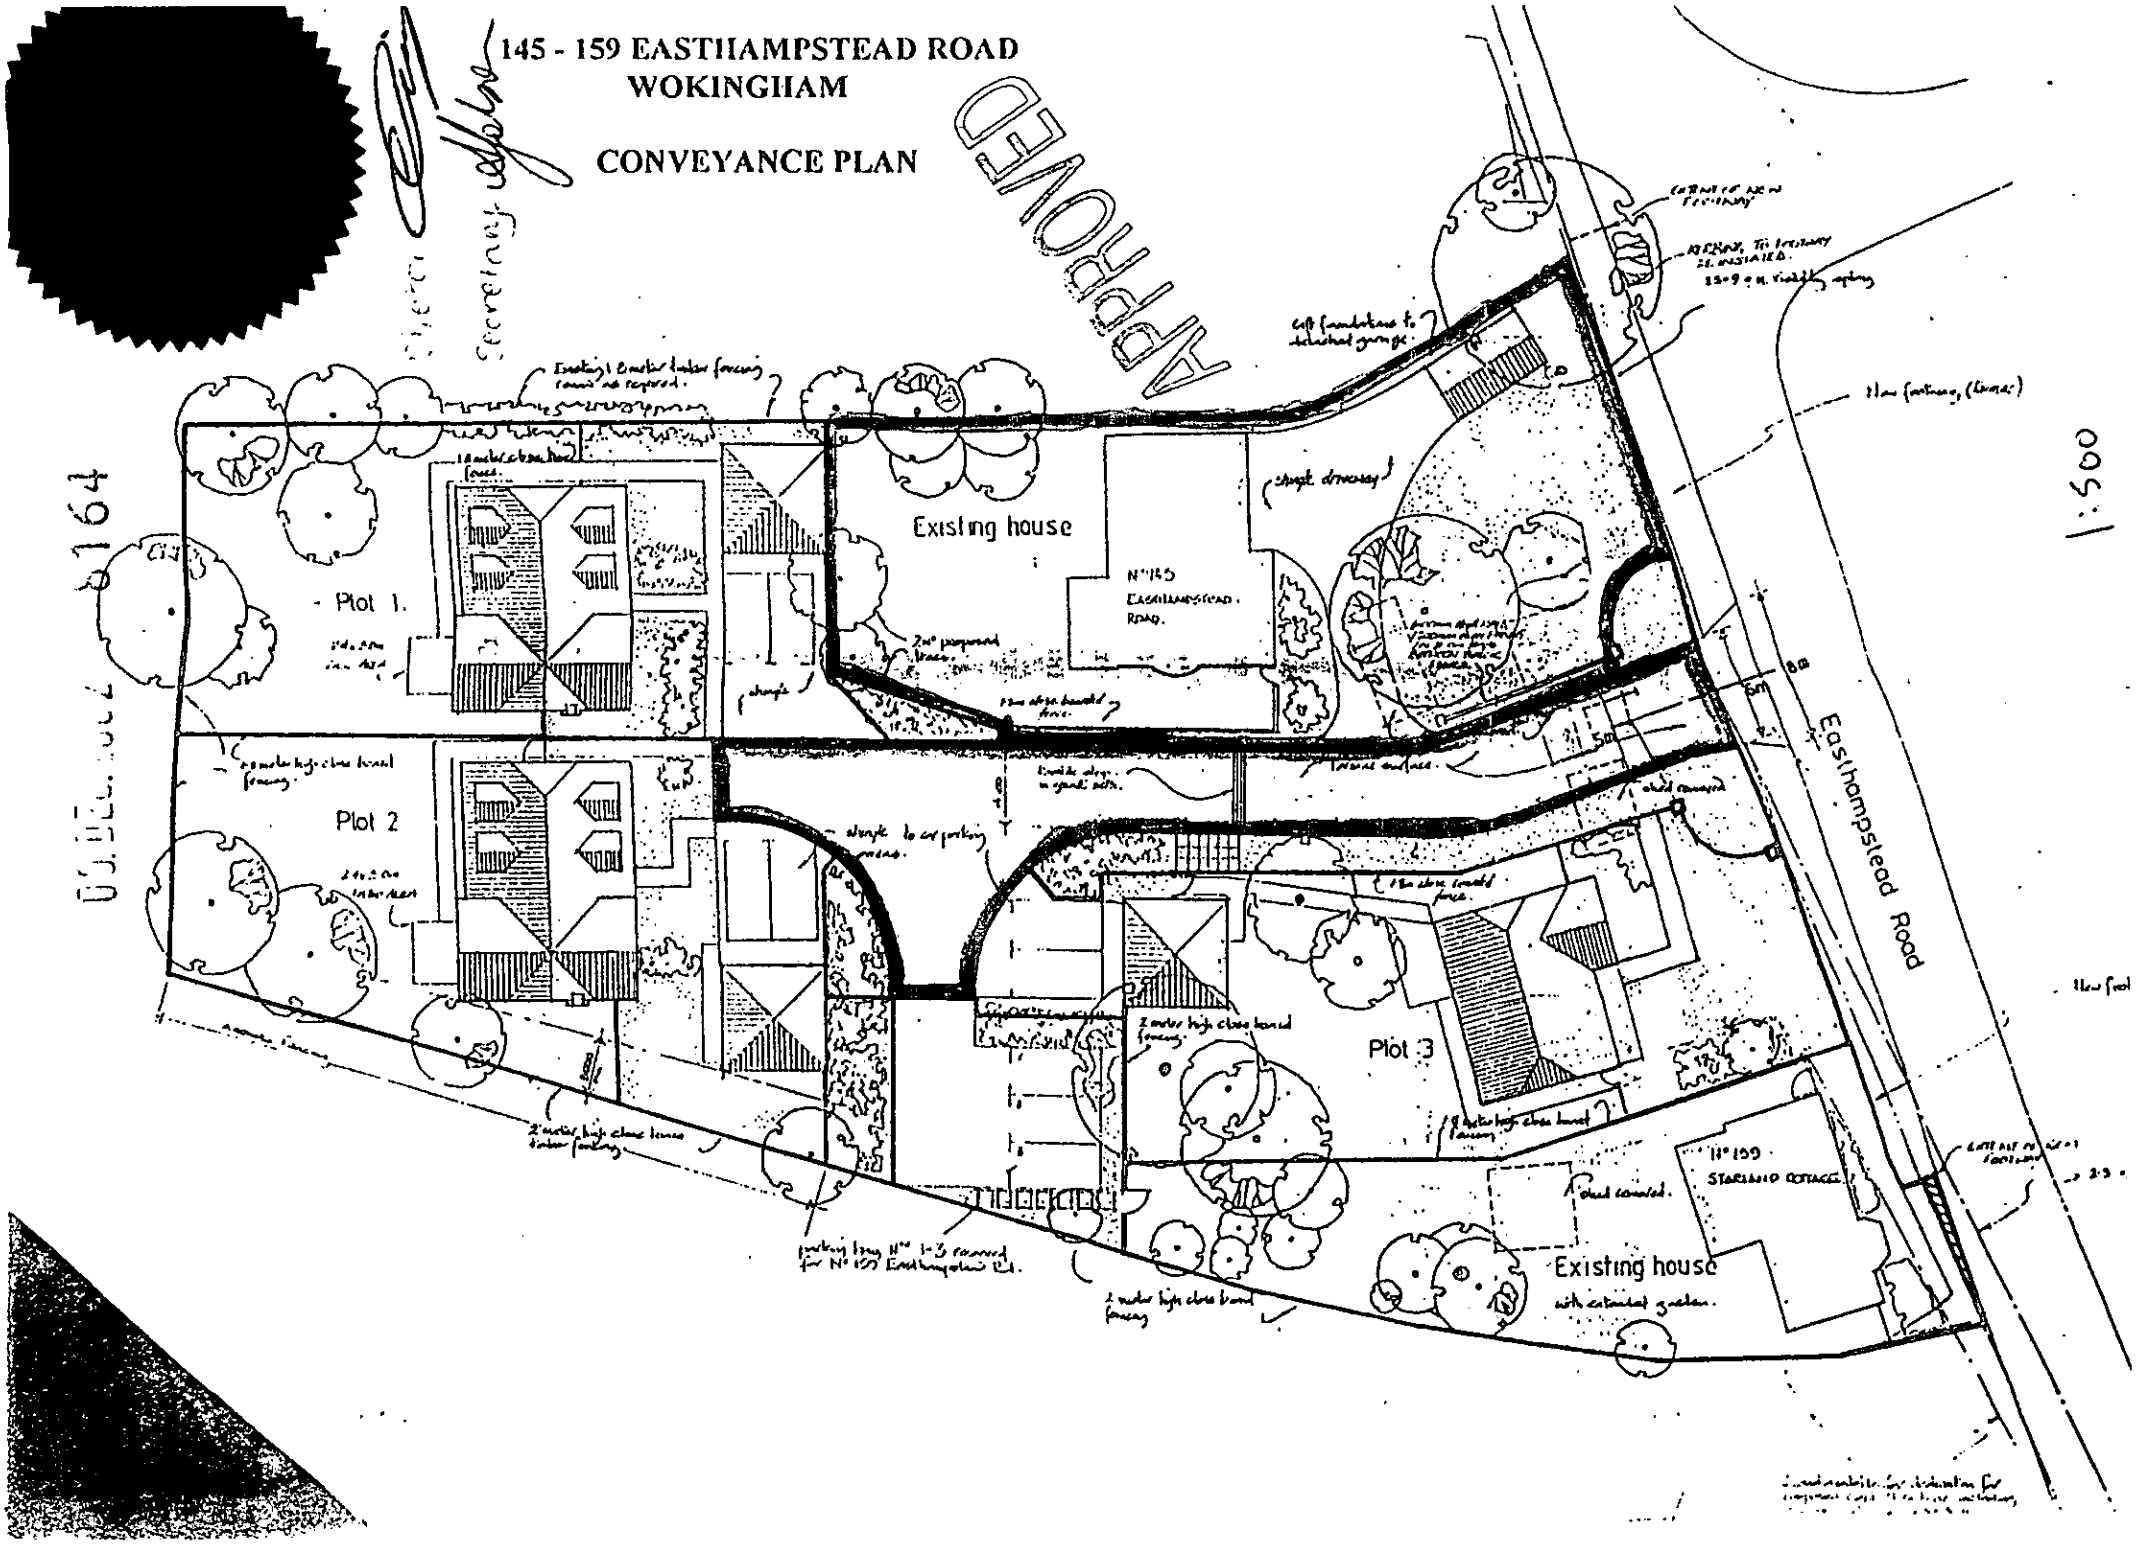


H.M. LAND REGISTRY

TITLE NUMBER

BK286338

ORDNANCE SURVEY PLAN REFERENCE	SU 8267	09.DEC.2002	8164	Scale 1/2500
~~COUNTY~~	~~BERKSHIRE~~	~~DISTRICT~~	~~WOKINGHAM~~	©Crown Copyr

ADMINISTRATIVE AREA WOKINGHAM

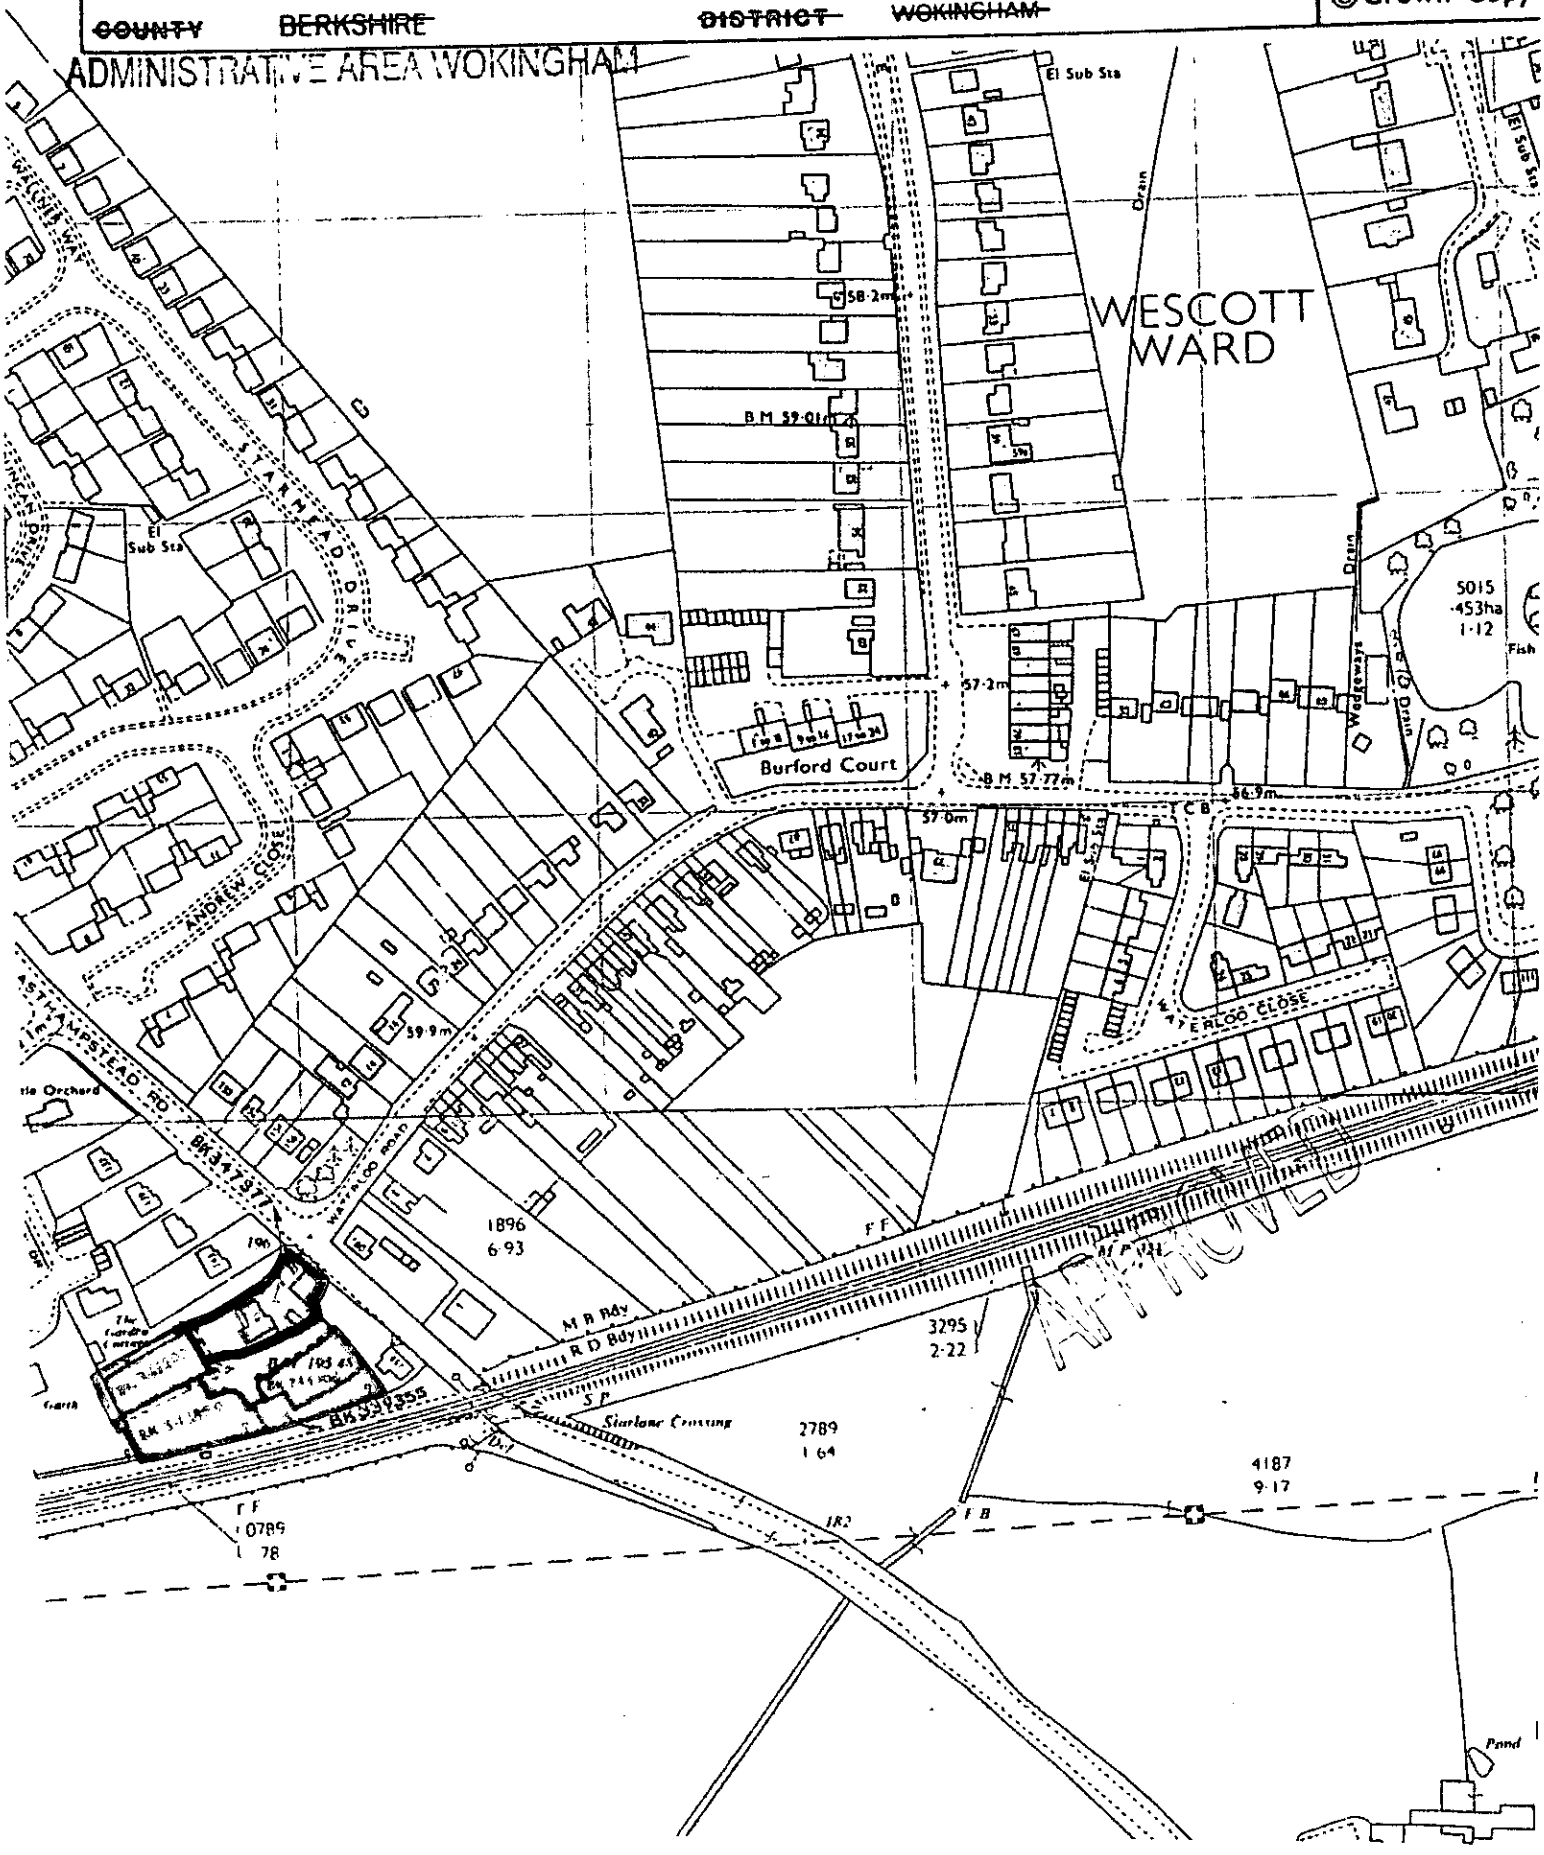

09.DEC.2002 8164