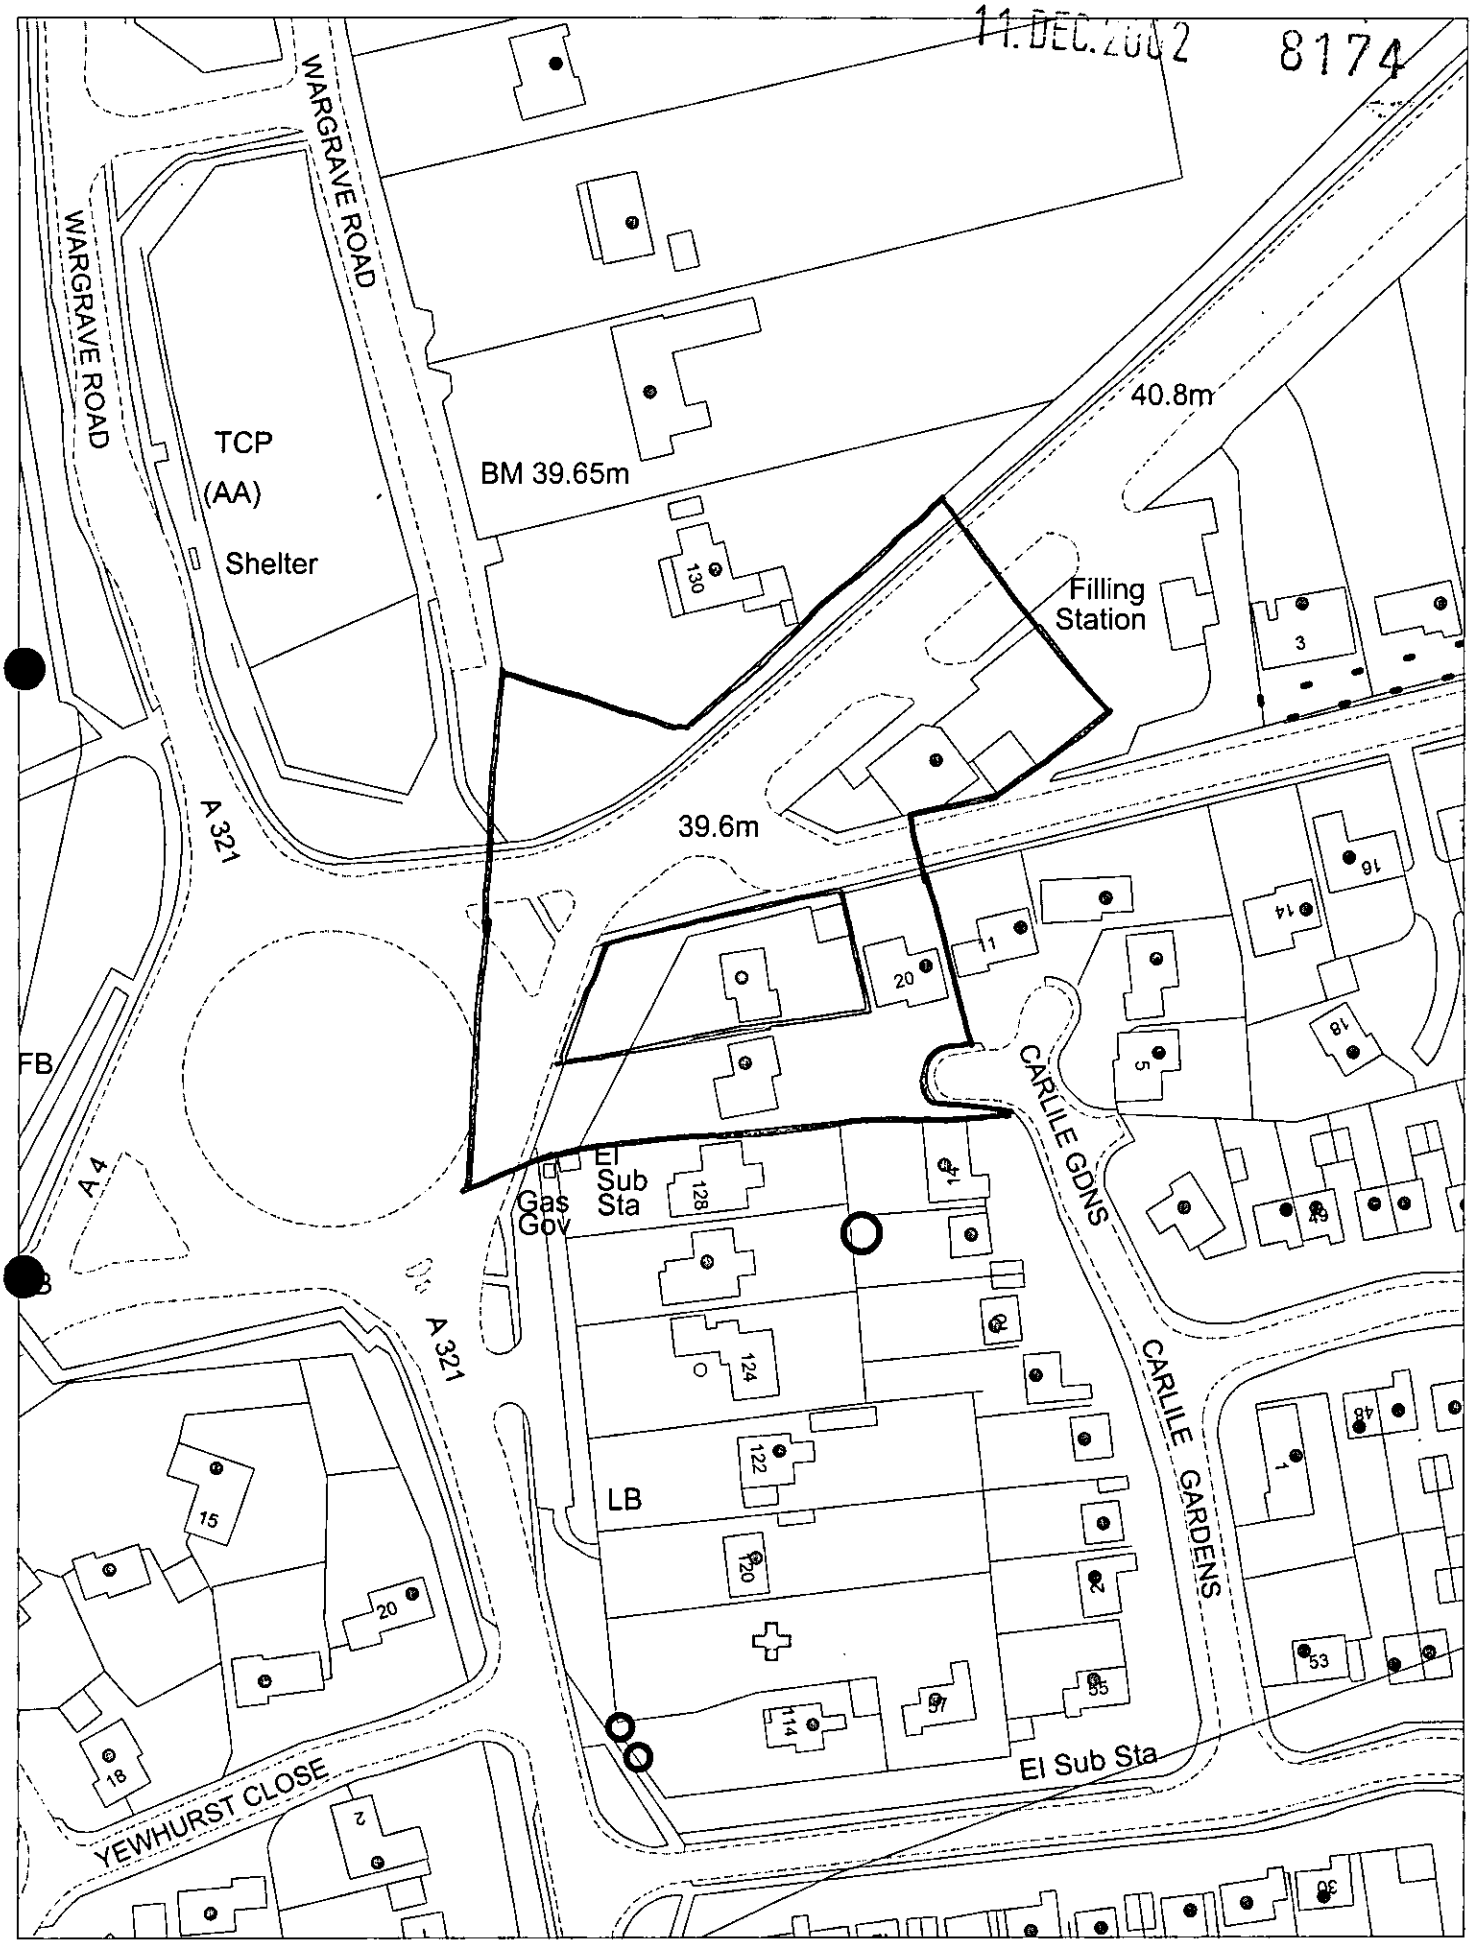



This map is based upon Ordnance Survey material with the permission of Ordnance Survey on behalf of the Controller of HMSO. © Crown Copyright.
Unauthorised reproduction infringes Crown Copyright and may lead to prosecution or civil proceedings.Wokingham District Council Licence LA086134

Development Control,Wokingham District Council.
12 December 2002

Scale: 1 : 1250

N
W E
S

11.DEC.2002 8174

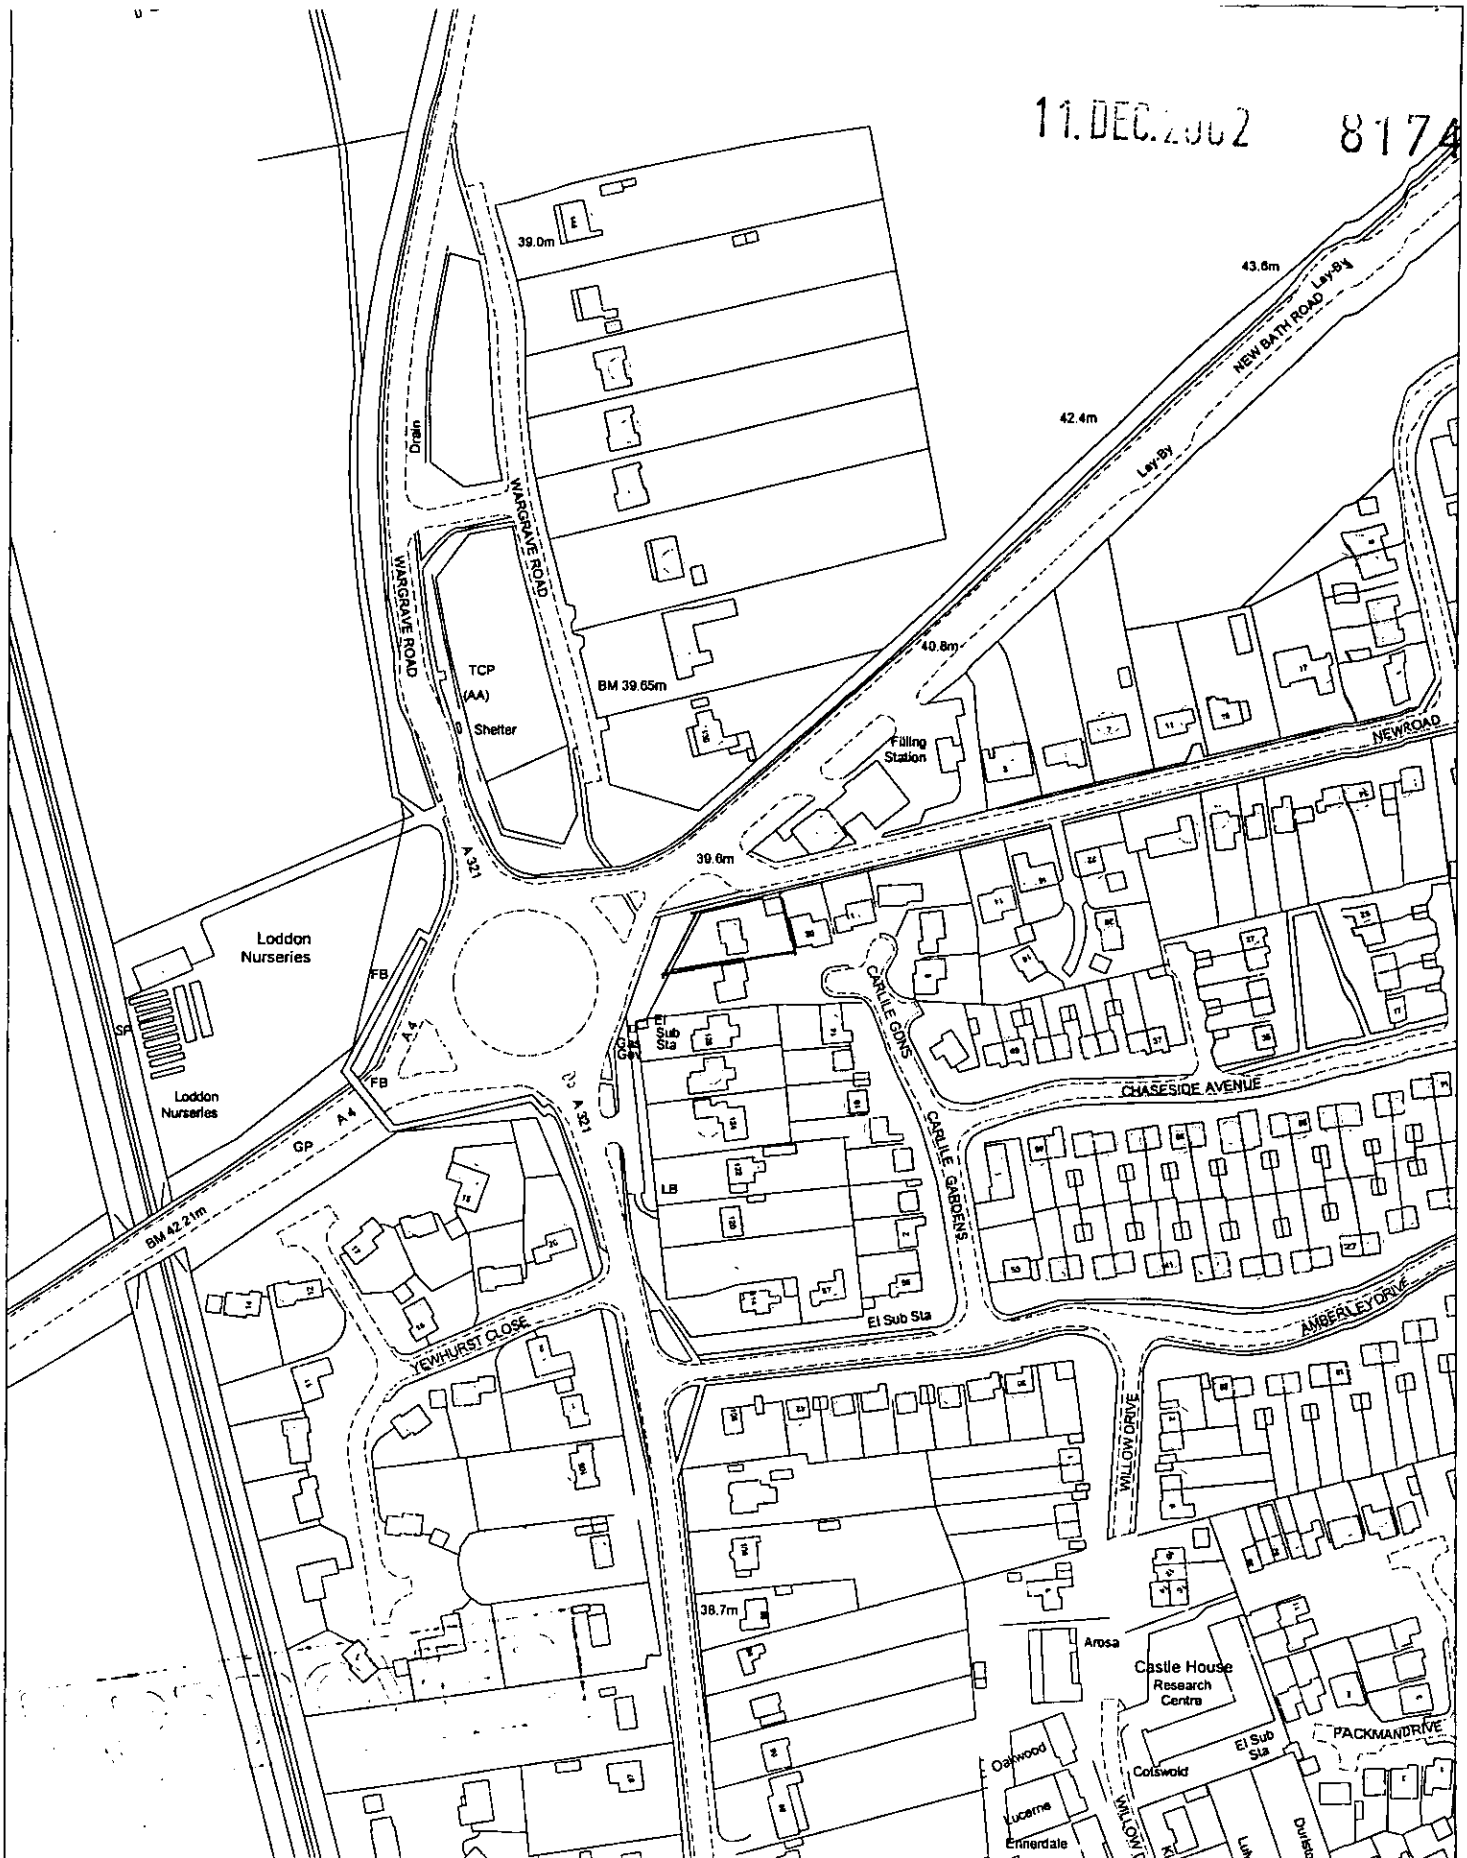


Site Plan, Scale: 1 to 2500

This copy has been produced specifically for the map return scheme purposes only. No further copies may be made.

This map is reproduced from Ordnance Survey material with the permission of Ordnance Survey on behalf of the Controller of HMSO Office. © Crown Copyright. Wokingham District Council, Licence No. LA086134

Date: 4 December 2002

N
W E
S

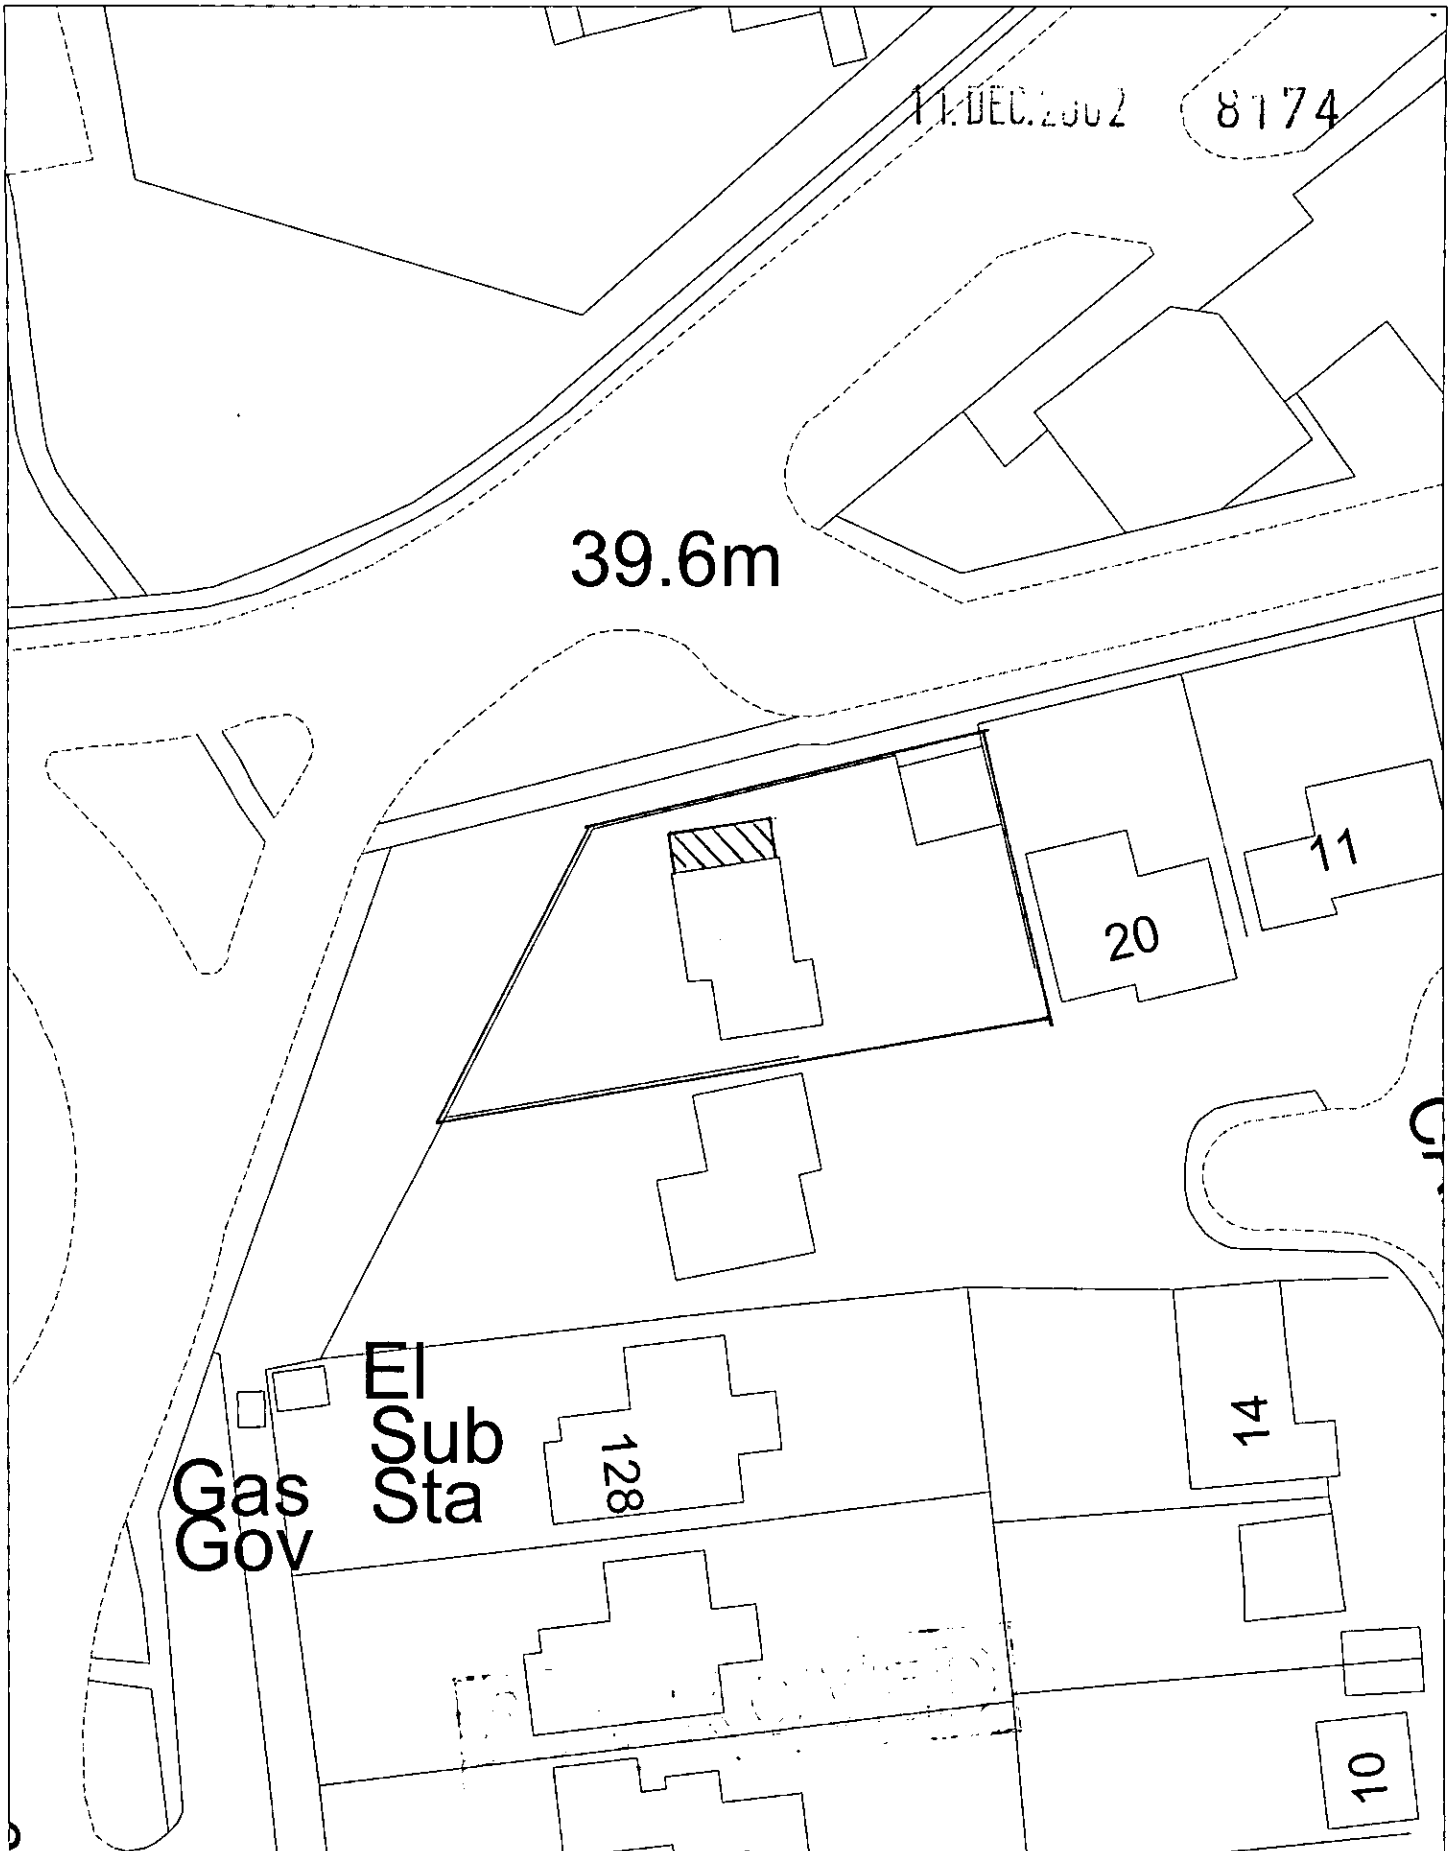

Site Plan, Scale: 1 to 500


This copy has been produced specifically for the map return scheme purposes only. No further copies may be made.

This map is reproduced from Ordnance Survey material with the permission of Ordnance Survey on behalf of the Controller of HMSO Office. © Crown Copyright. Wokingham District Council, Licence No. LA086134

Date: 4 December 2002

N
W E
S

11.DEC.2002 8174

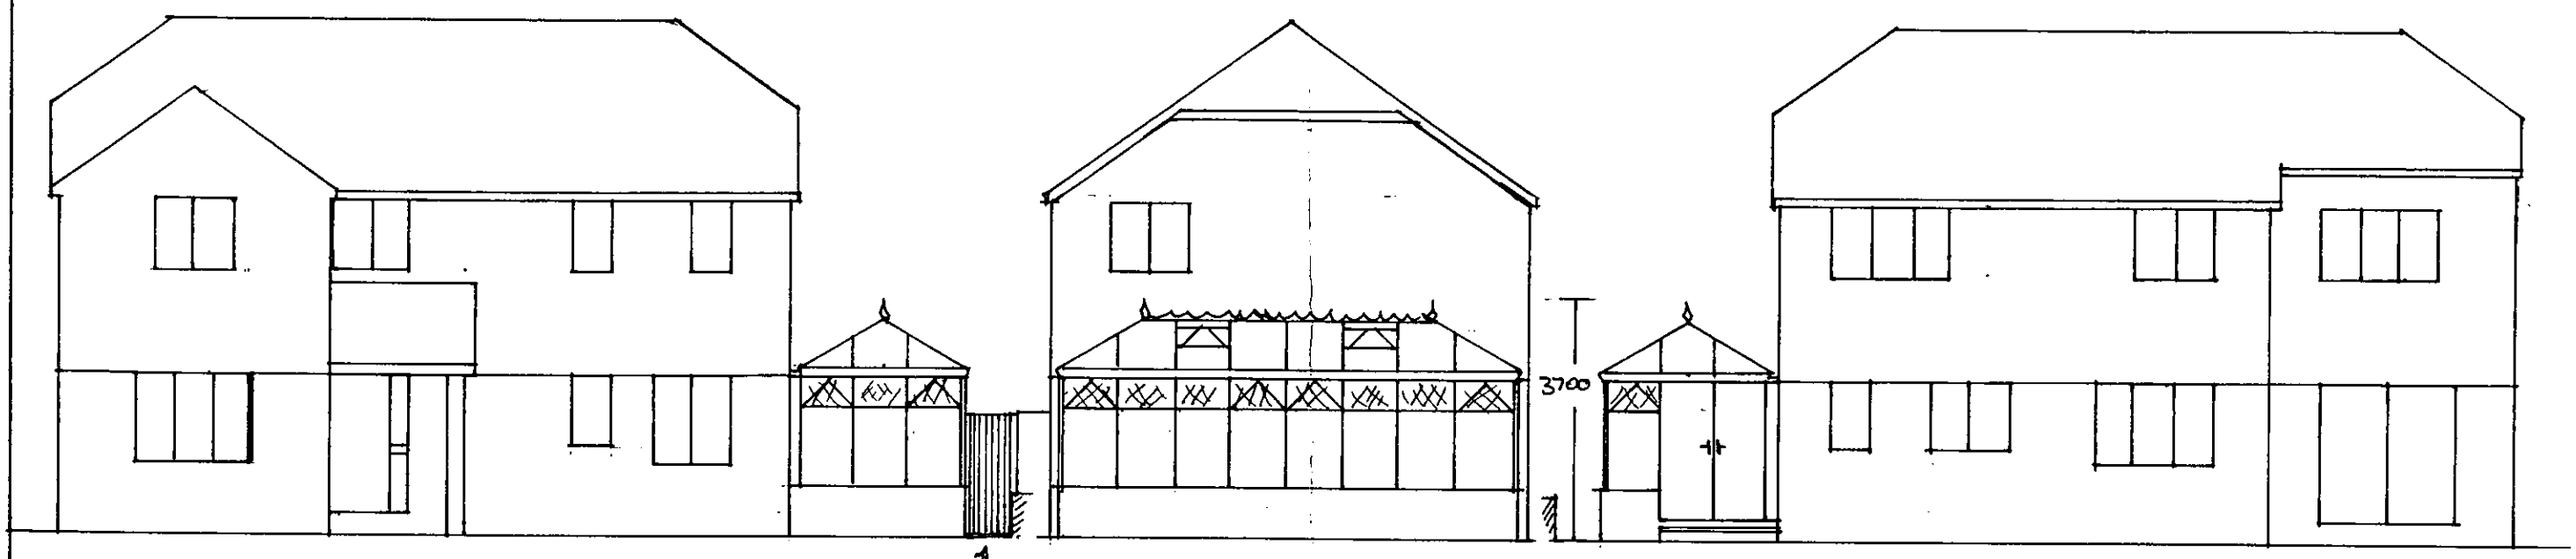

FRONT ELEVATION (EAST)

REMOVE EXISTING FENCE BUT RENEW GATE

SIDE ELEVATION (NORTH)

REAR ELEVATION (WEST)

SCALE 1:100

DIAMOND LEADED LITES ABOVE TRANSOMS.

Proposed conservatory to have roof, window & door framework in white uPVC built onto a brickwork base and walls as house walls.
The roof glazing will be in bronze polycarbonate sheeting.
The windows' & doors' glazing will be in clear glass.
There will be 7 opening windows above the transom line, 1 outward opening pair of doors.
Drawings prepared by
S R Churchill
for Ripton Windows Ltd.

PROPOSED CONSERVATORY

FOR:-Mr & Mrs K. KERR

AT:- 18 CARLILE GARDENS


TWYFORD

RG10 9BU

DATE 09/12/2002

SHEET NUMBER 1 of 2

11.DEC.2002 8174

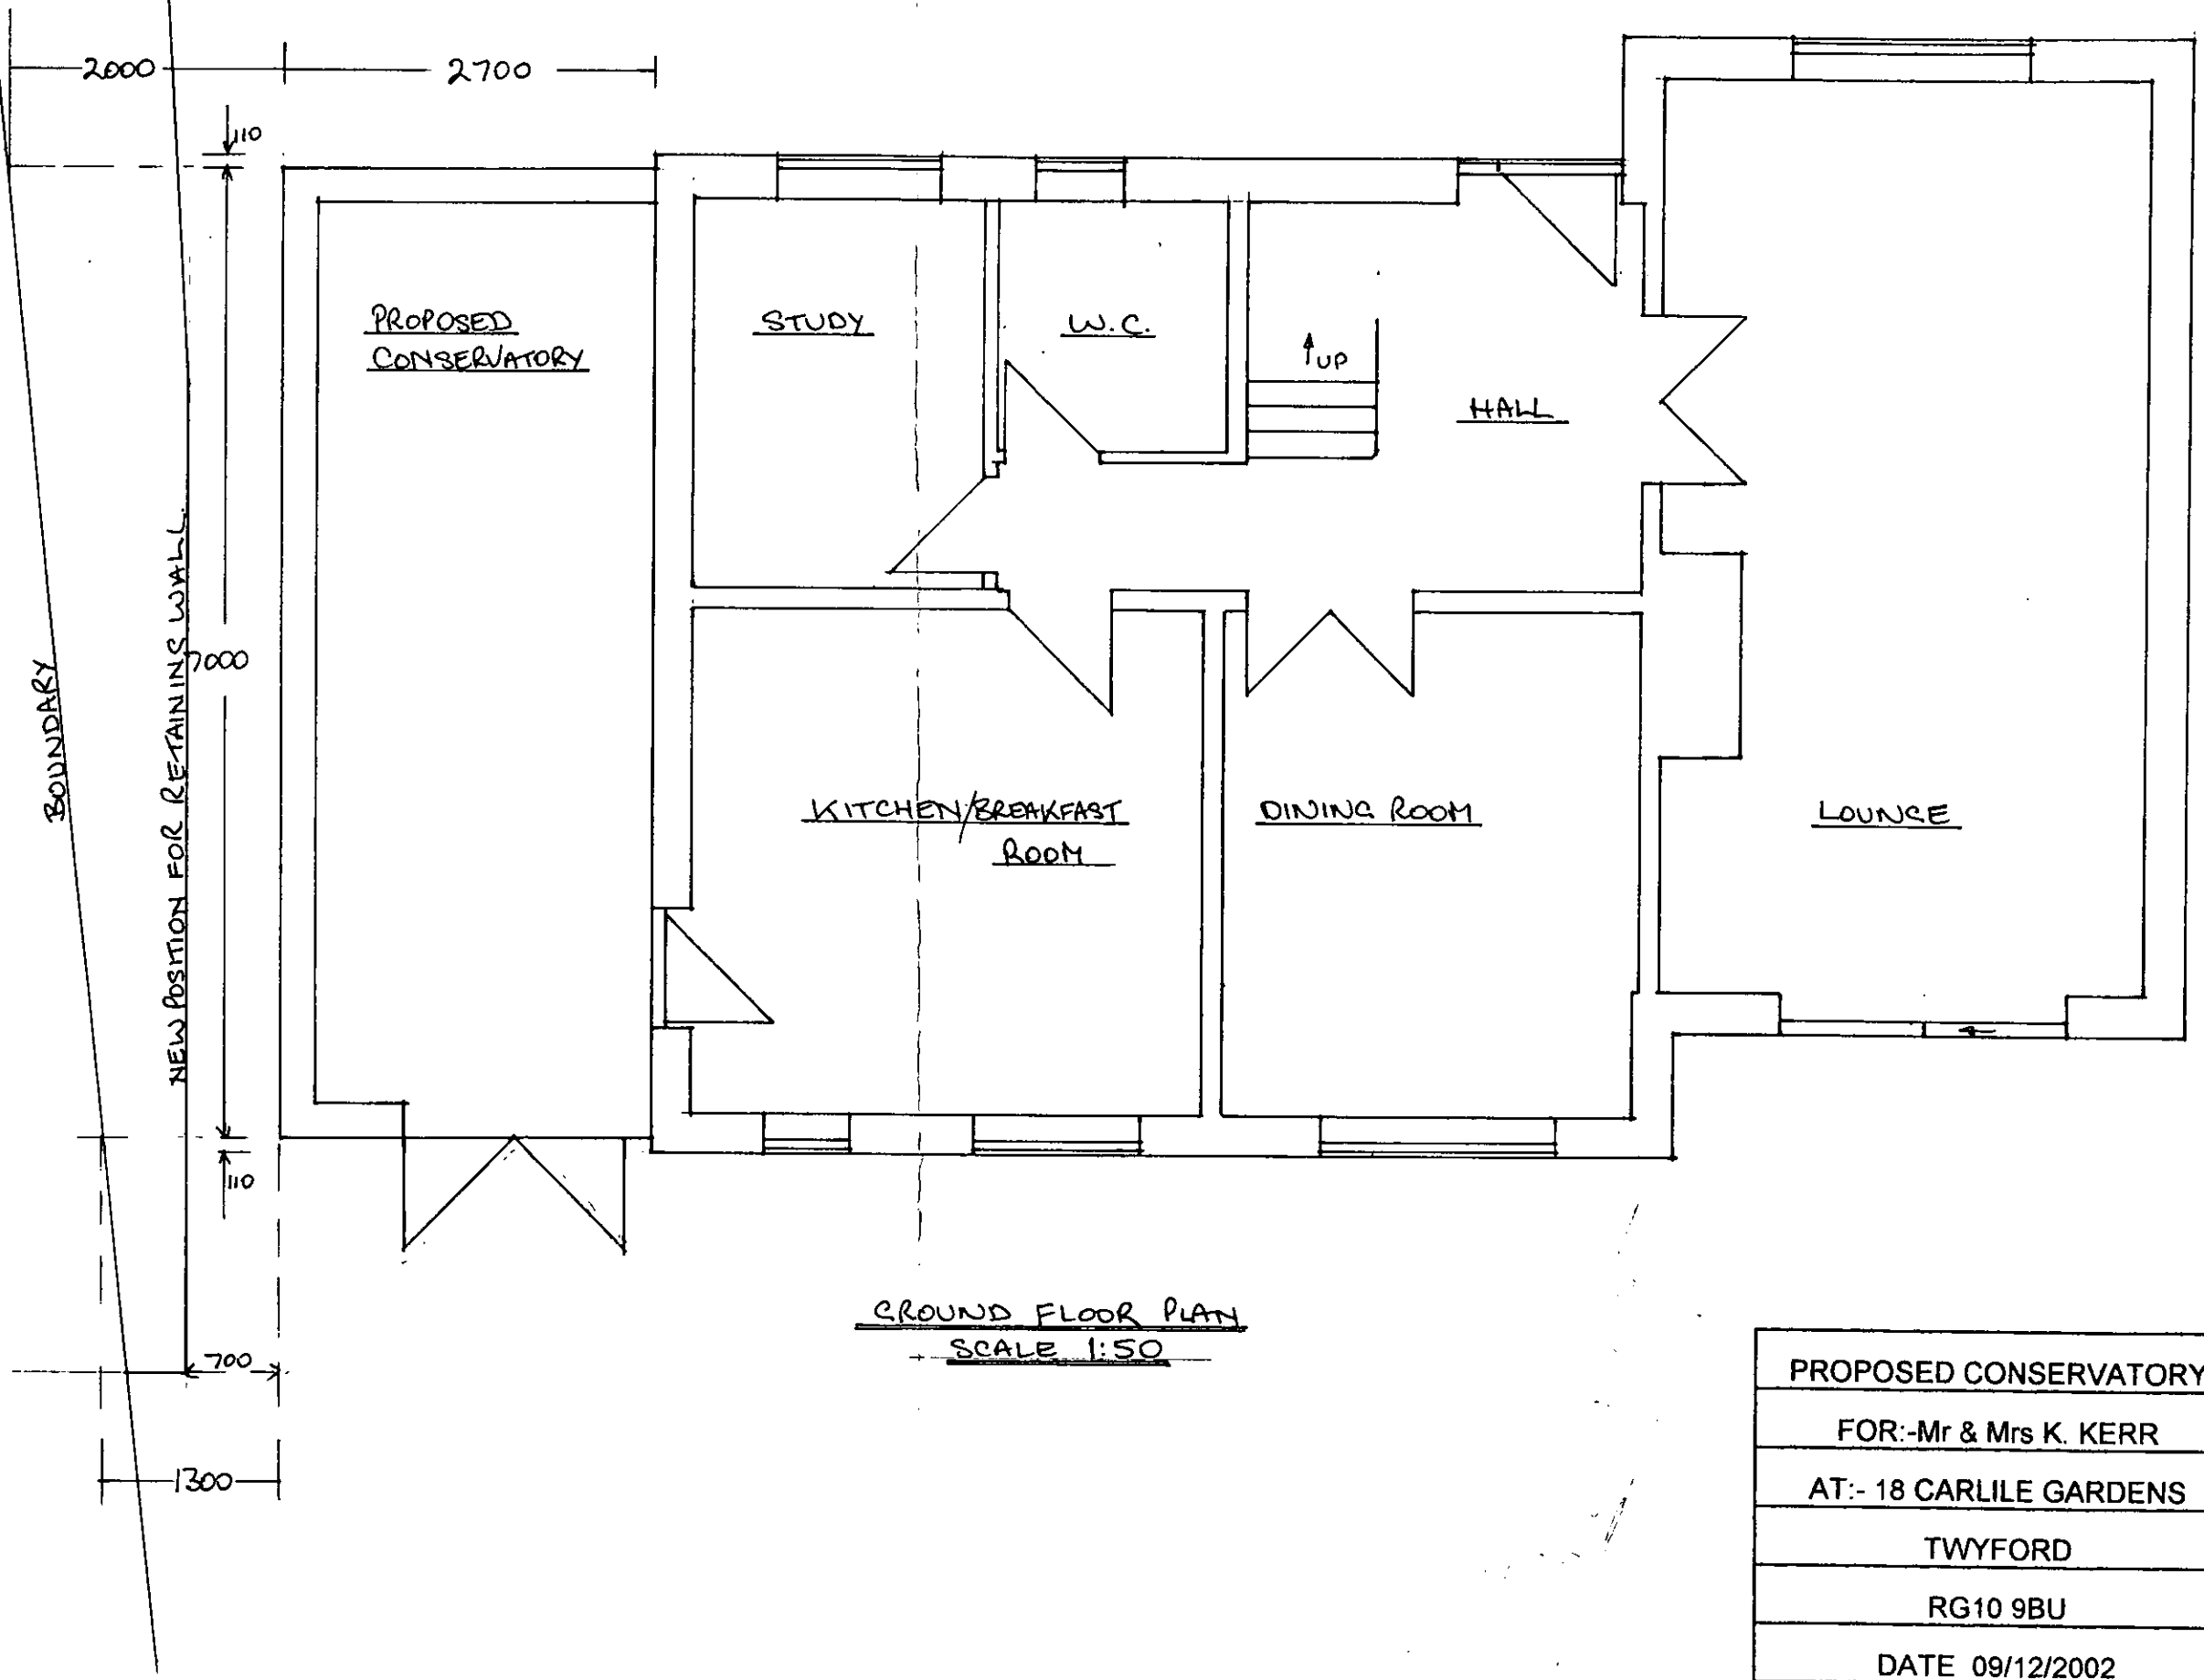

GROUND FLOOR PLAN
SCALE 1:50

PROPOSED CONSERVATORY
FOR:-Mr & Mrs K. KERR
AT:- 18 CARLILE GARDENS
TWYFORD
RG10 9BU
DATE 09/12/2002
SHEET NUMBER 2 of 2