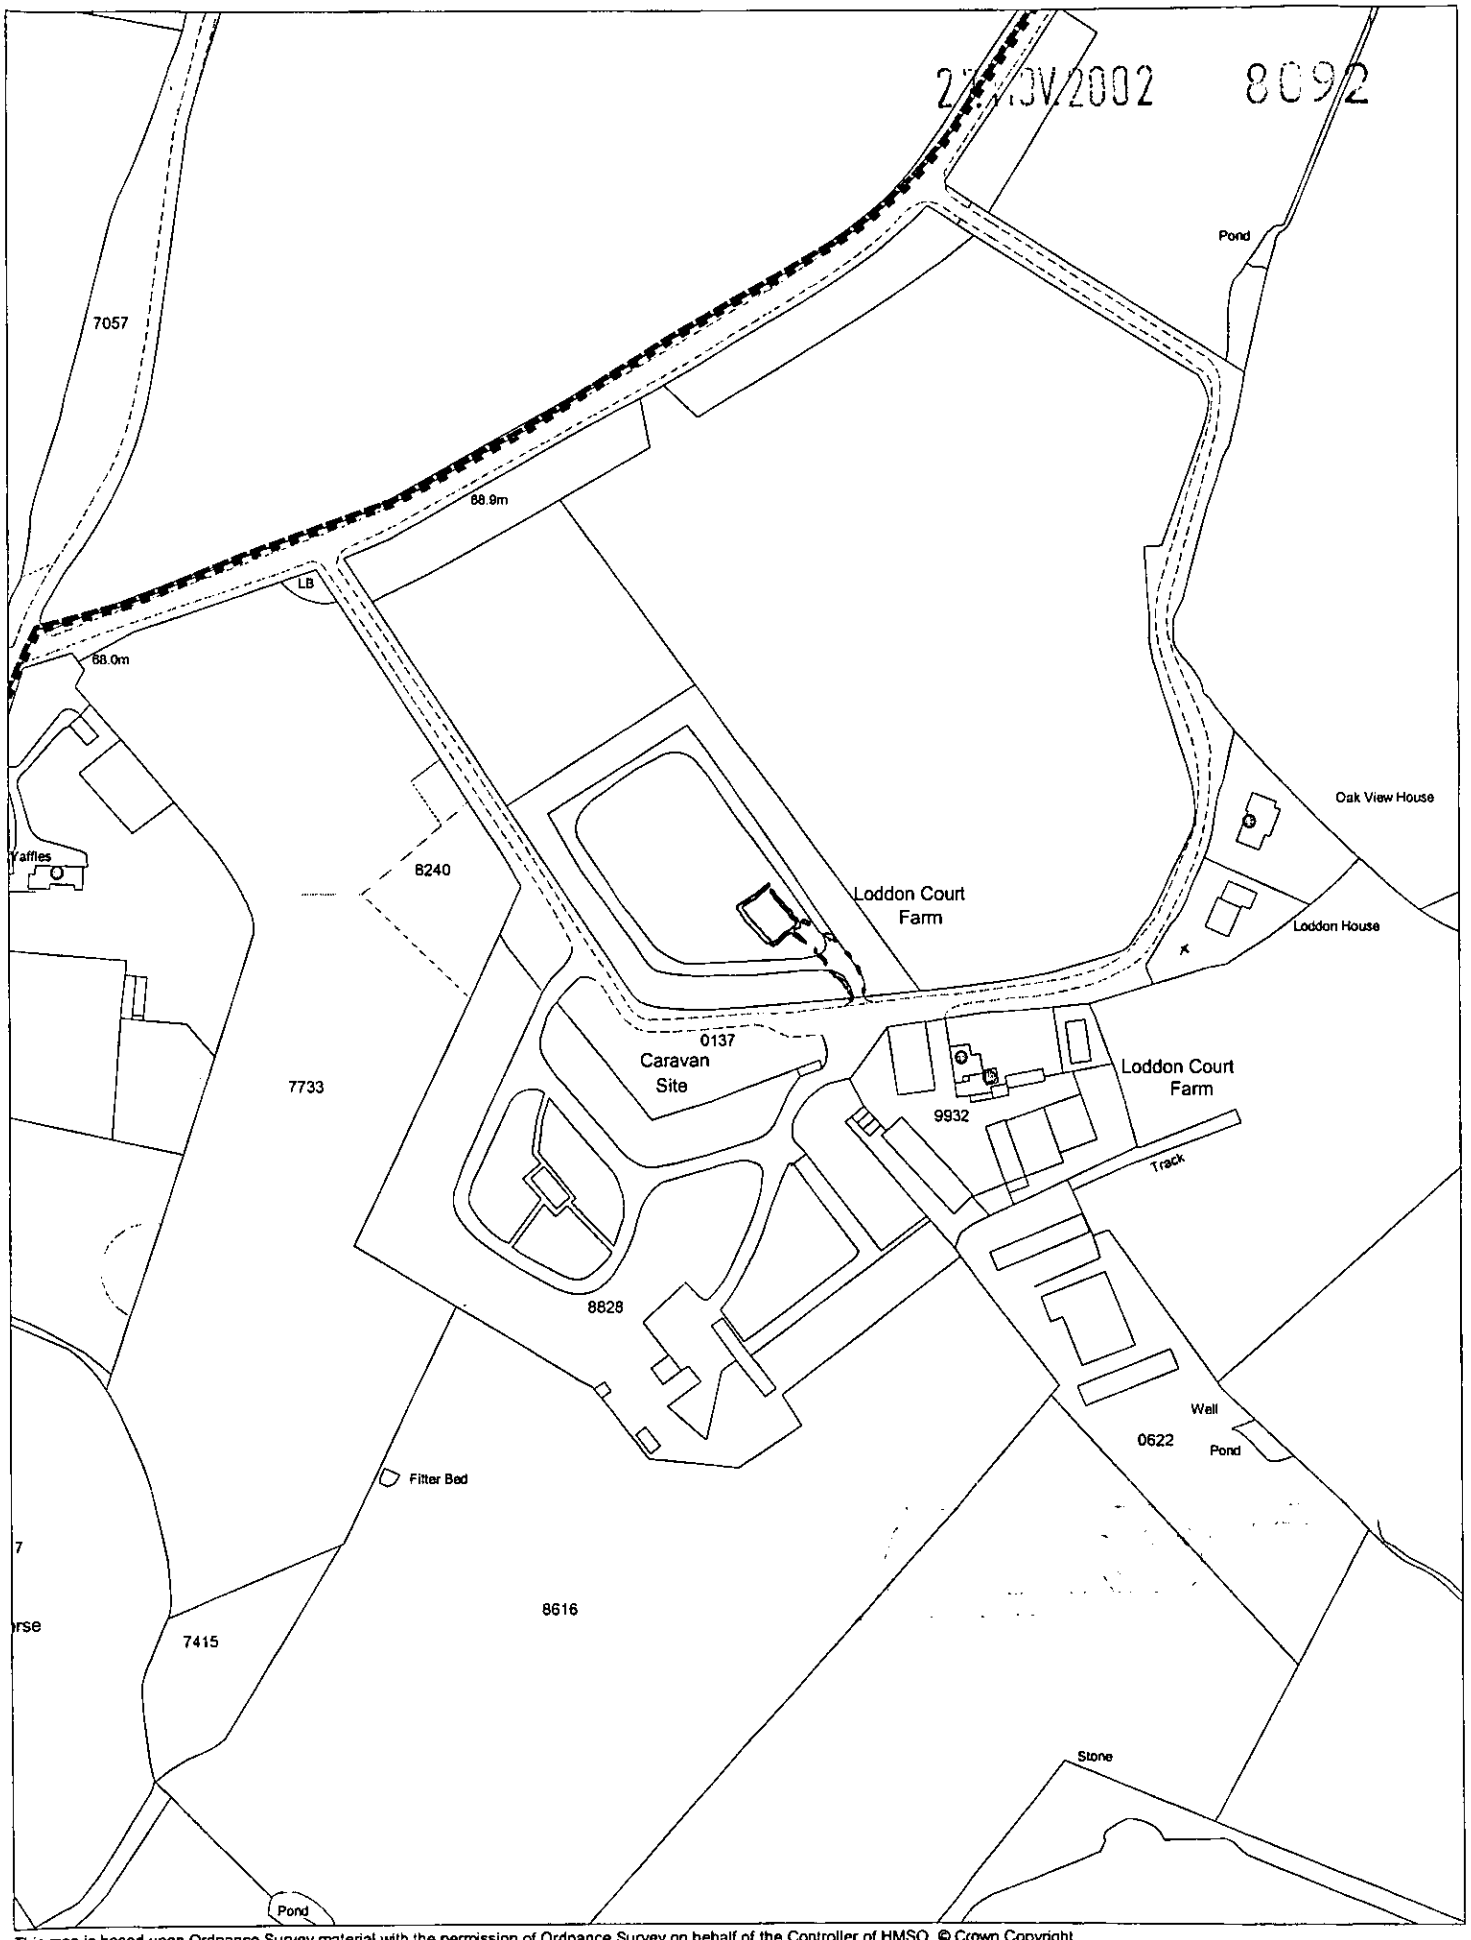



This map is based upon Ordnance Survey material with the permission of Ordnance Survey on behalf of the Controller of HMSO. © Crown Copyright.
Unauthorised reproduction infringes Crown Copyright and may lead to prosecution or civil proceedings.Wokingham District Council Licence LA086134

Development Control,Wokingham District Council.
3 December 2002

Scale: 1 : 2500

N
W E
S

Site Plan 1:500

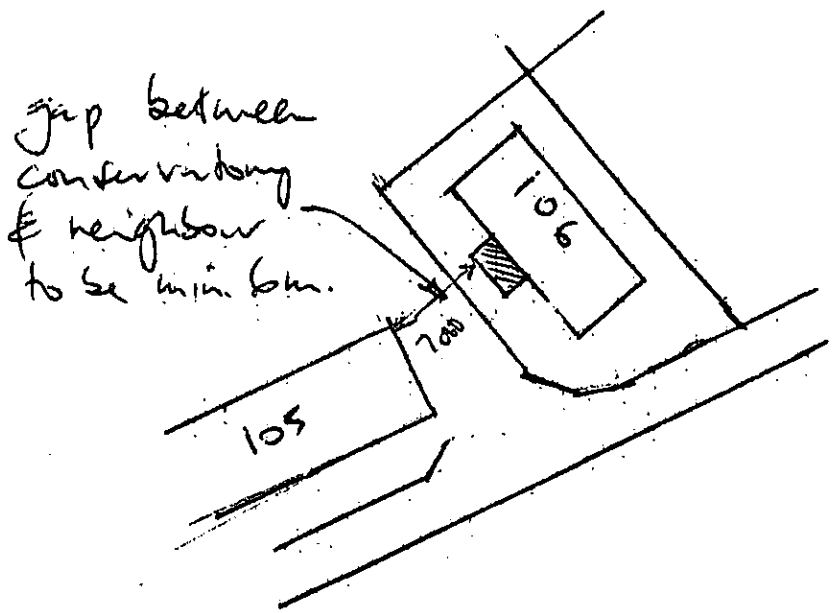

APPROVED

22 JAN 2003

106, Loddon Court Farm, Beech Hill Rd. Spencers Wood

Drg. No. LC/561/01A

A1 DESIGN
Architectural Services
185, Worting Road
Basingstoke, Hants. RG22 6NR
01256 350613 Mobile 0831 578795

DWG. NO.

8C92

Proposed Conservatory At Rear


27.JN.2002

106, Loddon Court Farm,
Beech Hill Road,
Spencers Wood,
Berkshire,
RG7 1HU
for Mr McNelly
Project Ref. LC/561

A1 DESIGN
Architectural Services
185,Worting Road
Basingstoke,Hants.RG22 6NR
01256 350613 Mobile 0831 578795

27 JUL 2002 8:52

Site Plan 1:500

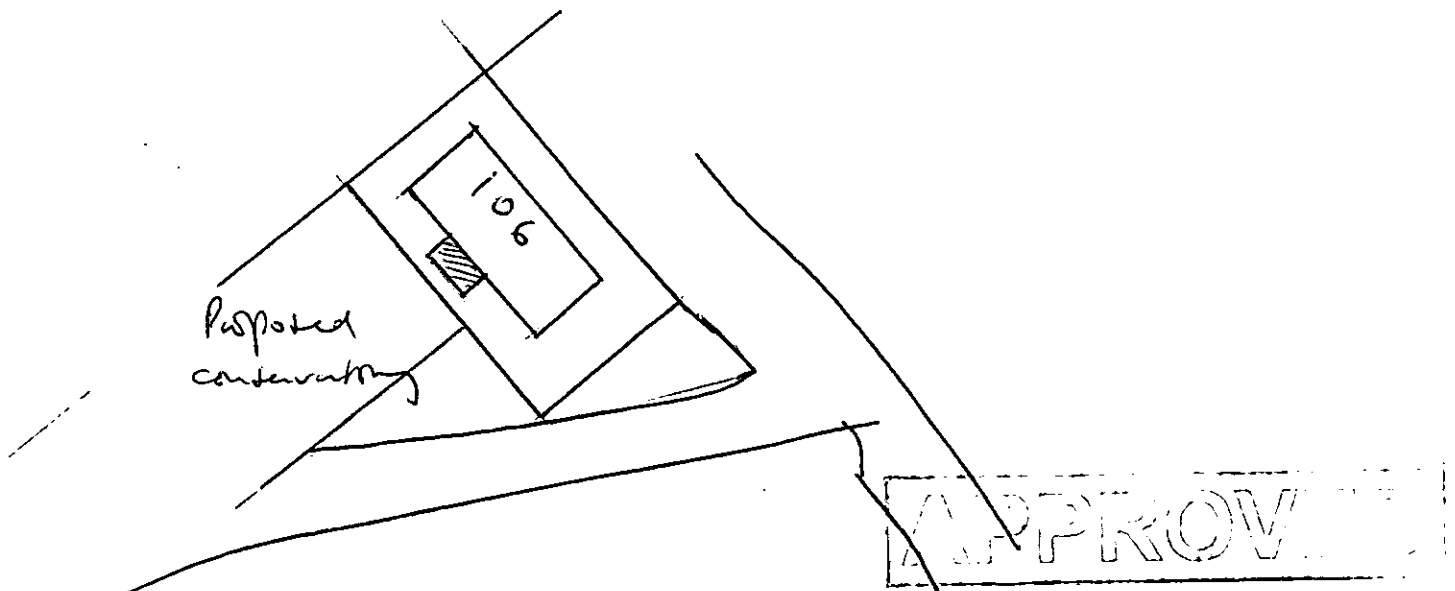


APPROV


106, Loddon Court Farm, Beech Hill Rd. Spencers Wood

Drg. No. LC/561/01


A1 DESIGN
Architectural Services
185, Worting Road
Basingstoke, Hants. RG22 6NR
01256 350613 Mobile 0831 578795

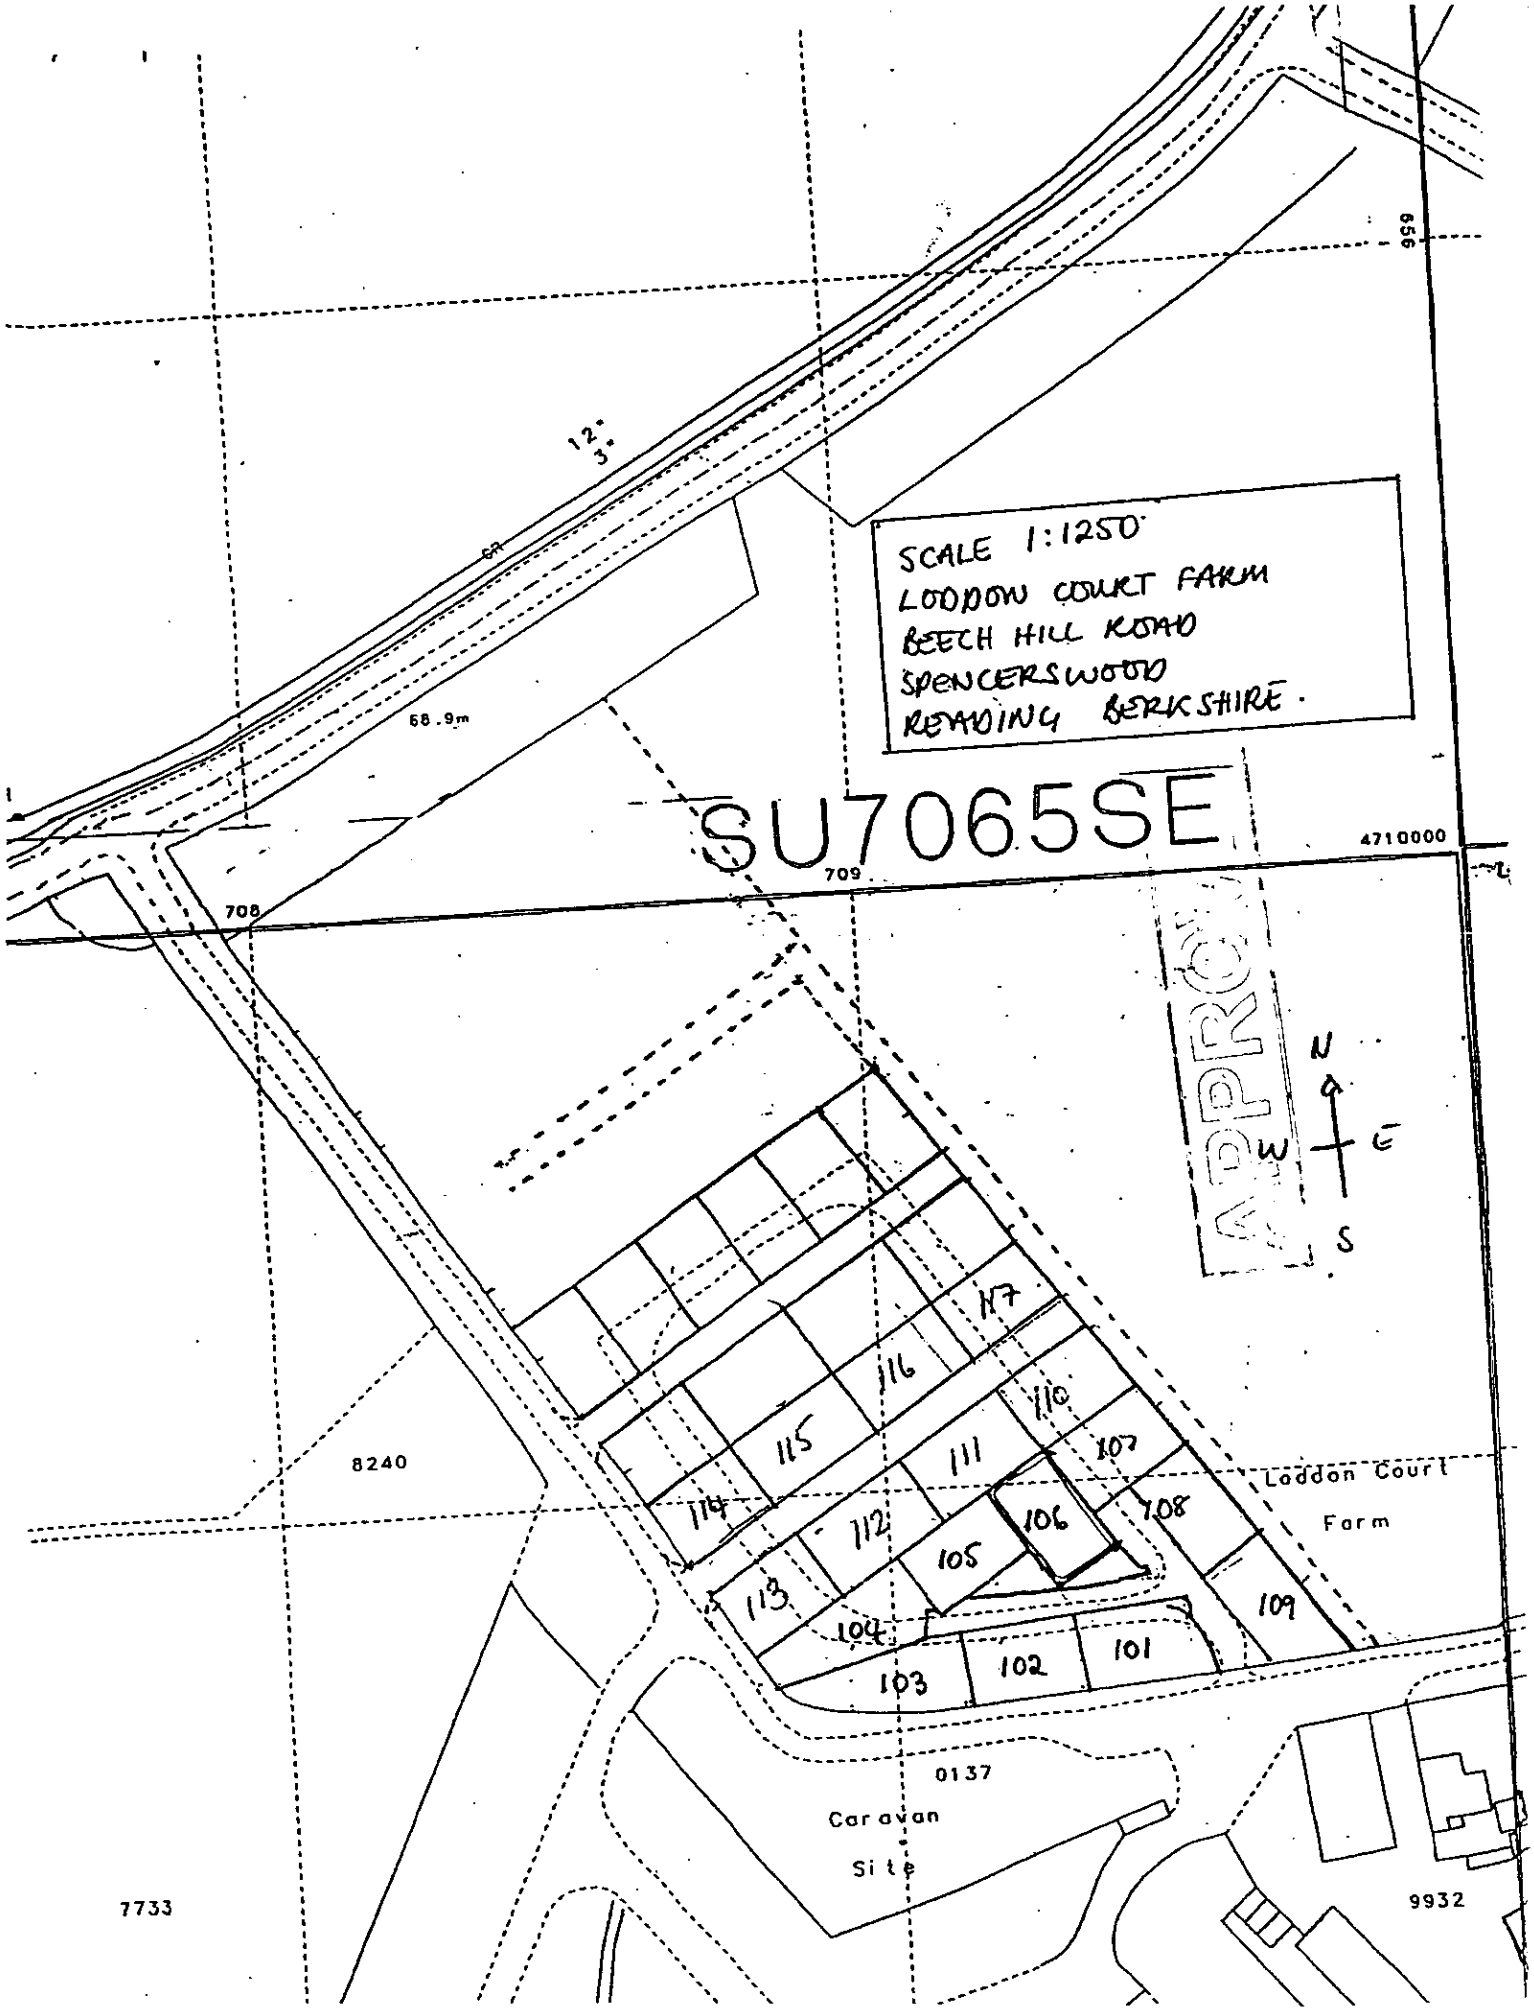


27 JUN 2002 8692

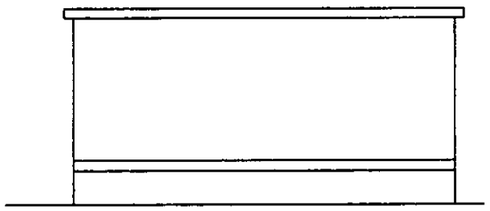


Side Elevation
Existing 1:100

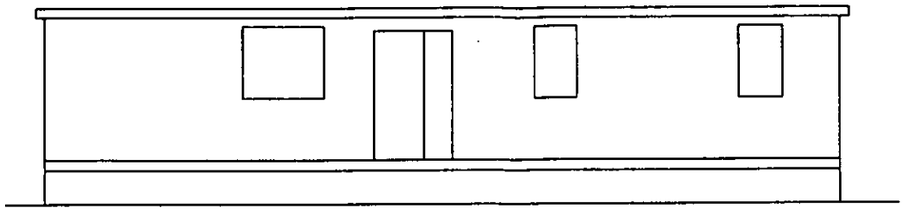


Rear Elevation

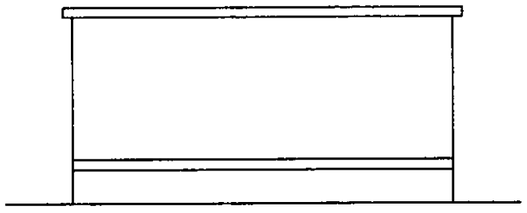


Side Elevation

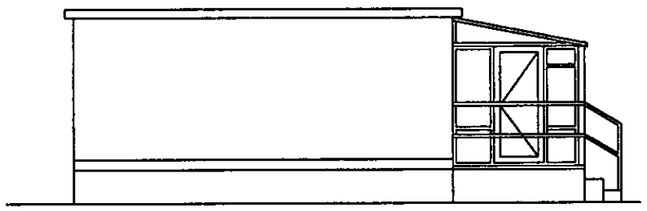

Side Elevation
Proposed 1:100
Drg. No. LC/561/02

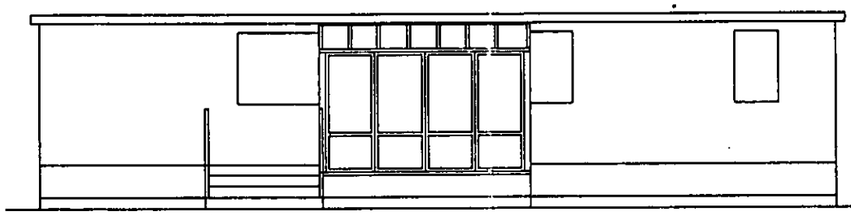

Rear Elevation

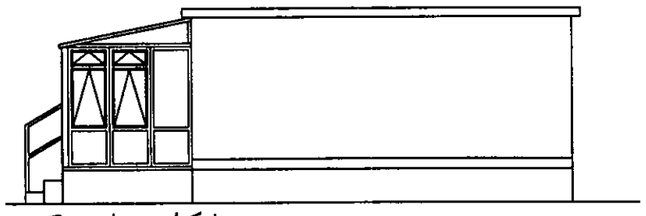


Side Elevation

APPROV

Client. Mr McNelly
106, Loddon Court Farm, Beech Hill Rd.
Spencers Wood RG7 1HU

A1 DESIGN
Architectural Services
185,Worting Road
Basingstoke,Hants.RG22 6NR
01256 350613 Mobile 07831 578795

21 JUN 2002

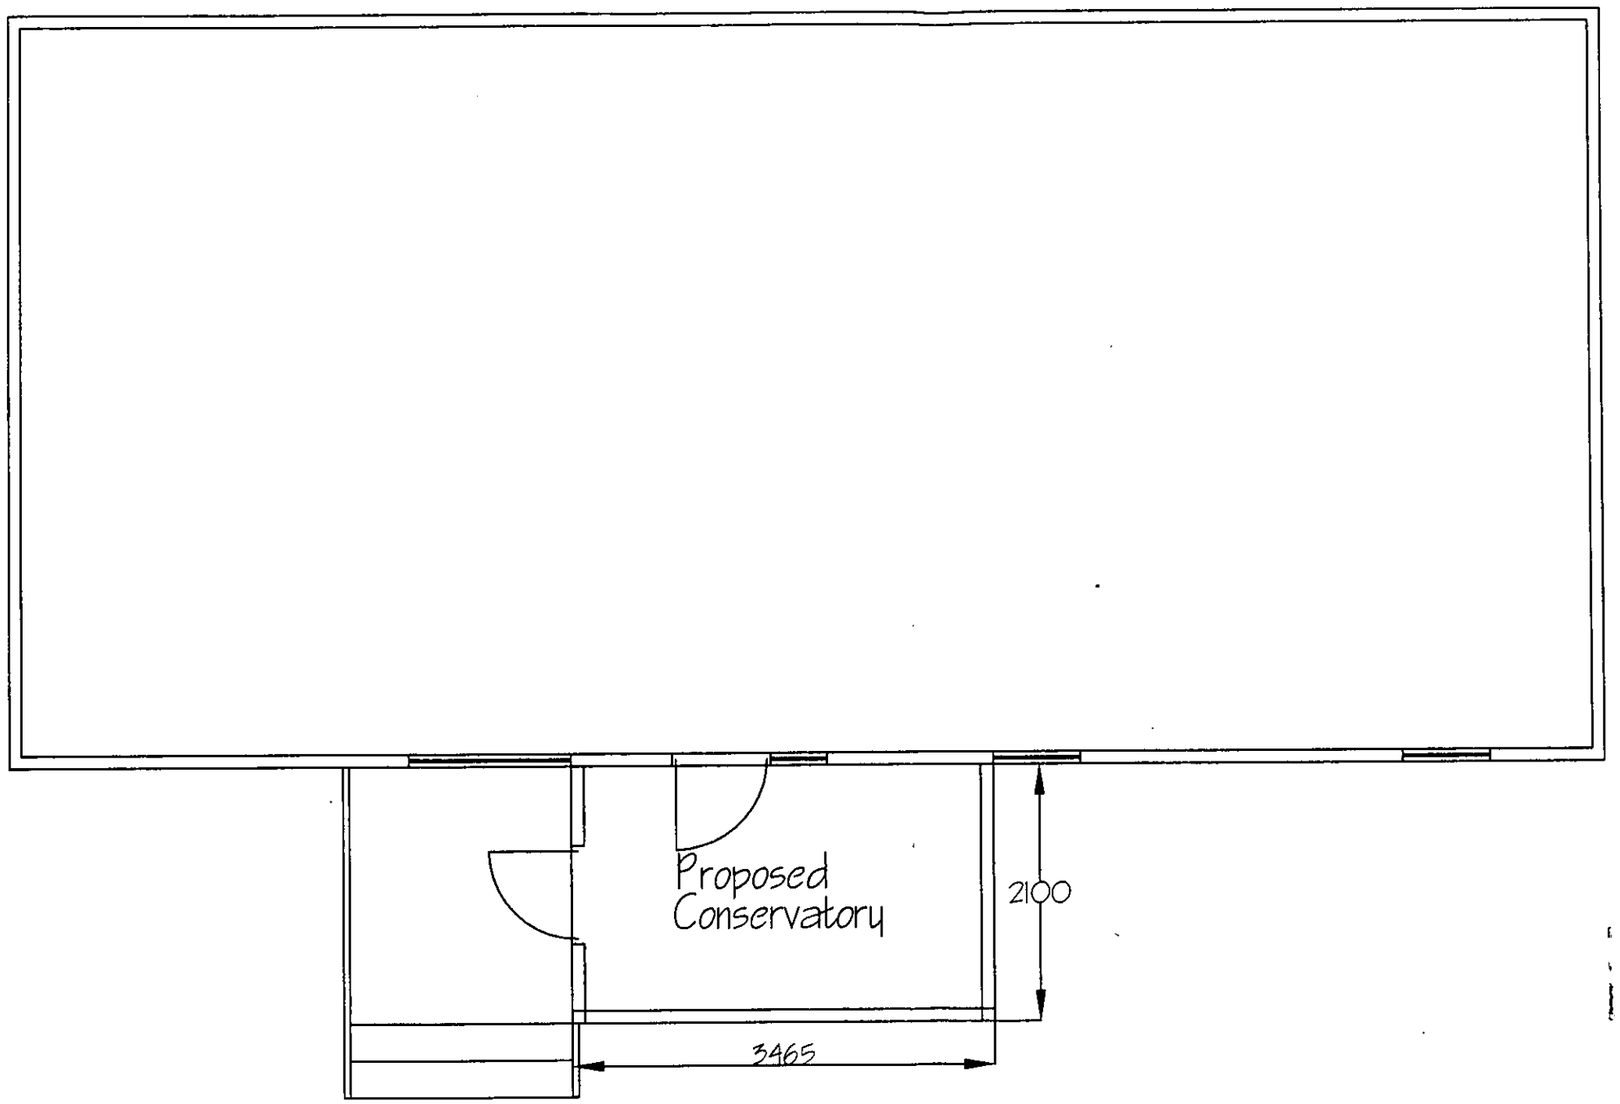

Plan 1:50

Drg. No. LC/561/03

21 JUN 2002
8692

Client. Mr McNelly
106, Loddon Court Farm, Beech Hill Rd.
Spencers Wood RG7 1HU

A1 DESIGN
Architectural Services
185,Worting Road
Basingstoke,Hants.RG22 6NR
01256 350613 Mobile 07831 578795