




FRONT ELEVATION

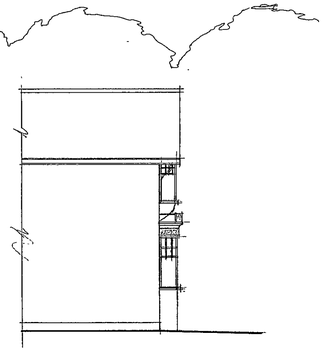


SIDE ELEVATION

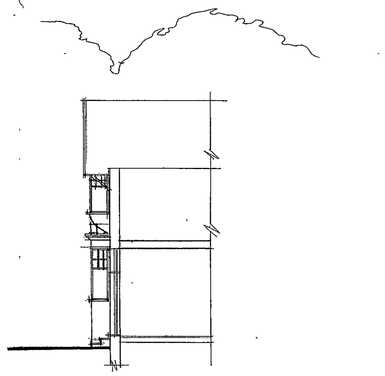


SIDE ELEVATION

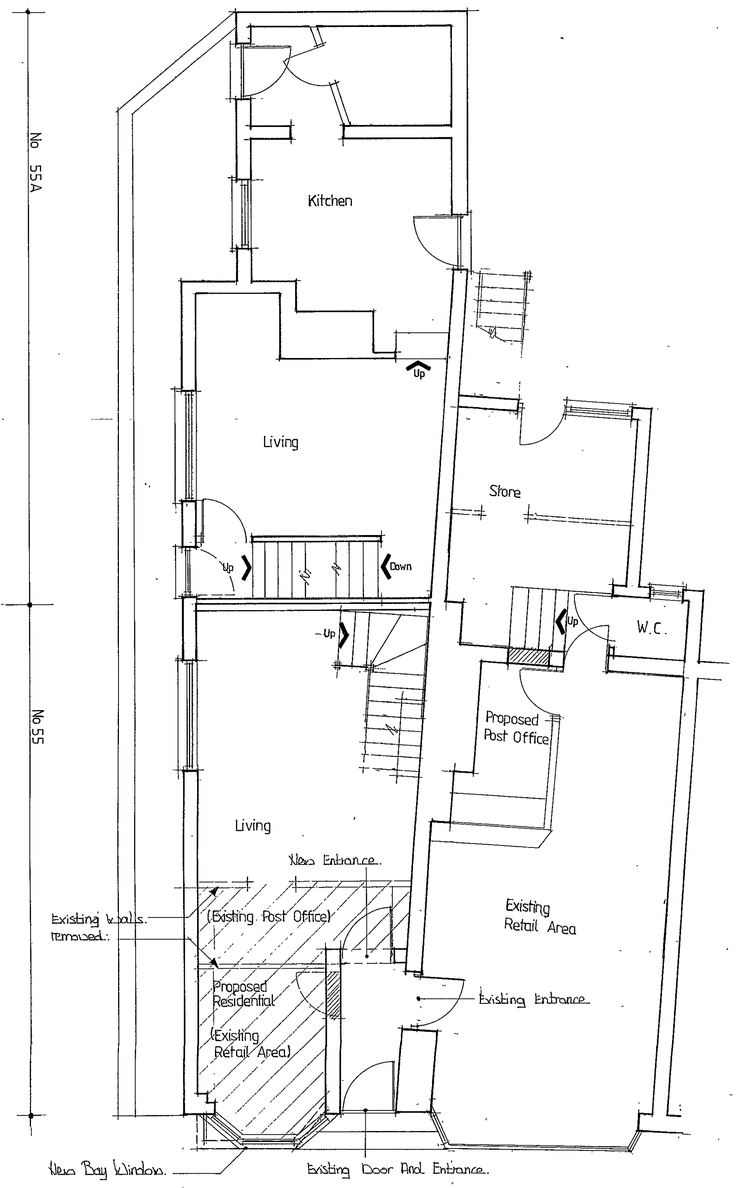

GROUND FLOOR PLAN

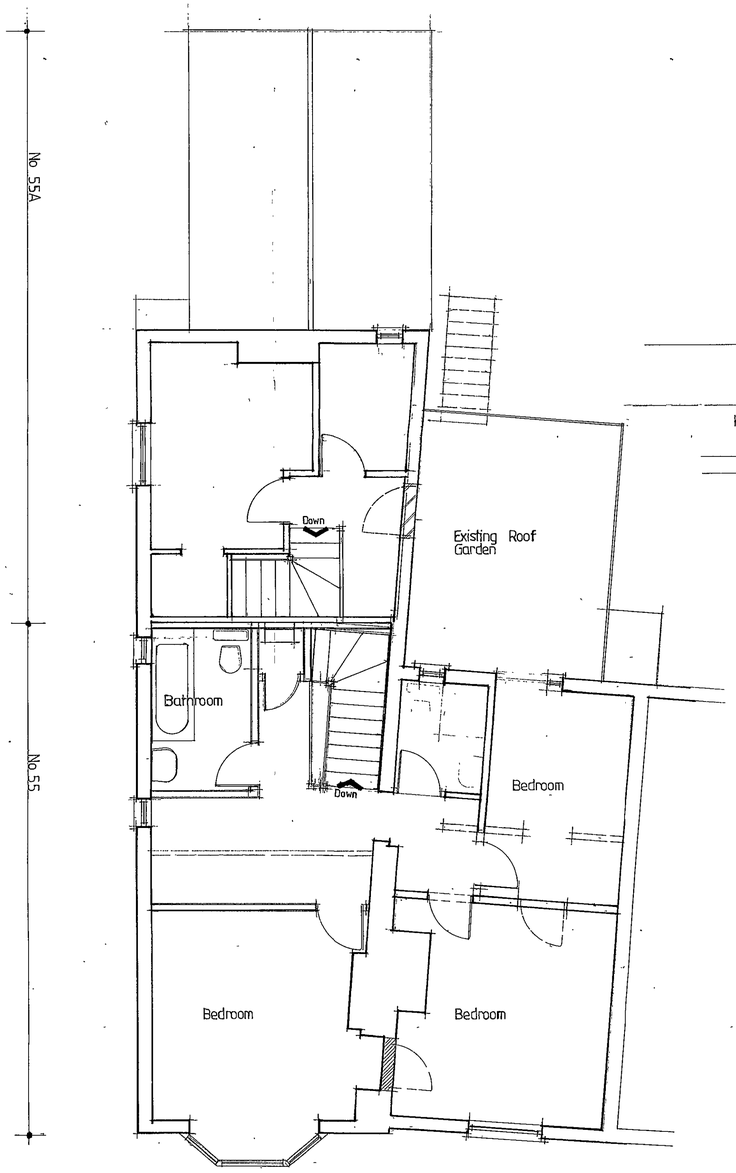

FIRST FLOOR PLAN

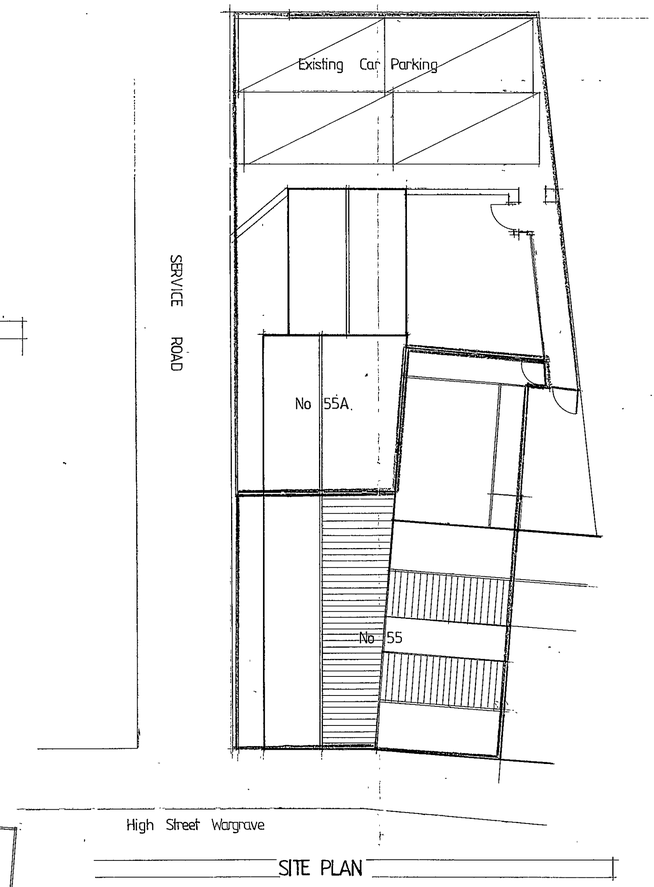

SITE PLAN

PLAN-it
ARCHITECTURAL CONSULTANTS
The Beren, 3 Hatchgate Farm, Cockpole Green
Wargrave, Berks RG10 8NE
Tel:

Client

Mr Butler

Project

Proposed Conversion At 55, High Street, Wargrave, Berks.

DRG Title

Floor Plans, Elevations.

Date

22 · 10 · 02

Scale


1 : 50 1 : 100

DRG Number

746 / 02 / 1

REFUSED

20.12.2002
8223

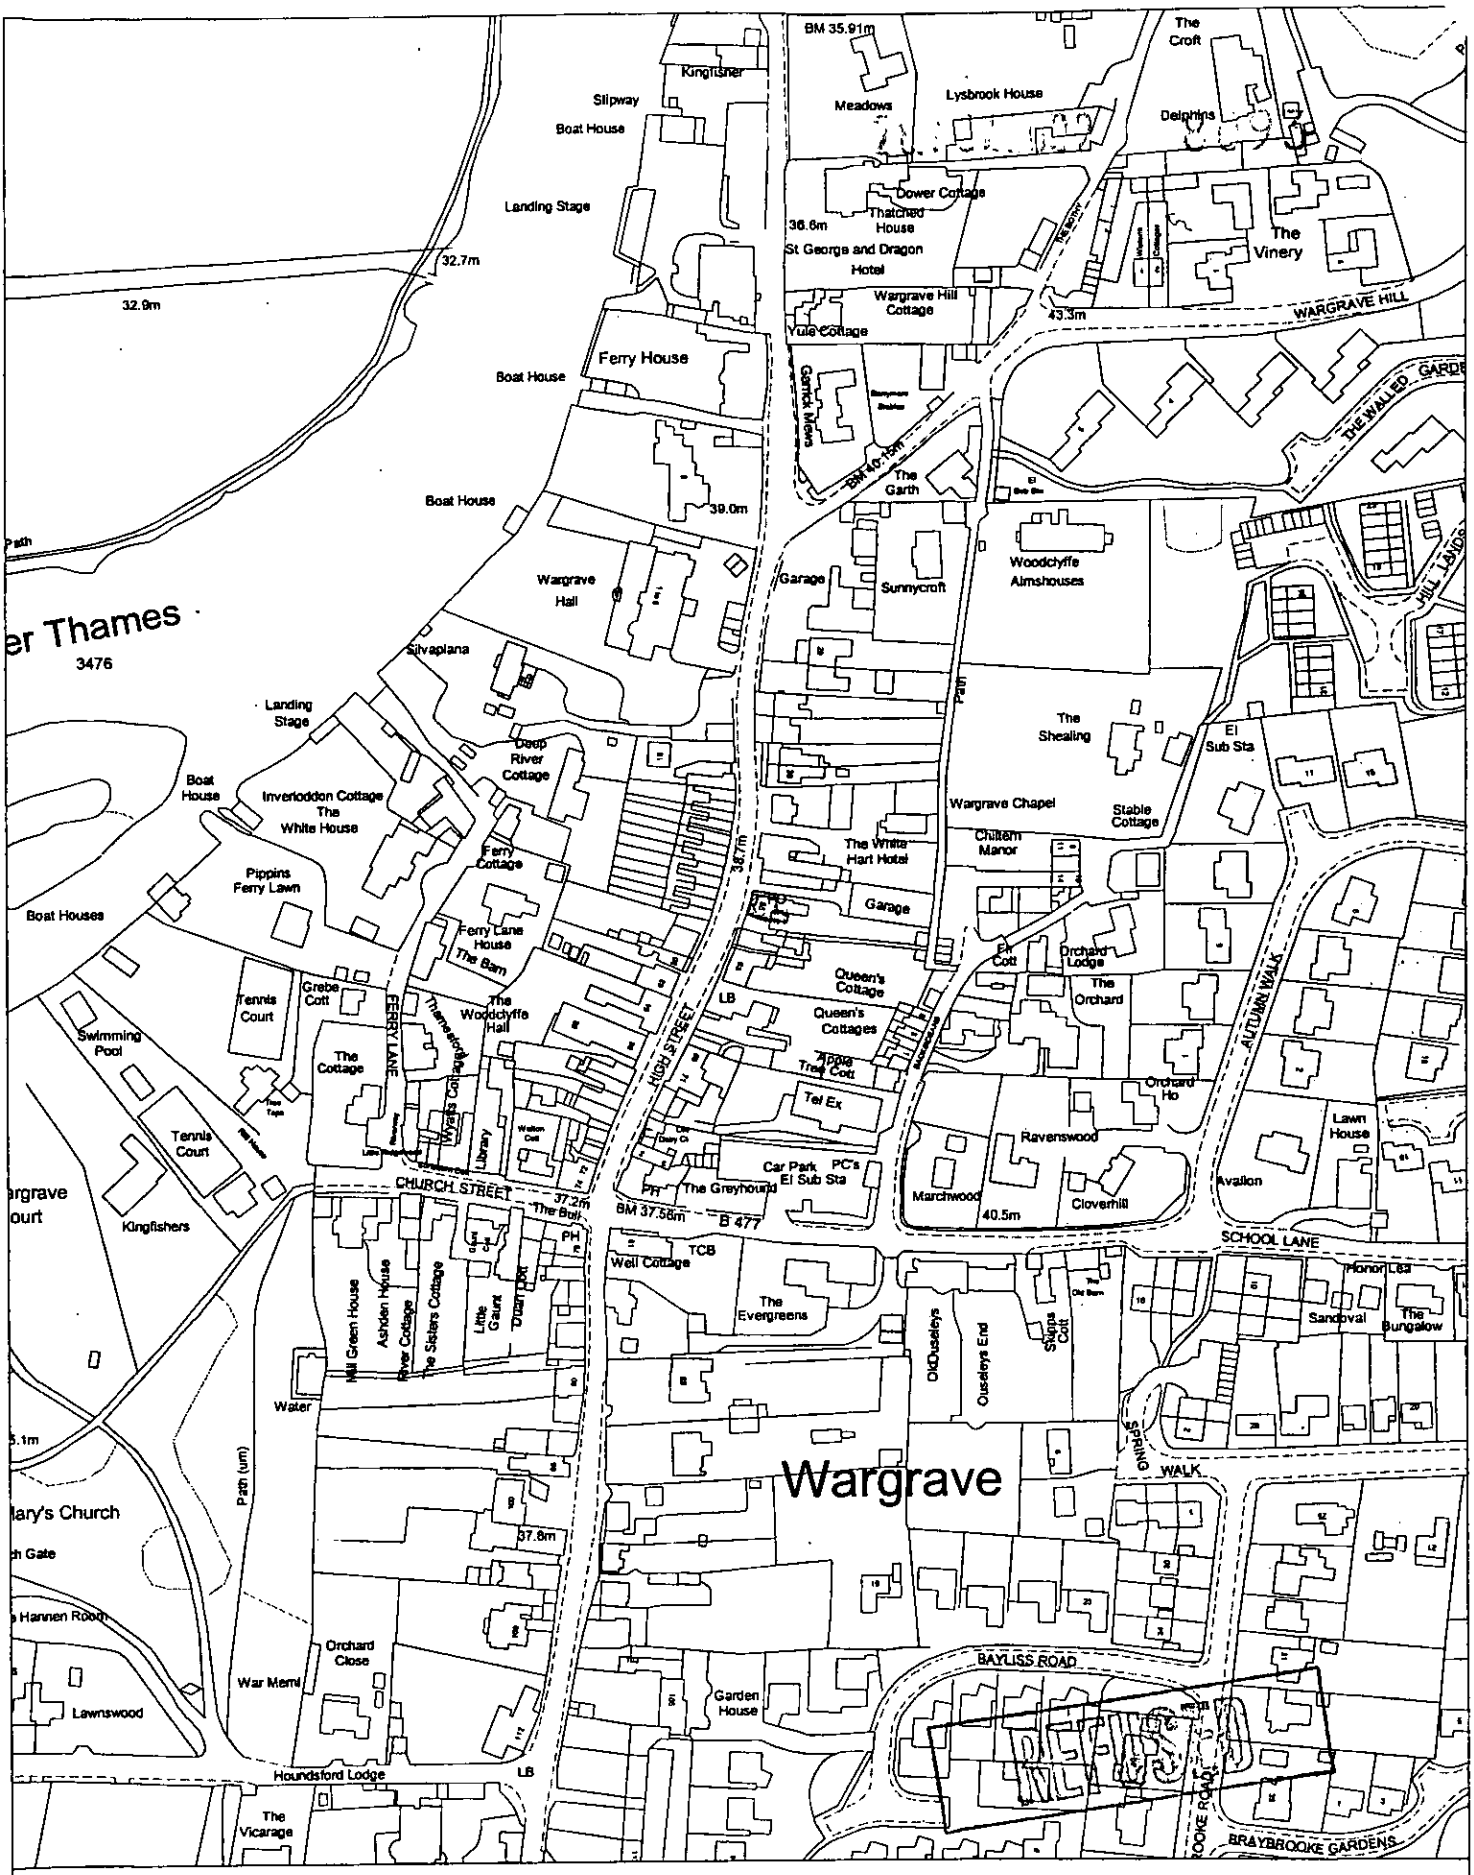


Site Plan, Scale: 1 to 2500

This copy has been produced specifically for the map return scheme purposes only. No further copies may be made.

This map is reproduced from Ordnance Survey material with the permission of Ordnance Survey on behalf of the Controller of HMSO Office. © Crown Copyright. Wokingham District Council, Licence No. LA086134

Date: 18 November 2002

N
W E
S

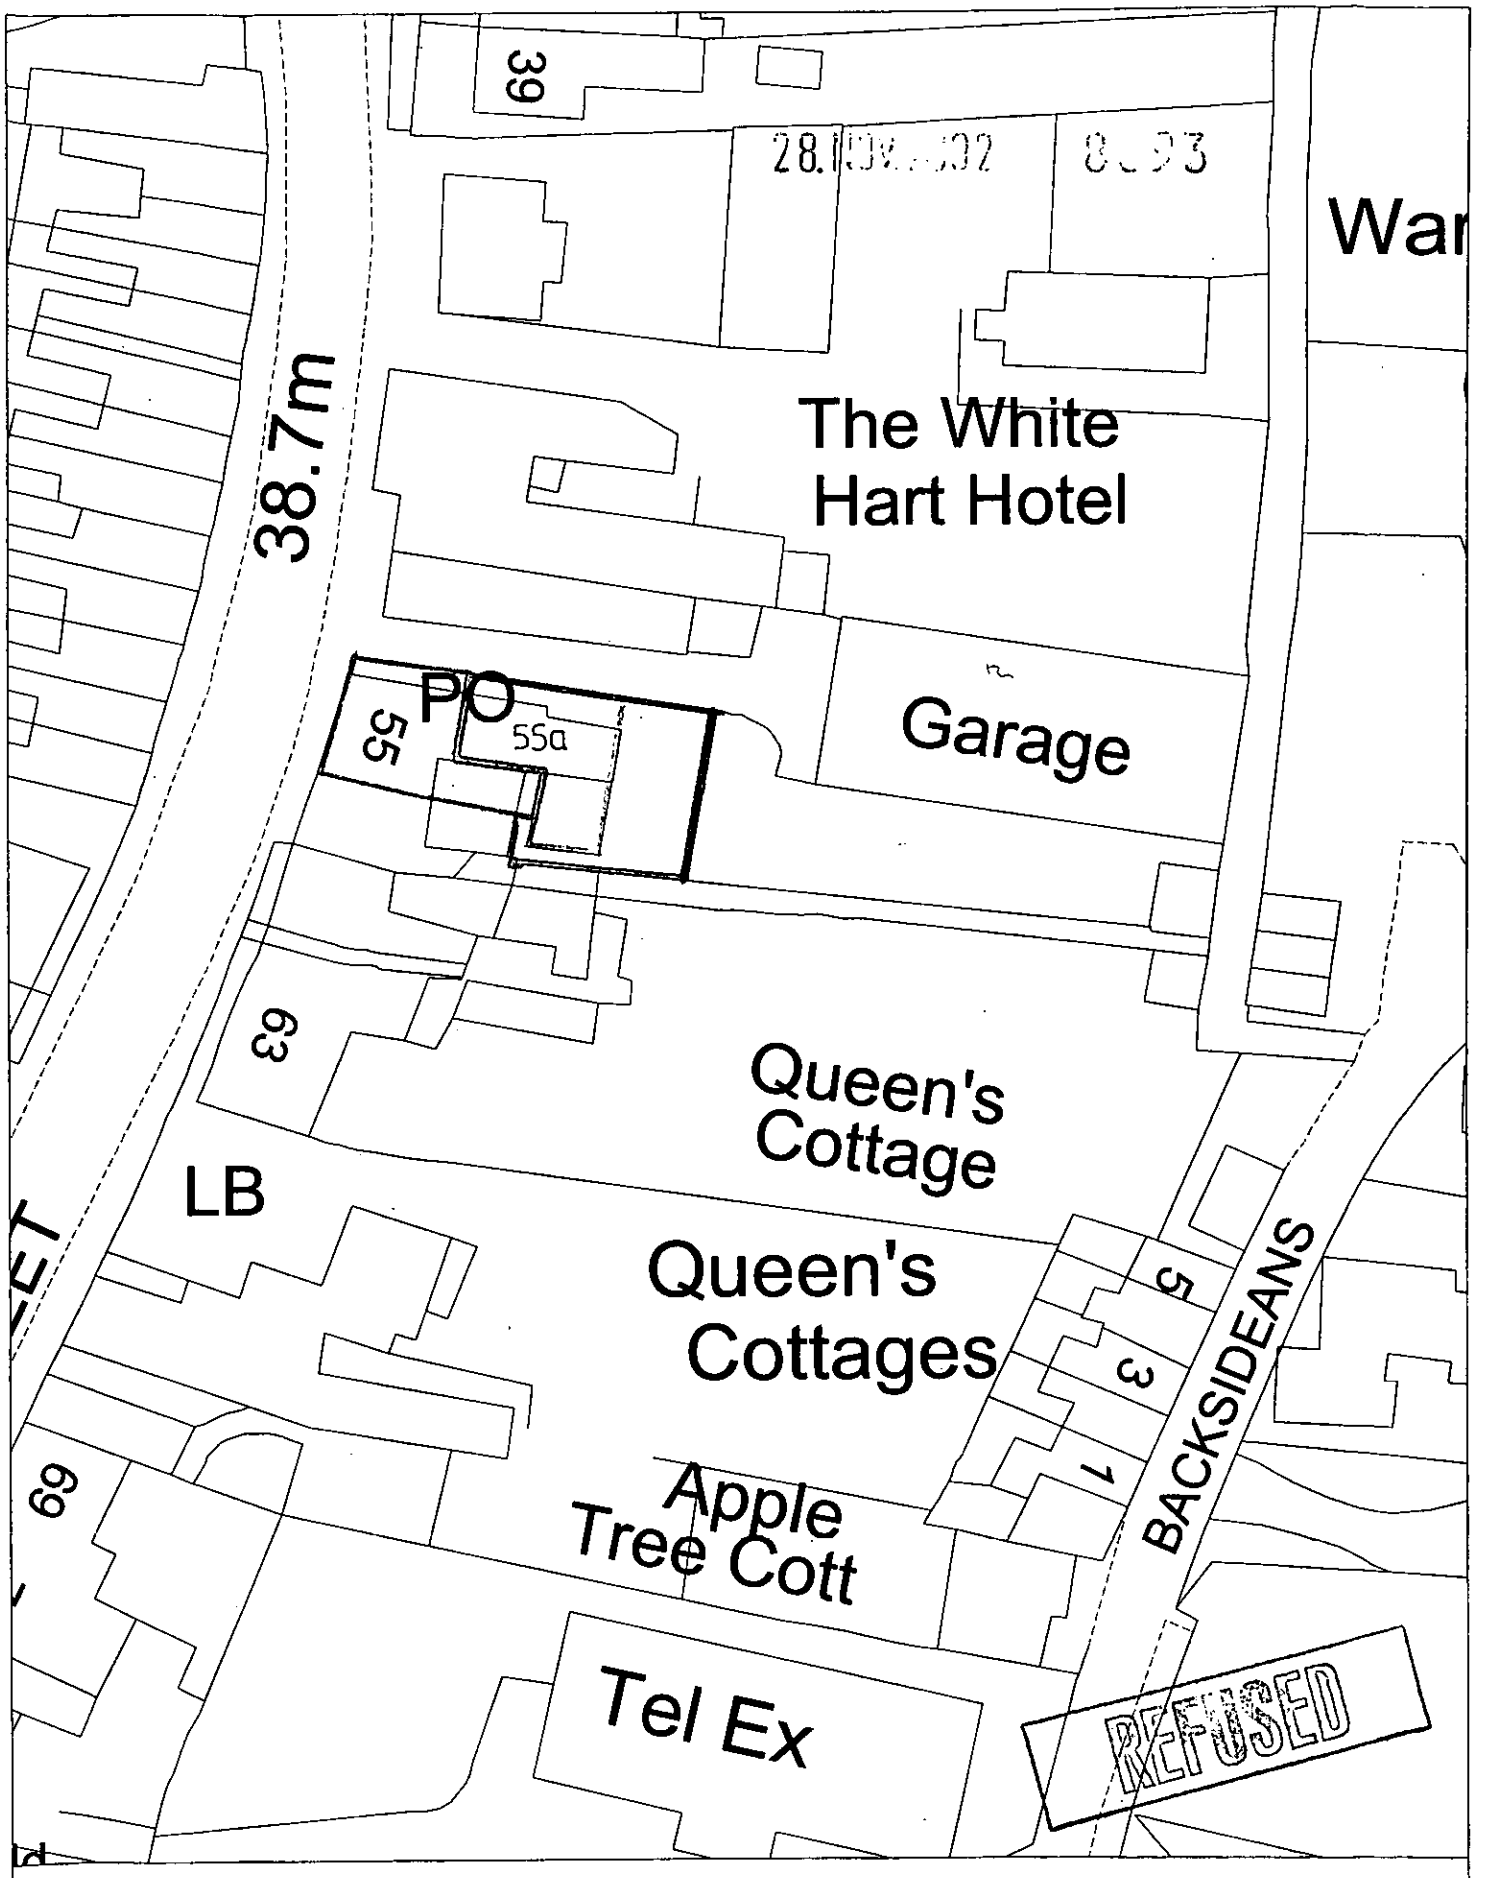

Site Plan, Scale: 1 to 500


This copy has been produced specifically for the map return scheme purposes only. No further copies may be made.

This map is reproduced from Ordnance Survey material with the permission of Ordnance Survey on behalf of the Controller of HMSO Office. © Crown Copyright. Wokingham District Council, Licence No. LA086134

Date: 18 November 2002

N
W E
S

29/11/2002 8093

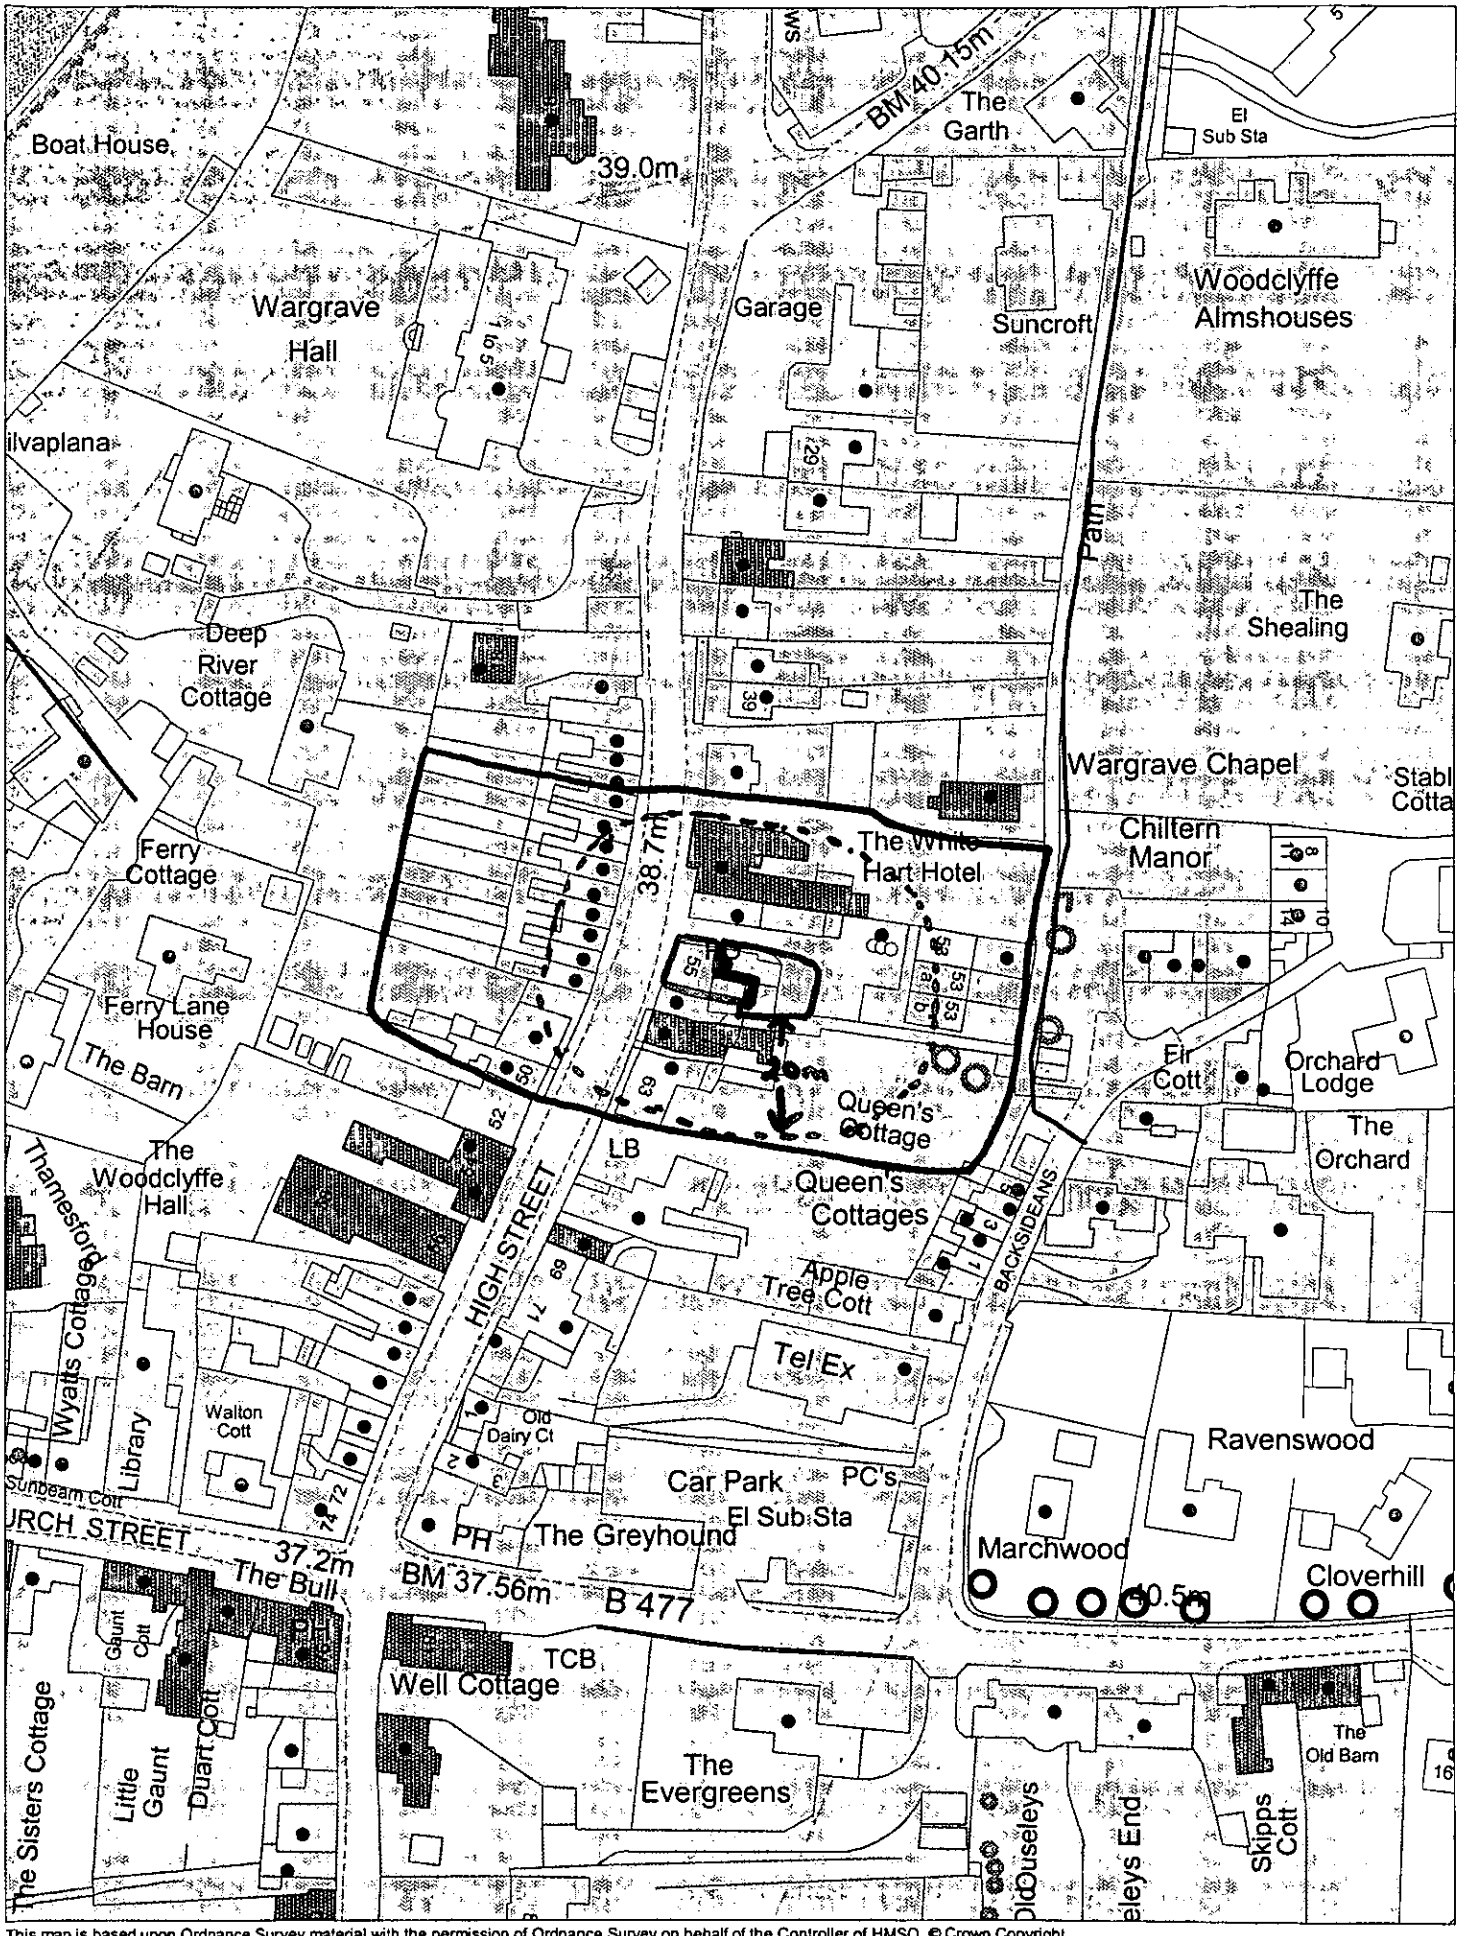

This map is based upon Ordnance Survey material with the permission of Ordnance Survey on behalf of the Controller of HMSO. © Crown Copyright. Unauthorised reproduction infringes Crown Copyright and may lead to prosecution or civil proceedings.Wokingham District Council Licence LA086134

Development Control,Wokingham District Council.
3 December 2002

Scale: 1 : 1250

N W E S