
10.DEC.2002 8170

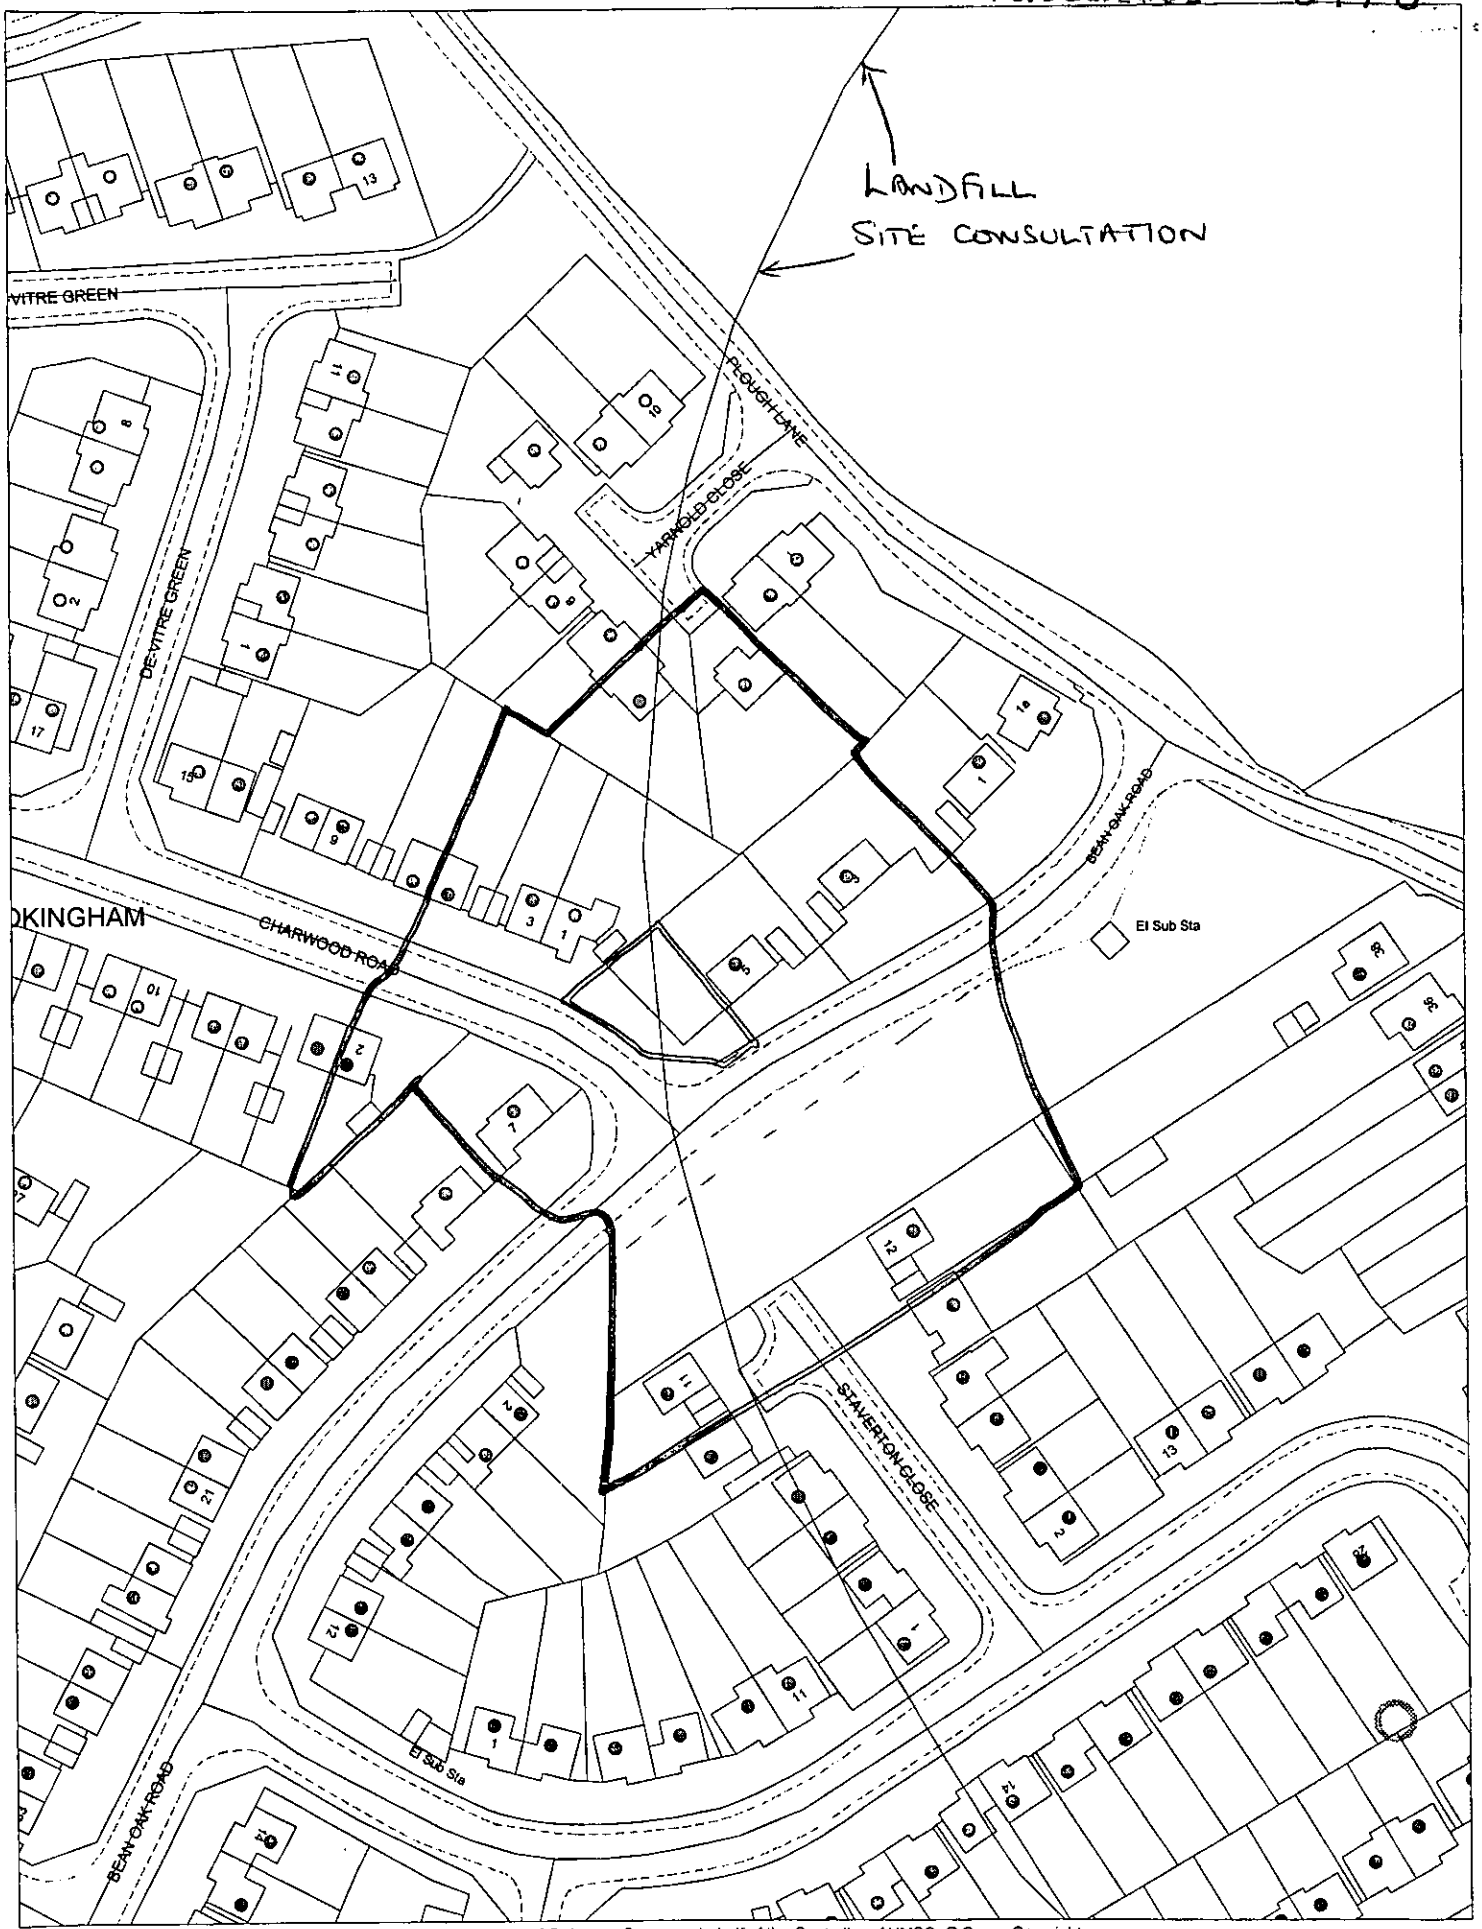

This map is based upon Ordnance Survey material with the permission of Ordnance Survey on behalf of the Controller of HMSO. © Crown Copyright.
Unauthorised reproduction infringes Crown Copyright and may lead to prosecution or civil proceedings.Wokingham District Council Licence LA086134

Development Control,Wokingham District Council.
17 December 2002

Scale: 1 : 1250

N
W E
S

As for 17128


PROPOSED NEW DWELLING ADJ. 5 BEAN OAK ROAD, WOKINGHAM



Title PROPOSED FRONT ELEVATION | Date NOV 2002 | Scale 1:50 | Rev.

96/3/03

PROPOSED NEW DWELLING ADJ. 5 BEAN OAK ROAD, WOKINGHAM

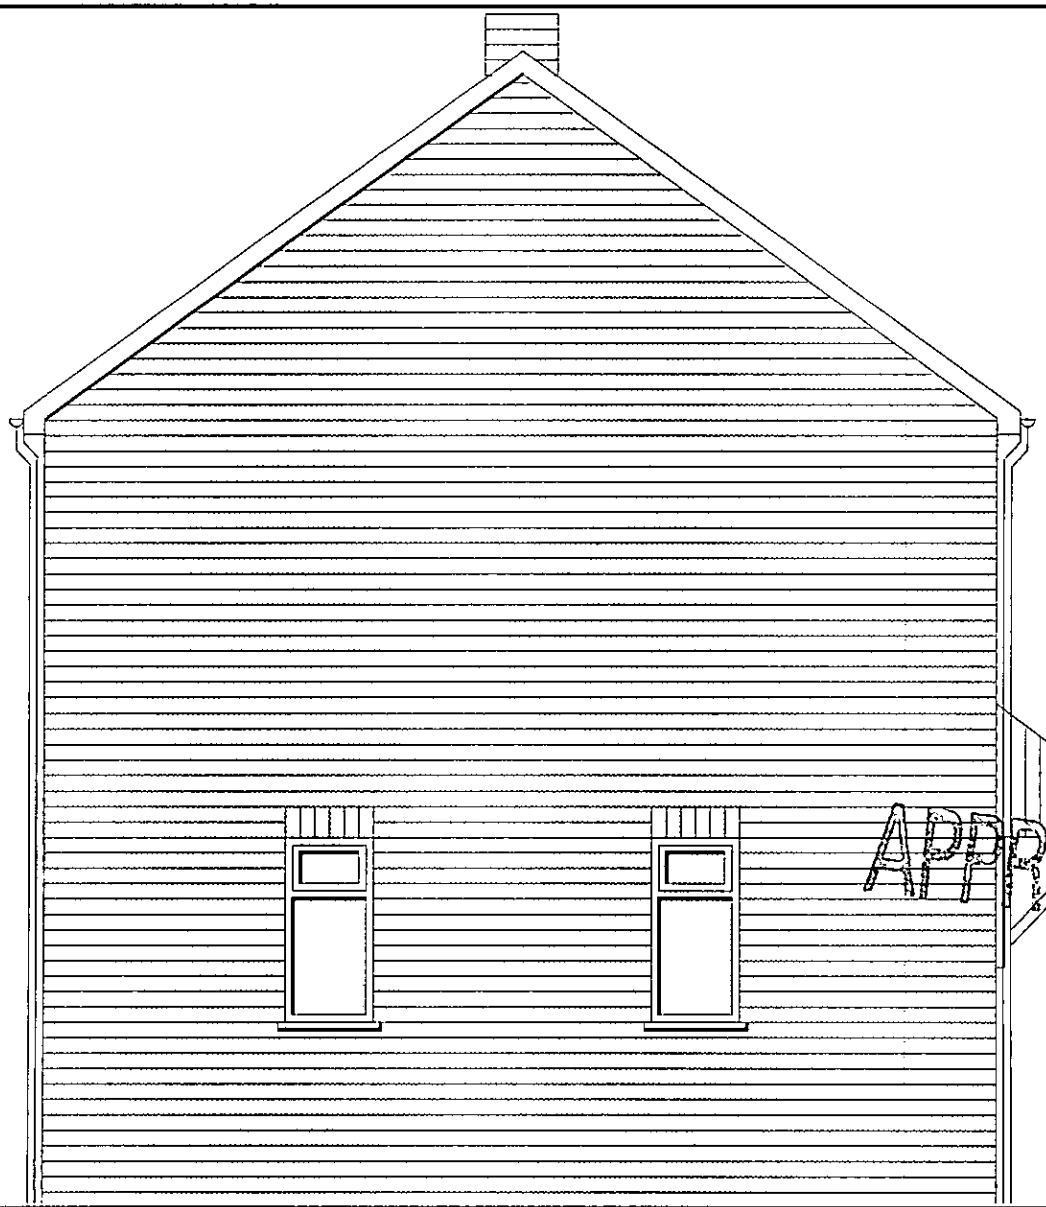

APPROVED

10 DEC 2002 8170

Title	Date	Scale	Rev.
PROPOSED WEST ELEVATION	NOV 2002	1:50	

06/3/03

2

PROPOSED NEW DWELLING ADJ. 5 BEAN OAK ROAD, WOKINGHAM




APPROVED
10 DEC 2002
61170

Title	Date	Scale	Rev.
PROPOSED REAR ELEVATION	NOV 2002	1:50	

3

96/3/03

PROPOSED NEW DWELLING ADJ. 5 BEAN OAK ROAD, WOKINGHAM

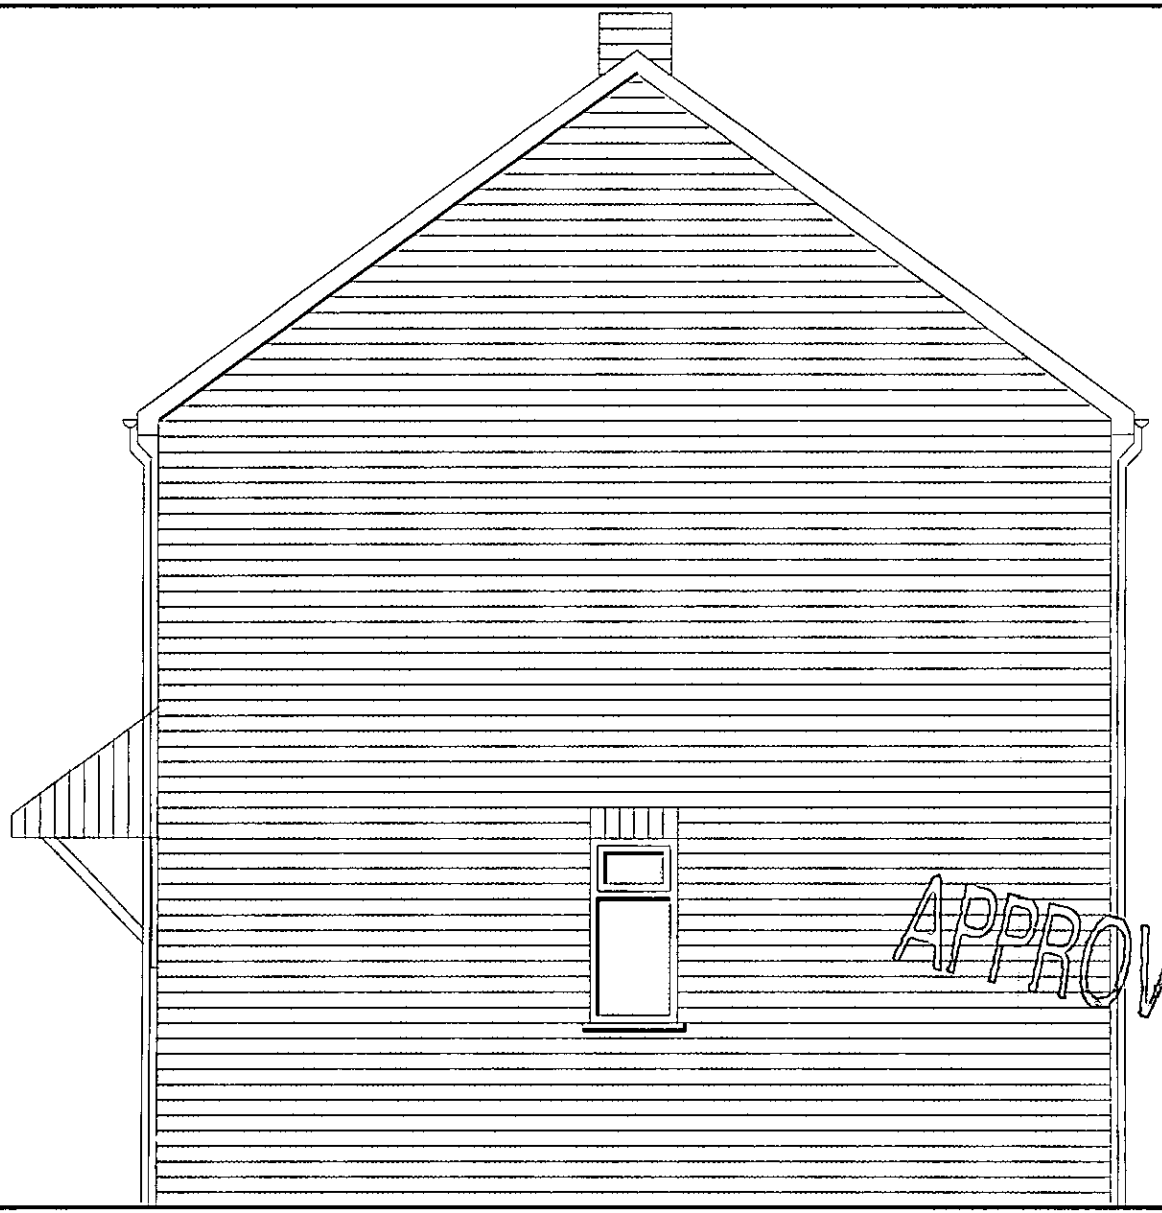


APPROVED

10 DEC 2002 8170

Title	Date	Scale	Rev.
PROPOSED EAST ELEVATION	NOV 2002	1:50	

96/3/03

PROPOSED NEW DWELLING ADJ. 5 BEAN OAK ROAD, WOKINGHAM

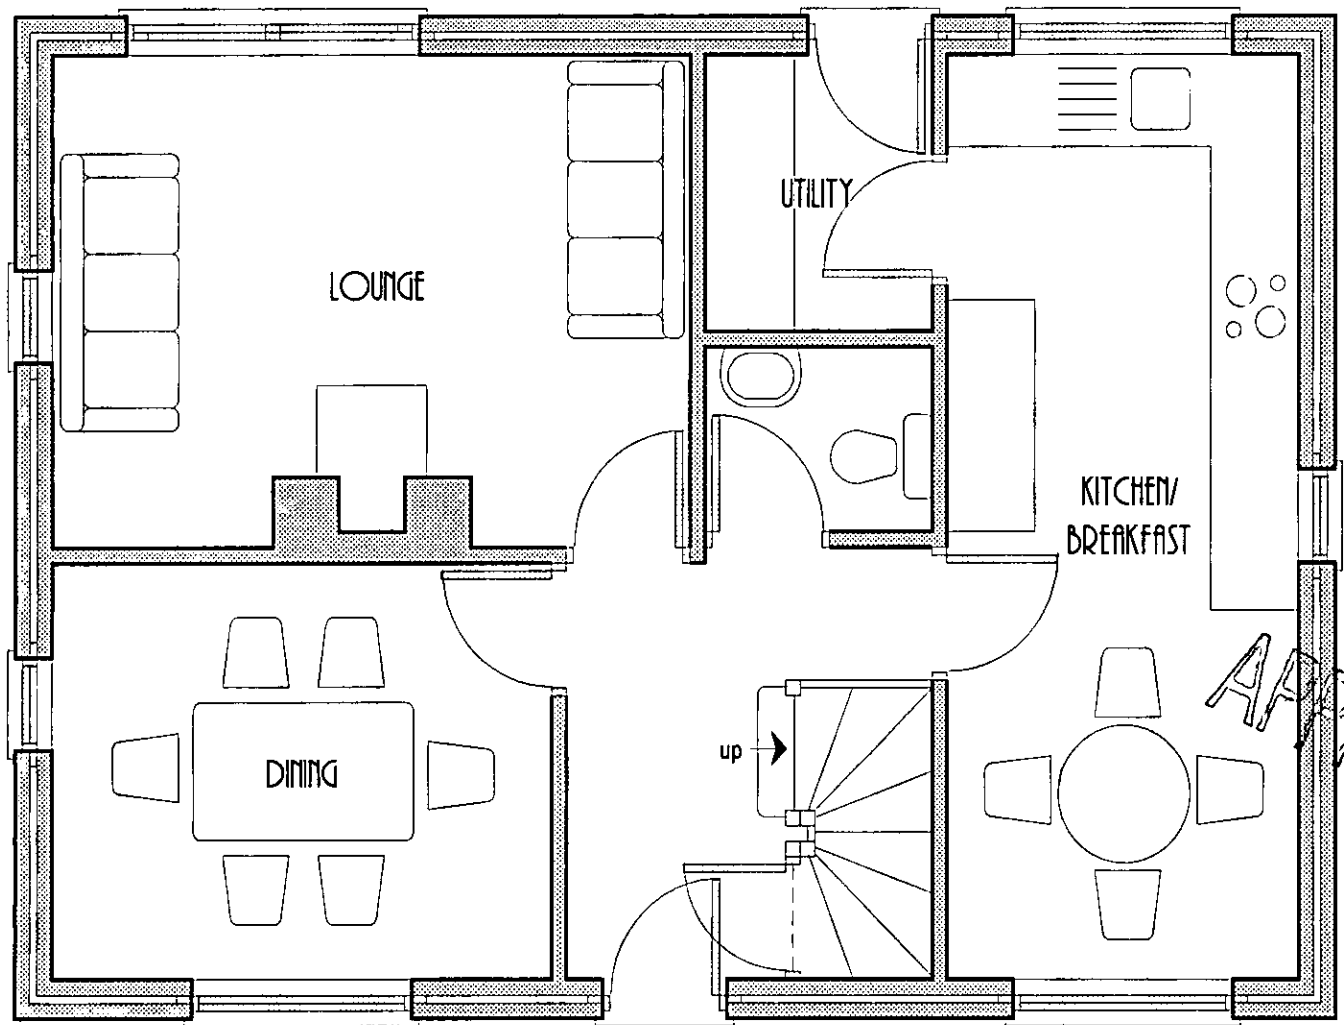


APPROVED

Title	Date	Scale	Rev.
PROPOSED GROUND FLOOR PLAN	NOV 2002	1:50	

96/3/03

PROPOSED NEW DWELLING ADJ. 5 BEAN OAK ROAD, WOKINGHAM

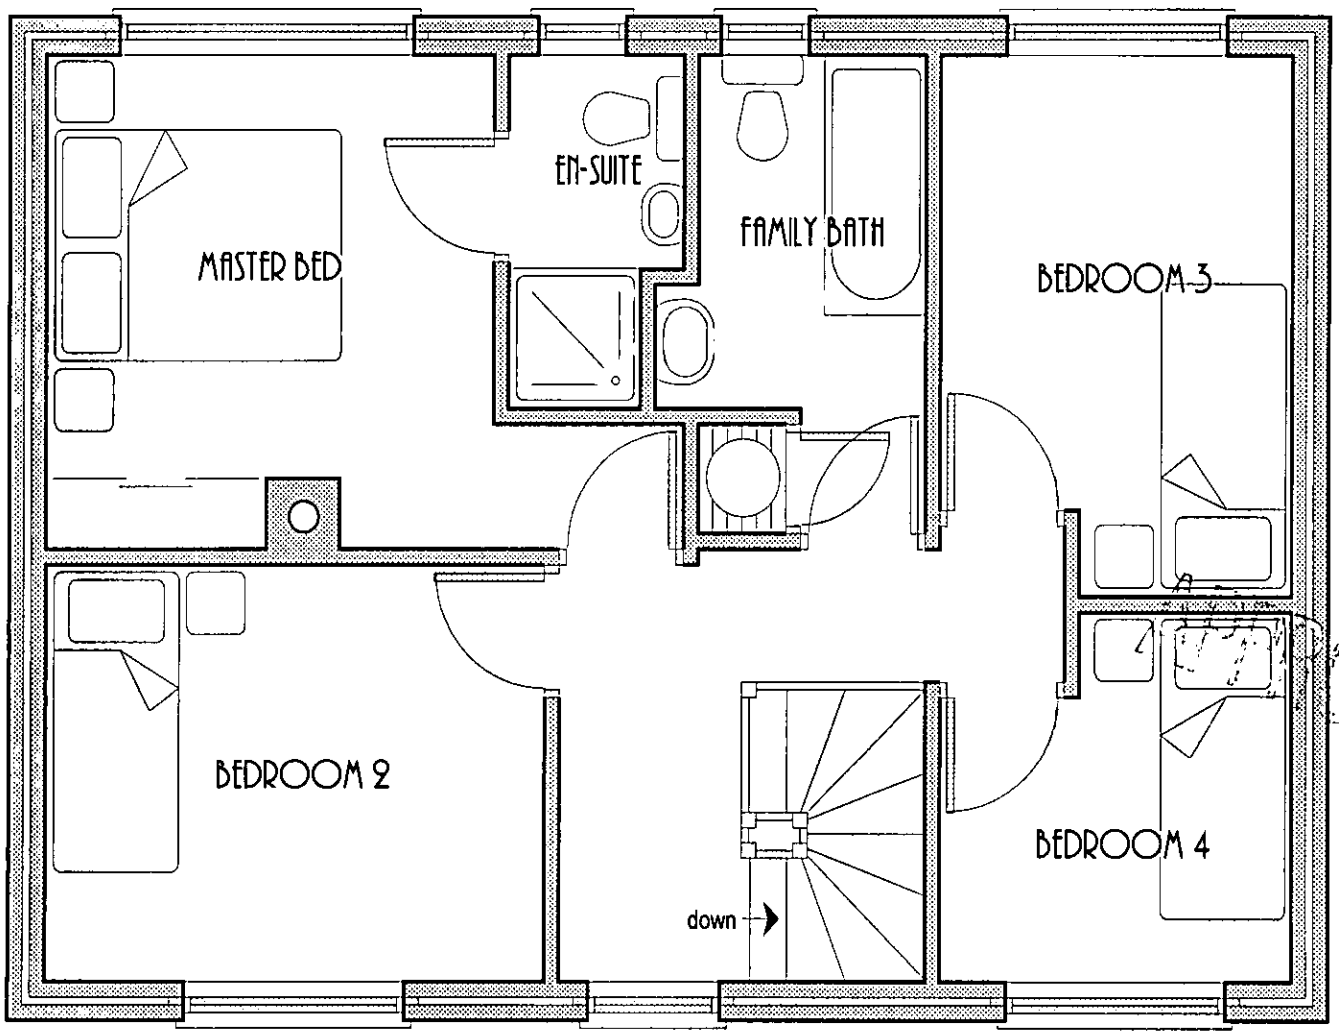

RECEIVED 10 DEC 2002 61700


Title	Date	Scale	Rev.
PROPOSED FIRST FLOOR PLAN	NOV 2002	1:50	


6/3/03


7


PROPOSED NEW DWELLING ADJ. 5 BEAN OAK ROAD, WOKINGHAM


10.DEC.2002 8170

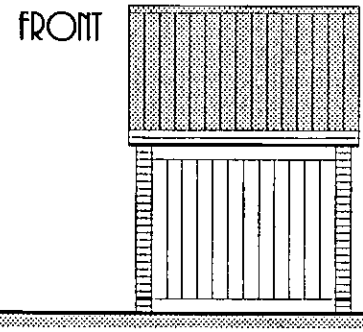


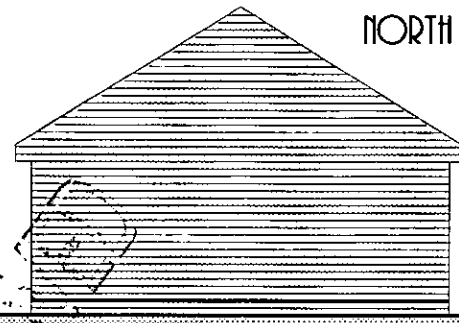

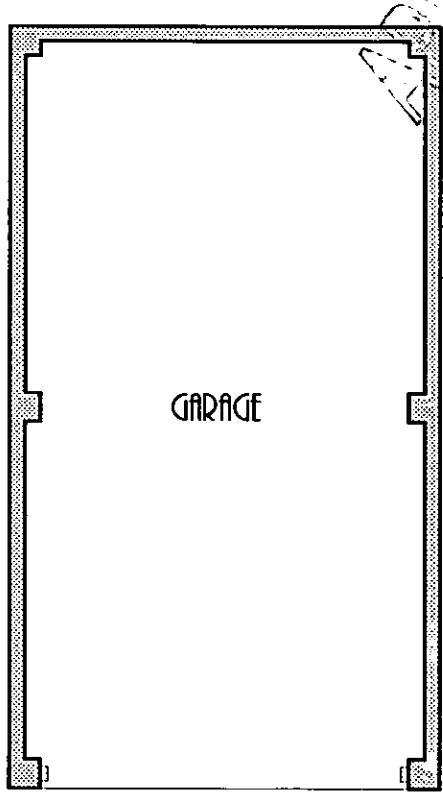

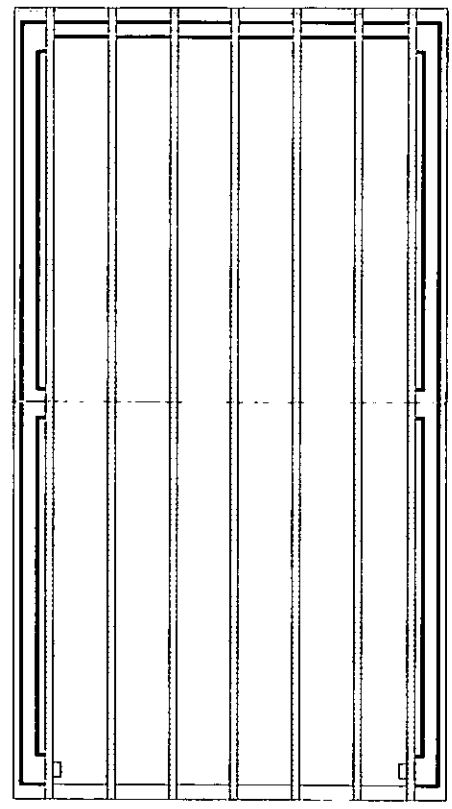

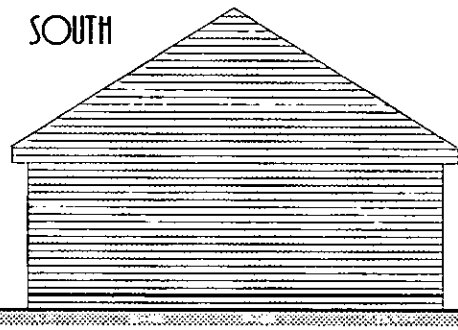


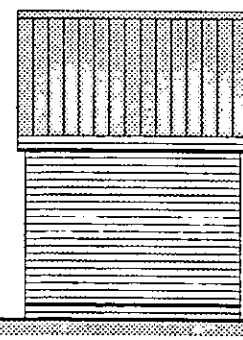

6/3/03

Title	Date	Scale	Rev.
GARAGE PLAN/ELEVS.	NOV 2002	1:50	


PROPOSED NEW DWELLING ADJ. 5 BEAN OAK ROAD, WOKINGHAM

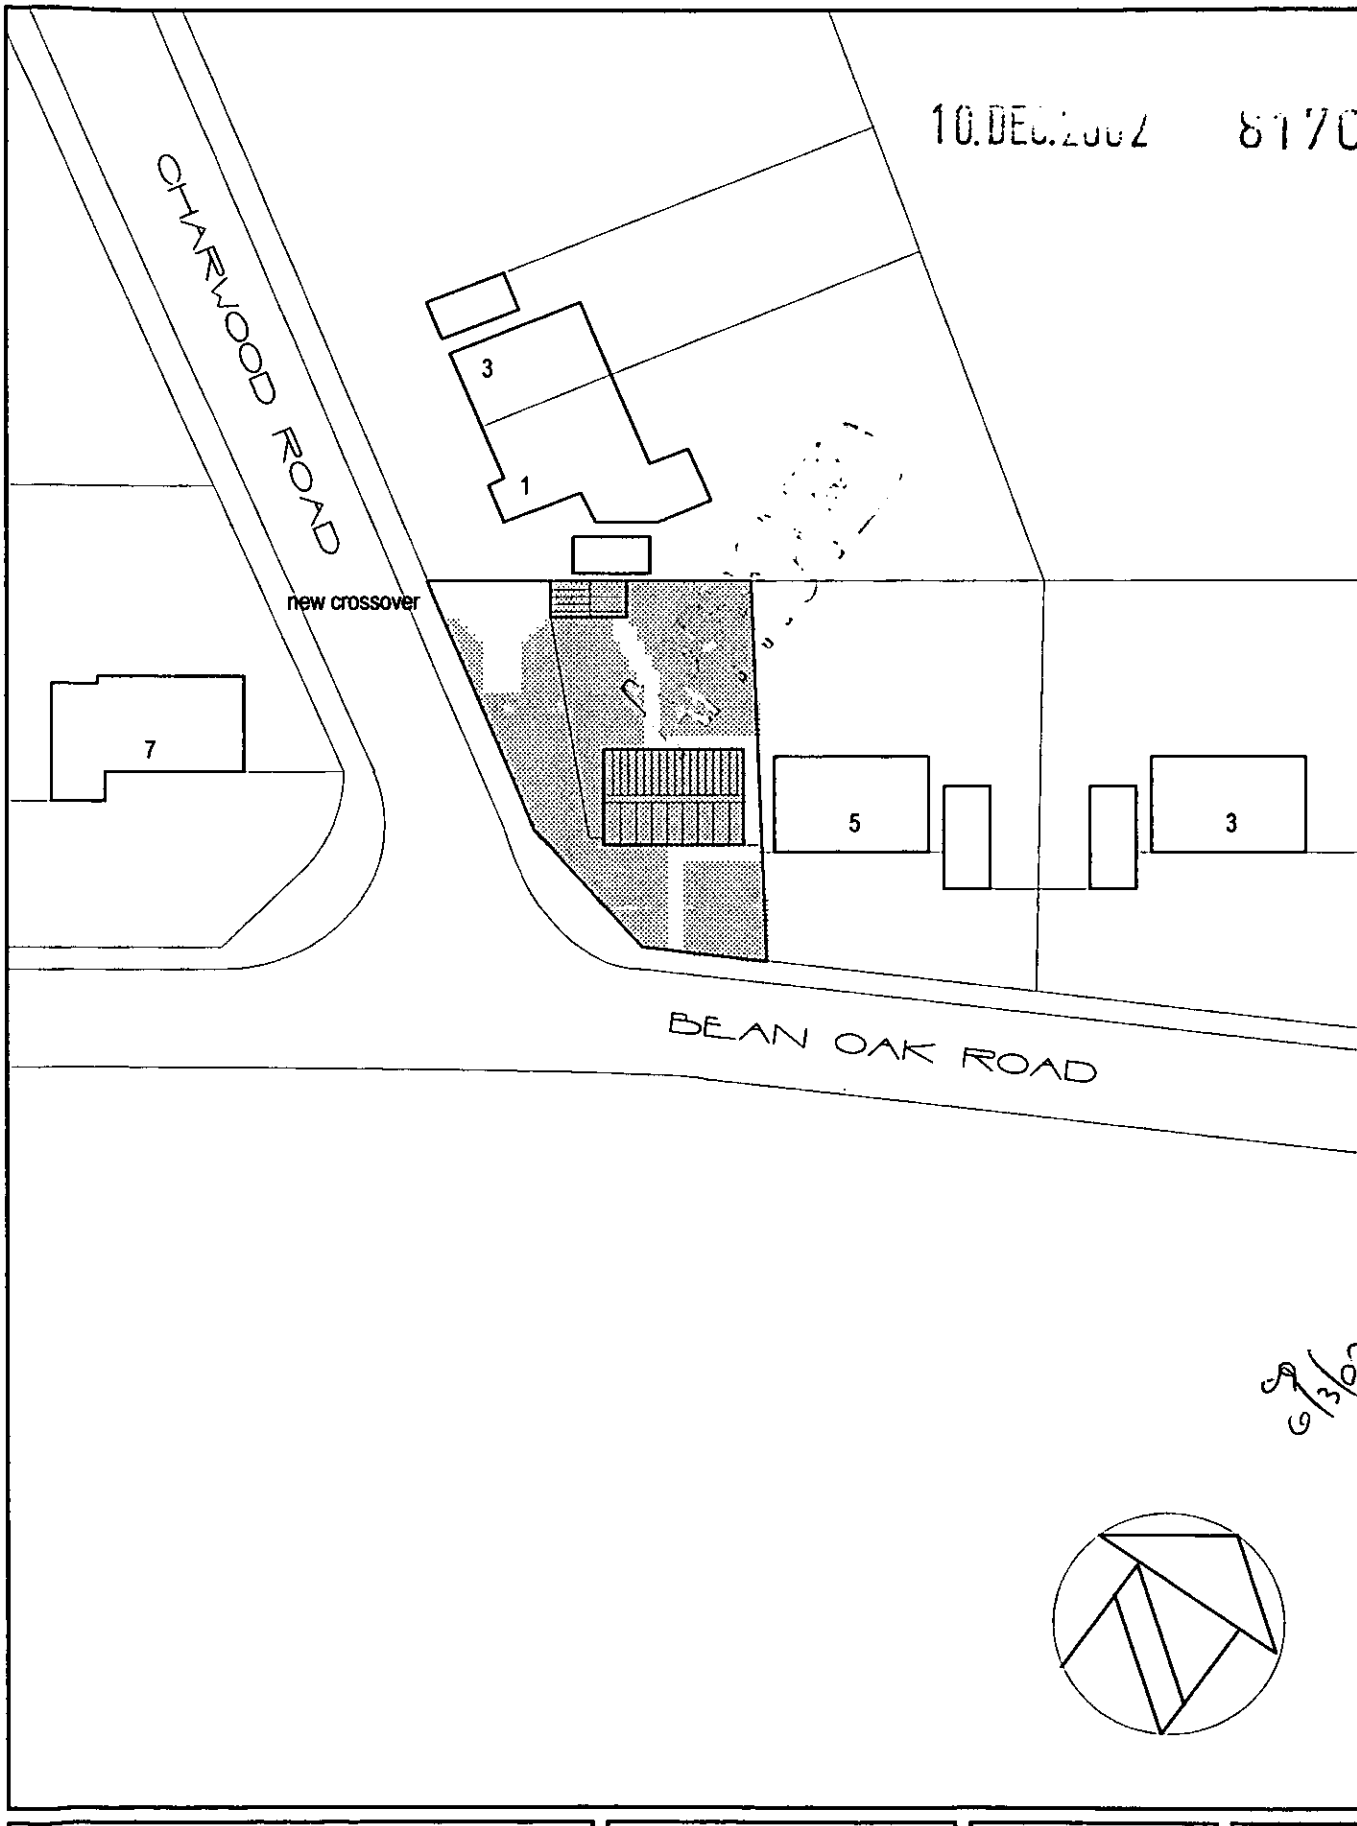

Title	Date	Scale	Rev.
PROPOSED BLOCK PLAN	NOV 2009	1:500	

PROPOSED NEW DWELLING ADJ. 5 BEAN OAK ROAD, WOKINGHAM

16 DEC 2002 8170

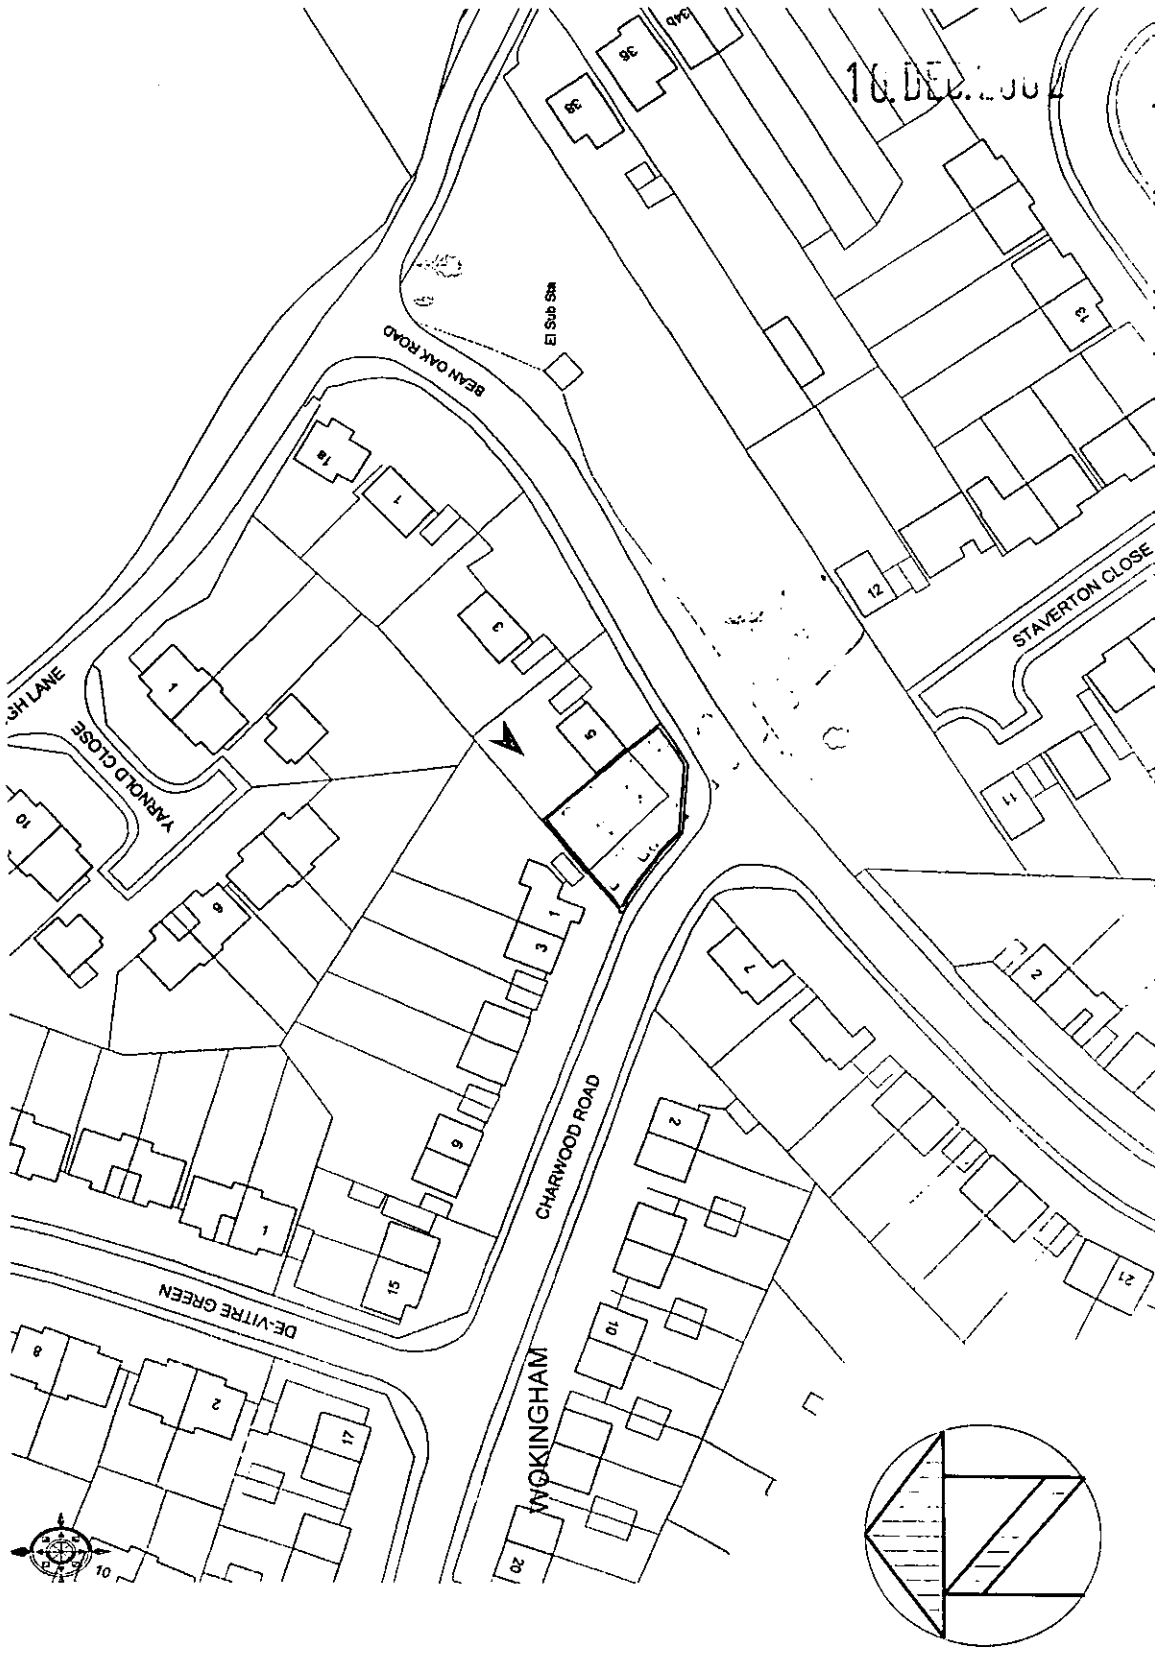

Title	Date	Scale	Rev.
SITE LOCATION PLAN	DEC 2002	1:1250	