

Site Plan, Scale: 1 to 2500


This copy has been produced specifically for the map return scheme purposes only. No further copies may be made.

7, WALMER ROAD

This map is reproduced from Ordnance Survey material with the permission of Ordnance Survey on behalf of the Controller of HMSO Office. © Crown Copyright. Wokingham District Council, Licence No. LA086134

Date: 5 December 2002

N
W E
S

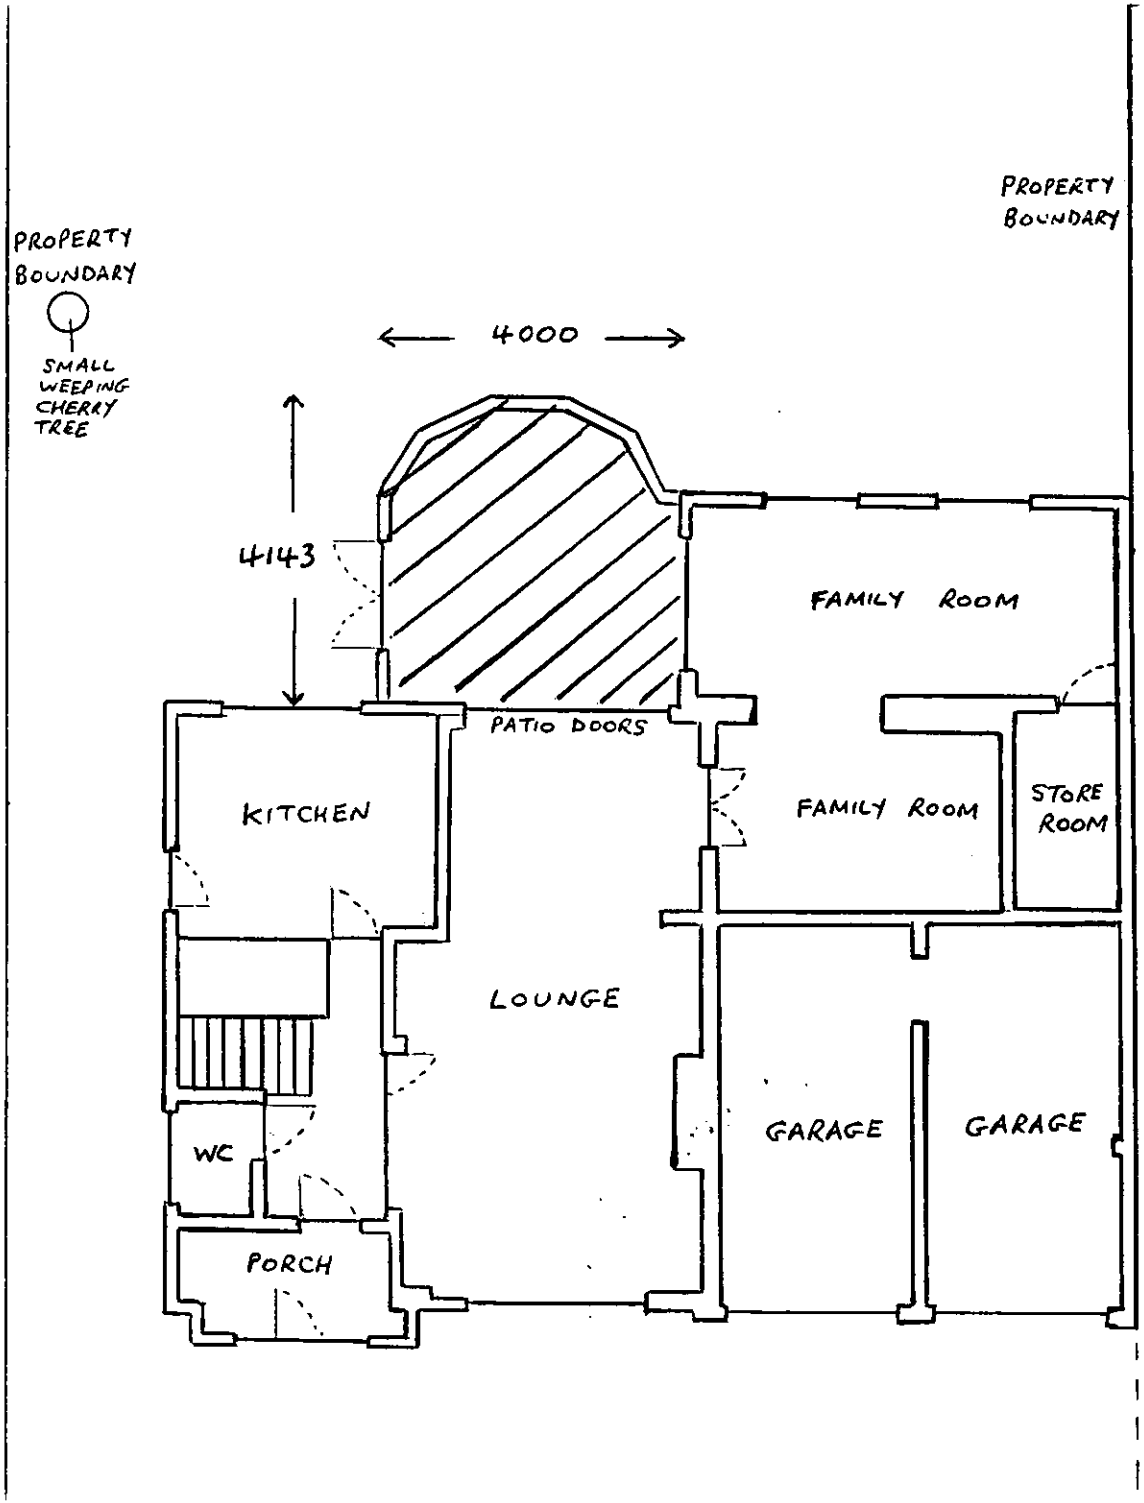

GROUND FLOOR PLAN

7 WALMER ROAD, WOODLEY


SCALE 1 TO 100

PROPOSED

11.DEC.2002 8172 Z


APPROVED

11 DEC 2002 61/2

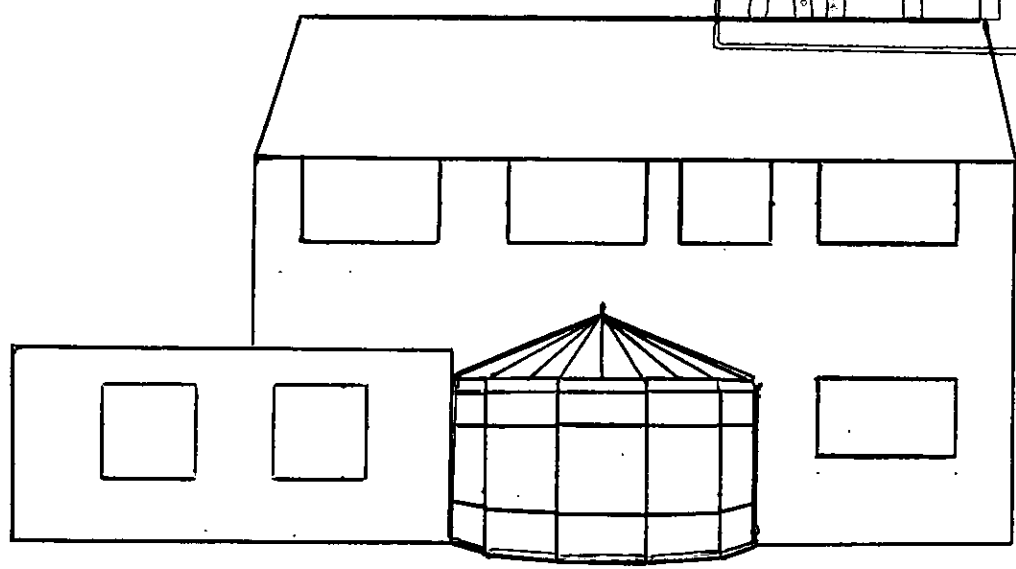


REAR ELEVATION (SOUTH WEST)

7 WALMER ROAD, WOODLEY

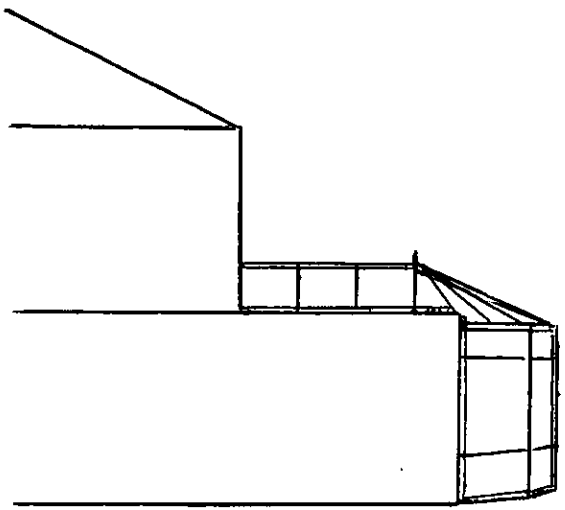


SIDE ELEVATION (NORTH WEST)

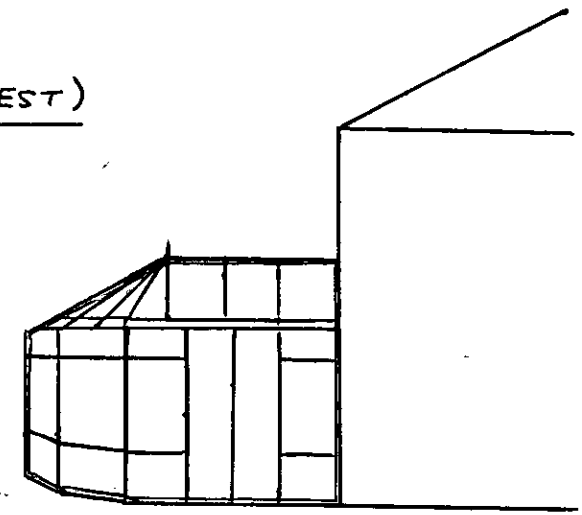

SIDE ELEVATION (SOUTH EAST)

SCALE : 1 TO 100

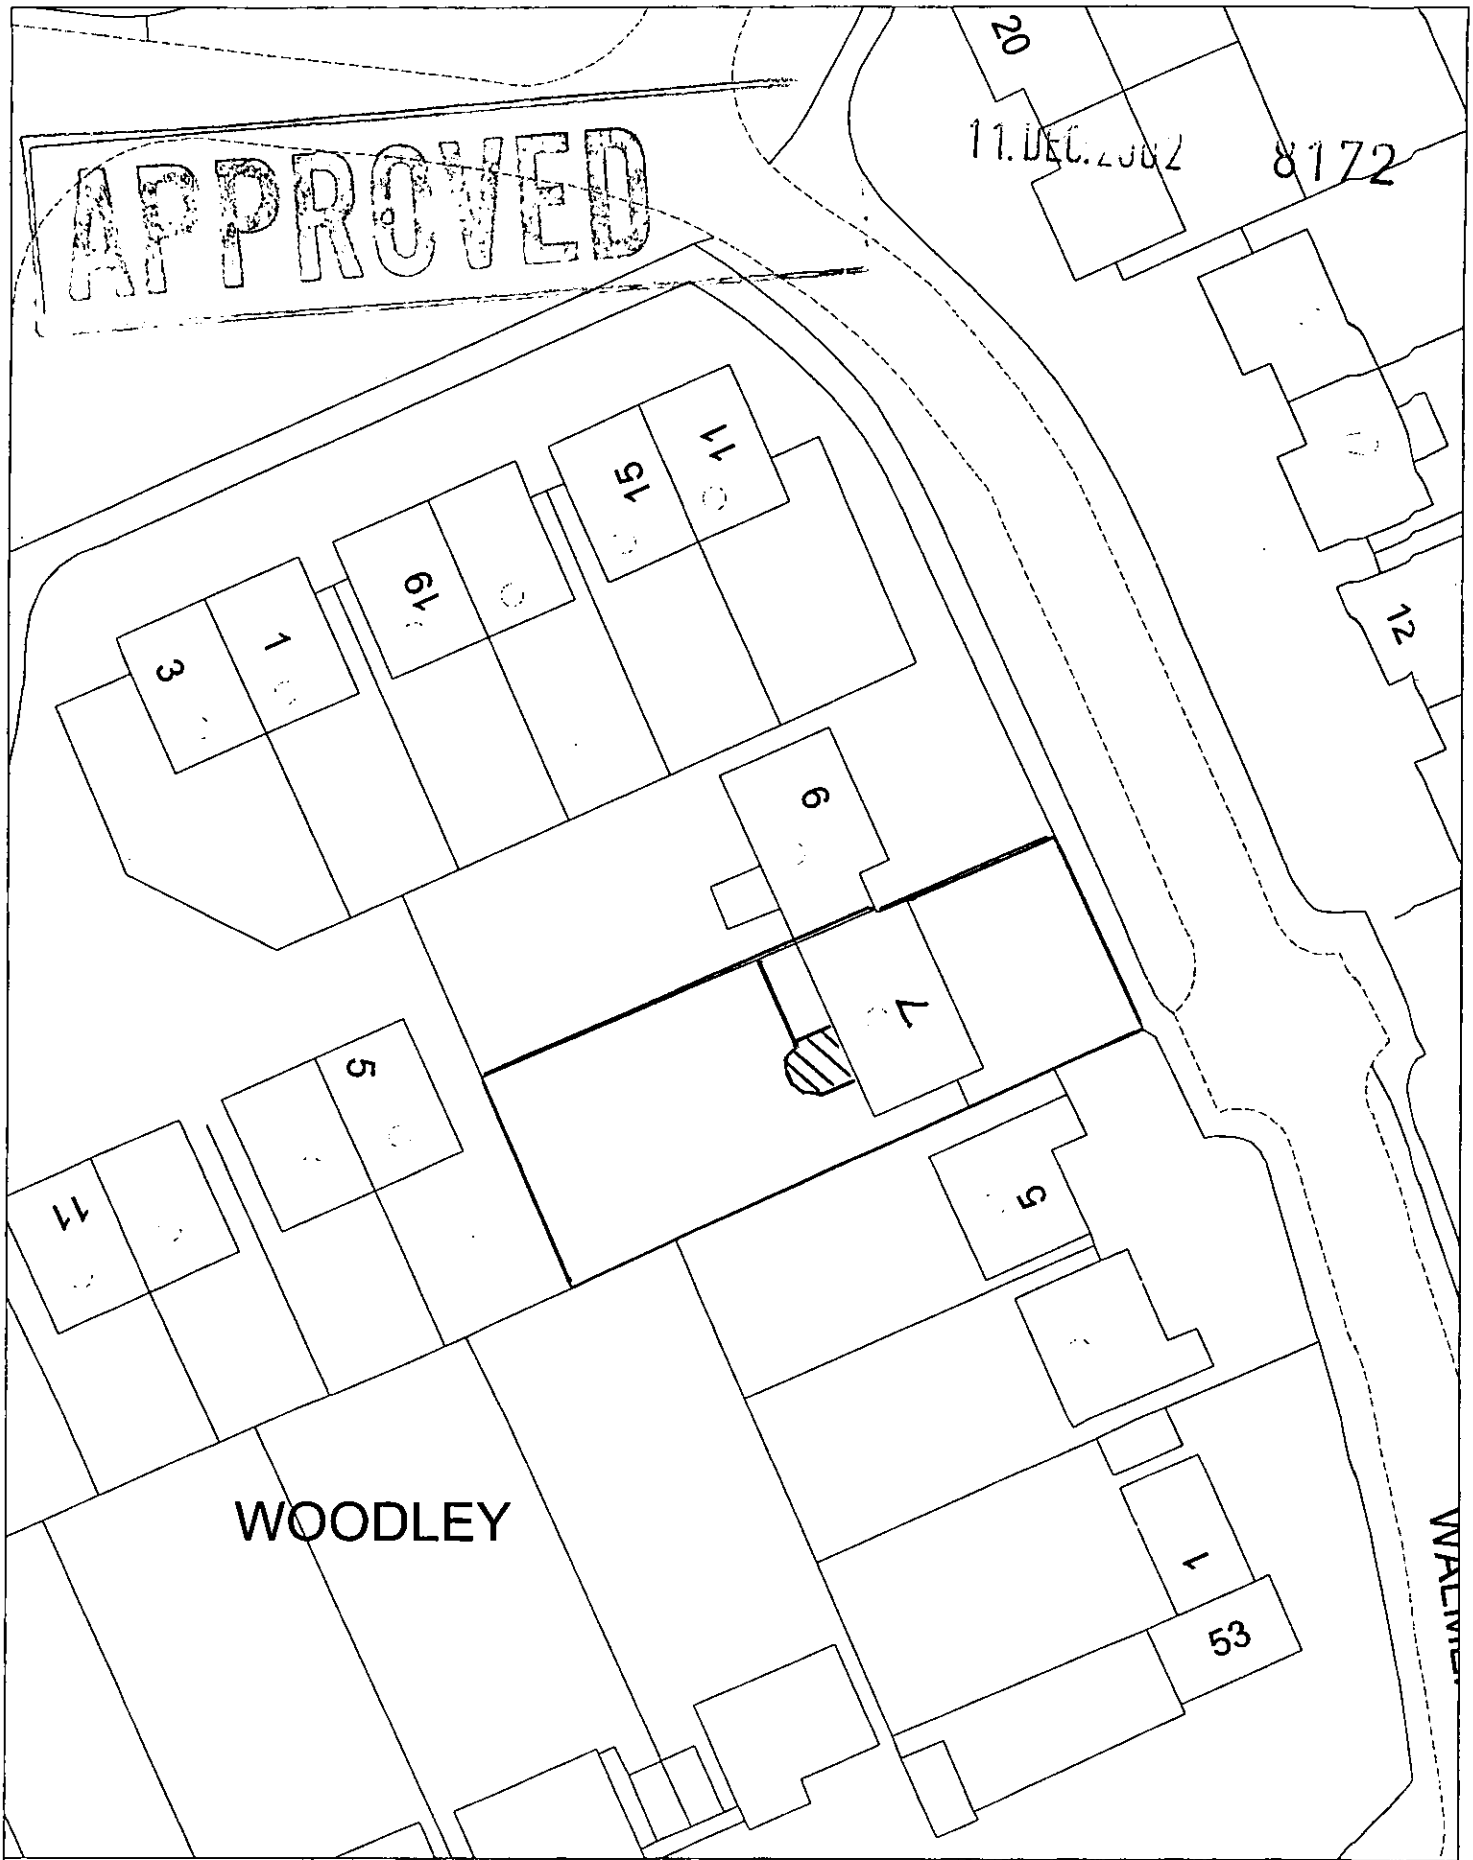

Site Plan, Scale: 1 to 500


This copy has been produced specifically for the map return scheme purposes only. No further copies may be made.

7, WALMER ROAD

This map is reproduced from Ordnance Survey material with the permission of Ordnance Survey on behalf of the Controller of HMSO Office. © Crown Copyright. Wokingham District Council, Licence No. LA086134

Date: 5 December 2002

N
W E
S

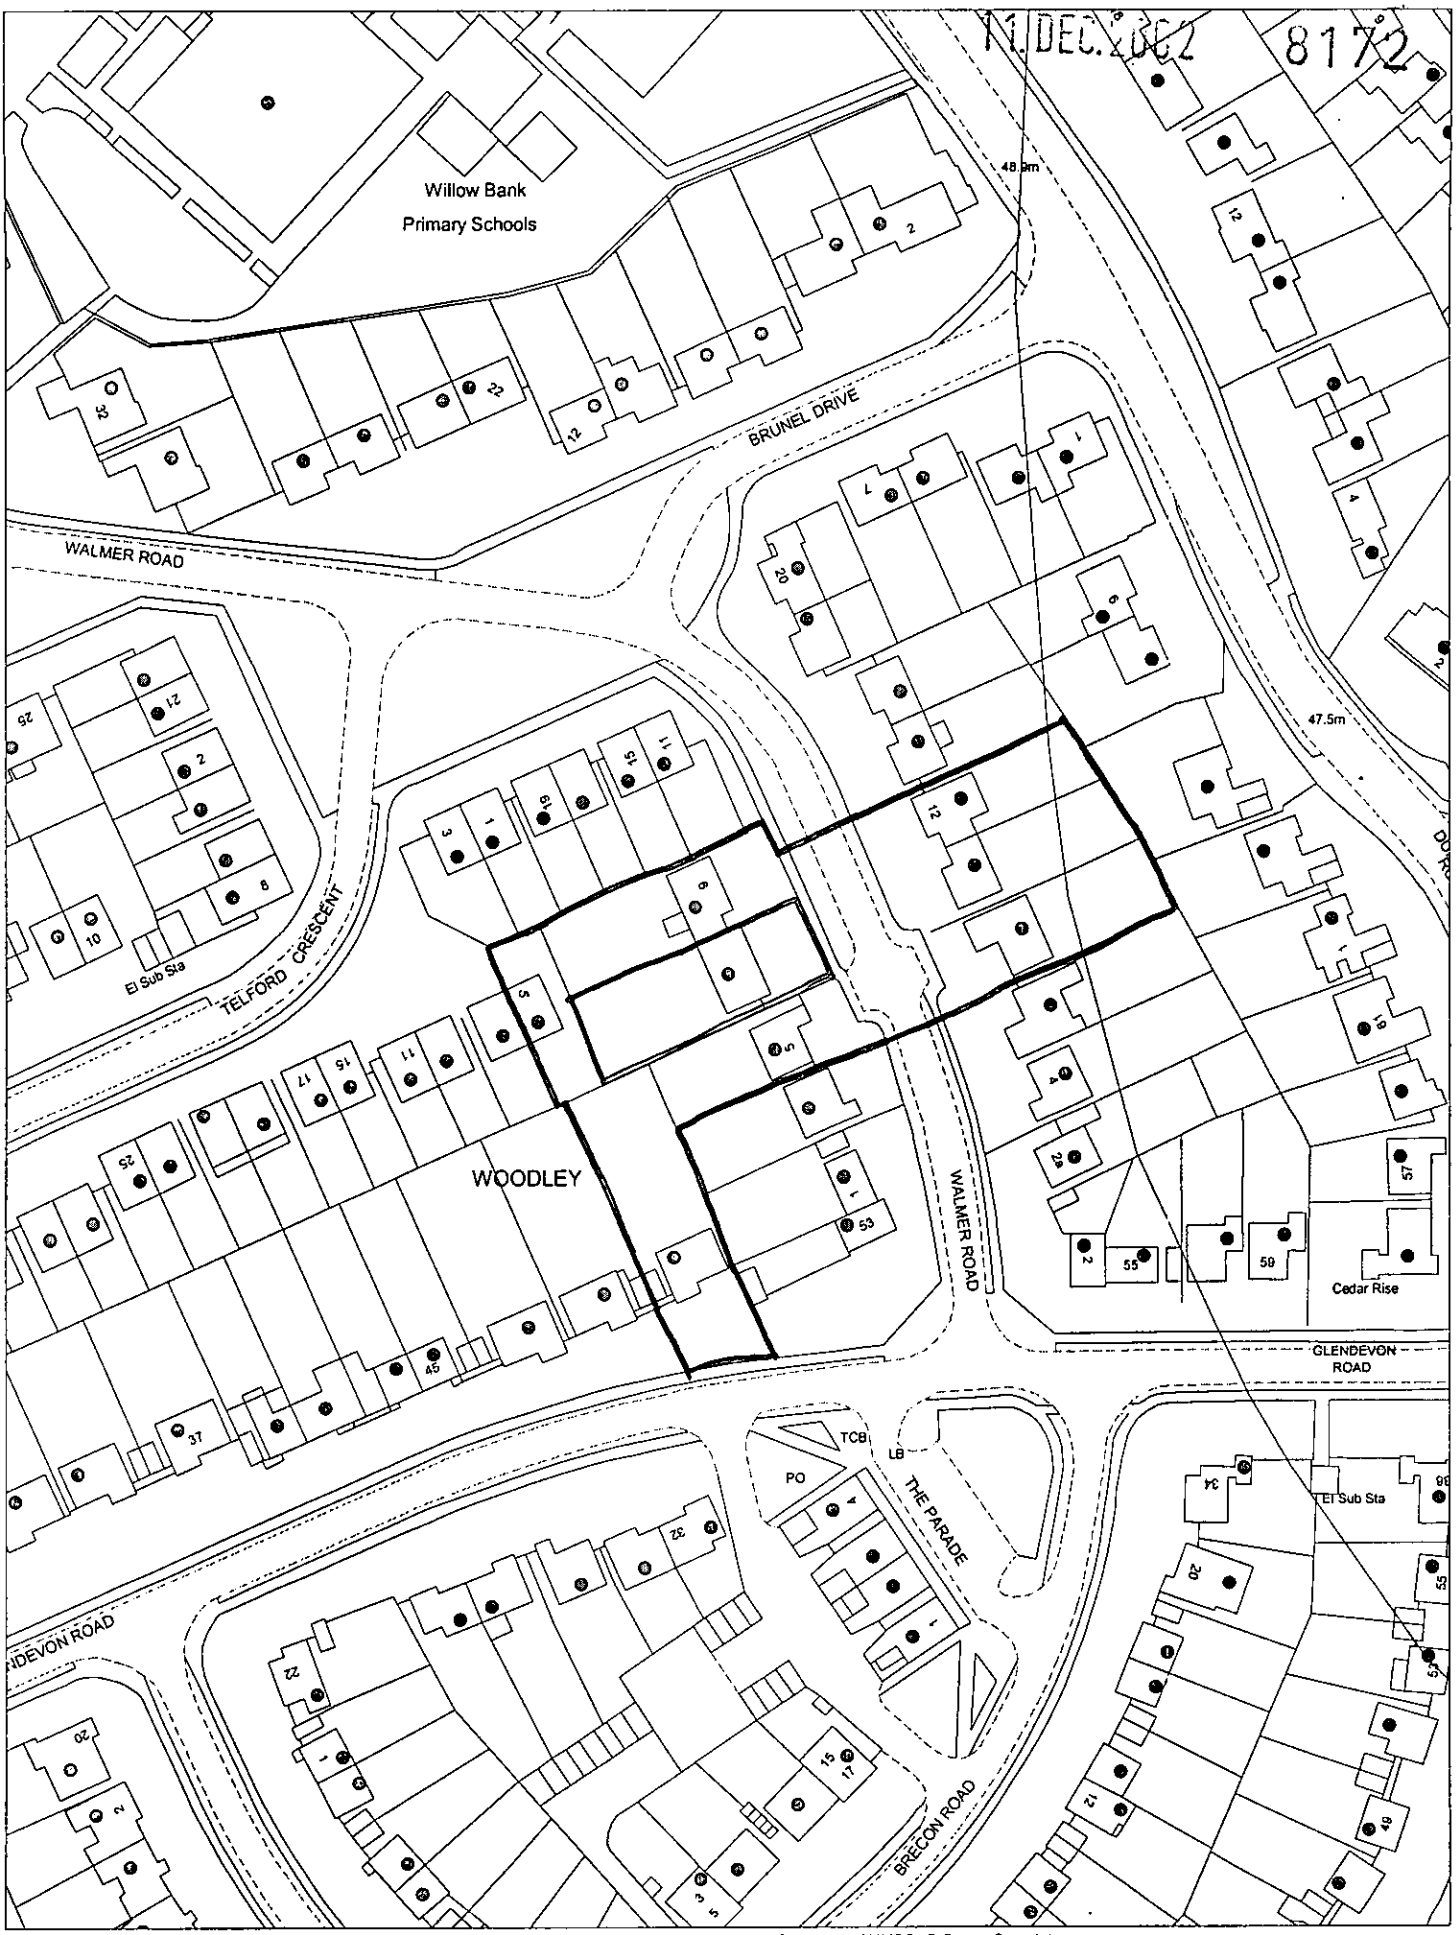

This map is based upon Ordnance Survey material with the permission of Ordnance Survey on behalf of the Controller of HMSO. © Crown Copyright.
Unauthorised reproduction infringes Crown Copyright and may lead to prosecution or civil proceedings.Wokingham District Council Licence LA086134

Development Control,Wokingham District Council.
12 December 2002

Scale: 1 : 1250

N
W E
S